GENERAL NOTES

1. THE DRAWINGS AND PROJECT MANUAL TOGETHER CONSTITUTE THE CONTRACT DOCUMENTS FOR CONSTRUCTION. ALL GENERAL REQUIREMENTS ARE TO BE MET AND ALL MATERIALS, FINISHES AND SYSTEMS ARE TO BE INSTALLED AND PERFORM PER SPECIFICATIONS UNLESS OTHERWISE NOTED.
2. GENERAL CONTRACTOR SHALL VISIT THE SITE, REVIEW THE BUILDING SHELL DRAWINGS AS SUBMITTED BY THE LANDLORD OR STARBUCKS AND BECOME THOROUGHLY FAMILIAR WITH THE SITE CONDITIONS PRIOR TO CONSTRUCTION.
3. GENERAL CONTRACTOR SHALL CONSULT WITH STARBUCKS CONSTRUCTION MANAGER TO RESOLVE ANY CHANGES, OMISSIONS OR PLAN DISCREPANCIES PRIOR TO CONSTRUCTION.
4. ALL WORK SHALL BE PERFORMED IN STRICT COMPLIANCE WITH LOCAL, COUNTY, STATE AND FEDERAL CODES AND ORDINANCES.
5. GENERAL CONTRACTOR SHALL VERIFY THE LOCATION OF ALL UTILITIES.
6. GENERAL CONTRACTOR TO VERIFY ALL DIMENSIONS, INCLUDING CLEARANCES REQUIRED BY OTHER TRADES AND NOTIFY STARBUCKS CONSTRUCTION MANAGER OF ANY DISCREPANCIES PRIOR TO PROCEEDING WITH THE WORK. ALL DIMENSIONS ARE TO THE FACE OF THE FINISHED SURFACE UNLESS OTHERWISE NOTED. ALL DIMENSIONS TO BE TAKEN FROM DESIGNATED DATUM POINT. DO NOT SCALE DRAWINGS.
7. GENERAL CONTRACTOR SHALL PATCH AND REPAIR ALL EXISTING WALLS, FLOORS, CEILINGS OR OTHER SURFACES IDENTIFIED TO REMAIN THAT MAY BECOME DAMAGED DURING THE COURSE OF THE WORK.
8. THE GENERAL CONTRACTOR IS RESPONSIBLE FOR OBTAINING PERMITS FOR FIRE PROTECTION, PLUMBING, MECHANICAL AND ELECTRICAL SYSTEMS PRIOR TO INSTALLATION OF SUCH SYSTEMS.
9. GENERAL CONTRACTOR SHALL RETAIN ONE SET OF PERMIT PLANS ON-SITE TO DOCUMENT ALL CHANGES MADE DURING CONSTRUCTION. THE RECORD DRAWINGS SHALL BE ISSUED TO THE OWNER AT PROJECT CLOSE-OUT AS DESCRIBED IN THE GENERAL REQUIREMENTS OF THE PROJECT MANUAL.
10. GENERAL CONTRACTOR IS RESPONSIBLE FOR COORDINATING DELIVERY OF MATERIALS FROM STARBUCKS CONTRACTED THIRD PARTY LOGISTICS DISTRIBUTION SERVICES AND VENDOR DIRECT SHIPMENTS. SEE THE PROJECT MANUAL FOR ADDITIONAL INFORMATION.
11. RESPONSIBILITY FOR SUPPLY AND DELIVERY OF MATERIALS AND EQUIPMENT IS IDENTIFIED IN THE DRAWING SCHEDULE SHEETS UNDER THE COLUMN LABELED "RESPONSIBILITY".
12. FOR THE PURPOSE OF THE DOCUMENTS, TO "INSTALL", SHALL MEAN TO PROVIDE ALL FASTENERS, MISCELLANEOUS HARDWARE, BLOCKING, ELECTRICAL CONNECTIONS, PLUMBING CONNECTIONS AND OTHER ITEMS REQUIRED FOR A COMPLETE AND OPERATIONAL INSTALLATION, UNLESS OTHERWISE NOTED.
13. ALL ITEM SUBSTITUTIONS MUST BE APPROVED BY THE STARBUCKS CONSTRUCTION MANAGER.

PROJECT CONTACTS

DESIGNER:	MARTIN PEREZ GENSLER CHAPULTEPEC UNO REFORMA 509 PISO 26, CUAUHTEMOC, CP06500 MEXICO CITY, MEXICO SBUX-SUBMITTALS@GENSLER.COM
DESIGN MANAGER:	ROMINA VIGNOLO STARBUCKS COFFEE COMPANY 95 MERRICK WAY, SUITE 650 CORAL GABLES. FL 33134 (305) 529-5359 PHONE RVIGNOLO@STARBUCKS.COM
SENIOR DESIGN MANAGER:	LUCAS ALVAREZ-TABIO 95 MERRICK WAY, SUITE 650 CORAL GABLES, FL 33134 (786) 769-7966 LALVAREZ@STARBUCKS.COM
CONSTRUCTION MANAGER:	KIM GIBBS STARBUCKS COFFEE COMPANY 404-703-7811 KGIBBS@STARBUCKS.COM
PROJECT MANAGER:	ANDY MCLOUD CHANGEUP INC. 2056 BYERS RD. MIAMISBURG, OH 45342 (937) 230-6676 SOUTHEASTSBX@CHANGEUPINC.COM
ARCHITECT OF RECORD:	DONALD RETHMAN DESIGN FORUM ARCHITECTS, INC 2056 BYERS RD MIAMISBURG, OH 45342 (937) 853-8247 DON.RETHMAN@CHANGEUPINC.COM
MEP CONSULTANT OF RECORD:	EVAN J. DUFFY MARQUE ENGINEERING, LLC 4850 SMITH RD., SUITE 101 CINCINNATI OH 45212 (513) 901-0040 EDUFFY@MARQUEENG.COM

FIXTURE CALCULATION

MIN Number of Plumbing Fixtures:

Occupant Load : 61 Indoor Occupancy
28 Outdoor Seating
61 + 28 = 89 Occupant

Distribution: Men: 45 Women: 45

8TH ED. 2023 FLORIDA PLUMBING CODE:

	Men	Women
Water Closets	1 Per 75 Occupants	1 Per 75 Occupants
Lavatories	1 Per 200 Occupants	1 Per 200 Occupants
Urinals	0	N/A

Fixture	Men REQ'D	Men Provided	Women REQ'D	Women Provided
Water Closets	1	1	1	1
Urinals	0	0	N/A	N/A
Lavatories	1	1	1	1
Drinking Fountains	Not Required		Not Required	

ARCHITECTURAL SYMBOL LEGEND

NORTH ARROW · GRAPHIC SCALE (0 2 4 8, Scale: X =X) · DATUM POINT · EXTERIOR ELEVATION CALL-OUT · INTERIOR ELEVATION CALL-OUT · SECTION CALL-OUT · DETAIL CALL-OUT · SHEET NOTE CALLOUT

XXXX AFF — ABOVE FINISH FLOOR HEIGHT TAG
X' XX" — FINISH FACE TO FINISH FACE DIMENSION
REVISION CLOUD
X — REVISION TAG
SWXXXX-ES / PXXX-ES — PAINT TAG
XXXXX — DESIGN ID TAG
DXXXX — DOOR TAG
WXXXX — WINDOW TAG
X-X-X — INTERIOR WALL TAG

ABBREVIATIONS

A/C	AIR CONDITIONING
ACT	ACOUSTICAL CEILING TILE
ADJ	ADJUSTABLE
AFF	ABOVE FINISHED FLOOR
AMP	AMPERE
ARCH	ARCHITECT
BOH	BACK OF HOUSE
CAB	CABINET
CL	CENTER LINE
CLG	CEILING
CM	STARBUCKS CONSTRUCTION MANAGER
CTR	CENTER
CX	COMMISSIONING
CXA	COMMISSIONING AGENT
DEG	DEGREE
DET	DETAIL
DIA	DIAMETER
DIM	DIMENSION
DM	STARBUCKS DESIGN MANAGER
DN	DOWN
EA	EACH
EL	ELEVATION
EQ	EQUAL
EXIST	EXISTING
EXT	EXTERIOR
FF&E	FURNITURE, FIXTURE AND EQUIPMENT
FLR	FLOOR
FOH	FRONT OF HOUSE
FT	FOOT/FEET
G	GROUND
GC	GENERAL CONTRACTOR
HC	HOLLOW CORE
HD	HARDWARE
HM	HOLLOW METAL
HORIZ	HORIZONTAL
HR	HOUR
HT	HEIGHT
HVAC	HEATING, VENTILATING AND AIR CONDITIONING
I.D.	INSIDE DIAMETER
LEED	LEADERSHIP IN ENERGY AND ENVIRONMENTAL DESIGN
LL	LANDLORD
MAX	MAXIMUM
MEP	MECHANICAL, ELECTRICAL AND PLUMBING
MFR	MANUFACTURER
MIN	MINIMUM
NIC	NOT IN CONTRACT
NL	NIGHT LIGHT
NT	NOT TO SCALE
OC	ON CENTER
O.D.	OUTSIDE DIAMETER
PIR	PASSIVE INFRARED SENSOR
PLC	PLACE
R	RADIUS
REF	REFERENCE
REQ'D	REQUIRED
REV	REVISION
RND	ROUND
SB	STARBUCKS
SC	SOLID CORE
SF	SQUARE FEET
SHT	SHEET
SIM	SIMILAR
SPEC	SPECIFICATION
SQ	SQUARE
TEMP	TEMPORARY
TYP	TYPICAL
U.O.N	UNLESS OTHERWISE NOTED
VERT	VERTICAL
VIF	VERIFY IN FIELD

INDEX OF SHEETS

LEGEND: X - SHEET ISSUED
R - SHEET ISSUED FOR REFERENCE AND COORDINATION ONLY
SEE TITLEBLOCK FOR REVISION ISSUE DATE(S)

SHEET	SHEET TITLE	BID SET	PERMIT SET	REVISION 1	REVISION 2	REVISION 3	REVISION 4
GENERAL							
G-001	GENERAL INFORMATION	X	X				
G-002	LIFE SAFETY ACCESSIBILITY PLAN	X	X				
G-002.1	OCCUPANCY LOAD PLAN	X	X				
G-003	ACCESSIBILITY GUIDELINES	X	X				
G-004	FOOD SERVICE PLAN	X	X				
G-005	PRE-APPROVED CONST. MATERIALS	X	X				
G-006	PRE-APPROVED CONST. MATERIALS	X	X				
DEMOLITION							
D-100	DEMOLITION SITE PLAN	X	X				
D-101	DEMOLITION FLOOR PLAN	X	X				
D-102	DEMOLITION CEILING PLAN	X	X				
D-201	DEMOLITION EXTERIOR ELEVATION	X	X				
ARCHITECTURAL							
A-001	ARCHITECTURAL SITE PLAN	X	X				
A-002	ENLARGED EXTERIOR PLANS	X	X				
A-003	DRIVE-THRU DETAIL	X	X				
A-100	SCOPE OF WORK PLAN	X	X				
A-101	BUILDING FLOOR PLAN	X	X				
A-102	BUILDING FLOOR PENETRATION PLAN	X	X				
A-104	REFLECTED CEILING PLAN	X	X				
A-105	DIMENSIONED CEILING AND LIGHTING PLAN	X	X				
A-201	EXTERIOR ELEVATIONS	X	X				
A-501	BUILDING DETAILS	X	X				
A-502	BUILDING DETAILS	X	X				
A-503	BUILDING DETAILS	X	X				
A-504	RESTROOM AND WORKROOM DETAILS	X	X				
A-505	CONNECTION DETAIL	X	X				
A-601	WINDOW AND DOOR SCHEDULES & DETAILS	X	X				
INTERIORS							
I-101	FF & E PLAN	X	X				
I-101.1	FF & E SCHEDULES	X	X				
I-102	CASEWORK PLAN	X	X				
I-102.1	ADAPTABLE CASEWORK BASE PLAN	X	X				
I-102.2	ADAPTABLE CASEWORK FRAMEWORK PLAN	X	X				
I-102.3	ADAPTABLE CASEWORK CABINET PLAN	X	X				
I-102.4	ADAPTABLE CASEWORK COUNTERTOP PLAN	X	X				
I-103	CASEWORK SCHEDULES	X	X				
I-106	FLOOR FINISH PLAN	X	X				
I-107	WALL FINISH PLAN	X	X				
I-201	INTERIOR FINISH ELEVATIONS	X	X				
I-202	INTERIOR FINISH ELEVATIONS	X	X				
I-203	INTERIOR FINISH ELEVATIONS	X	X				
I-204	INTERIOR FINISH ELEVATIONS	X	X				
I-205	INTERIOR FINISH ELEVATIONS	X	X				
I-206	PERSPECTIVE VIEWS	X	X				
I-401	ENLARGED RESTROOM PLAN	X	X				
I-401.1	ENLARGED RESTROOM ELEVATIONS	X	X				
I-501	FLOOR FINISH DETAILS	X	X				
I-502	WALL FINISH DETAILS	X	X				
I-503	INTERIOR DETAILS	X	X				
I-504	INTERIOR DETAILS	X	X				
I-505	INTERIOR DETAILS	X	X				
I-506	INTERIOR DETAILS	X	X				
I-507	INTERIOR DETAILS	X	X				
I-508	INTERIOR DETAILS	X	X				
I-509	INTERIOR DETAILS	X	X				
I-510	INTERIOR DETAILS	X	X				
I-511	INTERIOR DETAILS	X	X				
I-512	INTERIOR DETAILS	X	X				
I-513	INTERIOR DETAILS	X	X				
I-514	INTERIOR DETAILS	X	X				
I-601	SCHEDULES	X	X				
I-602	SCHEDULES	X	X				
PLUMBING							
P-001	PLUMBING NOTES	X	X				
P-111	PLUMBING SUPPLY PLAN	X	X				
P-112	PLUMBING WASTE & VENT PLAN	X	X				
P-501	PLUMBING DETAILS	X	X				
P-502	PLUMBING DETAILS	X	X				
P-601	PLUMBING ISOMETRICS	X	X				
MECHANICAL							
M-001	MECHANICAL NOTES	X	X				
M-101	MECHANICAL DESIGN PLAN	X	X				
M-601	MECHANICAL SCHEDULES	X	X				
ELECTRICAL							
E-001	ELECTRICAL NOTES	X	X				
E-004	ELECTRICAL SITE PLAN	X	X				
E-004.1	ELECTRICAL SITE DETAILS	X	X				
E-101	ELECTRICAL DESIGN PLAN	X	X				
E-102	LIGHTING DESIGN PLAN	X	X				
E-103	LOW VOLTAGE PLAN	X	X				
E-501	ELECTRICAL DETAILS	X	X				
E-502	ELECTRICAL DETAILS	X	X				
E-503	ELECTRICAL DETAILS	X	X				
E-601	ELECTRICAL PANEL SCHEDULES	X	X				
EN001	ENERGY CALCULATIONS	X	X				

SITE AND OCCUPANCY

PROJECT DESCRIPTION: MAJOR RENOVATION

BUILDING HEIGHT: 1 STORY

BUILDING AREA: 2200 SF

BUILDING USE: COFFEE SHOP

ZONING: PD - PLANNED DEVELOPMENT

TYPE OF USE: COFFEE SHOP

TYPE OF OCCUPANCY: A-2, ASSEMBLY

OCCUPANCY LOAD:

BEVERAGE PREP :	490 SF / 200	= 03
CAFE/SEATING :	730 SF / 15	= 49
STANDING :	35 SF / 5	= 07
WORKROOM :	504 SF / 300	= 02
TOTAL INTERIOR OCCUPANCY:		= 61

TOTAL SQUARE FOOTAGE: 2200 SF

TOTAL INTERIOR SEATS: 27

EXTERIOR SEASONAL SEATING:" 28

EXIT CAPACITY:
EXIT 1: 72" WIDE
EXIT 2: 36" WIDE
EXIT 3: 42" WIDE
TOTAL EXIT WIDTH PROVIDED: 150 IN.
0.2 X 61 OCCUPANTS = 12.2 IN. REQUIRED

TRAVEL DISTANCE: ALLOWED TRAVEL DISTANCE: 200' - 0"
ACTUAL TRAVEL DISTANCE: 74' - 6"
74' - 6" < 200' - 0" THEREFORE COMPLIES

NUMBER OF EXITS: MIN. NUMBER OF EXITS REQUIRED: 2
NUMBER OF EXITS PROVIDED: 3

APPLICABLE CODES

8TH ED. 2023 FLORIDA BUILDING CODES

8TH ED. 2023 FLORIDA BUILDING CODE :	MECHANICAL
8TH ED. 2023 FLORIDA BUILDING CODE :	PLUMBING
8TH ED. 2023 FLORIDA BUILDING CODE :	ACCESSIBILITY
8TH ED. 2023 FLORIDA BUILDING CODE :	FUEL GAS
8TH ED. 2023 FLORIDA FIRE PREVENTION CODE (2023)	
NATIONAL ELECTRICAL CODE NFPA-70 (2020) :	ELECTRICAL
8TH ED. 2023 FLORIDA ENERGY CONSERVATION CODE	

CODE CLASSIFICATION

A. OCCUPANCY GROUP: A-2, ASSEMBLY
B. CONSTRUCTION CLASSIFICATION TYPE: II-B, NON-SPRINKLERED
C. AUTOMATIC FIRE SUPPRESSION SYSTEM INSTALLED: NO
D. FIRE ALARM: NO
E. ZONING: PD - PLANNED DEVELOPMENT
F. JURISDICTION/ COUNTY: ORANGE COUNTY

SCOPE OF WORK

REFER TO SHEET: A-100

VICINITY PLAN

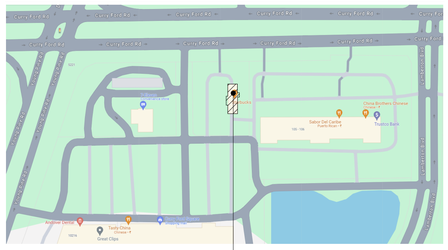

SITE

N

© 2019 STARBUCKS COFFEE COMPANY

STARBUCKS®
2401 UTAH AVENUE SOUTH
SEATTLE, WASHINGTON 98134
(206) 318-1575

THESE DRAWINGS AND THE PROJECT MANUAL ARE CONFIDENTIAL AND SHALL REMAIN THE SOLE PROPERTY OF STARBUCKS CORPORATION. WHICH IS THE OWNER OF THE COPYRIGHT IN THIS WORK. THEY SHALL NOT BE REPRODUCED (IN WHOLE OR IN PART), SHARED WITH THIRD PARTIES OR USED IN ANY MANNER ON OTHER PROJECTS OR EXTENSIONS TO THIS PROJECT WITHOUT THE PRIOR WRITTEN CONSENT OF STARBUCKS CORPORATION. THESE DRAWINGS AND SPECIFICATIONS ARE INTENDED TO EXPRESS DESIGN INTENT FOR A PROTOTYPICAL STARBUCKS STORE (WHICH IS SUBJECT TO CHANGE AT ANYTIME) AND DO NOT REFLECT ACTUAL SITE CONDITIONS. NEITHER PARTY SHALL HAVE ANY OBLIGATION NOR LIABILITY TO THE OTHER (EXCEPT STATED ABOVE) UNTIL A WRITTEN AGREEMENT IS FULLY EXECUTED BY BOTH PARTIES.

STARBUCKS TEMPLATE VERSION: i2023-10-23

Design Forum Architects Inc.
2056 Byers Rd
Miamisburg, OH 45342
Tel: (844) 804-7700
Donald J. Rethman
Architect In Charge
License: AR0017303

MARQUE ENGINEERING
2230 PARK AVE, STE. 100
CINCINNATI, OH 45206
513.457.7131
WWW.MARQUEENG.COM

FOR CONSTRUCTION

PROJECT NAME: CURRY FORD & YOUNG PINE RD

PROJECT ADDRESS: 10330 CURRY FORD RD ORLANDO, FL 32825

STORE #:	49669
PROJECT #:	74019-040
ISSUE DATE:	03/20/2024
DESIGNER:	MARTIN PEREZ
PRODUCTION DESIGNER:	ANDY MCLOUD
CHECKED BY:	DONALD RETHMAN

Revision Schedule

Rev	Date	By	Description

SHEET TITLE: GENERAL INFORMATION

SCALE: NO SCALE

SHEET NUMBER: G-001

3/20/2024 11:52:11 AM

MEANS OF EGRESS NOTES

A. EVERY ROOM OR SPACE THAT IS ASSEMBLY OCCUPANCY SHALL HAVE THE OCCUPANT LOAD OF THE ROOM OR SPACE POSTED IN A CONSPICUOUS PLACE, NEAR THE MAIN EXIT ACCESS DOORWAY. POSTED SIGNS SHALL BE OF AN APPROVED LEGIBLE PERMANENT DESIGN AND SHALL BE MAINTAINED BY THE OWNER AUTHORIZED AGENT.

B. EGRESS SHALL NOT PASS THROUGH KITCHENS, STORAGE ROOMS, CLOSETS OR SIMILAR SPACES.

C. PANIC AND FIRE EXIT HARDWARE, WHERE INSTALLED ON DOORS IN THIS BUILDING SHALL SATISFY THE FOLLOWING :

1. THE ACTUATION PORTION OF THE RELEASING DEVICE SHALL EXTEND AT LEAST ONE-HALF OF THE DOOR LEAF WIDTH.
2. THE MAXIMUM UNLATCHING FORCE DOES NOT EXCEED 15 POUNDS (6.8 KG).
3. PIVOTED OR BALANCED DOORS SHALL BE OF THE PUSH-PAD TYPE WHERE PANIC HARDWARE IS REQUIRED AND THE PAD SHALL NOT EXTEND ACROSS MORE THAN ONE-HALF OF THE DOOR WIDTH, MEASURED FROM THE LATCH SIDE.
4. PANIC HARDWARE LISTED IN ACCORDANCE WITH UL 305.
5. FIRE EXIT HARDWARE LISTED IN ACCORDANCE WITH UL 10C AND UL 305.

D. STRUCTURAL ELEMENTS, FIXTURES OR FURNISHINGS SHALL NOT PROJECT HORIZONTALLY FROM EITHER SIDE MORE THAN 4 INCHES (101 MM) OVER ANY WALKING SURFACE BETWEEN 27 INCHES (685 MM) AND 80 INCHES (2032 MM) ABOVE THE WALKING SURFACE. EXCEPTION: HANDRAILS SERVING STAIRS AND RAMPS ARE PERMITTED TO PROTRUDE 4 1/2 INCHES (115 MM) FROM THE WALL.

E. THE PATH OF EGRESS TRAVEL EXITS AND WITHIN EXITS IN THIS BUILDING SHALL BE IDENTIFIED BY EXIT SIGNS CONFORMING TO THE REQUIREMENTS OF SECTION 1011 AND AS NOTED BELOW:

1. EXIT SIGNS SHALL BE READILY VISIBLE FROM ANY DIRECTION OF EGRESS TRAVEL.
2. EXIT SIGNS SHALL BE LOCATED AS NECESSARY TO CLEARLY INDICATE THE DIRECTION OF EGRESS TRAVEL.
3. NO POINT IN A CORRIDOR SHALL BE MORE THAN 100 FT (30.5 M) OR THE LISTED VIEWING DISTANCE FOR THE SIGN, WHICHEVER IS LESS, FROM THE NEAREST VISIBLE EXIT SIGN.

F. WHERE KEY OPERATED LOCKING DEVICES ARE USED, POST A SIGN ON OR ADJACENT TO THE REQUIRED MAIN EXIT DOOR WITH 1 INCH (25 MM) LETTERING STATING THAT "THIS DOOR TO REMAIN UNLOCKED WHEN BUILDING IS OCCUPIED".

G. EGRESS DOORS OR GATES SHALL BE OPENABLE FROM THE EGRESS SIDE WITHOUT THE USE OF A KEY, SPECIAL KNOWLEDGE OR EFFORT. DOOR HANDLES, PULLS, LATCHES, LOCKS AND OTHER OPERATING DEVICES SHALL BE INSTALLED 34 INCHES (863 MM) TO 48 INCHES (1220 MM) ABOVE FINISHED FLOOR. MANUALLY OPERATED FLUSH BOLTS OR SURFACE BOLTS ARE NOT PERMITTED. THE UNLATCHING OF ANY DOOR OR LEAF SHALL NOT REQUIRE MORE THAN ONE OPERATION.

H. LANDINGS SHALL BE PROVIDED ON EACH SIDE OF DOORS AND SUCH LANDING SHALL BE AT THE SAME ELEVATION ON EACH SIDE OF THE DOOR. LANDINGS SHALL HAVE A WIDTH NOT LESS THAN THE WIDTH OF THE DOOR AND LENGTH MEASURED IN THE DIRECTION OF TRAVEL OF NOT LESS THAN 44 INCHES (1118 MM).

INDOOR SEATING CALCULATIONS

DESCRIPTION	NUMBER OF ITEMS	SEATS	PER ITEM
TABLE TOP ROUND	03	09 SEATS	03
SOFT SEATING	05	10 SEATS	02
COMMUNITY TABLE, ADA	01	08 SEATS	08
		27 SEATS X 5% = 02 ADA REQUIRED	**02 PROVIDED**
		TOTAL	**27 SEATS**

OUTDOOR SEATING CALCULATIONS

DESCRIPTION	NUMBER OF ITEMS	SEATS	PER ITEM
TABLE TOP SQUARE	06	12 SEATS	02
TABLE TOP RECTANGLE, ADA	02	04 SEATS	02
SOFT SEATING	06	12 SEATS	02
		28 SEATS X 5% = 02 ADA REQUIRED	**02 PROVIDED**
		TOTAL	**28 SEATS**

EGRESS CALCULATION

EXIT WIDTH REQUIRED - 61 OCC X 0.2	= 12.2 IN.
EXIT WIDTH PROVIDED	= 150 IN.
EXITS	= 72 IN. PRIMARY ENTRY, 36 IN. SECONDARY ENTRY, 42 IN. WORKROOM
EXITS REQUIRED	= 02
EXITS PROVIDED	= 03
MAXIMUM ALLOWABLE TRAVEL DISTANCE	= 200 FT.
MAXIMUM TRAVEL DISTANCE PROVIDED	= 74 FT. 6 IN.
MINIMUM EXIT SEPARATION	= 81 FT. 2 IN. (MAXIMUM DIAGONAL) / 2 = 40 FT. 8 IN.
EXIT SEPARATION PROVIDED	= 45 FT. 10 IN.

ROOM SCHEDULE

NAME	AREA (SF)
BEVERAGE PREP	490
CAFE/SEATING	730
STANDING	35
UNOCCUPIABLE/NONSIMULTANEOUS	441
WORKROOM	504
GRAND TOTAL	2200

OCCUPANCY

BEVERAGE PREP: 490 SQ. FT. / 200 SQ. FT. / OCC	03 OCC
CAFE SEATING: 730 SQ. FT. / 15 SQ. FT. / OCC	49 OCC
STANDING: 35 SQ. FT. / 5 SQ. FT. / OCC	07 OCC
WORKROOM: 504 SQ. FT. / 300 SQ. FT. / OCC	02 OCC
TOTAL INTERIOR OCCUPANCY:	**61 OCC**
TOTAL EXTERIOR OCCUPANCY:	**28 OCC**
TOTAL OCC LOAD:	**89 OCC**

PLUMBING FIXTURE CALCULATIONS

CHAPTER 29-29023 (FOR REFERNCE ONLY)

OCCUPANCY	MALE	FEMALE	TOTAL				
	45 OCC.	45 OCC.	89 OCC.				
FIXTURES	WATER CLOSETS			URINALS*	LAVATORY		WATER FOUNTAIN**
	1 PER 75				1 PER 200		1 PER 100 OR STATION
REQUIRED	1 M	1 F		0 M	1 M	1 F	0
PROVIDED	1 M	1 F		0 M	1 M	1 F	0

*IN EACH BATHROOM OR TOILET ROOM, URINALS SHALL NOT BE SUBSTITUTED FOR MORE THAN 67% OF THE REQUIRED WATER CLOSETS IN ASSEMBLY OCCUPANCIES.

**RETAIL ESTABLISHMENT SERVES WATER UPON REQUEST.

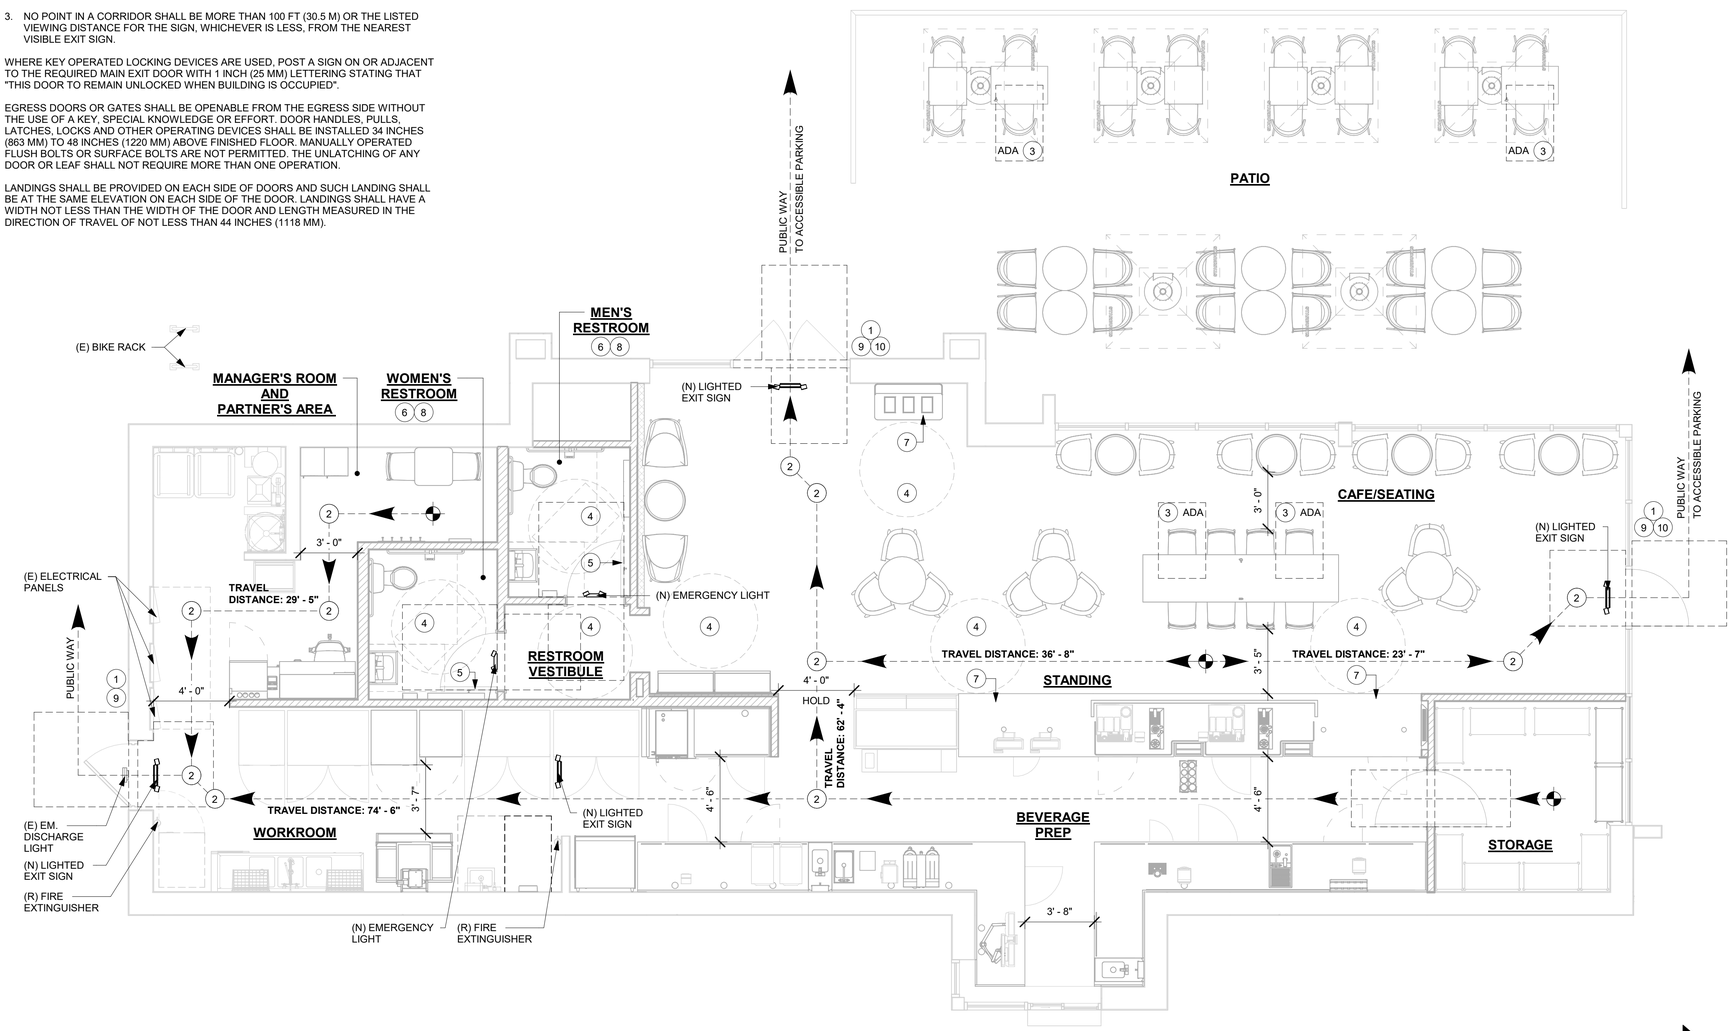

1 LIFE SAFETY ACCESSIBILITY PLAN
Scale: 1/4" = 1'-0"

KEYED NOTES

1. THRESHOLDS TO BE BARRIER FREE COMPLIANT PER ALL APPLICABLE CODES.
2. BARRIER-FREE PATH OF TRAVEL.
3. 30" (762 MM) X 48" (1220 MM) CLEAR FOR WHEELCHAIR ACCESS.
4. 60" (1525 MM) DIAMETER MINIMUM TURN RADIUS FOR WHEELCHAIR ACCESS.
5. 32" (813 MM) MINIMUM CLEAR AT RESTROOM DOOR.
6. PROVIDE BARRIER-FREE SIGNAGE AT ADA RESTROOMS PER ALL APPLICABLE CODES.
7. POS TRANSACTION PLANE, WASTE & RECYCLE STATION TOP AND HAND-OFF PLANE ARE 34 INCHES (863 MM) ABOVE THE FINISHED FLOOR FOR WHEELCHAIR ACCESSIBILITY.
8. SEE ENLARGED RESTROOM PLAN AND ELEVATIONS SHEET(S) FOR ADDITIONAL INFORMATION ON ACCESSIBLE RESTROOM CLEARANCES.
9. PROVIDE TACTILE "EXIT" SIGNAGE.
10. PROVIDE INTERNATIONAL SYMBOL OF ACCESSIBILITY SIGN.

OCCUPANCY NOTES

OCCUPANCY CLASSIFICATION: A-2, ASSEMBLY

TOTAL INTERIOR OCCUPANTS: 61

FOR CONSTRUCTION

© 2019 STARBUCKS COFFEE COMPANY

STARBUCKS®
2401 UTAH AVENUE SOUTH
SEATTLE, WASHINGTON 98134
(206) 318-1575

THESE DRAWINGS AND THE PROJECT MANUAL ARE CONFIDENTIAL AND SHALL REMAIN THE SOLE PROPERTY OF STARBUCKS CORPORATION, WHICH IS THE OWNER OF THE COPYRIGHT IN THIS WORK. THEY SHALL NOT BE REPRODUCED (IN WHOLE OR IN PART), SHARED WITH THIRD PARTIES OR USED IN ANY MANNER ON OTHER PROJECTS OR EXTENSIONS TO THIS PROJECT WITHOUT THE PRIOR WRITTEN CONSENT OF STARBUCKS CORPORATION. THESE DRAWINGS AND SPECIFICATIONS ARE INTENDED TO EXPRESS DESIGN INTENT FOR A PROTOTYPICAL STARBUCKS STORE (WHICH IS SUBJECT TO CHANGE AT ANYTIME) AND DO NOT REFLECT ACTUAL SITE CONDITIONS. NEITHER PARTY SHALL HAVE ANY OBLIGATION NOR LIABILITY TO THE OTHER (EXCEPT STATED ABOVE) UNTIL A WRITTEN AGREEMENT IS FULLY EXECUTED BY BOTH PARTIES.

STARBUCKS TEMPLATE VERSION: i2023-10-23

Design Forum Architects Inc.
2056 Byers Rd
Miamisburg, OH 45342
Tel: (844) 804-7700
Donald J. Rethman
Architect In Charge
License: AR0017303

MARQUEE ENGINEERING
2230 PARK AVE, STE. 100
CINCINNATI, OH 45206
513.457.7131
WWW.MARQUEENG.COM

PROJECT NAME:
CURRY FORD & YOUNG PINE RD

PROJECT ADDRESS:
10330 CURRY FORD RD
ORLANDO, FL 32825

STORE #:	49669
PROJECT #:	74019-040
ISSUE DATE:	03/20/2024
DESIGNER:	MARTIN PEREZ
PRODUCTION DESIGNER:	ANDY MCLOUD
CHECKED BY:	DONALD RETHMAN

Revision Schedule

Rev	Date	By	Description

SHEET TITLE:
LIFE SAFETY ACCESSIBILITY PLAN
SCALE: 1/4" = 1'-0"

SHEET NUMBER:
G-002

3/20/2024 11:52:15 AM

AREA COLOR LEGEND

- BEVERAGE PREP.
- CAFE/SEATING
- STANDING
- UNOCCUPIABLE/NONSIMULTANEOUS
- WORKROOM

AREA - OCCUPANT LOAD CALCS			
NAME	Area (SF)	LOAD FACTOR	OCCUPANT LOAD
BEVERAGE PREP	490	200	3
CAFE/SEATING	730	15	49
STANDING	35	5	7
UNOCCUPIABLE/NONSIMULTANEOUS	441	0	0
WORKROOM	504	300	02
GRAND TOTAL	2200		61

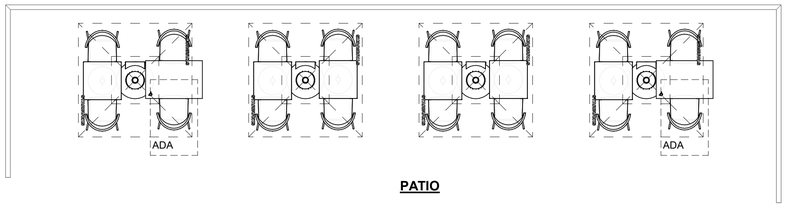

PATIO

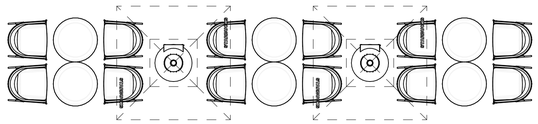

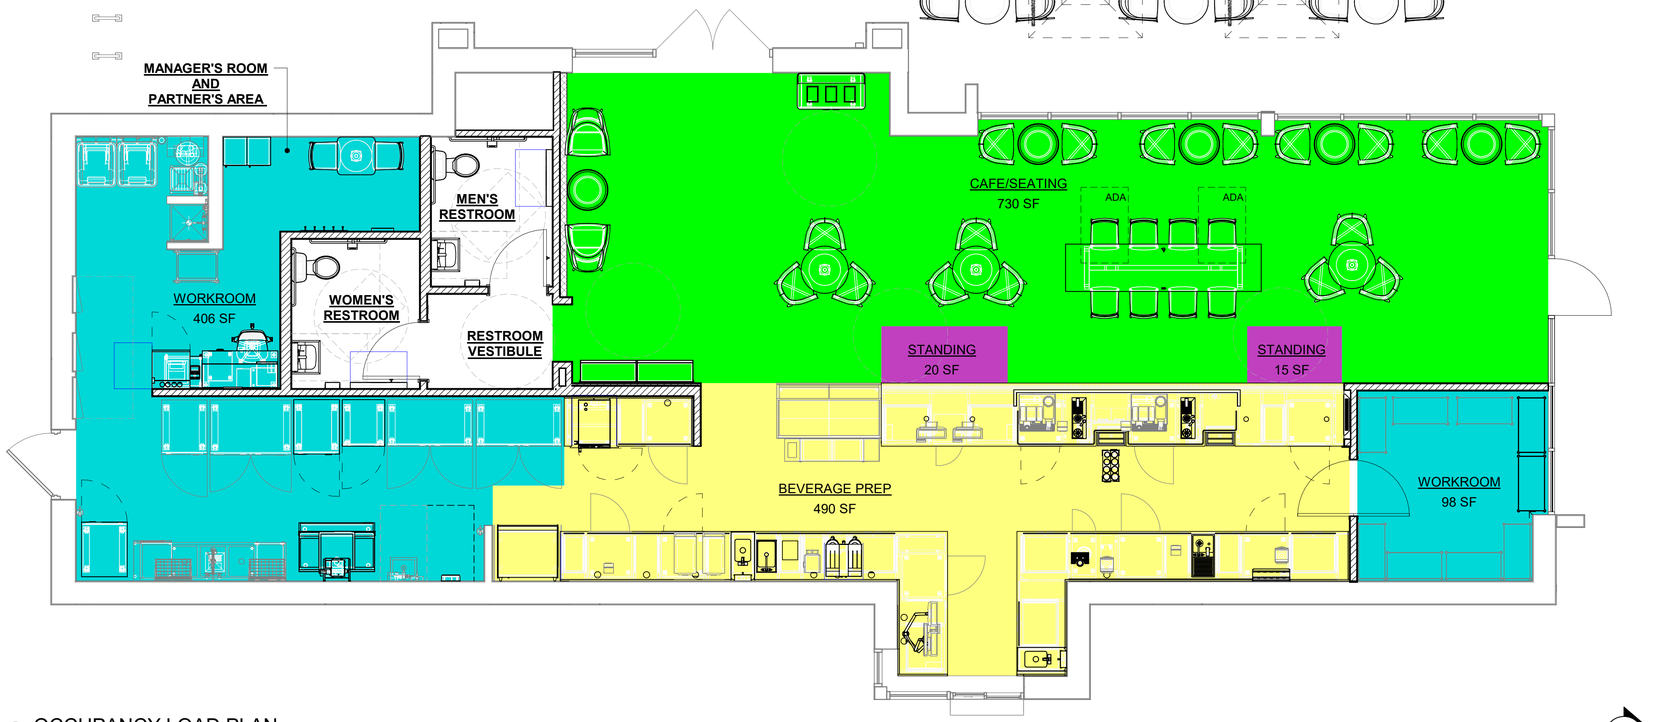

1 OCCUPANCY LOAD PLAN
Scale: 1/4" = 1'-0"

N

0 2' 4' 8'
Scale: 1/4" = 1'-0"

3/20/2024 11:52:54 AM

FOR CONSTRUCTION

© 2019 STARBUCKS COFFEE COMPANY

STARBUCKS®
2401 UTAH AVENUE SOUTH
SEATTLE, WASHINGTON 98134
(206) 318-1575

THESE DRAWINGS AND THE PROJECT MANUAL ARE CONFIDENTIAL AND SHALL REMAIN THE SOLE PROPERTY OF STARBUCKS CORPORATION, WHICH IS THE OWNER OF THE COPYRIGHT IN THIS WORK. THEY SHALL NOT BE REPRODUCED (IN WHOLE OR IN PART), SHARED WITH THIRD PARTIES OR USED IN ANY MANNER ON OTHER PROJECTS OR EXTENSIONS TO THIS PROJECT WITHOUT THE PRIOR WRITTEN CONSENT OF STARBUCKS CORPORATION. THESE DRAWINGS AND SPECIFICATIONS ARE INTENDED TO EXPRESS DESIGN INTENT FOR A PROTOTYPICAL STARBUCKS STORE (WHICH IS SUBJECT TO CHANGE AT ANYTIME) AND DO NOT REFLECT ACTUAL SITE CONDITIONS. NEITHER PARTY SHALL HAVE ANY OBLIGATION NOR LIABILITY TO THE OTHER (EXCEPT STATED ABOVE) UNTIL A WRITTEN AGREEMENT IS FULLY EXECUTED BY BOTH PARTIES.

STARBUCKS TEMPLATE VERSION: i2023-10-23

Design Forum Architects Inc.
2056 Byers Rd
Miamisburg, OH 45342
Tel: (844) 804-7700
Donald J. Rethman
Architect In Charge
License: AR0017303

MARQUEE ENGINEERING
2230 PARK AVE, STE. 100
CINCINNATI, OH 45206
513.457.7131
WWW.MARQUEENG.COM

PROJECT NAME:
CURRY FORD & YOUNG PINE RD

PROJECT ADDRESS:
10330 CURRY FORD RD
ORLANDO, FL 32825

STORE #:	49669
PROJECT #:	74019-040
ISSUE DATE:	03/20/2024
DESIGNER:	MARTIN PEREZ
PRODUCTION DESIGNER:	ANDY MCLOUD
CHECKED BY:	DONALD RETHMAN

Revision Schedule

Rev	Date	By	Description

SHEET TITLE:
OCCUPANCY LOAD PLAN
SCALE: 1/4" = 1'-0"

SHEET NUMBER:
G-002.1

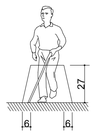

CANE TECHNIQUE

CANE TECHNIQUE

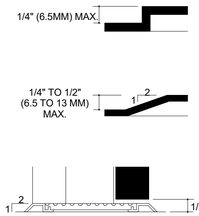

CHANGES IN LEVEL

21 SECTION 4.3 ACCESSIBLE ROUTE

SCALE: NTS

NOTE: X = 36" MIN, IF Y = 60"

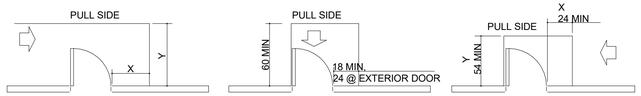

HINGE SIDE APPROACH - SWINGING DOOR

FRONT APPROACH - SWINGING DOOR

LATCH SIDE APPROACH SWINGING DOOR

NOTE: Y = 48" MIN, IF DOOR HAS CLOSER

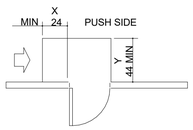

LATCH SIDE APPROACH SWINGING DOOR

NOTE: X = 12" MIN, IF DOOR HAS BOTH A CLOSER AND LATCH

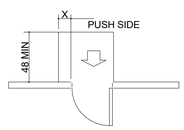

FRONT APPROACH - SWINGING DOOR

NOTE: Y = 48" MIN, IF DOOR HAS BOTH A CLOSER AND LATCH

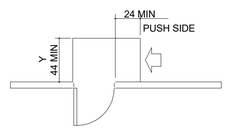

SIDE APPROACH - SWINGING DOOR

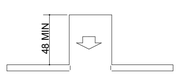

FRONT APPROACH - SLIDING OR FOLDING DOORS

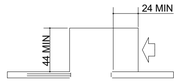

LATCH SIDE APPROACH - SLIDING OR FOLDING DOORS

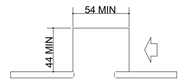

SLIDE SIDE APPROACH - SLIDING OR FOLDING DOORS

24 SECTION 4.13 DOORS

SCALE: NTS

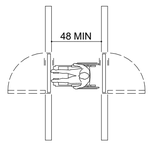

TWO HINGED DOORS IN SERIES

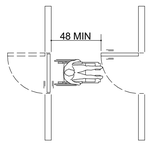

TWO HINGED DOORS IN SERIES

NOTE:

BOTH HIGH AND LOW FOUNTAINS ARE REQUIRED. NO FEWER THAN 50% WHEELCHAIR ACCESSIBLE. OTHERS ARE TO BE LOCATED AT A STANDERED HEIGHT CONVENIENT TO THOSE WITH DIFFICULTY STOOPING. HIGH-LOW FOUNTAINS ARE REQ. WHEN ONLY ONE FOUNTAIN IS APPROVED.

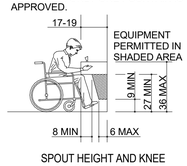

SPOUT HEIGHT AND KNEE CLEARANCE

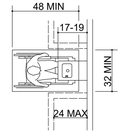

CLEAR FLOOR SPACE

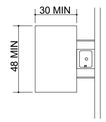

FREE-STANDING FOUNTAIN OR COOLER W/ PROTRUDING OBJECTS RAILS

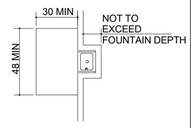

BUILT-IN FOUNTAIN OR COOLER

13 SECTION 4.15 DRINKING FOUNTAINS

SCALE: NTS

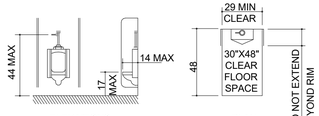

ELEVATIONS PLAN

URINAL CLEARANCES

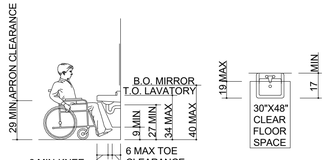

ELEVATIONS PLAN

LAVATORY CLEARANCES

14 SECTION 4.18 URINALS

SCALE: NTS

10 SEC. 4.19 LAVATORIES & MIRRORS

SCALE: NTS

NOTE: HORIZONTAL GRAB BARS MEASURED FROM FINISHED FLOOR TO TOP OF GRIPPING SURFACE.

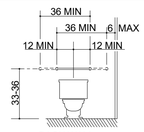

BACK WALL

GRAB BARS AT WATER CLOSETS

BACK WALL OF STANDARD STALL

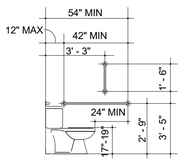

GRAB BARS AT WATER CLOSETS

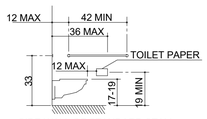

SIDE WALL OF STANDARD STALL

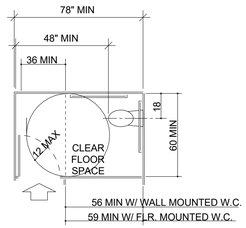

STANDARD STALL (END OF ROW)

16 SECTION 4.17 TOILET STALLS

SCALE: NTS

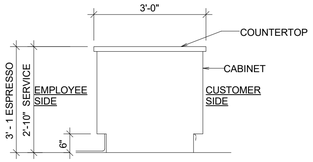

12 TYP SECTION @ COUNTER

SCALE: NTS

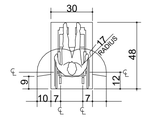

DIMENSIONS OF ADULT-SIZED WHEELCHAIR

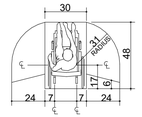

DIMENSIONS OF ADULT-SIZED WHEELCHAIR

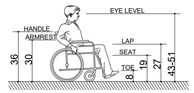

DIMENSIONS OF ADULT-SIZED WHEELCHAIR

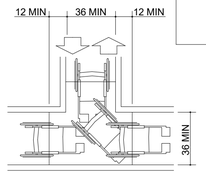

T-SHAPED SPACE FOR 180° TURNS

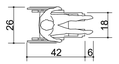

DIMENSIONS OF ADULT-SIZED WHEELCHAIR

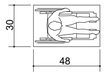

CLEAR FLOOR SPACE

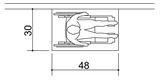

PARALLEL APPROACH

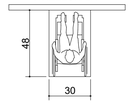

FORWARD APPROACH

ADA SIGNS

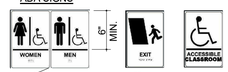

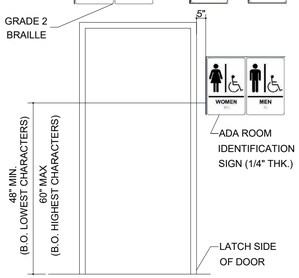

NOTES

1. CHARACTERS AND SYMBOLS SHALL CONTRAST WITH THEIR BACKGROUND.
2. IDENTIFICATION SYMBOLS ARE TO BE ON WALL ADJACENT DOOR 60" ABOVE FLOOR AND ARE TO BE DISTINCTLY DIFFERENT FROM DOOR AND WALL IN COLOR AND CONTRAST.
3. PROVIDE ROOM IDENTIFICATION SIGN ON LATCH SIDE OF DOOR.
4. LETTERS & NUMBERS ON SIGNS SHALL BE RAISED 1/32" MIN., SHALL BE A MIN. OF 5/8" HIGH & SHALL BE SANS-SERIF UPPERCASE CHARACTERS. A.D.A. SIGNAGE ACCOMPANIED BY GRADE 2 BRAILLE.
5. REGULATORY SIGNS TO BE TYPICALLY ADA COMPLIANT TACTILE 3-D PLAQUES PER CODE REQUIREMENTS.
6. SIGNS TO BE A TYPICAL ONE PIECE INJECTION MOLDED FABRICATION WITH RAISED SECOND SURFACE GRAPHICS.
7. SIGN TO BE A CUSTOM COLOR TO MATCH PMS 262C WITH WHITE
8. BRAILLE SHOWN IS FOR PLACEMENT ONLY. USE CORRECT BRAILLE FOR SIGN PRODUCTION.
9. 3D TACTILE PLAQUES CAN BE OBTAINED FROM AMERICRAFT CORPORATION (SIGN LANGUAGE) 904 4TH STREET WEST PALMETTO, FL 34221 PH# 1-800-237-3984 FAX 1-813-723-2452

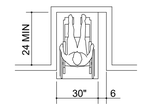

MANEUVERING CLEARANCE FOR ALCOVE

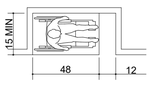

MANEUVERING CLEARANCE FOR ALCOVE

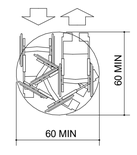

WHEELCHAIR TURNING SPACE

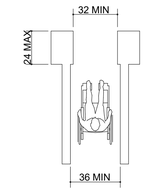

MINIMUM CLEAR WIDTH FOR SINGLE WHEELCHAIR

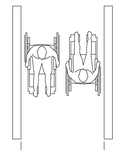

MINIMUM CLEAR WIDTH FOR TWO WHEELCHAIRS

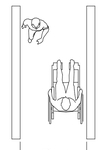

MINIMUM CLEAR WIDTH FOR ONE WHEELCHAIRS

8 SECTION 4.2 SPACE ALLOWANCES

SCALE: NTS

FOR CONSTRUCTION

© 2019 STARBUCKS COFFEE COMPANY

STARBUCKS®
2401 UTAH AVENUE SOUTH
SEATTLE, WASHINGTON 98134
(206) 318-1575

THESE DRAWINGS AND THE PROJECT MANUAL ARE CONFIDENTIAL AND SHALL REMAIN THE SOLE PROPERTY OF STARBUCKS CORPORATION, WHICH IS THE OWNER OF THE COPYRIGHT IN THIS WORK. THEY SHALL NOT BE REPRODUCED (IN WHOLE OR IN PART), SHARED WITH THIRD PARTIES OR USED IN ANY MANNER ON OTHER PROJECTS OR EXTENSIONS TO THIS PROJECT WITHOUT THE PRIOR WRITTEN CONSENT OF STARBUCKS CORPORATION. THESE DRAWINGS AND SPECIFICATIONS ARE INTENDED TO EXPRESS DESIGN INTENT FOR A PROTOTYPICAL STARBUCKS STORE (WHICH IS SUBJECT TO CHANGE AT ANYTIME) AND DO NOT REFLECT ACTUAL SITE CONDITIONS. NEITHER PARTY SHALL HAVE ANY OBLIGATION NOR LIABILITY TO THE OTHER (EXCEPT STATED ABOVE) UNTIL A WRITTEN AGREEMENT IS FULLY EXECUTED BY BOTH PARTIES.

STARBUCKS TEMPLATE VERSION: i2023-10-23

Design Forum Architects Inc.
2056 Byers Rd
Miamisburg, OH 45342
Tel: (844) 804-7700
Donald J. Rethman
Architect In Charge
License: AR0017303

MARQUEE ENGINEERING
2230 PARK AVE, STE. 100
CINCINNATI, OH 45206
513.457.7131
WWW.MARQUEENG.COM

PROJECT NAME:
CURRY FORD & YOUNG PINE RD

PROJECT ADDRESS:
10330 CURRY FORD RD
ORLANDO, FL 32825

STORE #:	49669
PROJECT #:	74019-040
ISSUE DATE:	03/20/2024
DESIGNER:	MARTIN PEREZ
PRODUCTION DESIGNER:	ANDY MCLOUD
CHECKED BY:	DONALD RETHMAN

Revision Schedule

Rev	Date	By	Description

SHEET TITLE:
ACCESSIBILITY GUIDELINES
SCALE: NO SCALE

SHEET NUMBER:
G-003

3/20/2024 11:52:55 AM

GENERAL NOTES

A. GENERAL CONTRACTOR SHALL VISIT THE SITE, REVIEW THE BUILDING SHELL DRAWINGS AS SUBMITTED BY THE LANDLORD OR STARBUCKS SITE SURVEYOR AND BECOME THOROUGHLY FAMILIAR WITH THE SITE CONDITIONS PRIOR TO BIDDING OR CONSTRUCTION.

B. GENERAL CONTRACTOR SHALL CONSULT WITH STARBUCKS CONSTRUCTION MANAGER TO RESOLVE ANY CHANGES, OMISSIONS OR PLAN DISCREPANCIES PRIOR TO BIDDING OR CONSTRUCTION.

C. ALL WORK SHALL BE PERFORMED IN STRICT COMPLIANCE WITH LOCAL, COUNTY, STATE AND FEDERAL CODES AND ORDINANCES.

D. GENERAL CONTRACTOR SHALL VERIFY THE LOCATION OF ALL UTILITIES.

E. GENERAL CONTRACTOR TO VERIFY ALL DIMENSIONS, INCLUDING CLEARANCES REQUIRED BY OTHER TRADES AND NOTIFY STARBUCKS CONSTRUCTION MANAGER OF ANY DISCREPANCIES PRIOR TO PROCEEDING WITH THE WORK. ALL DIMENSIONS ARE TO THE FACE OF THE FINISHED SURFACE UNLESS OTHERWISE NOTED. ALL DIMENSIONS TO BE TAKEN FROM DESIGNATED DATUM POINT. DO NOT SCALE DRAWINGS.

F. GENERAL CONTRACTOR SHALL PATCH AND REPAIR ALL EXISTING WALLS, FLOORS, CEILINGS OR OTHER SURFACES IDENTIFIED TO REMAIN THAT MAY BECOME DAMAGED DURING THE COURSE OF THE WORK.

G. THE GENERAL CONTRACTOR IS RESPONSIBLE FOR OBTAINING PERMITS FOR FIRE PROTECTION, PLUMBING, MECHANICAL AND ELECTRICAL SYSTEMS PRIOR TO INSTALLATION OF SUCH SYSTEMS.

H. GENERAL CONTRACTOR SHALL RETAIN ONE SET OF THE PLANS TO NOTE AND DOCUMENT ALL CHANGES DURING CONSTRUCTION. THIS SET SHALL BE A PART OF THE GENERAL CONTRACTOR'S "STORE CLOSE-OUT PACKAGE" AS DESCRIBED IN THE CONSTRUCTION MANAGEMENT AGREEMENT.

I. GENERAL CONTRACTOR IS RESPONSIBLE FOR COORDINATING DELIVERY OF MATERIALS FROM STARBUCKS CONTRACTED THIRD PARTY LOGISTICS DISTRIBUTION SERVICES AND VENDOR DIRECT SHIPMENTS. REFER TO CONSTRUCTION MANAGEMENT AGREEMENT FOR METHODS AND LEAD TIMES.

J. RESPONSIBILITY FOR SUPPLY AND DELIVERY OF MATERIALS AND EQUIPMENT IS IDENTIFIED IN THE DRAWING SCHEDULE SHEETS UNDER THE COLUMN LABELED "RESPONSIBILITY".

K. FOR THE PURPOSE OF THE DOCUMENTS, TO "INSTALL", SHALL MEAN TO PROVIDE ALL FASTENERS, MISCELLANEOUS HARDWARE, BLOCKING, ELECTRICAL CONNECTIONS, PLUMBING CONNECTIONS, AND OTHER ITEMS REQUIRED FOR A COMPLETE AND OPERATION INSTALLATION, UNLESS OTHERWISE NOTED.

L. ALL ITEM SUBSTITUTIONS MUST BE APPROVED BY THE STARBUCKS DESIGN MANAGER.

M. REFER TO ITEM CUTSHEETS FOR ADDITIONAL INFORMATION.

KEYED NOTES

A1. 30" X 48" CLEAR FOR WHEELCHAIR ACCESS.

A2. 60" DIAMETER CLEAR FOR WHEELCHAIR ACCESS.

A3. POS, HAND-OFF PLANE AND WASTE & RECYCLE STATION COUNTERTOP ARE 2'-10" (MAX.) AFF FOR WHEELCHAIR ACCESSIBILITY.

A4. ALL THRESHOLDS TO BE ADA COMPLIANT PER ALL APPLICABLE CODES.

A5. ADA TABLE TOPS SHALL BE 28" MINIMUM AND 34" MAXIMUM IN HEIGHT ABOVE THE FLOOR. KNEE CLEARANCE SHALL BE A MINIMUM OF 27" IN HEIGHT ABOVE THE FLOOR AND 30" MINIMUM IN WIDTH.

A6. BARRIER FREE PATH OF TRAVEL.

A7. ADA MANEUVERING CLEARANCE AT DOORS; FRONT APPROACH , PUSH SIDE, DOOR PROVIDED WITH CLOSER: 48"MIN. BY 48" MIN.

A8. ADA MANEUVERING CLEARANCE AT DOORS; FRONT APPROACH , PULL SIDE, DOOR PROVIDED WITH CLOSER: 54"MIN. BY 60" MIN.

A9. HAND SINKS AND LAVATORIES TO BE 2'-10" AFF AND 30" X 48" CLEAR FOR WHEELCHAIR ACCESSIBILITY.

A10. ADA MANEUVERING CLEARANCE AT DOORS; FRONT APPROACH , PUSH SIDE, DOOR PROVIDED WITH CLOSER: 48"MIN. BY 54" MIN.

A11. ADA MANEUVERING CLEARANCE AT DOORS; FRONT APPROACH, PULL SIDE, DOOR PROVIDED WITH CLOSER: 60" MIN. BY 60" MIN.

A12. ADA MANEUVERING CLEARANCE AT DOORS; FRONT APPROACH, PULL SIDE, DOOR PROVIDED WITH CLOSER: 36" MIN BY 48" MIN.

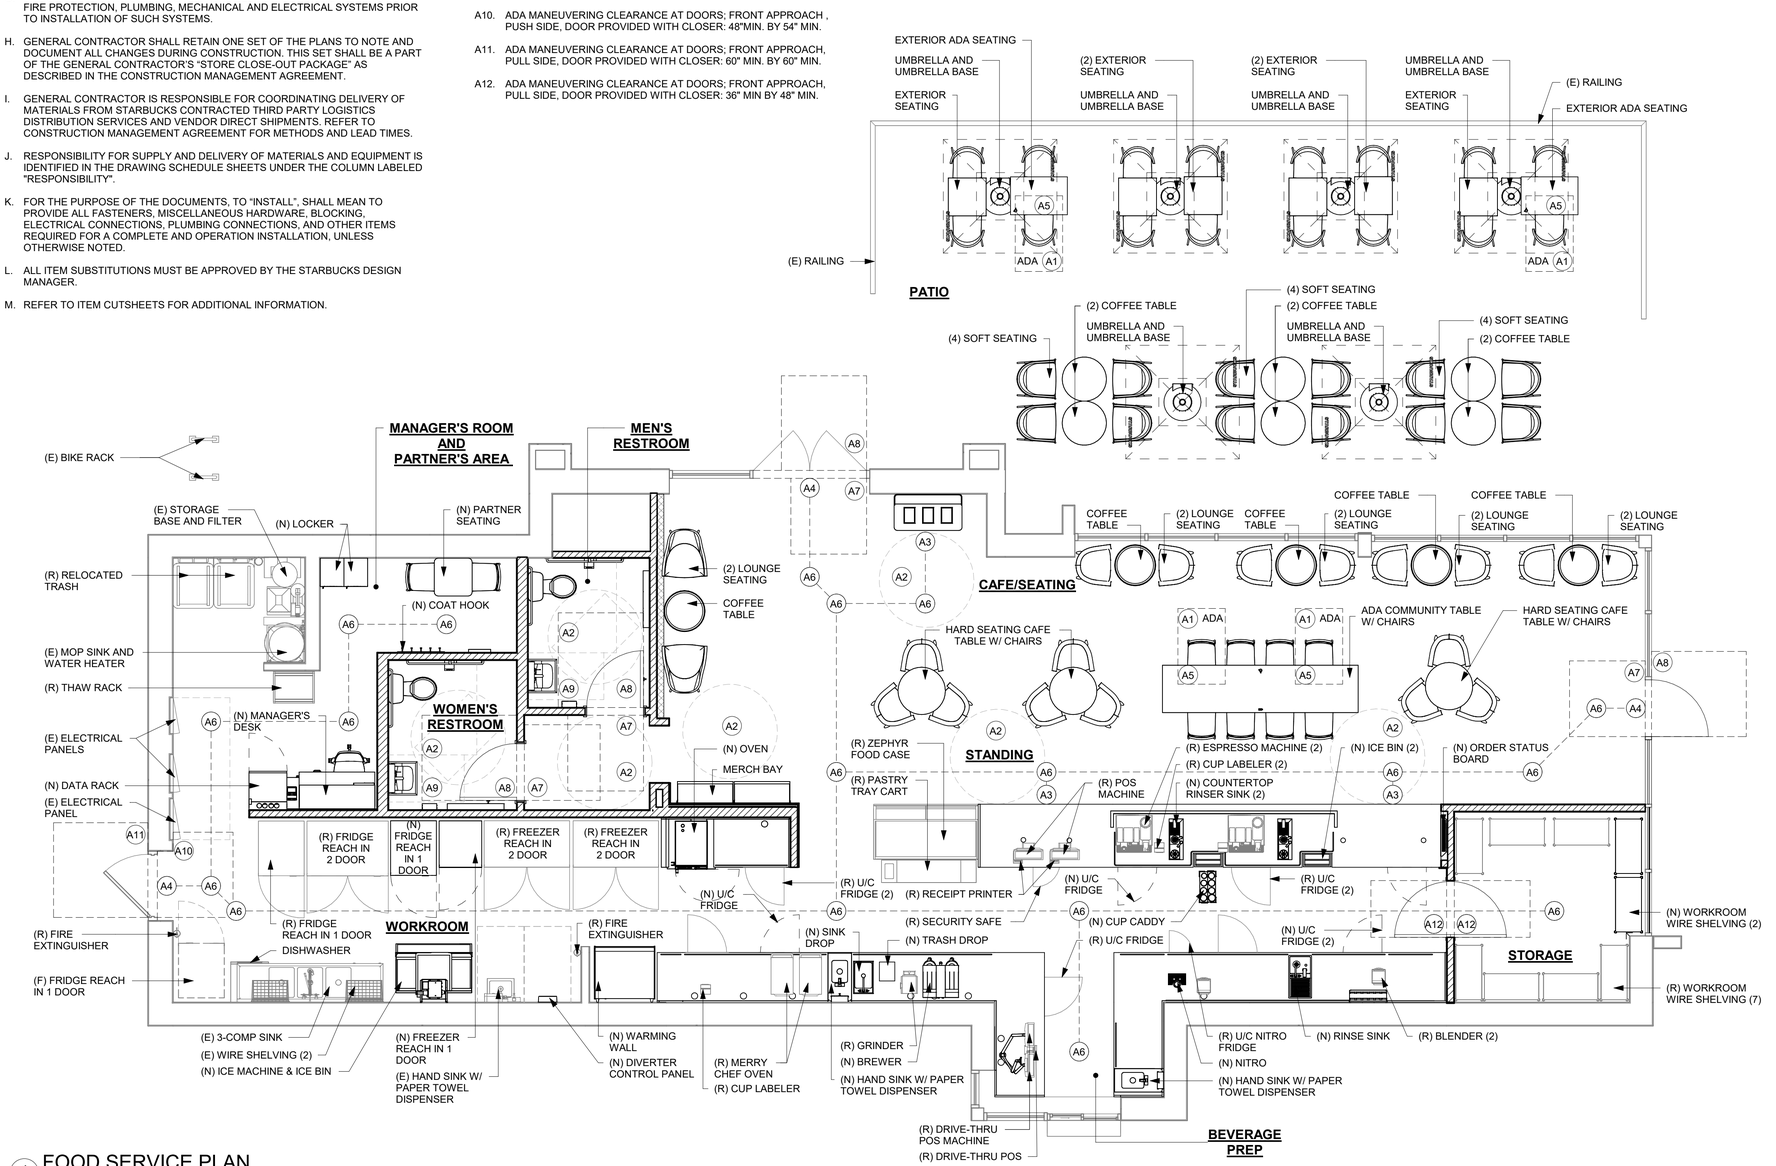

1 FOOD SERVICE PLAN
Scale: 1/4" = 1'-0"

3/20/2024 11:52:57 AM

FOR CONSTRUCTION

© 2019 STARBUCKS COFFEE COMPANY

STARBUCKS®
2401 UTAH AVENUE SOUTH
SEATTLE, WASHINGTON 98134
(206) 318-1575

THESE DRAWINGS AND THE PROJECT MANUAL ARE CONFIDENTIAL AND SHALL REMAIN THE SOLE PROPERTY OF STARBUCKS CORPORATION, WHICH IS THE OWNER OF THE COPYRIGHT IN THIS WORK. THEY SHALL NOT BE REPRODUCED (IN WHOLE OR IN PART), SHARED WITH THIRD PARTIES OR USED IN ANY MANNER ON OTHER PROJECTS OR EXTENSIONS TO THIS PROJECT WITHOUT THE PRIOR WRITTEN CONSENT OF STARBUCKS CORPORATION. THESE DRAWINGS AND SPECIFICATIONS ARE INTENDED TO EXPRESS DESIGN INTENT FOR A PROTOTYPICAL STARBUCKS STORE (WHICH IS SUBJECT TO CHANGE AT ANYTIME) AND DO NOT REFLECT ACTUAL SITE CONDITIONS. NEITHER PARTY SHALL HAVE ANY OBLIGATION NOR LIABILITY TO THE OTHER (EXCEPT STATED ABOVE) UNTIL A WRITTEN AGREEMENT IS FULLY EXECUTED BY BOTH PARTIES.

STARBUCKS TEMPLATE VERSION: I2023-10-23

Design Forum Architects Inc.
2056 Byers Rd
Miamisburg, OH 45342
Tel: (844) 804-7700
Donald J. Rethman
Architect In Charge
License: AR0017303

MARQUEE ENGINEERING
2230 PARK AVE, STE. 100
CINCINNATI, OH 45206
513.457.7131
WWW.MARQUEENG.COM

PROJECT NAME:
CURRY FORD & YOUNG PINE RD

PROJECT ADDRESS:
10330 CURRY FORD RD
ORLANDO, FL 32825

STORE #:	49669
PROJECT #:	74019-040
ISSUE DATE:	03/20/2024
DESIGNER:	MARTIN PEREZ
PRODUCTION DESIGNER:	ANDY MCLOUD
CHECKED BY:	DONALD RETHMAN

Revision Schedule

Rev	Date	By	Description

SHEET TITLE:
FOOD SERVICE PLAN

SCALE: 1/4" = 1'-0"

SHEET NUMBER:
G-004

PRE-APPROVED LIST FOR LOW EMITTING MATERIALS

MANUFACTURER - PRODUCT VOC CONTENT

ABS WELDING ADHESIVE	LIMIT 325 g/L
IPS CORPORATION - WELD-ON 2771 AND 2773 - ABS PIPE CEMENT	325 g/L
IPS CORPORATION - WELD-ON 773 - ABS PIPE CEMENT	<325 g/L
OATEY - LO-VOC ABS BLACK SOLVENT CEMENT	325 g/L

CARPET ADHESIVE	LIMIT 50 g/L
HB FULLER - TEC 749 RELEASE PRESS	0 g/L
MAPEI - ULTRABOND ECO 120	43 g/L
MAPEI - ULTRABOND ECO 800	0 g/L
ROBERTS - 6700 SUPERIOR	0 g/L

CERAMIC TILE ADHESIVE	LIMIT 65 g/L
DUPONT SURFACES - CORIAN SOLID SURFACES JOINT ADHESIVE	<50 g/L
LATICRETE - 252 SILVER	0 g/L
LATICRETE - 254 PLATINUM	0.5 g/L
LATICRETE - 255 MULTIMAX	0 g/L
LATICRETE - 317 THIN SET	2.5 g/L
MAPEI - KERABOND	0 g/L
MAPEI - KERASET	0 g/L
MAPEI - PLANIPATCH	0 g/L
MAPEI - PLANIPATCH PLUS	53 g/L
MAPEI - TYPE 1	60 g/L
MAPEI - ULTRAFLEX 1	0 g/L
MAPEI - ULTRAFLEX 2	0 g/L
MAPEI - ULTRAFLEX S2 MONO	<12 g/L
MAPEI - ULTRAMASTIC ECO	57 g/L
RAECO - R-2000 BONDING AGENT	2.5 g/L

CONTACT ADHESIVE	LIMIT 80 g/L
3M - FASTBOND CONTACT ADHESIVE	77 g/L
HENKEL - LEPAGE CONTACT CEMENT	<10 g/L
HENKEL - LEPAGE PRES-TITE GREEN CONTACT CEMENT	<10 g/L

CPVC ADHESIVE	LIMIT 490 g/L
OATLEY - HEAVY DUTY CPVC ORANGE SOLVENT CEMENT	77 g/L
OATLEY - FLOWGUARD GOLD ALL WEATHER 1 STEP SOLVENT CEMENT	<10 g/L

DRYWALL AND PANEL ADHESIVE	LIMIT 50 g/L
DATENBLATT_A814 - PART A AND B	0 g/L
FRANKLIN INTERNATIONAL - MARLITE C-551	2.6 g/L
FRANKLIN INTERNATIONAL - TITEBOND SOLVENT FREE FAST GRAB	2.6 g/L
LIQUID NAILS - FRP - 310	34 g/L
GREEN GLUE COMPANY - GREEN GLUE	<5 g/L
ROMAN - PRO-774	0 g/L

MULIT-PURPOSE CONSTRUCTION ADHESIVE	LIMIT 70 g/L
3M - SCOTCH-WELD URETHANE ADHESIVE DP-620NS, BLACK	<10 g/L
ELMER'S - CARPENTER'S INTERIOR WOOD GLUE	<1 g/L
EVERBUILD - GUN A NAIL STANDARD	25.3 g/L
FRANKLIN INTERNATIONAL - TITEBOND III WOOD GLUE	5.6 g/L
HENKEL - LEPAGE CARPENTER'S GLUE	<2 g/L
HENKEL - LEPAGE EPOXY RESIN	.38 g/L
HENKEL - LEPAGE PL PREMIUM	45 g/L
LIQUID NAILS - LN 704	22 g/L
LIQUID NAILS - LN 903	<70 g/L
ROMAN - PRO-838	17.2 g/L
ROMAN - PRO-880	<50 g/L
ROMAN - PRO-935	8 g/L
SIKA - SIKABOND	48.3 g/L

PRE-APPROVED LIST FOR LOW EMITTING MATERIALS

MANUFACTURER - PRODUCT VOC CONTENT

PVC WELDING	LIMIT 510 g/L
IPS CORPORATION - IPEX SYS 15 GREY	<510 g/L
IPS CORPORATION - WELD_ON 782 CLEAR CEMENT FOR PVC	<510 g/L
IPS CORPORATION - WELD-ON 711 LOW VOC PIPE CEMENT	<510 g/L
IPS CORPORATION - WELD-ON 780 CLEAR CEMENT FOR PVC	<510 g/L
IPS CORPORATION - WELD-ON 781 CLEAR CEMENT FOR PVC	<510 g/L
IPS CORPORATION - WELD-ON 781 GREY CEMENT FOR PVC	<510 g/L
IPS CORPORATION - WELD-ON 810 - 2 COMPONENT ADHESIVE	50 g/L
IPS CORPORATION - WELD-ON DUIT 413 - PVC PIPE CEMENT	510 g/L
OATEY - CLEAR ADVANCED PVC CEMENT	<510 g/L
TIGRE - ADESIVO AQUATHERM (AQUATHERM E ESPECIAL) CPVC	330 g/L
TIGRE - ADESIVO PLASTICO PARA PVC - INCOLOR	332.14 g/L

ADHESIVE PRIMER FOR PLASTIC	LIMIT 550 g/L
IPS CORPORATION - WELD-ON PLUMBING CLEAR PRIMER FOR PVC	550 g/L
IPS CORPORATION - WELD-ON PLUMBING PURPLE PRIMER FOR PVC	550 g/L
OATLEY - PURPLE PRIMER NSF LISTED	550 g/L

SPECIAL PURPOSE AEROSOL ADHESIVE	LIMIT 70% BY WEIGHT
IPS CORPORATION - WELD-ON PLUMBING CLEAR PRIMER FOR PVC	64%

SUBFLOOR ADHESIVE	LIMIT 50 g/L
FRANKLIN INTERNATIONAL - GREENCHOICE WEATHERPROOF SUBFLOOR ADHESIVE (TITEBOND)	550 g/L
HENKEL - OSI PRO SERIES 450 SUBFLOOR ADHESIVE	<2 g/L

VCT ADHESIVE	LIMIT 50 g/L
BALL - STYCCIBOND F44	48 g/L
ROMAN - VOV 11901	5 g/L
ROMAN - VOV 11905	5 g/L

WOOD FLOORING ADHESIVE	LIMIT 100 g/L
ARMSTRONG WORLD INDUSTRIES - EVERLAST PREMIUM URETHANE	77 g/L
ARMSTRONG WORLD INDUSTRIES - HARTCO 57 WOOD FLOORING - URETHANE	65 g/L
ARMSTRONG WORLD INDUSTRIES - PROCONNECT WOOD FLOORING - ACRYLIC	7 g/L
HENKEL - LOCTITE PL400 SUBFLOOR ADHESIVE	5.2 g/L
SIKA CORPORATION - SIKABOND-T54 - URETHANE	30.38 g/L
SIKA CORPORATION - SIKABOND-T55 - URETHANE	83 g/L

ARCHITECTURAL SEALANT	LIMIT 250 g/L
3M - FIRE BARRIER CP-25WB+	<1 g/L
3M - FIRE BARRIER MOLDABLE PUTTY+	0 g/L
BALL - STOPGP P131 PRIMER	15 g/L
BASF - SONOLASTIC	<100 g/L
CERTAINTEED - PROROC READY-MIX JOINT COMPOUND	0 g/L
CUSTOM BUILDING PRODUCTS - POLYBLEND SANDED GROUT	0 g/L
DAP - ALEX PAINTERS'S ACRYLIC LATEX CAULK - ALL COLORS	59.2 g/L
DAP - ALEX PLUS ACRYLIC LATEX CAULK SILICONE - CLEAR	44.4 g/L
DAP - DYNAFLEX 230	49 g/L
DAP - KWIK SEAL TUB & TILE CAULKING - ALL COLORS	25.4 g/L
DAP - SILICONE PLUS RUBBER KITCHEN & BATH SEALANT	<40 g/L
DATENBLATT - PCI ZEMTEC 1K	.015 g/L
DATENBLATT - MAPESIL AC	26 g/L
DESIGN POLYMERICS - 1010 WATER BASED DUCT SEALANT	0 g/L
DESIGN POLYMERICS - 1020 WATER BASED DUCT SEALANT	0 g/L
DESIGN POLYMERICS - 1030 WATER BASED DUCT SEALANT	0 g/L
DOW CORNING - 732 SILICONE	35 g/L
DOW CORNING - 786 SILICONE	33 g/L
DOW CORNING - HVAC/R SILICONE	33 g/L
DYE-N-SEAL-DECORATIVE CONCRETE DYE	0 g/L

PRE-APPROVED LIST FOR LOW EMITTING MATERIALS

MANUFACTURER - PRODUCT VOC CONTENT

ARCHITECTURAL SEALANT	LIMIT 250 g/L
DUCTMATE INDUSTRIES - PRO SEAL	41 g/L
EUCLID CHEM CO - CLEARSEAL WB 150	134 g/L
GE - SILICONE SEALANT	20 g/L
GRABBER - GRABBERGARD EFC	32.5 g/L
HAMILTON DRYWALL PRODUCTS - POWDERED JOINT CEMENT	0 g/L
HARDCAST CARLISLE - DUCTSEAL 321	75 g/L
HARDCAST CARLISLE - IRONGRIP 601	49 g/L
HENKEL - OSI PRO-SERIES	<50 g/L
HERCULES - STAY PUT PUTTY	0 g/L
IDEAL CHEMICAL PRODUCTS - IDEALSEAL UNIVERSAL SILICONE	0 g/L
IPS - WELD-ON ALL SEAL PIPE JOINT COMPOUND	0 g/L
LATICRETE - 1500 SANDED GROUT	0 g/L
LATICRETE - 1600 UNSANDED GROUT	0 g/L
LATICRETE - LATASIL SILICONE	37.16 g/L
LATICRETE - PERMACOLOR GROUT	0 g/L
LATICRETE - PREMIUM ACRYLIC CAULK	50 g/L
LATICRETE - SPECTRALOCK	.031 g/L
MAPEI - KERACAULK S	41 g/L
MAPEI - KERACOLOR S	0 g/L
MAPEI - KERACOLOR U	0 g/L
MAPEI - KERALASTIC MORTAR	0 g/L
MAPEI - KERAPLY	3 g/L
MAPEI - KERAPOXY - PART A	7 g/L
MAPEI - KERAPOXY IEG - PART A	21 g/L
MAPEI - ULTRACOLOR PLUS	0 g/L
MAPEI - ULTRACONTACT	0 g/L
MAPEI - ULTRAFLEX LFT	0 g/L
MAPEI - ULTRALITE MORTAR	0 g/L
MAPEI - ULTRALITE MORTAR PRO	0 g/L
MOMENTIVE - SCS1000 SILICONE SEALANT	20 g/L
MOMENTIVE - SILICONE RUBBER SEALANT	27 g/L
NATIONAL GYPSUM - READY MIX JOINT COMPOUNDS - PROFORM (MULTIPLE PRODUCTS)	2 g/L
NR4000 - WHITE LIGHTNING SILICONIZED ACRYLIC LATEX CAULK	43 g/L
OATEY - GREAT WHITE PJC	3 g/L
OATEY - PLUMBERS PUTTY	0 g/L
PCI SECCORAL 1 K	1.5 g/L
POLYMER ADHESIVE - AIRSEAL #22	<21 g/L
POLYMER ADHESIVE - AIRSEAL #33	35 g/L
REDGARD - F1051	5 g/L
RIGIPS - SUPER FUGENFULLER JOINT COMPOUND	0.009 g/L
SICHERHEITSDATENBLATT - BRILLUX ACRYLIC SEALANT 395	20 g/L
SICHERHEITSDATENBLATT - BRILLUX AIRLESS-SPACHTEL 1890	1 g/L
SICHERHEITSDATENBLATT - BRILLUX RIGIPS	0.0009 g/L
SICHERHEITSDATENBLATT - BRILLUX CREAGLAS ELF 377	1 g/L
SICHERHEITSDATENBLATT - BRILLUX UNIFLOTT 6 JOINT COMPOUND	0 g/L
SICHERHEITSDATENBLATT - BRILLUX UNIFLOTT 8 JOINT COMPOUND	0 g/L
SIKAGARD - HIGH GLOSS CLEAR SEALER	<20 g/L
SOLOCROM - JUNTA PLAC MASILLA	3 g/L
SONNEBORN, DIVISION OF BASF - OMNI-PLUS	0 g/L
SONNEBORN, DIVISION OF BASF - SONOLAC	41 g/L
SOUDAL - FIX ALL CLASSIC	33.4 g/L
SPECSEAL - SERIES SSS INTUMESCENT SEALANT	22 g/L
TITEBOND - PAINTER'S PLUS CAULK - CLEAR	28 g/L
TITEBOND - PAINTER'S PLUS CAULK - WHITE OR COLORS	33 g/L
TREMCO - TREMFLEX 834 - WHITE	22 g/L
TREMCO - TREMSIL 200 -CLEAR	1 g/L
TREMCO - TREMSTOP ACRYLIC	35 g/L

PRE-APPROVED LIST FOR LOW EMITTING MATERIALS

MANUFACTURER - PRODUCT VOC CONTENT

ARCHITECTURAL SEALANT	LIMIT 250 g/L
USG - FIRECODE COMPOUND	<2 g/L
USG (US GYPSUM CO) - BEADEX ALL PURPOSE DRYWALL	<2 g/L
USG (US GYPSUM CO) - BEADEX LITE TAPING DRYWALL	<2 g/L
USG (US GYPSUM CO) - SHEETROCK ALL PURPOSES JOINT COMPOUND	0 g/L
VERSAFLEX, INC. - SL/45 PART B (HARDNER)	0 g/L
VERSAFLEX, INC. - SL/45 PART B (PRE-POLYMER)	0 g/L
W R GRACE - FLAMESAFE FS 1900 FIRESTOP	10.86 g/L
WESTPAC MATERIALS - FAST SET 20 - DRYWALL JOINT AND PATCHING COMPOUND	0 g/L
WESTPAC MATERIALS - FAST SET 40 - DRYWALL JOINT AND PATCHING COMPOUND	0 g/L
WESTPAC MATERIALS - FAST SET LITE 5 - DRYWALL JOINT AND PATCHING COMPOUND	0 g/L
WESTPAC MATERIALS - ECO SET LITE 20 - DRYWALL JOINT AND PATCHING COMPOUND	0 g/L
WESTPAC MATERIALS - ECO SET LITE 40 - DRYWALL JOINT AND PATCHING COMPOUND	0 g/L
WESTPAC MATERIALS - ECO SET LITE 90 - DRYWALL JOINT AND PATCHING COMPOUND	0 g/L

ARCHITECTURAL PAINTS/COATINGS/PRIMER - FLATS	LIMIT 50 g/L
C2 - L-8000 LOVO INTERIOR LATEX NON-REFLECTIVE FLAT	<50 g/L
ICI - DULUX	30 g/L
SHERWIN-WILLIAMS - HARMONY INTERIOR LATEX PRIMER	0 g/L
SHERWIN-WILLIAMS - PROMAR LATEX PRIMER	0 g/L

ARCHITECTURAL PAINTS/COATINGS/PRIMER - NON-FLATS	LIMIT 150 g/L
BRILLUX - PM 270	<100 g/L
BRILLUX - ACYL-FASSADENFARBE	25 g/L
BRILLUX - LF595	1 g/L
BRILLUX - PM246	<100 g/L
C2 - L1800 LOVO WALLBOARD PRIMER	<50 g/L
C2 - L8200 LOVO INTERIOR LATEX EGGSHELL	<50 g/L
C2 - L8400 LOVO INTERIOR LATEX SEMI-GLOSS	<50 g/L
ICI - DULUX ECOSURE WATER-BASED GLOSS	75 g/L
ICI - DULUX LIFEMASTER EGGSHELL INTERIOR LATEX ENAMEL	0 g/L
ICI - DULUX LIFEMASTER SEMI-GLOSS INTERIOR LATEX ENAMEL	0 g/L
SHERWIN-WILLIAMS - COLORACCENTS, EGGSHELL	126 g/L
SHERWIN-WILLIAMS - DTM ACRYLIC PRIMER	132 g/L
SHERWIN-WILLIAMS - ECOSELECT ZERO VOC EGGSHELL LATEX	0 g/L
SHERWIN-WILLIAMS - ECOSELECT ZERO VOC INTERIOR LATEX EGGSHELL	<40 g/L
SHERWIN-WILLIAMS - HARMONY INTERIOR LATEX PRIMER	0 g/L
SHERWIN-WILLIAMS - HARMONY INTERIOR SEMI-GLOSS	<50 g/L
SHERWIN-WILLIAMS - HARMONY, EGGSHELL	<50 g/L
SHERWIN-WILLIAMS - PRO INDUSTRIAL PRO-CRYL ACRYLIC PRIMER	96 g/L
SHERWIN-WILLIAMS - PROMAR200 PRIMER	91 g/L
SHERWIN-WILLIAMS - PROMAR400 LATEX EGGSHELL, EXTRA WHITE	0 g/L
SHERWIN-WILLIAMS - PROMAR400 LATEX SEMI-GLOSS, EXTRA WHITE	0 g/L

ANTICORROSIVE/ANTIRUST PAINT	LIMIT 250 g/L
CAFCO - SPRAYFILM WB 4	0 g/L
ICI PAINTS - DEVOE DEVFLEX 4020PF	91 g/L
SHERWIN-WILLIAMS - WATER BASED CATALYZED EPOXY	120 g/L

CLEAR WOOD FINISHES - VARNISH	LIMIT 350 g/L
SHERWIN-WILLIAMS - WOOD CLASSICS WATERBORNE POLYURETHANE VARNISH	311 g/L

FLOOR COATINGS	LIMIT 100 g/L
MAPEI - MAPECEM QUICKPATCH	0 g/L
ADVANCED FLOOR PRODUCTS - RETROPLACE 99	0 g/L

FOR CONSTRUCTION

© 2019 STARBUCKS COFFEE COMPANY

STARBUCKS®
2401 UTAH AVENUE SOUTH
SEATTLE, WASHINGTON 98134
(206) 318-1575

THESE DRAWINGS AND THE PROJECT MANUAL ARE CONFIDENTIAL AND SHALL REMAIN THE SOLE PROPERTY OF STARBUCKS CORPORATION, WHICH IS THE OWNER OF THE COPYRIGHT IN THIS WORK. THEY SHALL NOT BE REPRODUCED (IN WHOLE OR IN PART), SHARED WITH THIRD PARTIES OR USED IN ANY MANNER ON OTHER PROJECTS OR EXTENSIONS TO THIS PROJECT WITHOUT THE PRIOR WRITTEN CONSENT OF STARBUCKS CORPORATION. THESE DRAWINGS AND SPECIFICATIONS ARE INTENDED TO EXPRESS DESIGN INTENT FOR A PROTOTYPICAL STARBUCKS STORE (WHICH IS SUBJECT TO CHANGE AT ANYTIME) AND DO NOT REFLECT ACTUAL SITE CONDITIONS. NEITHER PARTY SHALL HAVE ANY OBLIGATION NOR LIABILITY TO THE OTHER (EXCEPT STATED ABOVE) UNTIL A WRITTEN AGREEMENT IS FULLY EXECUTED BY BOTH PARTIES.

STARBUCKS TEMPLATE VERSION: i2023-10-23

Design Forum Architects Inc.
2056 Byers Rd
Miamisburg, OH 45342
Tel: (844) 804-7700
Donald J. Rethman
Architect In Charge
License: AR0017303

MARQUEE ENGINEERING
2230 PARK AVE, STE. 100
CINCINNATI, OH 45206
513.457.7131
WWW.MARQUEENG.COM

PROJECT NAME:
CURRY FORD & YOUNG PINE RD

PROJECT ADDRESS:
10330 CURRY FORD RD
ORLANDO, FL 32825

STORE #:	49669
PROJECT #:	74019-040
ISSUE DATE:	03/20/2024
DESIGNER:	MARTIN PEREZ
PRODUCTION DESIGNER:	ANDY MCLOUD
CHECKED BY:	DONALD RETHMAN

Revision Schedule

Rev	Date	By	Description

SHEET TITLE:
PRE-APPROVED CONST. MATERIALS
SCALE: NO SCALE

SHEET NUMBER:
G-005

3/20/2024 11:52:58 AM

PRE-APPROVED LIST FOR LOW EMITTING MATERIALS

MANUFACTURER - PRODUCT VOC CONTENT

WATERPROOFING SEALERS	LIMIT 250 g/L
ADVANCED FLOOR PRODUCTS - RETROGUARD	100 g/L
AMERIPOLISH - PROGUARD STAIN SHIELD	<50 g/L
DEVOE - WATERBORNE EPOXY	200 g/L
H&C - CONCRETE SEALER	250 g/L
MAPEI - MAPELASTIC AQUADEFENSE	0 g/L
SCOFIELD - FORMULA ONE	0 g/L
SCOFIELD - FORMULA ONE FINISH COAT	0 g/L
SCOFIELD - FORMULA ONE GUARD-W	<100 g/L
SCOFIELD - FORUMLA ONE DYE	10.7 g/L
SCOFIELD - FORUMLA ONE LITHIUM DENSIFIER	0 g/L
SEALSOURCE - KROMAPOLISH	0 g/L

STAINS	LIMIT 250 g/L
H&C - CONCRETE STAIN	246 g/L
AMERIPOLISH - COLOR JUICE COATING	0 g/L
DALYS - WOODBORNE WOOD STAIN	<50 g/L

CARPET	
INTERFACEFLOR - GLP	CRI GREEN LABEL
INTERFACEFLOR - SOFTSISAL	CRI GREEN LABEL
LEES CARPET TILE - GROUND STRATA MODULAR	CRI GREEN LABEL
SHAW INDUSTRIES - VIBE	CRI GREEN LABEL

PRE-APPROVED LIST FOR LOW EMMITING MATERIALS

MANUFACTURER - PRODUCT VOC CONTENT

HARD SURFACE FLOORING	
NON-ORGANIC GLAZED TILE - GENERIC (ALL NON-ORGANIC, GLAZED TILE COMPLIES)	N/A
ALTRO LTD - STRONGHOLD 30	FLOORSCORE
ALTRO LTD - AQUARIUS	FLOORSCORE
ALTRO LTD - ATLAS 40	FLOORSCORE
ALTRO LTD - CONTRAX	FLOORSCORE
ALTRO LTD - DESIGNER 25	FLOORSCORE
ALTRO LTD - IMPRESSIONIST II	FLOORSCORE
ALTRO LTD - MARINE 20	FLOORSCORE
ALTRO LTD - MAXIS 25	FLOORSCORE
ALTRO LTD - MIRICA	FLOORSCORE
ALTRO LTD - SUPREMA II	FLOORSCORE
ALTRO LTD - TIMBERSAFE II	FLOORSCORE
ALTRO LTD - WALKWAY 20	FLOORSCORE
ALTRO LTD - WALKWAY 20D	FLOORSCORE
ALTRO LTD - XPRESSLAY	FLOORSCORE
CROSSVILLE INC - AMERCANO	FLOORSCORE
CROSSVILLE INC - BLUESTONE	FLOORSCORE
CROSSVILLE INC - BUILDING BLOX	FLOORSCORE
CROSSVILLE INC - CLASSIC MOSAICS	FLOORSCORE
CROSSVILLE INC - COLOR BLOX EC	FLOORSCORE
CROSSVILLE INC - COLOR BLOX MOSAICS	FLOORSCORE
CROSSVILLE INC - COLOR BLOX TOO	FLOORSCORE
CROSSVILLE INC - COTTO AMERICANA	FLOORSCORE
CROSSVILLE INC - CROSS COLORS	FLOORSCORE
CROSSVILLE INC - CROSS COLORS LP	FLOORSCORE
CROSSVILLE INC - ECOCYCLE	FLOORSCORE
CROSSVILLE INC - MAIN STREET	FLOORSCORE
CROSSVILLE INC - PALAIS	FLOORSCORE
CROSSVILLE INC - POMPEII	FLOORSCORE
CROSSVILLE INC - RETRO ACTIVE	FLOORSCORE
CROSSVILLE INC - STRUCTURE	FLOORSCORE
CROSSVILLE INC - TEXTURES	FLOORSCORE
CROSSVILLE INC - TUSCAN CLAY	FLOORSCORE
CROSSVILLE INC - ULTIMETAL	FLOORSCORE
CROSSVILLE INC - VISTA AMERICANA	FLOORSCORE
CROSSVILLE INC - WEATHERSTONE	FLOORSCORE
CROSSVILLE INC - WOOD IMPRESSIONS	FLOORSCORE

PRE-APPROVED LIST FOR LOW EMITTING MATERIALS

MANUFACTURER - PRODUCT VOC CONTENT

COMPOSITE WOOD	NO ADDED UREA-FORMALDEHYDE
ANY - APA RATED STRUCTURAL PLYWOOD (EXPOSURE 1 OR EXTERIOR)	YES
COLUMBIA FOREST PRODUCTS - EUROPLY PLUS	YES
COLUMBIA FOREST PRODUCTS - PUREBOND	YES
EGGERS INDUSTRIES - 206 5-PLY	YES
GLASTEEL - GLASLINER - FRP	YES
GRAHAM WOOD DOORS - GPD-45 5-PLY AGRIFIBER	YES
GRAHAM WOOD DOORS - GPD-AP 5-PLY AGRIFIBER	YES
GRAHAM WOOD DOORS - GPD-EC 5-PLY ENGINEERED COMPOSITE	YES
GRAHAM WOOD DOORS - GPD-SL 5-PLY STAVE LUMBER	YES
LYDEN DOORS - CD200 NAUF PARTICLEBOARD CORE	YES
LYDEN DOORS - CD250 AGFIBER CORE	YES
LYDEN DOORS - CD300 NAUF STAVE LUMBER CORE	YES
LYDEN DOORS - CD350 STRUCTURAL COMPOSITE CORE	YES
MARSHFIELD - ENVIRONMENTAL CLASS	YES
NAUF - COMPOSITE WOOD DOOR	YES
ROSEBURG - COMPOSITE WOOD PANTLS	YES
SIERRA PINE - ARREIS	YES
SIERRA PINE - MEDEX	YES
SIERRA PINE - MEDITE FR	YES
SIERRA PINE - MEDITE II	YES
SIERRA PINE - PERMACORE	YES

GYPSUM BOARD	
AMERICAN GYPSUM - FIREBLOCK	GREENGUARD GOLD
GEORGIA PACIFIC - TOUGHROCK FIREGUARD	GREENGUARD GOLD
LAFARGE - FIRECHECK	GREENGUARD GOLD
NATIONAL GYPSUM - GOLD BOND FIRESHIELD	GREENGUARD GOLD
CERTAINTEED - PROROC TYPE X	CHPS
USG - SHEETROCK FIRECODE	CHPS
GEORGIAPACIFIC - TOUGHROCK GYPSUM BOARD	GREENGUARD GOLD
SMDS - DENSARMOR PLUS	GREENGUARD GOLD

ACOUSTICAL CEILING SYSTEM	
ARMSTRONG - CERAMAGUARD	CHPS
ARMSTRONG - FINE FISSURED	CHPS
ARMSTRONG - CLEANROOM VL	CHPS
ARMSTRONG - CORTEGA	CDPH/EHLB
ARMSTRONG - CLEANROOM	CDPH/EHLB
CRANE - SEQUENTIA LAMINATED PANELS	GREENGUARD
ARMSTRONG - METALWORKS	CHPS
USG- RADAR	CHPS/CDPH/EHLB
USG - SHEETROCK	CA/DHS/EHLB

WALL COVERINGS	
CERTAINTEED - DIAMONDBACK TILE BACKER	GREENGUARD GOLD
COLUMBIA FOREST PRODUCTS - EUROPLY PLUS	NAUF
COLUMBIA FOREST PRODUCTS - PUREBOND	NAUF
CRANE COMPOSITES - GLASBORD FRP	GREENGUARD GOLD
DAL-TILE - CERAMIC WALL TILE	CHPS
GEORGIA PACIFIC - DENSSHIELD TILE BACKER BOARD	CHPS
GLASTEEL - GLASLINER FRP	GREENGUARD GOLD
MARLITE - FRP	GREENGUARD
NATIONAL GYPSUM - E2XP TILE BACKER	GREENGUARD GOLD
OMNOVA - ECORE	GREENGUARD GOLD
PANOLAM INDUSTRIES - PANOLAM FRP	GREENGUARD GOLD
PARKLAND PLASTICS - PLASTEX NRP	GREENGUARD GOLD
SEQUENTIA - EMBOSSED TEXTURE	GREENGUARD

FOR CONSTRUCTION

© 2019 STARBUCKS COFFEE COMPANY

STARBUCKS®
2401 UTAH AVENUE SOUTH
SEATTLE, WASHINGTON 98134
(206) 318-1575

THESE DRAWINGS AND THE PROJECT MANUAL ARE CONFIDENTIAL AND SHALL REMAIN THE SOLE PROPERTY OF STARBUCKS CORPORATION, WHICH IS THE OWNER OF THE COPYRIGHT IN THIS WORK. THEY SHALL NOT BE REPRODUCED (IN WHOLE OR IN PART), SHARED WITH THIRD PARTIES OR USED IN ANY MANNER ON OTHER PROJECTS OR EXTENSIONS TO THIS PROJECT WITHOUT THE PRIOR WRITTEN CONSENT OF STARBUCKS CORPORATION. THESE DRAWINGS AND SPECIFICATIONS ARE INTENDED TO EXPRESS DESIGN INTENT FOR A PROTOTYPICAL STARBUCKS STORE (WHICH IS SUBJECT TO CHANGE AT ANYTIME) AND DO NOT REFLECT ACTUAL SITE CONDITIONS. NEITHER PARTY SHALL HAVE ANY OBLIGATION NOR LIABILITY TO THE OTHER (EXCEPT STATED ABOVE) UNTIL A WRITTEN AGREEMENT IS FULLY EXECUTED BY BOTH PARTIES.

STARBUCKS TEMPLATE VERSION: i2023-10-23

Design Forum Architects Inc.
2056 Byers Rd
Miamisburg, OH 45342
Tel: (844) 804-7700
Donald J. Rethman
Architect In Charge
License: AR0017303

MARQUEE ENGINEERING
2230 PARK AVE, STE. 100
CINCINNATI, OH 45206
513.457.7131
WWW.MARQUEENG.COM

PROJECT NAME:
CURRY FORD & YOUNG PINE RD

PROJECT ADDRESS:
10330 CURRY FORD RD
ORLANDO, FL 32825

STORE #:	49669
PROJECT #:	74019-040
ISSUE DATE:	03/20/2024
DESIGNER:	MARTIN PEREZ
PRODUCTION DESIGNER:	ANDY MCLOUD
CHECKED BY:	DONALD RETHMAN

Revision Schedule

Rev	Date	By	Description

SHEET TITLE:
PRE-APPROVED CONST. MATERIALS
SCALE: NO SCALE

SHEET NUMBER:
G-006

3/20/2024 11:52:58 AM

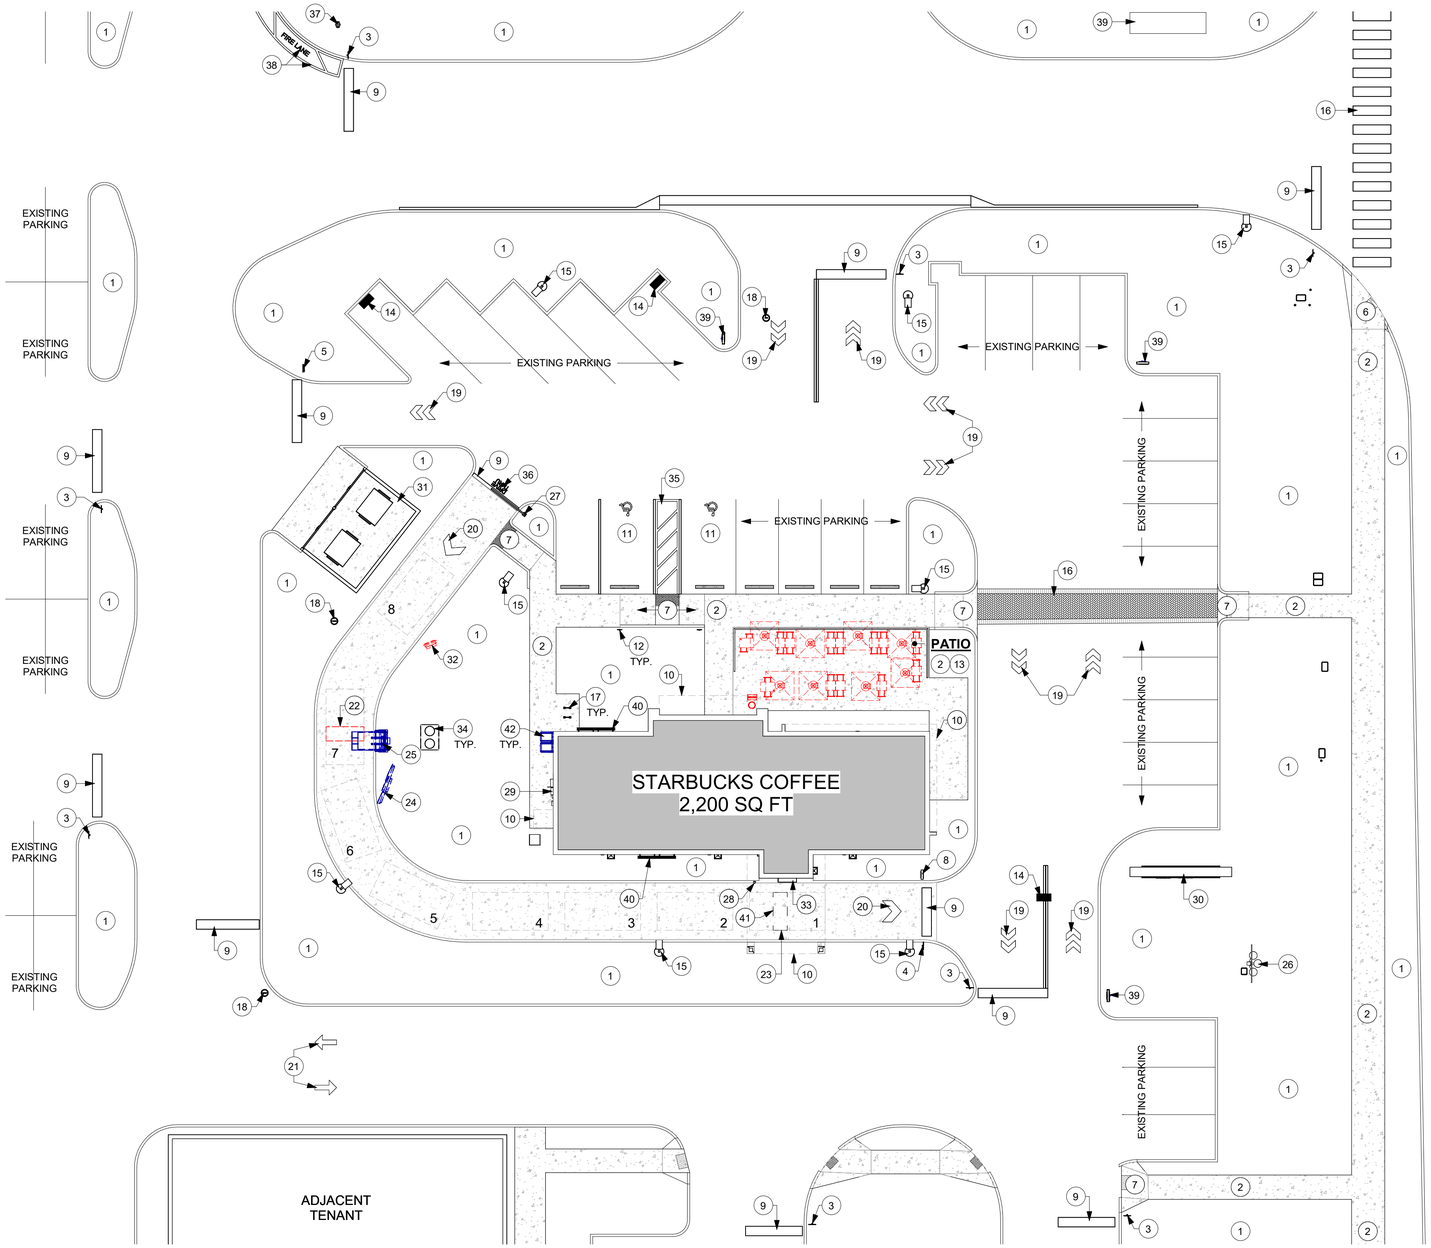

1 DEMOLITION SITE PLAN
Scale: 1/16" = 1'-0"

GENERAL NOTES

A. GENERAL CONTRACTOR TO VERIFY ALL EXISTING ELEVATIONS AND BUILDING CONDITIONS IN FIELD PRIOR TO START OF CONSTRUCTION.

KEYED NOTES

1. EXISTING LANDSCAPING TO REMAIN.
2. EXISTING SIDEWALK/ PAVERS TO REMAIN.
3. EXISTING "STOP" SIGN TO REMAIN.
4. EXISTING "DO NOT ENTER" SIGN TO REMAIN.
5. EXISTING "STOP" AND "DO NOT ENTER" SIGN TO REMAIN.
6. EXISTING ADA RAMP TO REMAIN.
7. EXISTING ADA RAMP AND TRUNCATED DOME TO REMAIN.
8. EXISTING THANK YOU/ EXIT ONLY SIGNAGE TO REMAIN.
9. EXISTING STOP BAR TO REMAIN.
10. LINE OF CANOPY/ ROOF PROJECTION ABOVE.
11. EXISTING ADA PARKING AND PARKING SYMBOL TO REMAIN.
12. EXISTING ADA PARKING SIGN TO REMAIN.
13. EXISTING OUTDOOR FURNITURE AND UMBRELLAS AT PATIO TO BE REMOVED.
14. EXISTING SITE DRAIN TO REMAIN.
15. EXISTING LIGHT POLE TO REMAIN.
16. EXISTING CROSSWALK STRIPING/ PAVERS TO REMAIN.
17. EXISTING BIKE RACK TO REMAIN.
18. EXISTING SEWER CLEAN OUT TO REMAIN.
19. EXISTING DOUBLE WAYFINDING GRAPHIC ARROWS TO REMAIN.
20. EXISTING WAYFINDING GRAPHIC ARROWS TO REMAIN.
21. EXISTING DIRECTIONAL ARROWS TO REMAIN.
22. EXISTING DRIVE THRU TIMER LOOP SENSOR TO BE REMOVED.
23. EXISTING DRIVE THRU TIMER LOOP SENSOR TO REMAIN.
24. EXISTING 5-PANEL MENU BOARD TO BE RELOCATED.
25. EXISTING DIGITAL ORDER SCREEN AND CANOPY TO BE RELOCATED.
26. EXISTING POLE MOUNTED TRANSFORMER TO REMAIN.
27. EXISTING CLEARANCE BAR TO REMAIN.
28. EXISTING CIRCULAR BOLLARD TO REMAIN.
29. EXISTING ELECTRIC METER/ EQUIPMENT TO REMAIN.
30. EXISTING MONUMENT SIGN TO REMAIN.
31. EXISTING TRASH ENCLOSURE WITH CONCRETE PAD TO REMAIN.
32. EXISTING PRE-MENU BOARD TO BE REMOVED.
33. EXISTING DT SHELF TO REMAIN.
34. EXISTING GREASE TRAP TO REMAIN.
35. EXISTING ADA STRIPING TO REMAIN.
36. EXISTING "DRIVE THRU" PAVEMENT TEXT TO REMAIN.
37. EXISTING FIRE HYDRANT TO REMAIN.
38. EXISTING FIRE LANE AND STRIPING TO REMAIN.
39. EXISTING DRIVE-THRU DIRECTIONAL SIGN TO REMAIN.
40. EXISTING GREEN WALL TO REMAIN.
41. EXISTING DRIVE-THRU TIMER LOOP SENSOR TO REMAIN.
42. EXISITNG TRASH BIN TO BE RELOCATED.

FOR CONSTRUCTION

© 2019 STARBUCKS COFFEE COMPANY

STARBUCKS®
2401 UTAH AVENUE SOUTH
SEATTLE, WASHINGTON 98134
(206) 318-1575

THESE DRAWINGS AND THE PROJECT MANUAL ARE CONFIDENTIAL AND SHALL REMAIN THE SOLE PROPERTY OF STARBUCKS CORPORATION, WHICH IS THE OWNER OF THE COPYRIGHT IN THIS WORK. THEY SHALL NOT BE REPRODUCED (IN WHOLE OR IN PART), SHARED WITH THIRD PARTIES OR USED IN ANY MANNER ON OTHER PROJECTS OR EXTENSIONS TO THIS PROJECT WITHOUT THE PRIOR WRITTEN CONSENT OF STARBUCKS CORPORATION. THESE DRAWINGS AND SPECIFICATIONS ARE INTENDED TO EXPRESS DESIGN INTENT FOR A PROTOTYPICAL STARBUCKS STORE (WHICH IS SUBJECT TO CHANGE AT ANYTIME) AND DO NOT REFLECT ACTUAL SITE CONDITIONS. NEITHER PARTY SHALL HAVE ANY OBLIGATION NOR LIABILITY TO THE OTHER (EXCEPT STATED ABOVE) UNTIL A WRITTEN AGREEMENT IS FULLY EXECUTED BY BOTH PARTIES.

STARBUCKS TEMPLATE VERSION: i2023-10-23

Design Forum Architects Inc.
2056 Byers Rd
Miamisburg, OH 45342
Tel: (844) 804-7700
Donald J. Rethman
Architect In Charge
License: AR0017303

MARQUEE ENGINEERING
2230 PARK AVE, STE. 100
CINCINNATI, OH 45206
513.457.7131
WWW.MARQUEENG.COM

PROJECT NAME:
CURRY FORD & YOUNG PINE RD

PROJECT ADDRESS:
10330 CURRY FORD RD
ORLANDO, FL 32825

STORE #:	49669
PROJECT #:	74019-040
ISSUE DATE:	03/20/2024
DESIGNER:	MARTIN PEREZ
PRODUCTION DESIGNER:	ANDY MCLOUD
CHECKED BY:	DONALD RETHMAN

Revision Schedule

Rev	Date	By	Description

SHEET TITLE:
DEMOLITION SITE PLAN

SCALE: 1/16" = 1'-0"

SHEET NUMBER:
D-100

3/20/2024 11:53:01 AM

ITEMS TO DEMOLISH

FRONT BAR
- COUNTERTOPS
- UNDERCOUNTER CABINETS
- DIEWALL
- FINISH PANELS
- TILE BASE
- FLOORING
- CUP DISPENSERS
- NITRO TAP
- TRASH CAN / BIN (1)

BACKBAR
- UNDERCOUNTER CABINETS
- COUNTERTOPS
- MENU BOARDS
- UPPER CUBBIES
- WALL FINISH
- TRASH CAN / BIN (3)
- TILE BASE
- FLOORING
- SHUTTLES (2)
- BREWER
- DT MONITOR ARM
- SHELF (1)
- 2-DOOR UNDERCOUNTER REFRIGERATOR (1)

RESTROOMS
- HORIZONTAL GRAB BARS (4)
- VERTICAL GRAB BARS (2)
- TOILET PAPER HOLDERS (2)
- TOILETS (2)
- SEAT COVER DISPENSER (2)
- DIAPER CHANGING STATION (2)
- TRASH BIN (2)
- WALL MOUNTED SINK (2)
- SOAP DISPENSER (2)
- MIRROR (2)
- HAND DRYER (2)
- COAT HOOKS (2)

CAFE
- MERCH BAYS (2)
- FURNITURE
- WALK-OFF MAT (2)
- ARTWORKS
- TILE BASE
- WALL FINISH
- CONDIMENT CART (1)
- MERCH BASKETS (1)
- TRASH CAN / BIN (2)
- FIRE EXTINGUISHER (1)
- STOREFRONT DOOR AND WINDOW

WORKROOM
- FLOORING
- TILE BASE
- DATA RACK AND DATA DEVICES
- MANAGERS DESK AND SHELVING
- TRASH CAN / BIN (5)
- SMALLWARE CART (4)

PATIO
- FURNITURE
- UMBRELLA AND BASE (8)
- TRASH CAN / BIN (1)
- PROMOTIONAL BANNER (1)

ITEMS TO PRESERVE

FRONT BAR
- POS EQUIPMENT
- NITRO FRIDGE & GENERATOR
- SECURITY SAFE AND BASE
- PASTRY CASE
- PASTRY TRAY CART
- ESPRESSO MACHINE (MASTRENA) (2)
- CUP LABELER (2)
- 1-DOOR UNDERCOUNTER REFRIGERATOR (2)

BACKBAR
- 1-DOOR UNDERCOUNTER REFRIGERATOR (3)
- GRINDER
- BLENDER (2)
- CUP LABELER (2)
- WARMING OVENS (2)
- DT POS EQUIPMENT

PATIO
- BIKE RACKS (2)
- TRASH BIN (2)

WORKROOM
- METRO RACK (7)
- WATER FILTRATION SYSTEM
- MOP SINK
- ELECTRICAL PANEL (3)
- 2-DOOR REFRIGERATOR (1)
- 1-DOOR REFRIGERATOR (1)
- 2-DOOR FREEZER (2)
- FIRE EXTINGUISHER (1)
- 3-COMP SINK AND DISHWASHER
- THAW RACK (1)
- ICE MACHINE (RELOCATED TO ANOTHER STORE)
- WATER HEATER
- HAND SINK

KEYED NOTES

1. EXISTING OUTDOOR FURNITURE, UMBRELLA AND BASES TO BE REMOVED,UON. COORDINATE WITH STARBUCKS CM FOR DISPOSAL OF FURNITURE FROM SITE.
2. EXISTING PATIO RAILING TO REMAIN.
3. EXISTING PROMOTIONAL BANNER TO BE REMOVED.
4. EXISTING TRASH BIN/ TRASH CAN TO BE REMOVED.
5. EXISTING STOREFRONT DOOR / WINDOW TO REMAIN. GC TO CLEAN AND REPLACE SEALS AS REQUIRED.
6. EXISTING STOREFRONT WINDOW TO BE REMOVED. INFILL OPENING WITH STOREFRONT DOOR. GC TO CLEAN AND REPLACE SEALS AS REQUIRED.
7. EXISTING STOREFRONT DOOR TO BE REMOVED.
8. ALL EXISTING CAFE FURNITURE AND FIXTURES TO BE REMOVED, UON. COORDINATE WITH STARBUCKS CM FOR DISPOSAL OF FURNITURE FROM SITE.
9. EXISTING CHAIR RAIL AND WAINSCOT TO BE REMOVED AS PER NEW SCOPE OF WORK. REPAIR AREA TO RECEIVE NEW FINISH.
10. EXISTING ARTWORK, COMMUNITY BOARD AND ANY MURAL GRAPHICS TO BE REMOVED.
11. REMOVE INTERIOR WALL FINISH AS SHOWN. PATCH, REPAIR AND PREP. SUBSTRATE TO RECEIVE NEW FINISH.
12. EXISTING FLOORING AND TILE BASE TO BE REMOVED. PATCH, REPAIR AND PREP. SUBSTRATE TO RECEIVE NEW FINISH.
13. EXISTING WALK-OFF MAT TO BE REMOVED. PREPARE SUBSTRATE FOR NEW WORK.
14. EXISTING CONDIMENT CART TO BE REMOVED. COORDINATE WITH STARBUCKS CM FOR DISPOSAL.
15. REMOVE INTERIOR PARTITION WALL FROM FLOOR TO UNDERSIDE OF STRUCTURE. PATCH AND REPAIR ADJACENT WALLS AS REQUIRED.
16. EXISTING MERCH BAYS TO BE REMOVED.
17. EXISTING MERCH BASKET TO BE REMOVED.
18. EXISTING TRASH BIN/ TRASH TO BE RELOCATED PER FF&E PLAN.
19. EXISTING MENU BOARDS AND UPPER CUBBIES TO BE REMOVED.
20. GC TO SAWCUT FLOOR AS REQUIRED FOR INSTALLATION OF NEW PLUMBING. COORDINATE WITH PLUMBING DRAWINGS.
21. REMOVE EXISTING CASEWORK, HANGING DEVICES, FASTENERS AND BASE CABINETS BELOW AS SHOWN. REMOVE ASSOCIATED ELECTRICAL AND DATA LINES, CAP EXISTING PLUMBING, UON.
22. EXISTING PASTRY CASE AND PASTRY TRAY CART TO BE RELOCATED PER FF&E PLAN.
23. EXISTING POS EQUIPMENT TO BE RELOCATED PER FF&E PLAN.
24. EXISTING UNDERCOUNTER SECURITY SAFE AND BASE TO BE REMOVED.
25. EXISTING MASTRENAS TO BE RELOCATED PER FF&E PLAN.
26. EXISTING CUP LABELERS TO BE RELOCATED PER FF&E PLAN.
27. EXISTING 1-DOOR UNDERCOUNTER REFRIGERATOR TO BE RELOCATED PER FF&E PLAN.
28. EXISTING 2-DOOR UNDERCOUNTER REFRIGERATOR TO BE REMOVED.
29. EXISTING FLOOR SINK/ DRAIN / CLEAN OUT TO BE REMOVED AND CAPPED. PATCH AND REPAIR FLOOR TO RECEIVE SCHEDULED FINISHES.
30. EXISTING BLENDERS TO BE RELOCATED PER FF&E PLAN.
31. EXISTING NITRO FRIDGE AND GENERATOR TO BE RELOCATED PER FF&E PLAN.
32. EXISTING NITRO TAP TO BE REMOVED.
33. EXISTING INTERIOR DOOR AND FRAME TO BE REMOVED.
34. EXISTING CUP DISPENSERS TO BE REMOVED.
35. EXISTING DT WINDOW TO REMAIN.
36. EXISTING DT POS EQUIPMENT TO BE RELOCATED PER FF&E PLAN.
37. EXISTING DT POS MONITOR ARM TO BE REMOVED.
38. EXISTING DISPLAY SHELF TO BE REMOVED.
39. EXISTING BREWER AND SHUTTLES TO BE REMOVED.
40. EXISTING GRINDER TO BE RELOCATED PER FF&E PLAN.
41. EXISTING WARMING OVENS TO BE RELOCATED PER FF&E PLAN.
42. EXISTING FIRE EXTINGUISHER TO BE RELOCATED PER FF&E PLAN.
43. EXISTING LOCATION OF ALL SWITCHING TO REMAIN.
44. EXISTING LOCATION OF THERMOSTAT TO BE RELOCATED PER FF&E PLAN.
45. EXISTING 2-DOOR REFRIGERATOR TO BE RELOCATED PER FF&E PLAN.
46. EXISTING 1-DOOR REFRIGERATOR TO BE RELOCATED PER FF&E PLAN.
47. EXISTING 2-DOOR FREEZER TO BE RELOCATED PER FF&E PLAN.
48. EXISTING METRO RACKS TO BE RELOCATED PER FF&E PLAN.
49. EXISTING THAW RACK TO BE RELOCATED PER FF&E PLAN.
50. EXISTING ICE MACHINE TO BE RELOCATED TO ANOTHER STORE. GC TO COORDINATE WITH CONSTRUCTION MANAGER/ FACILITIES.
51. EXISTING WORKROOM FURNITURE, FIXTURES AND EQUIPMENT TO REMAIN, U.O.N.
52. EXISTING WALL FINISH TO REMAIN. PATCH AND REPAIR AS REQUIRED.
53. EXISTING FLOOR DRAIN/ FLOOR SINK/ CLEANOUT TO REMAIN.
54. EXISTING MANAGER'S DESK, DATA RACK, DATA DEVICES AND CHAIR TO BE REMOVED.
55. EXISTING SMALLWARE FOOD STAGING / ROLLING WIRE CART TO BE REMOVED.
56. EXISTING SERVICE DOOR AND KEYPAD LOCK TO REMAIN.
57. EXISTING ELECTRICAL PANELS TO REMAIN.
58. EXISTING RESTROOM SIGNAGE TO REMAIN.
59. EXISTING COAT HOOK TO BE REMOVED.
60. EXISTING RESTROOM PLUMBING FIXTURES/ ACCESSORIES TO BE REMOVED.
61. EXISTING BIKE RACK TO REMAIN.
62. REMOVE EXISTING GYPSUM BOARD FROM FLOOR TO 48" THEN 5/8" MOISTURE RESISTANT GWB TO CEILING TO REMAIN AT ADAPTABLE CASEWORK. REFER TO FLOOR PLAN SHEET.

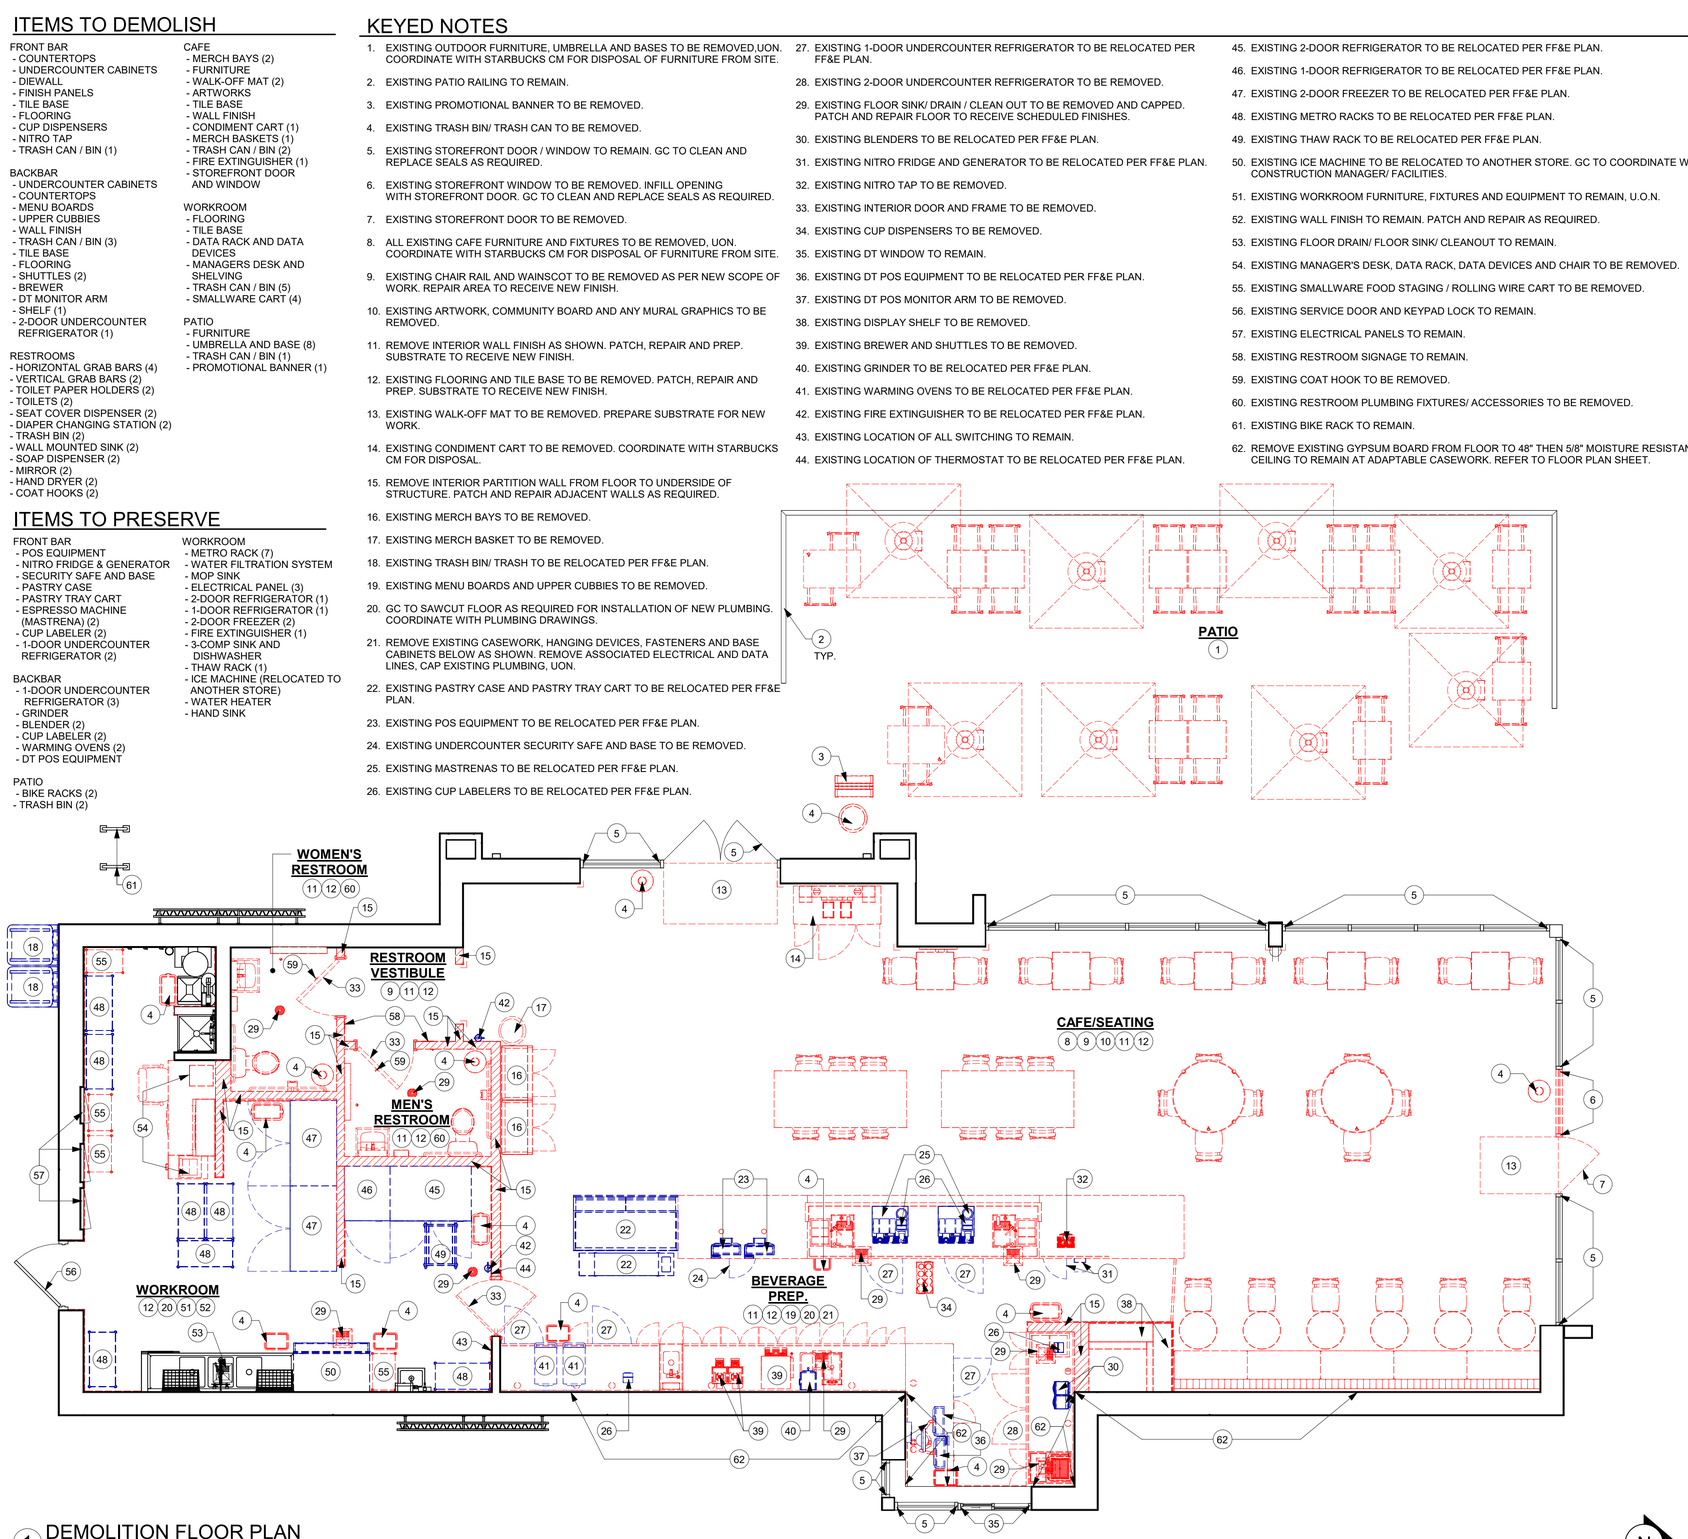

1 DEMOLITION FLOOR PLAN
Scale: 1/4" = 1'-0"

0 2' 4' 8'
Scale: 1/4" = 1'-0"

N

GENERAL NOTES

A. IF DURING DEMOLITION CONDITIONS ARE REVEALED THAT MAY JEOPARDIZE INTEGRITY OF STRUCTURE OR PRECLUDE FOLLOWING DESIGN INTENT, GENERAL CONTRACTOR TO NOTIFY STARBUCKS CONSTRUCTION MANAGER IMMEDIATELY.

B. GENERAL CONTRACTOR IS RESPONSIBLE FOR SITE INVESTIGATION PRIOR TO DEMOLITION TO REVEAL FULL SCOPE OF WORK. NOTIFY STARBUCKS CONSTRUCTION MANAGER IF EXISTING CONDITIONS DEVIATE FROM CONSTRUCTION DOCUMENTS.

C. REMOVE WALL COVERINGS ON EXISTING WALLS TO REMAIN THAT FACE AREAS OF DEMOLITION. REMOVAL SHALL INCLUDE ANY RESIDUAL MATERIAL AFTER DEMOLITION, I.E. PIECES OF WALL COVERING OR BACKING. REMOVAL OF ALL COVERINGS IS TO BE DONE W/O DAMAGING THE EXISTING WALL SURFACE TO REMAIN. ALSO REMOVE WALL DEVICES AND ITEMS MOUNTED TO WALLS.

D. REMOVE ALL FLOOR MATERIALS INCLUSIVE OF SETTING BEDS, SUBFLOOR MATERIAL ETC. REMOVE MASTIC TO PROVIDE A CLEAN FLOOR THAT IS ACCEPTABLE TO THE SUBCONTRACTOR INSTALLING NEW FINISH MATERIAL.

E. DEMOLITION PLANS REPRESENT APPROXIMATE LOCATION OF EXISTING WALLS TO BE DEMOLISHED. FIELD VERIFY TYPE OF CONSTRUCTION AND HEIGHT OF WALLS. PLANS DO NOT NECESSARILY INDICATE ALL DEMO WALLS, COUNTERS, HANDRAILS, WALL PROTECTION, CLOSETS, SINKS ETC. PRIOR TO DEMOLITION, FIELD VERIFY THAT WALLS TO BE REMOVED DO NOT PROVIDE SUPPORT FOR EXISTING BUILDING ELEMENTS AND EXISTING CONSTRUCTION TO REMAIN. NOTIFY STARBUCKS CONSTRUCTION MANAGER IF DEMOLITION WALLS SUPPORT EXISTING BUILDING ELEMENTS.

F. DEMOLISH AND REMOVE DOORS, VINYL BASE, CONDUIT, WIRING, DUPLEXES, DATA OUTLETS, CABLES, SHELVING, METAL STUD AND GYPSUM BOARD WALLS, CLOSETS, CABINETS, FILES, COUNTERS, WOOD MOLDING, SHELVES AND ENCLOSURES WHERE APPLICABLE.

G. VERIFY WITH STARBUCKS CONSTRUCTION MANAGER ACCESS TO THE DEMOLITION AREA, INGRESS AND EGRESS ROUTES FOR MATERIAL AND EQUIPMENT.

H. PROTECT EXISTING FLOORS, WALLS AND CORNERS TO REMAIN ALONG WORK ACCESS ROUTES.

I. CONTAIN DUST AND DEBRIS WITHIN THE DEMOLITION AREA.

J. THE GENERAL CONTRACTOR SHALL PERFORM WORK IN A MANNER THAT DOES NOT DAMAGE THE EXISTING STRUCTURE. DEMOLITION SHALL NOT COMPROMISE THE STRUCTURAL INTEGRITY OF ANY WALLS, FLOORS, CEILINGS, SUPPORTS, STRUCTURE, ETC. TO REMAIN.

K. ALL DEMOLITION MATERIALS AND DEBRIS SHALL BE DISPOSED OF ACCORDING TO FEDERAL, STATE AND LOCAL REGULATIONS.

L. AT LOCATIONS WHERE EXISTING WALLS ARE TO BE REMOVED NEAR EXISTING WALLS TO REMAIN, PERFORM DEMOLITION WITHOUT DISTURBING EXISTING ELEMENTS TO REMAIN. WALLS TO REMAIN SHALL BE INTACT AND HAVE A NEAT SURFACE.

M. REFER TO "ITEMS TO BE PRESERVED" LIST FOR ITEMS THAT SHALL BE SALVAGED FOR RELOCATION. VERIFY WITH OWNER FOR ON SITE STORAGE LOCATION OF SALVAGED ITEMS.

N. DAMAGED FIREPROOFING SHALL BE REPAIRED/ REPLACED TO MATCH EXISTING.

O. THE GENERAL CONTRACTOR SHALL DEMOLISH ANY EXISTING ABANDONED VOICE/DATA CABLING AND DEAD OR NON-USE ELECTRICAL BACK TO PANEL. ALL RECEPTACLES NOT REUSED ARE TO BE REMOVED, PATCHED AND PAINTED.

P. REMOVAL OF LOW VOLTAGE EQUIPMENT, PERTAINING TO DATA/COMMUNICATIONS AND TELEPHONE SHALL BE VERIFIED BY THE STARBUCKS CONSTRUCTION MANAGER PRIOR TO REMOVAL. SALVAGED EQUIPMENT SHALL BE STORED IN A CLIMATE CONTROLLED ENVIRONMENT FOR FUTURE INSTALLATION.

Q. LABEL ALL ITEMS AND PROPERLY STORE FOR RE-INSTALL.

LEGEND

- ITEMS TO BE DEMOLISHED
- ITEMS TO BE RELOCATED WITHIN THE SAME SITE
- EXISTING WALL/ ITEMS TO REMAIN

FOR CONSTRUCTION

© 2019 STARBUCKS COFFEE COMPANY

STARBUCKS®
2401 UTAH AVENUE SOUTH
SEATTLE, WASHINGTON 98134
(206) 318-1575

THESE DRAWINGS AND THE PROJECT MANUAL ARE CONFIDENTIAL AND SHALL REMAIN THE SOLE PROPERTY OF STARBUCKS CORPORATION. WHICH IS THE OWNER OF THE COPYRIGHT IN THIS WORK. THEY SHALL NOT BE REPRODUCED (IN WHOLE OR IN PART), SHARED WITH THIRD PARTIES OR USED IN ANY MANNER ON OTHER PROJECTS OR EXTENSIONS TO THIS PROJECT WITHOUT THE PRIOR WRITTEN CONSENT OF STARBUCKS CORPORATION. THESE DRAWINGS AND SPECIFICATIONS ARE INTENDED TO EXPRESS DESIGN INTENT FOR A PROTOTYPICAL STARBUCKS STORE (WHICH IS SUBJECT TO CHANGE AT ANYTIME) AND DO NOT REFLECT ACTUAL SITE CONDITIONS. NEITHER PARTY SHALL HAVE ANY OBLIGATION NOR LIABILITY TO THE OTHER (EXCEPT STATED ABOVE) UNTIL A WRITTEN AGREEMENT IS FULLY EXECUTED BY BOTH PARTIES.

STARBUCKS TEMPLATE VERSION: i2023-10-23

Design Forum Architects Inc.
2056 Byers Rd
Miamisburg, OH 45342
Tel: (844) 804-7700
Donald J. Rethman
Architect In Charge
License: AR0017303

MARQUEE ENGINEERING
2230 PARK AVE, STE. 100
CINCINNATI, OH 45206
513.457.7131
WWW.MARQUEENG.COM

PROJECT NAME:
CURRY FORD & YOUNG PINE RD

PROJECT ADDRESS:
10330 CURRY FORD RD
ORLANDO, FL 32825

STORE #:	49669
PROJECT #:	74019-040
ISSUE DATE:	03/20/2024
DESIGNER:	MARTIN PEREZ
PRODUCTION DESIGNER:	ANDY MCLOUD
CHECKED BY:	DONALD RETHMAN

Revision Schedule

Rev	Date	By	Description

SHEET TITLE:
DEMOLITION FLOOR PLAN
SCALE: 1/4" = 1'-0"

SHEET NUMBER:
D-101

3/20/2024 11:53:10 AM

CEILING DEMOLITION LEGEND

- EXISTING MATERIALS TO BE DEMOLISHED
- EXISTING MATERIALS TO BE RELOCATED WITH IN THE SAME SITE
- EXISTING MATERIALS TO REMAIN
- PORTION OF EXISTING ACT CEILING TO BE REMOVED
- PORTION OF EXISTING GYPSUM CEILING TO BE REMOVED

GENERAL NOTES

A. IF DURING DEMOLITION CONDITIONS ARE REVEALED THAT MAY JEOPARDIZE INTEGRITY OF STRUCTURE OR PRECLUDE FOLLOWING DESIGN INTENT, GENERAL CONTRACTOR TO NOTIFY STARBUCKS CONSTRUCTION MANAGER IMMEDIATELY.

B. REMOVE EXTRANEOUS EQUIPMENT AS NECESSARY.

C. DEMOLISH AND REMOVE SUSPENDED ACOUSTIC LAY-IN, SPLINE OR GYPSUM/ PLASTER CEILING INCLUSIVE OF HANGERS AND CARRYING CHANNELS, WIRES, CABLES, CONDUIT, ADHERED CEILING TILES, FLEX CONDUIT, ELECTRICAL BOXES, SMOKE DETECTORS, LIGHT FIXTURES AND WIRING, DUCT WORK, PIPING AND SUPPORT HANGERS. CUT HANGERS FLUSH. SPACES RECEIVING WALL DEMOLITION WILL ALSO HAVE CEILING DEMOLITION UNLESS OTHERWISE NOTED.

D. REMOVAL OF LOW VOLTAGE EQUIPMENT, PERTAINING TO DATA/ COMMUNICATIONS AND TELEPHONE SHALL BE VERIFIED BY STARBUCKS CONSTRUCTION MANAGER PRIOR TO REMOVAL. SALVAGED EQUIPMENT SHALL BE STORED IN A CLIMATE CONTROLLED ENVIRONMENT FOR FUTURE INSTALLATION.

E. EXISTING SPRINKLERS TO REMAIN OPERATIONAL DURING CONSTRUCTION.

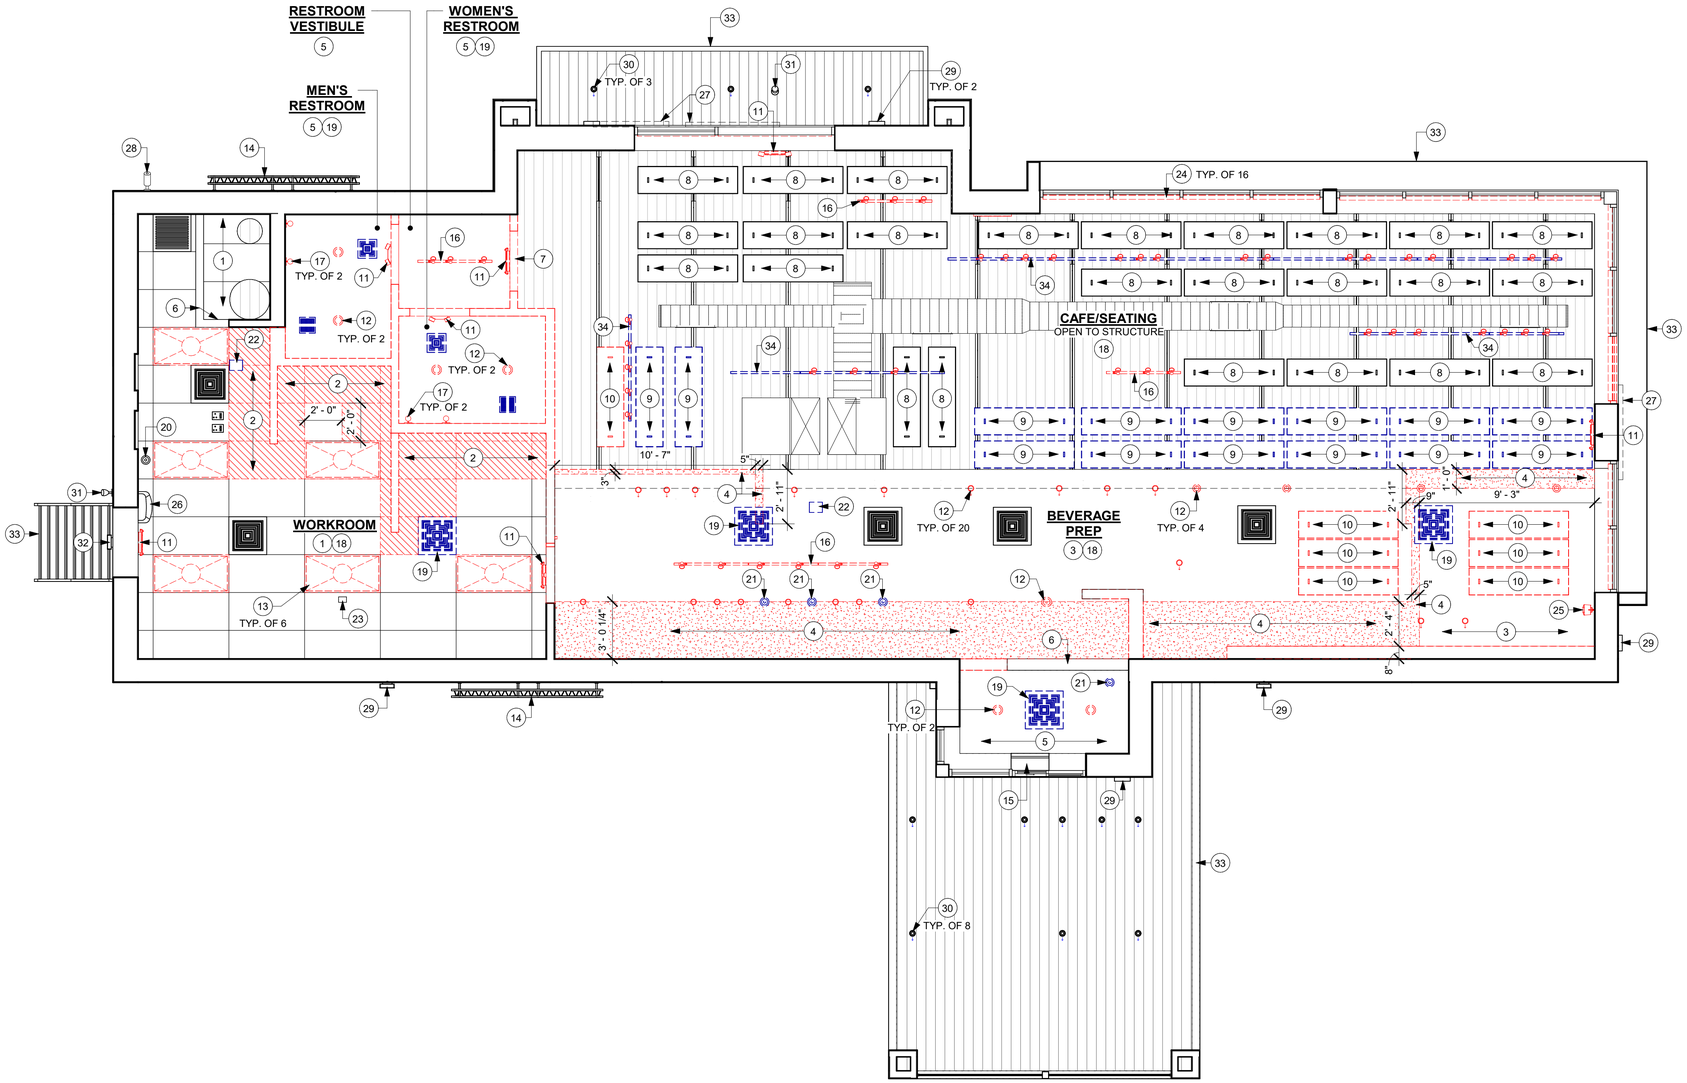

1 DEMOLITION CEILING PLAN
Scale: 1/4" = 1'-0"

N

0 2' 4' 8'
Scale: 1/4" = 1'-0"

KEYED NOTES

1. EXISTING 2' X 4' ACT CEILING TO REMAIN, U.O.N. PATCH AND REPAIR CEILING AS REQUIRED.
2. PORTION OF EXISTING 2' X 4' ACT CEILING AT WORKROOM TO BE REMOVED. PATCH AND REPAIR CEILING AS REQUIRED FOR NEW WORK.
3. EXISTING GYPSUM BOARD SOFFIT TO REMAIN, U.O.N. PATCH AND REPAIR CEILING AS REQUIRED FOR NEW WORK.
4. PORTION OF EXISTING GYPSUM BOARD SOFFIT TO BE REMOVED, U.O.N. PATCH AND REPAIR CEILING AS REQUIRED FOR NEW WORK.
5. EXISTING GYPSUM BOARD CEILING TO BE REMOVED, U.O.N. PATCH AND REPAIR CEILING AS REQUIRED FOR NEW WORK.
6. EXISTING HEADER / BULKHEAD TO REMAIN.
7. EXISTING HEADER / BULKHEAD TO BE REMOVED.
8. EXISTING ACOUSTICAL PANELS TO REMAIN.
9. EXISTING ACOUSTICAL PANELS TO BE RELOCATED.
10. EXISTING ACOUSTICAL PANELS TO BE REMOVED.
11. EXISTING EMERGENCY / EXIT LIGHTS TO BE REMOVED.
12. EXISTING RECESSED CAN LIGHTS TO BE REMOVED.
13. EXISTING TROFFER LIGHTS TO BE REMOVED.
14. EXISTING METAL WIRE SCREEN TO REMAIN.
15. EXISTING INTERIOR AIR CURTAIN OVER DT WINDOW TO REMAIN.
16. EXISTING TRACK LIGHTING TO BE REMOVED.
17. EXISTING RESTROOM WALL SCONCE TO BE REMOVED
18. EXISTING HVAC DUCTWORK AND SUPPLY / RETURN GRILLES TO REMAIN, U.O.N.
19. EXISTING HVAC SUPPLY / RETURN GRILLES TO BE RELOCATED.
20. EXISTING INTERIOR SECURITY CAMERA TO REMAIN.
21. EXISTING INTERIOR SECURITY CAMERA TO BE RELOCATED.
22. EXISTING WIFI TO REMAIN.
23. EXISTING CEILING DEVICE TO REMAIN.
24. EXISTING ROLLER SHADES TO BE REMOVED.
25. EXISTING INTERIOR WALL MOUNTED SPEAKER TO BE REMOVED.
26. EXISTING INTERIOR BUG KILLER TO REMAIN..
27. EXISTING EXTERIOR BUILDING SIGNAGE TO REMAIN.
28. EXISTING EXTERIOR SECURITY CAMERA TO REMAIN.
29. EXISTING EXTERIOR WALL SCONCES TO REMAIN.
30. EXISTING EXTERIOR CANOPY LIGHTS TO REMAIN.
31. EXISTING EXTERIOR LIGHT FIXTURE TO REMAIN.
32. EXISTING EXTERIOR SECURITY LIGHT TO REMAIN.
33. EXISTING EXTERIOR CANOPY / AWNING TO REMAIN.
34. EXISTING TRACK TO BE RELOCATED AND TRACK HEADS TO BE REMOVED.

FOR CONSTRUCTION

© 2019 STARBUCKS COFFEE COMPANY

STARBUCKS®
2401 UTAH AVENUE SOUTH
SEATTLE, WASHINGTON 98134
(206) 318-1575

THESE DRAWINGS AND THE PROJECT MANUAL ARE CONFIDENTIAL AND SHALL REMAIN THE SOLE PROPERTY OF STARBUCKS CORPORATION, WHICH IS THE OWNER OF THE COPYRIGHT IN THIS WORK. THEY SHALL NOT BE REPRODUCED (IN WHOLE OR IN PART), SHARED WITH THIRD PARTIES OR USED IN ANY MANNER ON OTHER PROJECTS OR EXTENSIONS TO THIS PROJECT WITHOUT THE PRIOR WRITTEN CONSENT OF STARBUCKS CORPORATION. THESE DRAWINGS AND SPECIFICATIONS ARE INTENDED TO EXPRESS DESIGN INTENT FOR A PROTOTYPICAL STARBUCKS STORE (WHICH IS SUBJECT TO CHANGE AT ANYTIME) AND DO NOT REFLECT ACTUAL SITE CONDITIONS. NEITHER PARTY SHALL HAVE ANY OBLIGATION NOR LIABILITY TO THE OTHER (EXCEPT STATED ABOVE) UNTIL A WRITTEN AGREEMENT IS FULLY EXECUTED BY BOTH PARTIES.

STARBUCKS TEMPLATE VERSION: i2023-10-23

Design Forum Architects Inc.
2056 Byers Rd
Miamisburg, OH 45342
Tel: (844) 804-7700
Donald J. Rethman
Architect In Charge
License: AR0017303

MARQUEE ENGINEERING
2230 PARK AVE, STE. 100
CINCINNATI, OH 45206
513.457.7131
WWW.MARQUEENG.COM

PROJECT NAME:
CURRY FORD & YOUNG PINE RD

PROJECT ADDRESS:
10330 CURRY FORD RD
ORLANDO, FL 32825

STORE #:	49669
PROJECT #:	74019-040
ISSUE DATE:	03/20/2024
DESIGNER:	MARTIN PEREZ
PRODUCTION DESIGNER:	ANDY MCLOUD
CHECKED BY:	DONALD RETHMAN

Revision Schedule

Rev	Date	By	Description

SHEET TITLE:
DEMOLITION CEILING PLAN
SCALE: 1/4" = 1'-0"

SHEET NUMBER:
D-102

3/20/2024 11:53:14 AM

EXTERIOR ELEVATION NOTES

A. GENERAL CONTRACTOR TO CLEAN, PATCH AND REPAIR EXISTING EXTERIOR AS REQUIRED.

KEYED NOTES

1. EXISTING EXTERIOR FINISH TO REMAIN.
2. EXISTING LOGO DISK TO REMAIN.
3. EXISTING WALL MOUNTED SCONES TO REMAIN.
4. EXISTING BOLLARD TO REMAIN.
5. TOP OF ROOF DECK.
6. EXISTING STOREFRONT WINDOW SYSTEM TO REMAIN.
7. EXISTING STOREFRONT WINDOW SYSTEM TO BE REMOVED.
8. EXISTING STOREFRONT DOOR TO BE REMOVED.
9. EXISTING STORE ADDRESS ON STOREFRONT GLAZING TO BE REMOVED.
10. EXISTING CANOPY TO REMAIN.
11. EXISTING DOWNSPOUT TO REMAIN.
12. EXISTING ROOF OVERFLOW SCUPPER TO REMAIN.
13. EXISTING WALL HYDRANT TO REMAIN.

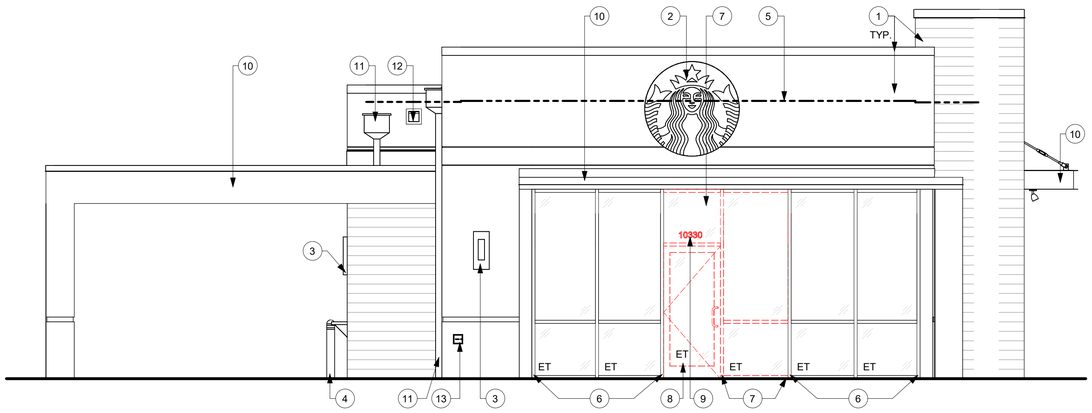

ET - EXISTING TEMPERED GLAZING

1 DEMO. SOUTH ELEVATION
Scale: 1/4" = 1'-0"

0 2' 4' 8'
Scale: 1/4" = 1'-0"

3/20/2024 11:53:16 AM

FOR CONSTRUCTION

© 2019 STARBUCKS COFFEE COMPANY

STARBUCKS®
2401 UTAH AVENUE SOUTH
SEATTLE, WASHINGTON 98134
(206) 318-1575

THESE DRAWINGS AND THE PROJECT MANUAL ARE CONFIDENTIAL AND SHALL REMAIN THE SOLE PROPERTY OF STARBUCKS CORPORATION, WHICH IS THE OWNER OF THE COPYRIGHT IN THIS WORK. THEY SHALL NOT BE REPRODUCED (IN WHOLE OR IN PART), SHARED WITH THIRD PARTIES OR USED IN ANY MANNER ON OTHER PROJECTS OR EXTENSIONS TO THIS PROJECT WITHOUT THE PRIOR WRITTEN CONSENT OF STARBUCKS CORPORATION. THESE DRAWINGS AND SPECIFICATIONS ARE INTENDED TO EXPRESS DESIGN INTENT FOR A PROTOTYPICAL STARBUCKS STORE (WHICH IS SUBJECT TO CHANGE AT ANYTIME) AND DO NOT REFLECT ACTUAL SITE CONDITIONS. NEITHER PARTY SHALL HAVE ANY OBLIGATION NOR LIABILITY TO THE OTHER (EXCEPT STATED ABOVE) UNTIL A WRITTEN AGREEMENT IS FULLY EXECUTED BY BOTH PARTIES.

STARBUCKS TEMPLATE VERSION: i2023-10-23

Design Forum Architects Inc.
2056 Byers Rd
Miamisburg, OH 45342
Tel: (844) 804-7700

Donald J. Rethman
Architect In Charge
License: AR0017303

MARQUEE ENGINEERING
2230 PARK AVE, STE. 100
CINCINNATI, OH 45206
513.457.7131
WWW.MARQUEENG.COM

PROJECT NAME:
CURRY FORD &
YOUNG PINE RD

PROJECT ADDRESS:
10330 CURRY FORD RD
ORLANDO, FL 32825

STORE #:	49669
PROJECT #:	74019-040
ISSUE DATE:	03/20/2024
DESIGNER:	MARTIN PEREZ
PRODUCTION DESIGNER:	ANDY MCLOUD
CHECKED BY:	DONALD RETHMAN

Revision Schedule

Rev	Date	By	Description

SHEET TITLE:
DEMOLITION EXTERIOR ELEVATION
SCALE: 1/4" = 1'-0"

SHEET NUMBER:
D-201

SITE SCHEDULE - "Y"					
DESIGN ID	COUNT	DESCRIPTION	FURN. BY	INST. BY	COMMENTS
OTHER					
X4001	1	CIRCULAR BOLLARD - 6" DIA	SB	GC	SEE DETAIL: 5/A-002
UMBRELLA					
12139	6	UMBRELLA - BASE 95LB 43KG - SILVER MT0021	SB	GC	
20073	6	UMBRELLA - WITHOUT VALANCE - 6FT 183CM - GREEN CANVAS WITH WORDMARK F0056	SB	GC	

RESPONSIBILITY LEGEND

FURN. BY	INST. BY
SB - FURNISHED BY STARBUCKS	SB - INSTALLED BY GENERAL CONTRACTOR
GC - FURNISHED BY GENERAL CONTRACTOR	GC - INSTALLED BY STARBUCKS
VD - FURNISHED BY VENDOR	VD - INSTALLED BY VENDOR

NOTE:
ALL RESPONSIBILITIES TO BE CONFIRMED WITH STARBUCKS CONSTRUCTION MANAGER PRIOR TO ORDERING / CONSTRUCTION.

SIGNAGE IS FOR REFERENCE ONLY

SIGNAGE APPROVALS SHALL BE ACQUIRED UNDER SEPARATE SIGN PERMIT SUBMITTALS. SIGNAGE IS NOT INCLUDED IN THE SCOPE OF THE BUILDING PERMIT

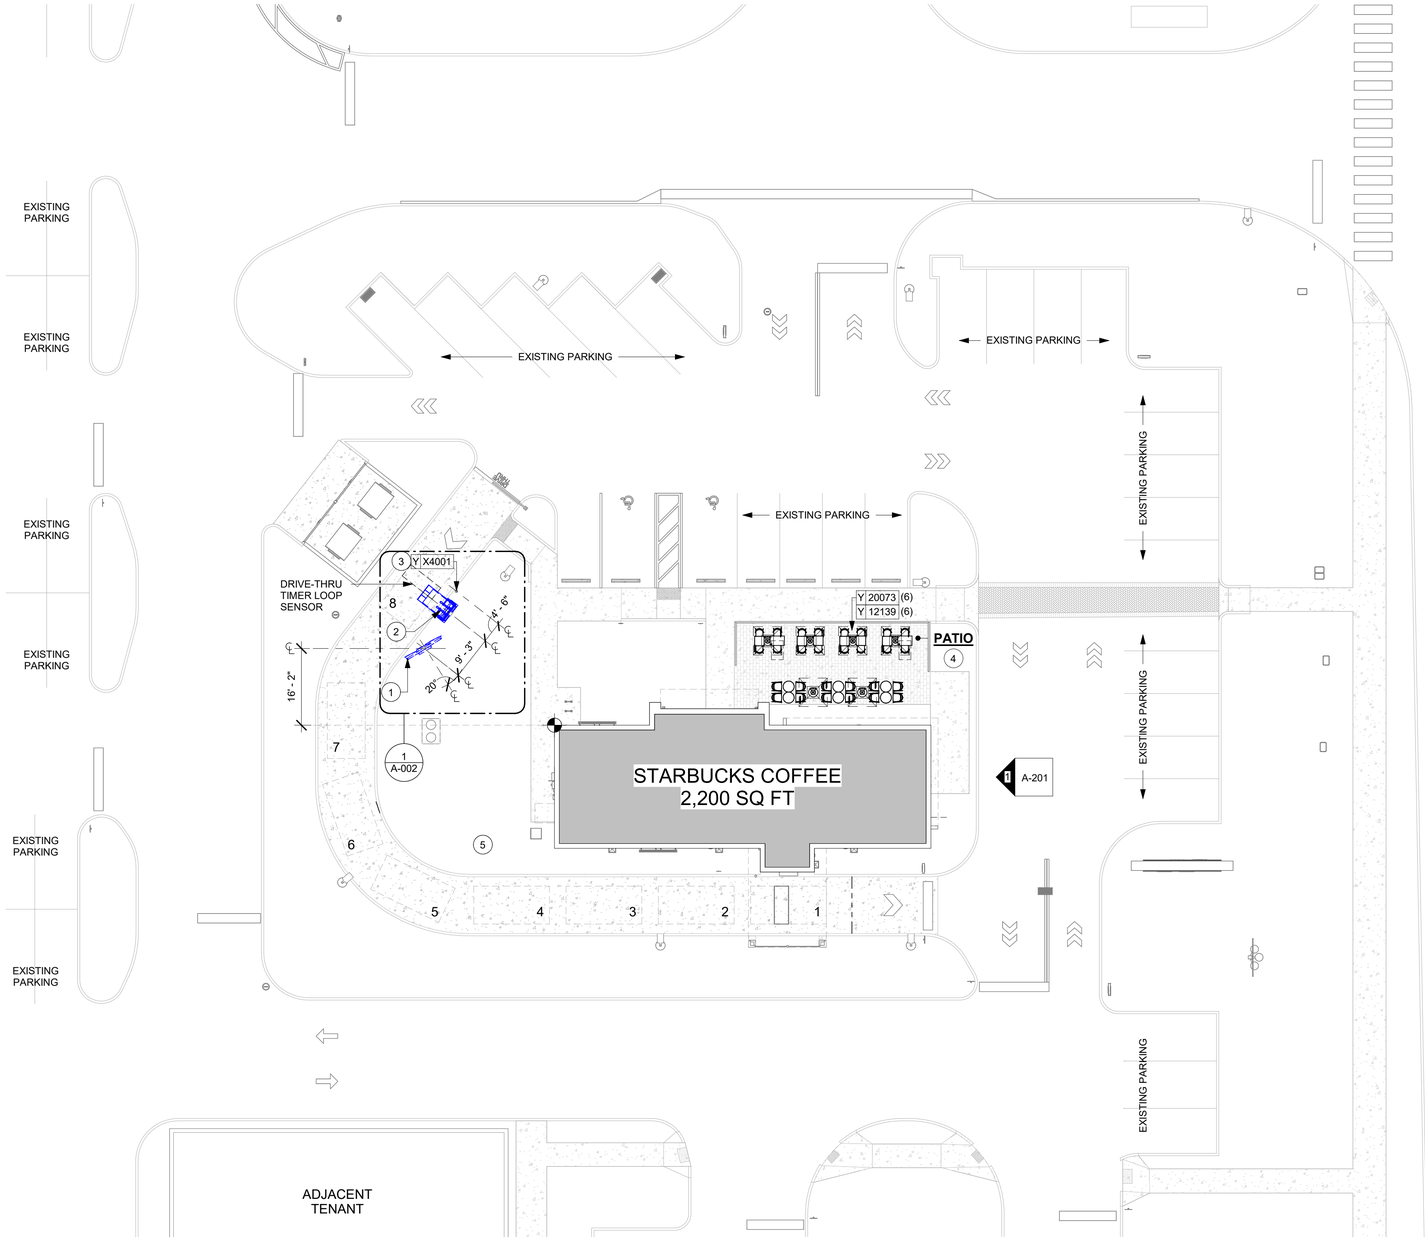

1 ARCHITECTURAL SITE PLAN
Scale: 1/16" = 1'-0"

N

0 8' 16' 32'
Scale: 1/16" = 1'-0"

GENERAL NOTES

A. GENERAL CONTRACTOR TO VERIFY ALL EXISTING ELEVATIONS AND BUILDING CONDITIONS IN FIELD PRIOR TO START OF CONSTRUCTION.

KEYED NOTES

1. RELOCATED 5-PANEL MENU BOARD. NEW CONCRETE FOOTING AND ELECTRICAL BY VD.
2. RELOCATED DIGITAL ORDER SCREEN, CANOPY AND CONTROL BOX. NEW CONCRETE FOOTING AND ELECTRICAL BY VD.
3. INSTALL NEW NON-ILLUMINATED CIRCULAR BOLLARD BY VD. SEE DETAIL: 4/A-002.
4. INSTALL NEW OUTDOOR FURNITURE AND UMBRELLAS AS INDICATED ON FF&E PLAN.
5. GC TO VERIFY WATER METER LOCATION PRIOR CONSTRUCTION. METER WAS NOT FOUND DURING INITIAL ON-SITE VERIFICATION. VERIFY METER SIZE AND LOCATION AND NOTIFY AOR.

NOTE:- "ANY AND ALL SIGNAGE DEPICTED WITHIN THESE DRAWINGS ARE SCHEMATIC IN NATURE. ANY APPROVAL RECEIVED FOR THIS BUILDING PERMIT DOES NOT CONSTITUTE APPROVAL FOR THE CONSTRUCTION OF ANY SIGN/ SIGN STRUCTURE COVERED WITHIN ORANGE COUNTY CODE SECTION 31.5. SIGNAGE MUST COMPLY WITH ORANGE COUNTY CODE SECTION 31.5 OR ANY APPLICABLE APPROVED SIGN PLAN. ALL PROPOSED SIGNAGE, INCLUDING SIGNAGE STRUCTURES, ARE REQUIRED TO SUBMIT SEPARATE APPLICATION AND SHALL BE PROCESSED FOR REVIEW BY ZONING, BUILDING AND DEVELOPMENT ENGINEERING."

FOR CONSTRUCTION

© 2019 STARBUCKS COFFEE COMPANY

STARBUCKS®
2401 UTAH AVENUE SOUTH
SEATTLE, WASHINGTON 98134
(206) 318-1575

THESE DRAWINGS AND THE PROJECT MANUAL ARE CONFIDENTIAL AND SHALL REMAIN THE SOLE PROPERTY OF STARBUCKS CORPORATION, WHICH IS THE OWNER OF THE COPYRIGHT IN THIS WORK. THEY SHALL NOT BE REPRODUCED (IN WHOLE OR IN PART), SHARED WITH THIRD PARTIES OR USED IN ANY MANNER ON OTHER PROJECTS OR EXTENSIONS TO THIS PROJECT WITHOUT THE PRIOR WRITTEN CONSENT OF STARBUCKS CORPORATION. THESE DRAWINGS AND SPECIFICATIONS ARE INTENDED TO EXPRESS DESIGN INTENT FOR A PROTOTYPICAL STARBUCKS STORE (WHICH IS SUBJECT TO CHANGE AT ANYTIME) AND DO NOT REFLECT ACTUAL SITE CONDITIONS. NEITHER PARTY SHALL HAVE ANY OBLIGATION NOR LIABILITY TO THE OTHER (EXCEPT STATED ABOVE) UNTIL A WRITTEN AGREEMENT IS FULLY EXECUTED BY BOTH PARTIES.

STARBUCKS TEMPLATE VERSION: i2023-10-23

Design Forum Architects Inc.
2056 Byers Rd
Miamisburg, OH 45342
Tel: (844) 804-7700
Donald J. Rethman
Architect In Charge
License: AR0017303

MARQUEE ENGINEERING
2230 PARK AVE, STE. 100
CINCINNATI, OH 45206
513.457.7131
WWW.MARQUEENG.COM

PROJECT NAME:
CURRY FORD & YOUNG PINE RD

PROJECT ADDRESS:
10330 CURRY FORD RD
ORLANDO, FL 32825

STORE #:	49669
PROJECT #:	74019-040
ISSUE DATE:	03/20/2024
DESIGNER:	MARTIN PEREZ
PRODUCTION DESIGNER:	ANDY MCLOUD
CHECKED BY:	DONALD RETHMAN

Revision Schedule

Rev	Date	By	Description

SHEET TITLE:
ARCHITECTURAL SITE PLAN
SCALE: 1/16" = 1'-0"

SHEET NUMBER:
A-001

3/20/2024 11:53:18 AM

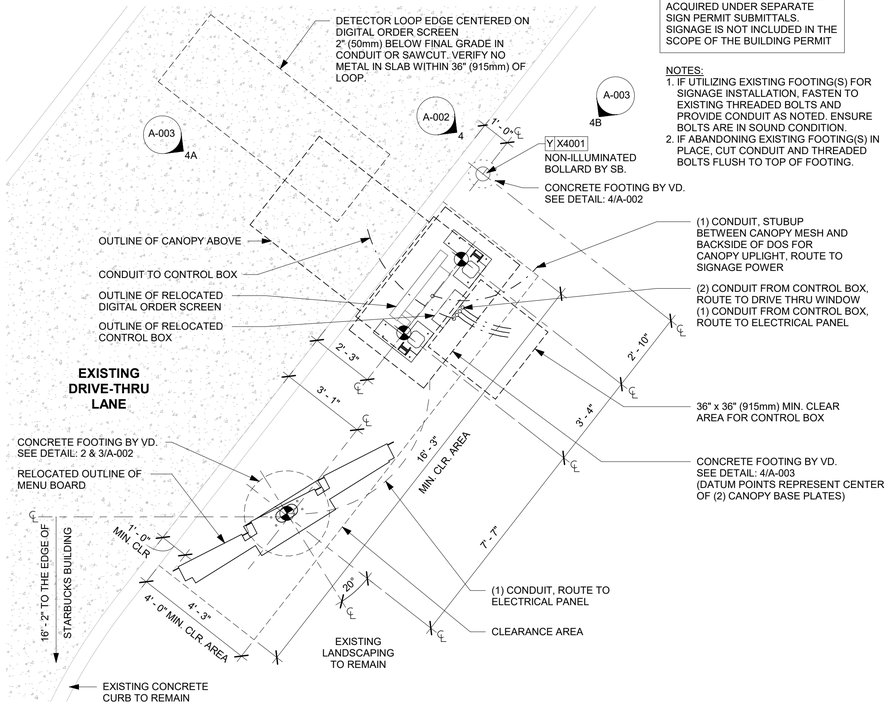

SIGNAGE IS FOR REFERENCE ONLY

SIGNAGE APPROVALS SHALL BE ACQUIRED UNDER SEPARATE SIGN PERMIT SUBMITTALS. SIGNAGE IS NOT INCLUDED IN THE SCOPE OF THE BUILDING PERMIT

NOTES:
1. IF UTILIZING EXISTING FOOTING(S) FOR SIGNAGE INSTALLATION, FASTEN TO EXISTING THREADED BOLTS AND PROVIDE CONDUIT AS NOTED. ENSURE BOLTS ARE IN SOUND CONDITION.
2. IF ABANDONING EXISTING FOOTING(S) IN PLACE, CUT CONDUIT AND THREADED BOLTS FLUSH TO TOP OF FOOTING.

1 5-PANEL MENU BOARD AND DIGITAL ORDER SCREEN LOCATION

Scale: 3/8" = 1'-0"

SITE-SPECIFIC FOOTING ENGINEERING REQUIRED BY LICENSED ENGINEER

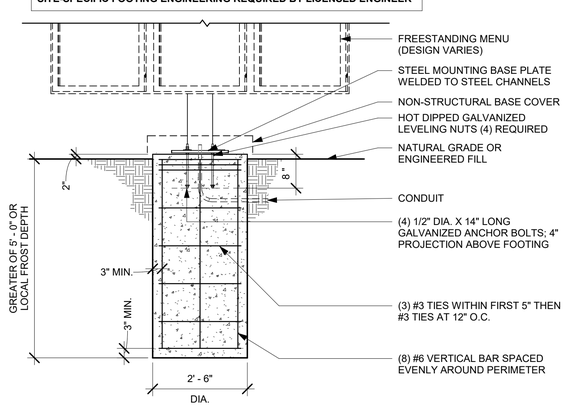

2 5-PANEL MENU BOARD FOOTING

Scale: 1/2" = 1'-0"

SITE-SPECIFIC FOOTING ENGINEERING REQUIRED BY LICENSED ENGINEER

ROUTE CONDUIT PER ELECTRICAL SITE PLAN

ALL ANCHORS TO BE PROVIDED BY GC.

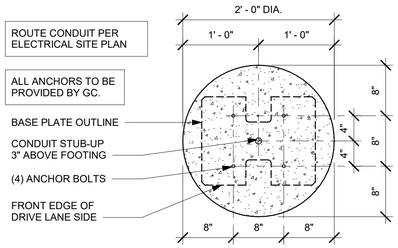

DTE 5-PANEL MENU BOARD BOLT PATTERN (TOP VIEW)

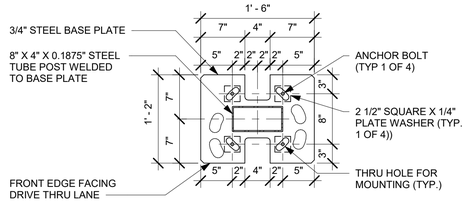

3 MENU BOARD - ANCHORS/CONDUIT DETAIL

Scale: 1" = 1'-0"

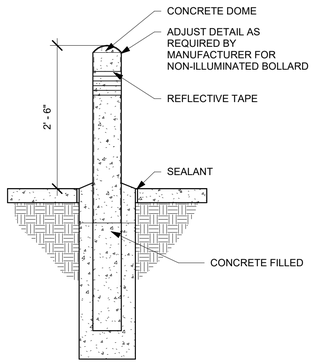

4 NON-ILLUMINATED CIRCULAR BOLLARD

Scale: 3/4" = 1'-0"

3/20/2024 11:53:19 AM

FOR CONSTRUCTION

© 2019 STARBUCKS COFFEE COMPANY

STARBUCKS®
2401 UTAH AVENUE SOUTH
SEATTLE, WASHINGTON 98134
(206) 318-1575

THESE DRAWINGS AND THE PROJECT MANUAL ARE CONFIDENTIAL AND SHALL REMAIN THE SOLE PROPERTY OF STARBUCKS CORPORATION, WHICH IS THE OWNER OF THE COPYRIGHT IN THIS WORK. THEY SHALL NOT BE REPRODUCED (IN WHOLE OR IN PART), SHARED WITH THIRD PARTIES OR USED IN ANY MANNER ON OTHER PROJECTS OR EXTENSIONS TO THIS PROJECT WITHOUT THE PRIOR WRITTEN CONSENT OF STARBUCKS CORPORATION. THESE DRAWINGS AND SPECIFICATIONS ARE INTENDED TO EXPRESS DESIGN INTENT FOR A PROTOTYPICAL STARBUCKS STORE (WHICH IS SUBJECT TO CHANGE AT ANYTIME) AND DO NOT REFLECT ACTUAL SITE CONDITIONS. NEITHER PARTY SHALL HAVE ANY OBLIGATION NOR LIABILITY TO THE OTHER (EXCEPT STATED ABOVE) UNTIL A WRITTEN AGREEMENT IS FULLY EXECUTED BY BOTH PARTIES.

STARBUCKS TEMPLATE VERSION: i2023-10-23

Design Forum Architects Inc.
2056 Byers Rd
Miamisburg, OH 45342
Tel: (844) 804-7700
Donald J. Rethman
Architect In Charge
License: AR0017303

MARQUEE BRANDING
2230 PARK AVE, STE. 100
CINCINNATI, OH 45206
513.457.7131
WWW.MARQUEENG.COM

PROJECT NAME:
CURRY FORD & YOUNG PINE RD

PROJECT ADDRESS:
10330 CURRY FORD RD
ORLANDO, FL 32825

STORE #:	49669
PROJECT #:	74019-040
ISSUE DATE:	03/20/2024
DESIGNER:	MARTIN PEREZ
PRODUCTION DESIGNER:	ANDY MCLOUD
CHECKED BY:	DONALD RETHMAN

Revision Schedule

Rev	Date	By	Description

SHEET TITLE:
ENLARGED EXTERIOR PLANS
SCALE: AS SHOWN

SHEET NUMBER:
A-002

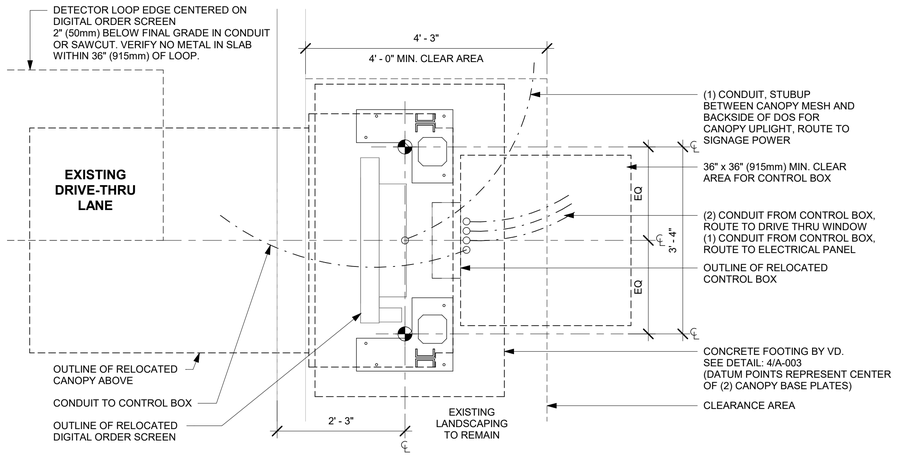

1 CANOPY PLAN

Scale: 3/4" = 1'-0"

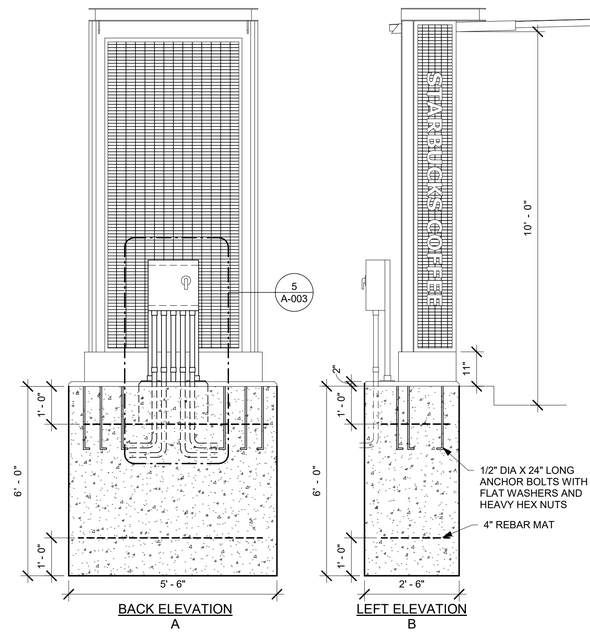

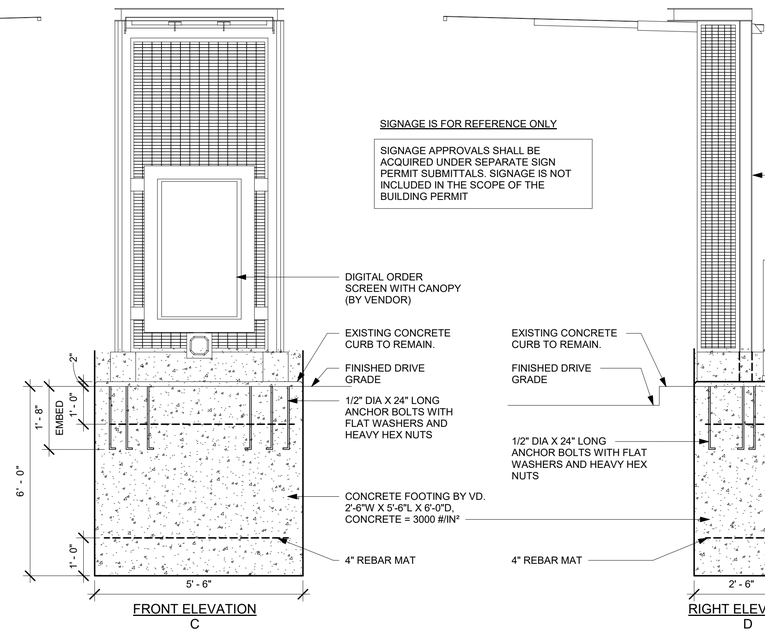

2 CANOPY ROOF PLAN

Scale: 3/4" = 1'-0"

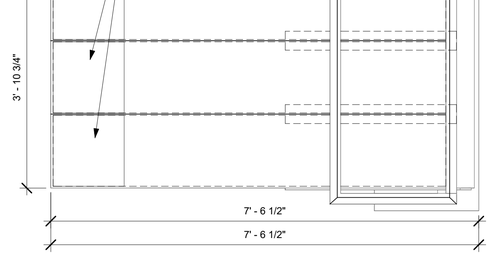

NOTES:
1. ALL SHOWN SHALL BE INSTALLED PER THIS DETAIL, CODE AND MANUFACTURER'S INSTRUCTIONS.
2. CONFIRM MOUNTING POSITIONS OF ALL DEVICES SHOWN WITH GC AND VENDOR.
3. EC TO PROVIDE, INSTALL AND CONNECT ALL LINE VOLTAGE CONDUCTORS.
4. EC TO CONNECT DEDICATED POWER BETWEEN DOS AND DCB.
5. DCB VENDOR TO CONNECT ALL LOW VOLTAGE CABLING, INCLUDING DOS WHIPS TO DCB.
6. TERMINATE INCOMING POWER ON TERMINAL BLOCKS LABELED INCOMING DEDICATED POWER.
7. TERMINATE POWER TO DOS ON TERMINAL BLOCKS LABELED DOS DEDICATED POWER.
8. POWER TO DCB SHALL BE INDIVIDUAL BRANCH CIRCUIT IN DEDICATED CONDUIT (I.E. NOT BE ON EMS OR LIGHTING CONTROL).

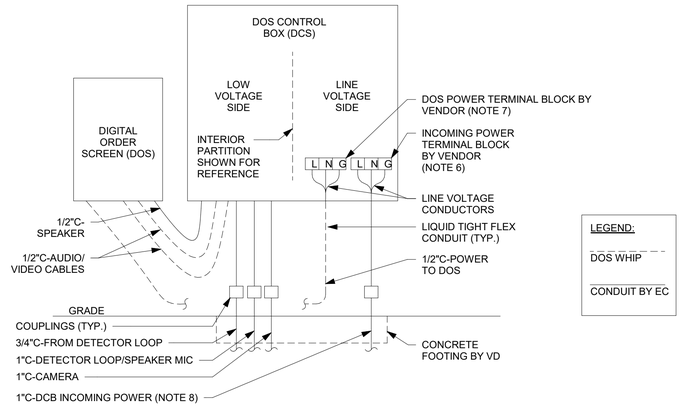

3 DTE - DOS CONTROL BOX WIRING

Scale: 12" = 1'-0"

SIGNAGE IS FOR REFERENCE ONLY

SIGNAGE APPROVALS SHALL BE ACQUIRED UNDER SEPARATE SIGN PERMIT SUBMITTALS. SIGNAGE IS NOT INCLUDED IN THE SCOPE OF THE BUILDING PERMIT

4 DIGITAL ORDER SCREEN WITH CANOPY

Scale: 1/2" = 1'-0"

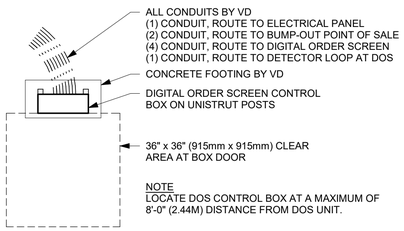

5 DTE - DOS CONTROL BOX ON UNISTRUT POSTS

Scale: 1" = 1'-0"

NOTE: ANY AND ALL SIGNAGE DEPICTED WITHIN THESE DRAWINGS ARE SCHEMATIC IN NATURE. ANY APPROVAL RECEIVED FOR THIS BUILDING PERMIT DOES NOT CONSTITUTE APPROVAL FOR THE CONSTRUCTION OF ANY SIGN/SIGN STRUCTURE COVERED WITHIN ORANGE COUNTY CODE SECTION 31.5. SIGNAGE MUST COMPLY WITH ORANGE COUNTY CODE SECTION 31.5 OR ANY APPLICABLE APPROVED SIGN PLAN. ALL PROPOSED SIGNAGE, INCLUDING SIGNAGE STRUCTURES, ARE REQUIRED TO SUBMIT A SEPARATE APPLICATION AND SHALL BE PROCESSED FOR REVIEW BY ZONING, BUILDING AND DEVELOPMENT ENGINEERING.

6 DTE - DOS CONTROL BOX FREESTANDING PLAN

Scale: 1/2" = 1'-0"

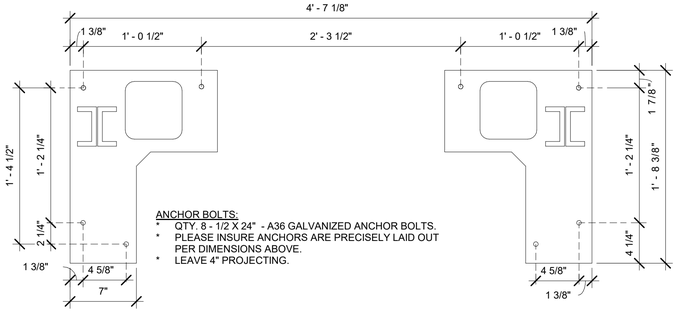

7 DTE - DOS CANOPY ANCHOR DETAIL

Scale: 1 1/2" = 1'-0"

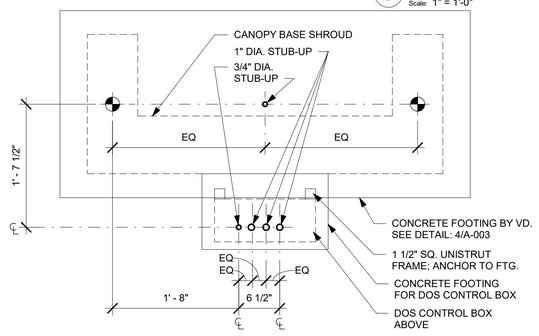

8 DTE - DOS CONTROL BOX CONDUIT STUB-UPS AT CANOPY

Scale: 1" = 1'-0"

3/20/2024 11:53:20 AM

FOR CONSTRUCTION

© 2019 STARBUCKS COFFEE COMPANY

STARBUCKS®
2401 UTAH AVENUE SOUTH
SEATTLE, WASHINGTON 98134
(206) 318-1575

THESE DRAWINGS AND THE PROJECT MANUAL ARE CONFIDENTIAL AND SHALL REMAIN THE SOLE PROPERTY OF STARBUCKS CORPORATION, WHICH IS THE OWNER OF THE COPYRIGHT IN THIS WORK. THEY SHALL NOT BE REPRODUCED (IN WHOLE OR IN PART), SHARED WITH THIRD PARTIES OR USED IN ANY MANNER ON OTHER PROJECTS OR EXTENSIONS TO THIS PROJECT WITHOUT THE PRIOR WRITTEN CONSENT OF STARBUCKS CORPORATION. THESE DRAWINGS AND SPECIFICATIONS ARE INTENDED TO EXPRESS DESIGN INTENT FOR A PROTOTYPICAL STARBUCKS STORE (WHICH IS SUBJECT TO CHANGE AT ANYTIME) AND DO NOT REFLECT ACTUAL SITE CONDITIONS. NEITHER PARTY SHALL HAVE ANY OBLIGATION NOR LIABILITY TO THE OTHER (EXCEPT STATED ABOVE) UNTIL A WRITTEN AGREEMENT IS FULLY EXECUTED BY BOTH PARTIES.

STARBUCKS TEMPLATE VERSION: I2023-10-23

Design Forum Architects Inc.
2056 Byers Rd
Miamisburg, OH 45342
Tel: (844) 804-7700
Donald J. Rethman
Architect In Charge
License: AR0017303

MARQUEE ENGINEERING
2230 PARK AVE, STE. 100
CINCINNATI, OH 45206
513.457.7131
WWW.MARQUEENG.COM

PROJECT NAME:
CURRY FORD & YOUNG PINE RD

PROJECT ADDRESS:
10330 CURRY FORD RD
ORLANDO, FL 32825

STORE #:	49669
PROJECT #:	74019-040
ISSUE DATE:	03/20/2024
DESIGNER:	MARTIN PEREZ
PRODUCTION DESIGNER:	ANDY MCLOUD
CHECKED BY:	DONALD RETHMAN

Revision Schedule

Rev	Date	By	Description

SHEET TITLE:
DRIVE-THRU DETAIL

SCALE: AS SHOWN

SHEET NUMBER:
A-003

GENERAL NOTES

A. THE DRAWINGS AND PROJECT MANUAL TOGETHER CONSTITUTE THE CONTRACT DOCUMENTS FOR CONSTRUCTION. ALL GENERAL REQUIREMENTS ARE TO BE MET AND ALL MATERIALS, FINISHES AND SYSTEMS ARE TO BE INSTALLED AND PERFORM PER SPECIFICATIONS UNLESS OTHERWISE NOTED.

B. GENERAL CONTRACTOR SHALL VISIT THE SITE, REVIEW THE BUILDING SHELL DRAWINGS AS SUBMITTED BY THE LANDLORD OR STARBUCKS AND BECOME THOROUGHLY FAMILIAR WITH THE SITE CONDITIONS PRIOR TO CONSTRUCTION.

C. GENERAL CONTRACTOR SHALL CONSULT WITH STARBUCKS CONSTRUCTION MANAGER TO RESOLVE ANY CHANGES, OMISSIONS OR PLAN DISCREPANCIES PRIOR TO CONSTRUCTION.

D. ALL WORK SHALL BE PERFORMED IN STRICT COMPLIANCE WITH LOCAL, COUNTY, STATE AND FEDERAL CODES AND ORDINANCES.

E. GENERAL CONTRACTOR SHALL VERIFY THE LOCATION OF ALL UTILITIES.

F. GENERAL CONTRACTOR TO VERIFY ALL DIMENSIONS, INCLUDING CLEARANCES REQUIRED BY OTHER TRADES AND NOTIFY STARBUCKS CONSTRUCTION MANAGER OF ANY DISCREPANCIES PRIOR TO PROCEEDING WITH THE WORK. ALL DIMENSIONS ARE TO THE FACE OF THE FINISHED SURFACE UNLESS OTHERWISE NOTED. ALL DIMENSIONS TO BE TAKEN FROM DESIGNATED DATUM POINT. DO NOT SCALE DRAWINGS.

G. GENERAL CONTRACTOR SHALL PATCH AND REPAIR ALL EXISTING WALLS, FLOORS, CEILINGS OR OTHER SURFACES IDENTIFIED TO REMAIN THAT MAY BECOME DAMAGED DURING THE COURSE OF THE WORK.

H. THE GENERAL CONTRACTOR IS RESPONSIBLE FOR OBTAINING PERMITS FOR FIRE PROTECTION, PLUMBING, MECHANICAL AND ELECTRICAL SYSTEMS PRIOR TO INSTALLATION OF SUCH SYSTEMS.

I. GENERAL CONTRACTOR SHALL RETAIN ONE SET OF PERMIT PLANS ON-SITE TO DOCUMENT ALL CHANGES MADE DURING CONSTRUCTION. THE RECORD DRAWINGS SHALL BE ISSUED TO THE OWNER AT PROJECT CLOSE-OUT AS DESCRIBED IN THE GENERAL REQUIREMENTS OF THE PROJECT MANUAL.

J. GENERAL CONTRACTOR IS RESPONSIBLE FOR COORDINATING DELIVERY OF MATERIALS FROM STARBUCKS CONTRACTED THIRD PARTY LOGISTICS DISTRIBUTION SERVICES AND VENDOR DIRECT SHIPMENTS. SEE THE PROJECT MANUAL FOR ADDITIONAL INFORMATION.

K. RESPONSIBILITY FOR SUPPLY AND DELIVERY OF MATERIALS AND EQUIPMENT IS IDENTIFIED IN THE DRAWING SCHEDULE SHEETS UNDER THE COLUMN LABELED "RESPONSIBILITY".

L. FOR THE PURPOSE OF THE DOCUMENTS, TO "INSTALL", SHALL MEAN TO PROVIDE ALL FASTENERS, MISCELLANEOUS HARDWARE, BLOCKING, ELECTRICAL CONNECTIONS, PLUMBING CONNECTIONS AND OTHER ITEMS REQUIRED FOR A COMPLETE AND OPERATIONAL INSTALLATION, UNLESS OTHERWISE NOTED.

M. ALL ITEM SUBSTITUTIONS MUST BE APPROVED BY THE STARBUCKS CONSTRUCTION MANAGER.

KEYED NOTES

1. EXISTING ELECTRICAL PANELS AS INDICATED ON ELECTRICAL DRAWINGS.
2. INSTALL CASEWORK ITEMS AS INDICATED ON CASEWORK PLAN.
3. INSTALL CONDIMENT CART AS INDICATED ON CASEWORK PLAN.
4. INSTALL PLUMBING ITEMS AS INDICATED ON FF&E PLAN.
5. INSTALL EQUIPMENT AS INDICATED ON FF&E PLAN.
6. INSTALL NEW PATIO FURNITURE, UMBRELLAS AND UMBRELLA BASES AS INDICATED ON FF&E PLAN.
7. INSTALL FURNITURE AS INDICATED ON FF&E PLAN.
8. PATCH, PRIME AND PAINT WALL, CEILING AND/ OR SOFFIT AS INDICATED ON REFLECTED CEILING PLAN AND INTERIOR ELEVATIONS.
9. INSTALL GRAPHICS AS INDICATED ON INTERIOR ELEVATIONS.
10. INSTALL NEW WALL FINISHES THROUGHOUT AS INDICATED ON INTERIOR ELEVATIONS AND WALL FINISH PLAN.
11. INSTALL NEW FLOOR FINISHES AS INDICATED ON FLOOR FINISH PLAN.
12. INSTALL LIGHT FIXTURES AS INDICATED ON REFLECTED CEILING AND DIMENSIONED LIGHTING PLANS.
13. INSTALL CEILING FINISHES AS INDICATED ON REFLECTED CEILING AND DIMENSIONED CEILING PLANS.
14. PRIME AND PAINT WALLS AS INDICATED ON WALL FINISH PLAN AND INTERIOR ELEVATIONS.
15. EXISTING BUILDING SHELL.
16. INSTALL WALK-OFF MAT AS INDICATED ON FLOOR FINISH PLAN.
17. CONSTRUCT NEW INTERIOR WALLS AS INDICATED ON FLOOR PLAN.
18. INSTALL ESPRESSO BAR AS INDICATED ON CASEWORK PLAN.
19. INSTALL ELECTRICAL OUTLETS AS INDICATED ON PENETRATION PLAN AND ELECTRICAL DRAWINGS.
20. EXISTING/ RELOCATED EQUIPMENT AS INDICATED ON FF&E PLAN.
21. EXISTING BIKE RACK.
22. INSTALL BLACKOUT WINDOW FILM ON EXTERIOR FACE OF GLAZING AS INDICATED.
23. EXISTING PATIO RAILING.
24. INSTALL NEW INTERIOR DOOR AS INDICATED.
25. INSTALL NEW STOREFRONT DOOR SYSTEM AS INDICATED.
26. INSTALL NEW STOREFRONT WINDOW SYSTEM AS INDICATED.
27. INSTALL EXHAUST FAN AND ICE MACHINE CONDENSER.

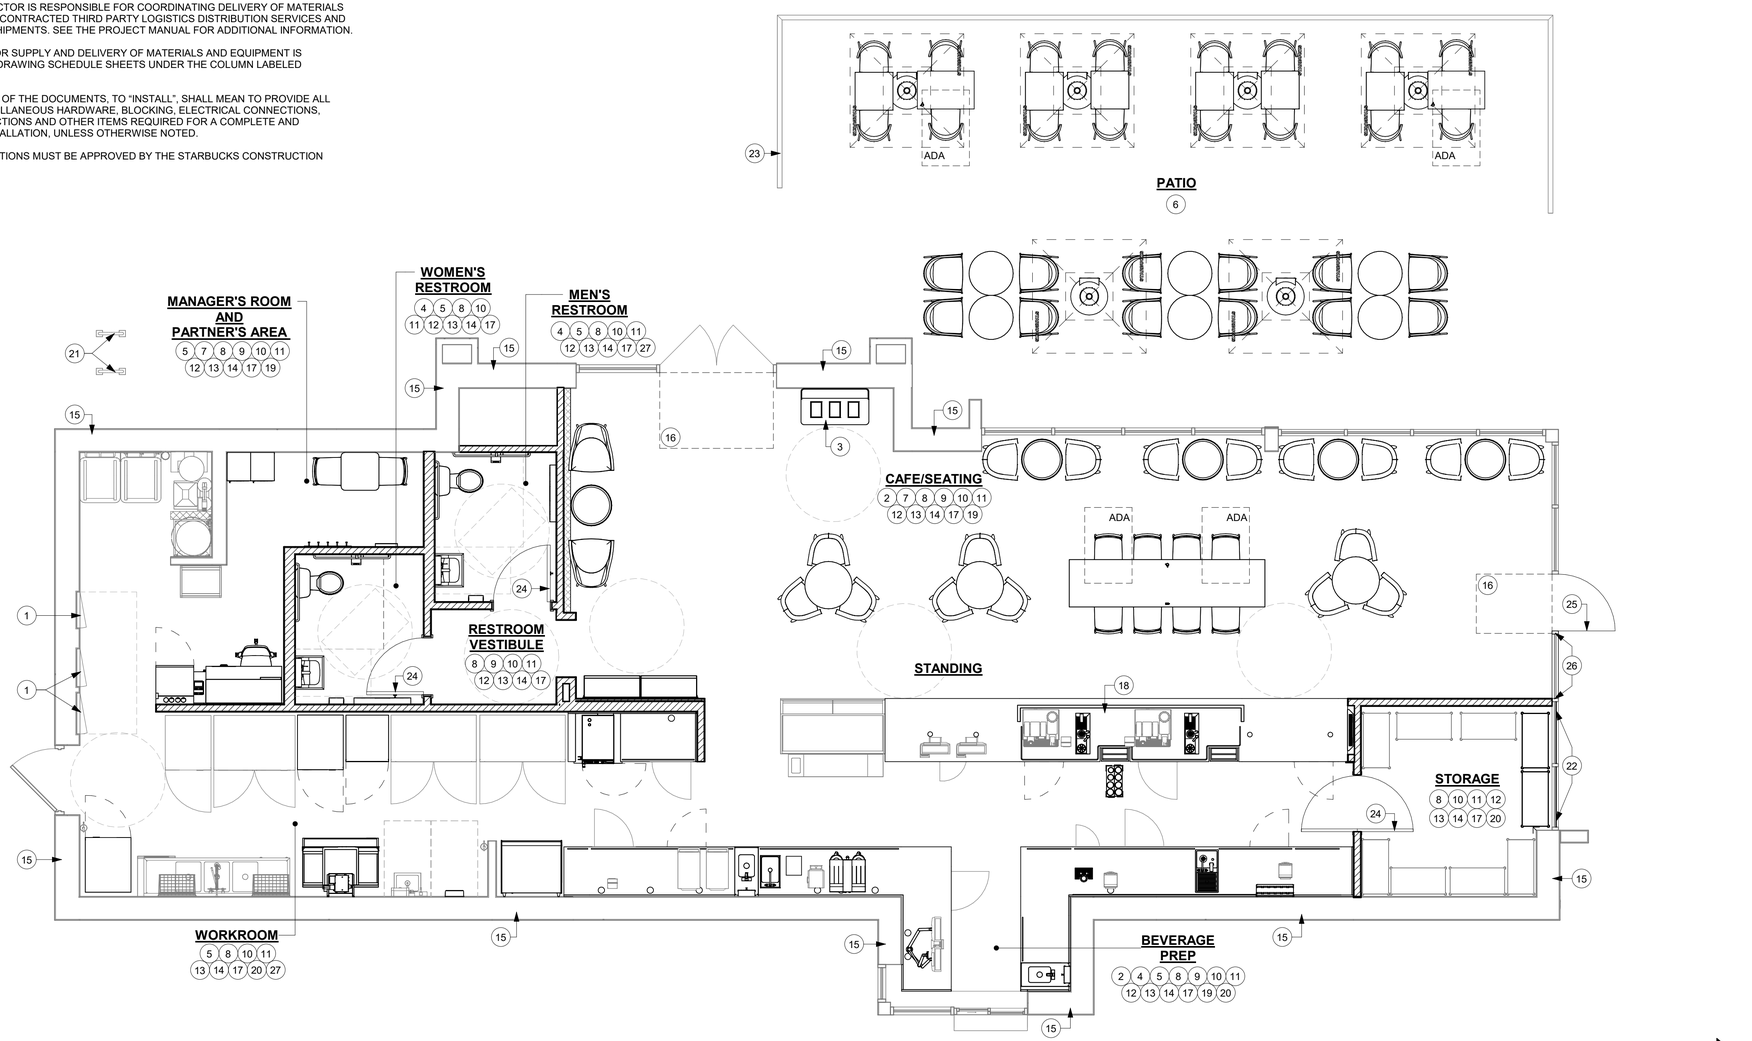

1 SCOPE OF WORK PLAN
Scale: 1/4" = 1'-0"

3/20/2024 11:53:23 AM

FOR CONSTRUCTION

© 2019 STARBUCKS COFFEE COMPANY

STARBUCKS®
2401 UTAH AVENUE SOUTH
SEATTLE, WASHINGTON 98134
(206) 318-1575

THESE DRAWINGS AND THE PROJECT MANUAL ARE CONFIDENTIAL AND SHALL REMAIN THE SOLE PROPERTY OF STARBUCKS CORPORATION, WHICH IS THE OWNER OF THE COPYRIGHT IN THIS WORK. THEY SHALL NOT BE REPRODUCED (IN WHOLE OR IN PART), SHARED WITH THIRD PARTIES OR USED IN ANY MANNER ON OTHER PROJECTS OR EXTENSIONS TO THIS PROJECT WITHOUT THE PRIOR WRITTEN CONSENT OF STARBUCKS CORPORATION. THESE DRAWINGS AND SPECIFICATIONS ARE INTENDED TO EXPRESS DESIGN INTENT FOR A PROTOTYPICAL STARBUCKS STORE (WHICH IS SUBJECT TO CHANGE AT ANYTIME) AND DO NOT REFLECT ACTUAL SITE CONDITIONS. NEITHER PARTY SHALL HAVE ANY OBLIGATION NOR LIABILITY TO THE OTHER (EXCEPT STATED ABOVE) UNTIL A WRITTEN AGREEMENT IS FULLY EXECUTED BY BOTH PARTIES.

STARBUCKS TEMPLATE VERSION: i2023-10-23

Design Forum Architects Inc.
2056 Byers Rd
Miamisburg, OH 45342
Tel: (844) 804-7700
Donald J. Rethman
Architect In Charge
License: AR0017303

MARQUEE ENGINEERING
2230 PARK AVE, STE. 100
CINCINNATI, OH 45206
513.457.7131
WWW.MARQUEENG.COM

PROJECT NAME:
CURRY FORD & YOUNG PINE RD

PROJECT ADDRESS:
10330 CURRY FORD RD
ORLANDO, FL 32825

STORE #:	49669
PROJECT #:	74019-040
ISSUE DATE:	03/20/2024
DESIGNER:	MARTIN PEREZ
PRODUCTION DESIGNER:	ANDY MCLOUD
CHECKED BY:	DONALD RETHMAN

Revision Schedule

Rev	Date	By	Description

SHEET TITLE:
SCOPE OF WORK PLAN

SCALE: 1/4" = 1'-0"

SHEET NUMBER:
A-100

WALL CONSTRUCTION SCHEDULE

WALL LABELING KEY: INTERIOR SHEATHING → WALL STUD → Xx | X | xx ← INTERIOR MODIFIER

WALL STUD	
1a	MATCH TO EXISTING STUDS AT 16" O.C. (FULL HEIGHT)
1b	7/8" HAT CHANNELS AT 48" O.C (FULL HEIGHT)
4a	3 5/8" 20 GA STUDS AT 16" O.C. (FULL HEIGHT)
4b	3 5/8" 20 GA STUDS AT 16" O.C. (TERMINATE 6" ABOVE CEILING). PROVIDE 45 DEGREE METAL STUD BRACING AT 48" O.C. FROM TOP OF STUD WALL TO STRUCTURE ABOVE.
4c	3 5/8" 20 GA STUDS AT 16" O.C. (UP TO 6" AFF)
6a	6" 20 GA STUDS AT 16" O.C. (FULL HEIGHT)
6b	6" 20 GA STUDS AT 16" O.C. (TERMINATE 6" ABOVE CEILING). PROVIDE 45 DEGREE METAL STUD BRACING AT 48" O.C. FROM STUD WALL TO STRUCTURE ABOVE.
INTERIOR SHEATHING	
A	ONE SIDE 5/8" PLYWOOD SUBSTRATE BOARD (UP TO 10' - 0" AFF) THERAFTER 5/8" TYPE "X" GYP. BOARD (UP TO STRUCTURE) AND OTHER SIDE 5/8" MOISTURE RESISTANT GYP. BOARD (UNDERSIDE OF GYPSUM BOARD CEILING)
B	ONE SIDE 5/8" MOISTURE RESISTANT GYP. BOARD (UNDERSIDE OF GYPSUM BOARD CEILING)
C	ONE SIDE 5/8" PLYWOOD SUBSTRATE BOARD (UNDERSIDE OF GYPSUM BOARD CEILING)
D	BOTH SIDES 5/8" MOISTURE RESISTANT GYP. BOARD (BOTH SIDES UNDERSIDE OF GYPSUM BOARD CEILING)
E	ONE SIDE 5/8" PLYWOOD SUBSTRATE BOARD AND OTHER SIDE 5/8" FT PLYWOOD FROM FLOOR TO 48" THEN 5/8" MOISTURE RESISTANT GYP. BOARD (BOTH SIDES UNDERSIDE OF GYPSUM BOARD CEILING)
F	ONE SIDE 5/8" PLYWOOD SUBSTRATE BOARD (UP TO 10' - 0" AFF) THERAFTER 5/8" TYPE "X" GYP. BOARD (UP TO STRUCTURE)
G	ONE SIDE 5/8" TYPE "X" GYP. BOARD (UNDERSIDE OF GYPSUM BOARD CEILING)
H	ONE SIDE 5/8" PLYWOOD SUBSTRATE BOARD AND OTHER SIDE 5/8" TYPE "X" GYP. BOARD (BOTH SIDES UNDERSIDE OF GYPSUM BOARD CEILING)
I	ONE SIDE 5/8" TYPE "X" GYP. BOARD (UP TO STRUCTURE)
J	ONE SIDE 5/8" MOISTURE RESISTANT GYP. BOARD AND OTHER SIDE 5/8" TYPE "X" GYP. BOARD (BOTH SIDES UNDERSIDE OF GYPSUM BOARD CEILING)
K	ONE SIDE 5/8" MOISTURE RESISTANT GYP. BOARD (UNDERSIDE OF GYPSUM BOARD CEILING) AND OTHER SIDE 5/8" TYPE "X" GYP. BOARD (TERMINATE 6" ABOVE ACT CEILING)
L	ONE SIDE 5/8" MOISTURE RESISTANT GYP. BOARD (TERMINATE 6" ABOVE ACT CEILING) AND OTHER SIDE 5/8" TYPE "X" GYP. BOARD (UNDERSIDE OF GYPSUM BOARD CEILING)
M	BOTH SIDES 5/8" MOISTURE RESISTANT GYP. BOARD (ONE SIDE UNDERSIDE OF GYPSUM BOARD CEILING AND OTHER SIDE TERMINATE 6" ABOVE ACT CEILING)
N	ONE SIDE 5/8" MOISTURE RESISTANT GYP. BOARD AND OTHER SIDE 5/8" TYPE "X" GYP. BOARD (BOTH SIDES TERMINATE 6" ABOVE ACT CEILING)
O	ONE SIDE 5/8" FIRE TREATED PLYWOOD FROM FLOOR TO 48" THEN 5/8" MOISTURE RESISTANT GYP. BOARD (UNDERSIDE OF GYPSUM BOARD CEILING)
P	ONE SIDE 5/8" FIRE TREATED PLYWOOD FROM FLOOR TO 48" THEN 5/8" MOISTURE RESISTANT GYP. BOARD AND OTHER SIDE 5/8" MOISTURE RESISTANT GYP. BOARD (BOTH SIDES UNDERSIDE OF GYPSUM BOARD CEILING)
Q	ONE SIDE 5/8" TYPE "X" GYP. BOARD (UP TO 6" AFF)
INTERIOR MODIFIERS	
ai	ACOUSTIC INSULATION (FULL HEIGHT)

WALL BLOCKING KEY

SYMBOL	ITEM	WEIGHT	HEIGHT A.F.F.	APPROX. WIDTH
A	MILLWORK BOXES	BLOCKING SPECIFICATION FOR FRENCH CLEATING SYSTEM. REFER TO DETAILS.		
B	MENU BOARDS / HARDWARE	300 LBS (136 KG)	72" TO 112" (1829MM TO 2845MM)	EXTENT OF BACKBAR UPPER CASEWORK
C	RESTROOM GRAB BARS	200 LBS (91 KG)	30" TO 36" (760MM TO 915MM)	60" (1525MM) AROUND WATER CLOSET
D	SHELVES AT MANAGER'S DESK	300 LBS (136 KG)	32" TO 96" (810MM TO 2440MM)	48" (1220MM) 3/4 (19MM) ACX PLYWOOD, CENTERED ON SHELVES
E	IT RACK AT MANAGER'S DESK	300 LBS (136 KG)	44" TO 96" (1120MM TO 2440MM)	28" (710MM) 3/4 (19MM) ACX PLYWOOD, CENTERED ON RACK
F	RESTROOM HAND SINK	200 LBS (91 KG)	COMMERCIAL INSTALLATION REQUIRES CONCEALED ARM CARRIER. REFER TO MFR'S SPECIFICATION.	
G	UPPER CBE SHELVING/ WRM/COOLING RACK	BLOCKING SPECIFICATION FOR CBE METAL SHELVES. REFER TO VENDOR'S SPECIFICATION AND DETAILS.		
H	5-COMP LOCKERS	200LBS	0" TO 66" (0MM TO 1676MM)	SEE PLAN
I	RESTROOM HAND DRYER	200LBS	36" TO 48" (915MM TO 1219MM)	24" STARTING 18" FROM WALL CORNER/SEE PLAN
J	ALL ARTWORK, FIXTURES, ACCESSORIES AND CASEWORK FABRICATIONS NOT OTHERWISE NOTED	TBD BY VENDOR (VARIES)	GC TO PROVIDE WALL BLOCKING AS REQUIRED FOR ALL ITEMS FOR A COMPLETE AND SECURE INSTALLATION. EXTEND BLOCKING 8" (205MM) BEYOND ON EACH SIDE OF EACH ITEM.	
K	DIAPER CHANGING STATION	250 LBS (113 KG)	40 1/2" TO 46 1/2" (1030MM TO 1180MM)	32" (810MM) BEHIND STATION
L	ADAPTABLE CASEWORK	TBD BY VENDOR (VARIES)	BLOCKING SPECIFICATION FOR ADAPTABLE CASEWORK. REFER TO VENDOR'S SPECIFICATION AND DETAILS.	
M	MERCH BAY	TBD BY VENDOR (VARIES)	BLOCKING SPECIFICATION FOR MERCH BAY REFER TO VENDOR'S SPECIFICATION AND DETAILS.	
N	ICE MACHINE AND DIVERTER	TBD BY VENDOR (VARIES)	BLOCKING SPECIFICATION FOR ICE MACHINE DIVERTER. REFER TO VENDOR'S SPECIFICATION AND DETAILS.	

LEGEND

- NEW FULL HEIGHT WALL
- EXISTING WALL
- WALL BLOCKING CALL OUT (XX)

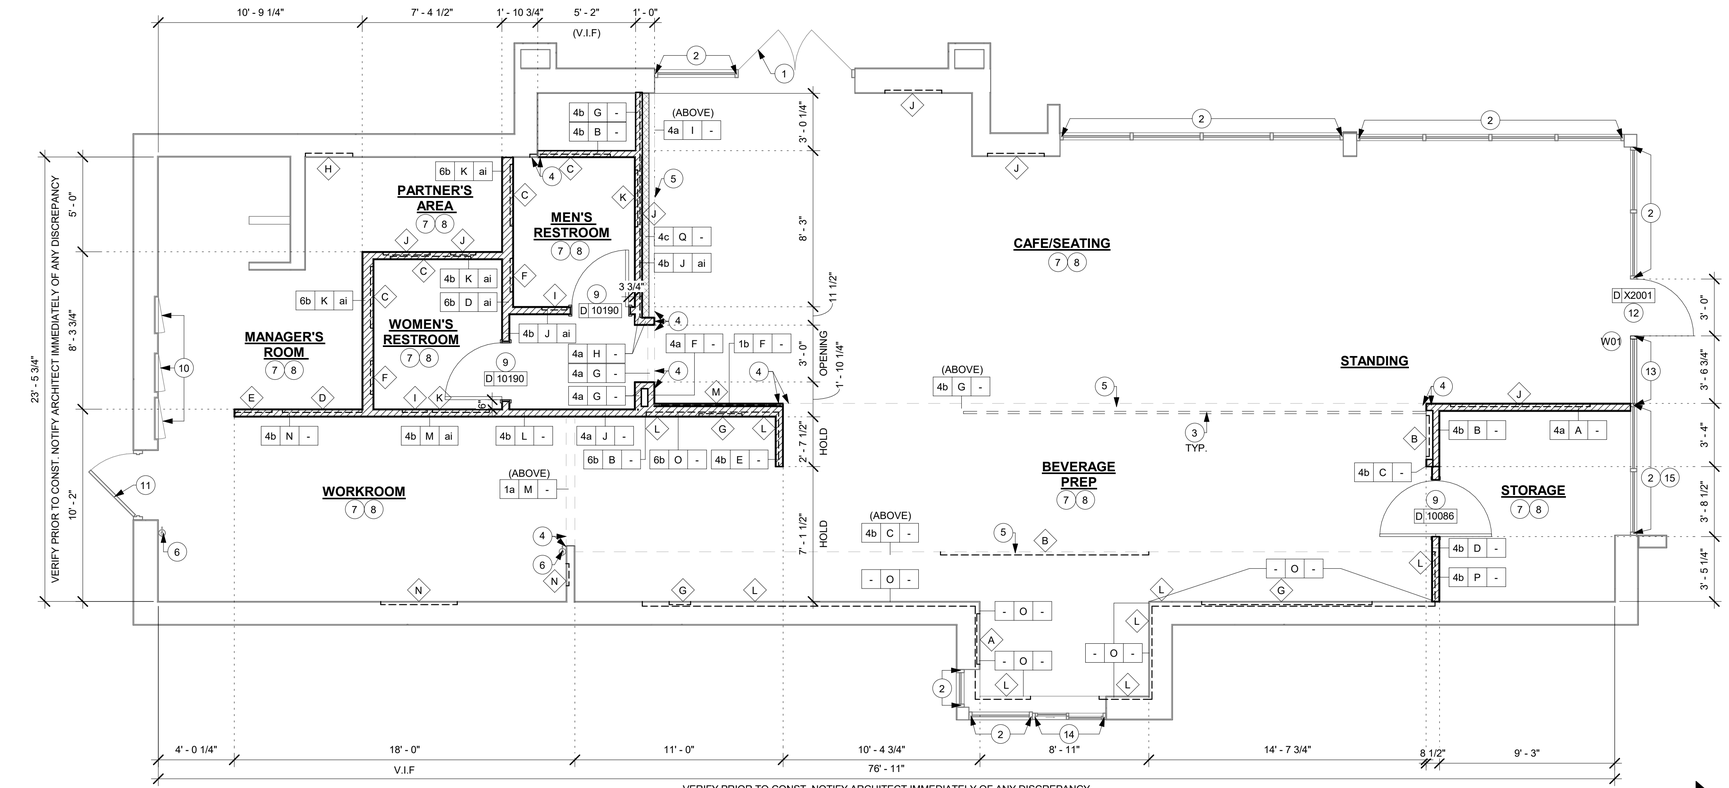

1 BUILDING FLOOR PLAN
Scale: 1/4" = 1'-0"

GENERAL NOTES

A. GENERAL CONTRACTOR TO VERIFY ALL DIMENSIONS AND NOTIFY STARBUCKS CONSTRUCTION MANAGER OF ANY DISCREPANCIES PRIOR TO CONSTRUCTION. ALL DIMENSIONS TO BE TAKEN FROM DESIGNATED DATUM POINT.

B. GENERAL CONTRACTOR TO PROVIDE FIRE TREATED WOOD STUD BLOCKING, OR EQUIVALENT TO SUPPORT ANY WALL ATTACHMENT AND/OR SIGNAGE.

C. IF EXISTING EXTERIOR ENTRANCE THRESHOLD EXCEEDS MINIMUM BARRIER FREE PROVISION OF THE CODE, REMOVE AND REPLACE WITH ACCESSIBLE THRESHOLD. RAISED THRESHOLDS AND FLOOR LEVEL CHANGES AT ACCESSIBLE DOORWAYS TO BE BEVELED WITH A SLOPE NO GREATER THAN 1:12.

D. ALL DIMENSIONS ARE TO FINISHED FACE UNLESS SHOWN OR NOTED OTHERWISE.

E. INSTALL MOISTURE RESISTANT GREEN BOARD ON BACKBAR WALL PER PROJECT MANUAL.

F. ALL DOORS SHALL BE 32" (815MM) MINIMUM CLEAR OPENING WHEN OPENED TO 90 DEGREE POSITION UNLESS OTHERWISE NOTED.

G. REFER TO SHEET I-106 FOR FLOOR FINISHES.

H. STARBUCKS VENDOR TO PROVIDE DOOR HARDWARE COMPONENTS AND GC TO INSTALL.

I. VERIFY ALL EXISTING DOORS, HARDWARE AND FRAMES MEET STARBUCKS AND/OR CODE REQUIREMENTS.

J. PROVIDE FIRE EXTINGUISHERS AS NOTED ON THE APPROVED PLANS FROM THE CITY.

K. SEE STRUCTURAL FOR KNEE WALL BRACING.

L. REFER TO SHEET I-106 FOR FLOOR FINISHES.

KEYED NOTES

1. EXISTING STOREFRONT DOOR. GC TO ENSURE IN PROPER WORKING ORDER AND REPAIR AS NECESSARY. REPLACE HARDWARE AS REQUIRED. PANIC HARDWARE TO REMAIN.
2. EXISTING STOREFRONT WINDOW SYSTEM. GC TO CLEAN TO "LIKE NEW" CONDITION AND REPAIR AS NECESSARY.
3. OUTLINE OF BAR PER CASEWORK MANUFACTURER.
4. ALIGN FACE OF FINISHED WALL.
5. OUTLINE OF SOFFIT ABOVE.
6. RELOCATED FIRE EXTINGUISHER.
7. GC TO VERIFY OVERALL DIMENSION OF SPACE PRIOR TO LAYING OUT WALLS. CONTACT ARCHITECT IMMEDIATELY IF DISCREPANCIES OCCUR.
8. PROVIDE FIRE TREATED WOOD BLOCKING AS REQUIRED TO SUPPORT ANY WALL ATTACHMENTS.
9. INSTALL NEW DOORS AS INDICATED. REFER TO SHEET A-601 FOR DOOR HARDWARE TYPE.
10. EXISTING RECESSED ELECTRICAL PANEL. GC CONFIRM WITH WL AS INDICATED. MAINTAIN MINIMUM CLEARANCES AS REQUIRED BY CODE. REFER TO ELECTRICAL DRAWINGS.
11. EXISTING 40IN SERVICE DOOR. GC TO ENSURE IN PROPER WORKING ORDER AND REPAIR AS NECESSARY. REPLACE HARDWARE AS REQUIRED.
12. NEW STOREFRONT DOOR SYSTEM.
13. NEW STOREFRONT WINDOW SYSTEM.
14. EXISTING DT WINDOW.
15. INSTALL BLACKOUT WINDOW FILM AT EXTERIOR FACE OF GLAZING AS INDICATED ON EXTERIOR ELEVATIONS.

NOTE:

SEE SHEET A-501, A-502 & A-503 FOR WALL CONSTRUCTION DETAILS.

FOR CONSTRUCTION

© 2019 STARBUCKS COFFEE COMPANY

STARBUCKS®
2401 UTAH AVENUE SOUTH
SEATTLE, WASHINGTON 98134
(206) 318-1575

THESE DRAWINGS AND THE PROJECT MANUAL ARE CONFIDENTIAL AND SHALL REMAIN THE SOLE PROPERTY OF STARBUCKS CORPORATION, WHICH IS THE OWNER OF THE COPYRIGHT IN THIS WORK. THEY SHALL NOT BE REPRODUCED (IN WHOLE OR IN PART), SHARED WITH THIRD PARTIES OR USED IN ANY MANNER ON OTHER PROJECTS OR EXTENSIONS TO THIS PROJECT WITHOUT THE PRIOR WRITTEN CONSENT OF STARBUCKS CORPORATION. THESE DRAWINGS AND SPECIFICATIONS ARE INTENDED TO EXPRESS DESIGN INTENT FOR A PROTOTYPICAL STARBUCKS STORE (WHICH IS SUBJECT TO CHANGE AT ANYTIME) AND DO NOT REFLECT ACTUAL SITE CONDITIONS. NEITHER PARTY SHALL HAVE ANY OBLIGATION NOR LIABILITY TO THE OTHER (EXCEPT STATED ABOVE) UNTIL A WRITTEN AGREEMENT IS FULLY EXECUTED BY BOTH PARTIES.

STARBUCKS TEMPLATE VERSION: i2023-10-23

Design Forum Architects Inc.
2056 Byers Rd
Miamisburg, OH 45342
Tel: (844) 804-7700
Donald J. Rethman
Architect In Charge
License: AR0017303

MARQUEE ENGINEERING
2230 PARK AVE, STE. 100
CINCINNATI, OH 45206
513.457.7131
WWW.MARQUEENG.COM

PROJECT NAME:
CURRY FORD & YOUNG PINE RD

PROJECT ADDRESS:
10330 CURRY FORD RD
ORLANDO, FL 32825

STORE #:	49669
PROJECT #:	74019-040
ISSUE DATE:	03/20/2024
DESIGNER:	MARTIN PEREZ
PRODUCTION DESIGNER:	ANDY MCLOUD
CHECKED BY:	DONALD RETHMAN

Revision Schedule

Rev	Date	By	Description

SHEET TITLE:
BUILDING FLOOR PLAN
SCALE: 1/4" = 1'-0"

SHEET NUMBER:
A-101

3/20/2024 11:53:25 AM

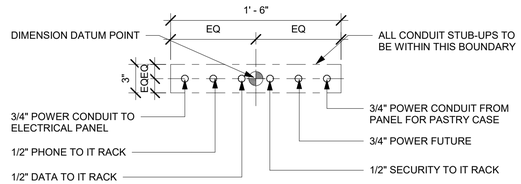

2 STUB UPS - DOUBLE POS/SAFE

Scale: 1 1/2" = 1'-0"

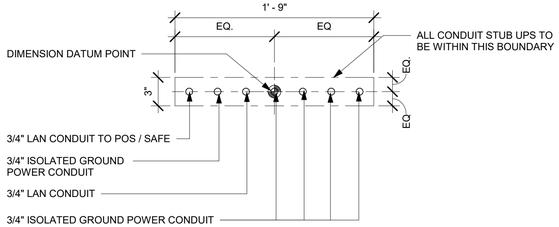

3 STUB UPS - FRONTBAR

Scale: 1 1/2" = 1'-0"

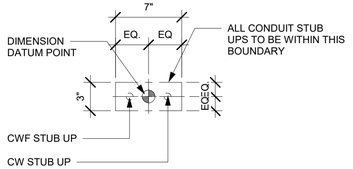

5 STUB UPS - ESPRESSO

Scale: 1 1/2" = 1'-0"

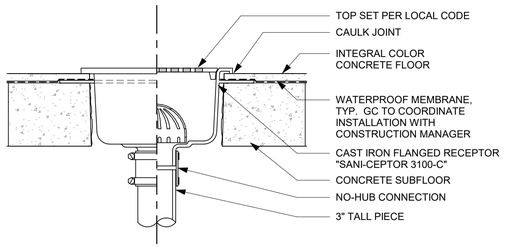

4 FLOOR SINK DETAIL

Scale: NTS

LEGEND

- FLOOR SINK
- FLOOR PENETRATION
- ELECTRICAL PENETRATION AREA
- DATUM POINT
- DRAIN FLOOR SINK (RESTROOMS)
- DATA OUTLET
- WALL OUTLET
- DUPLEX FLOOR OUTLET
- QUADPLEX WALL OUTLET

NOTE: SEE SHEET I-101.1 FOR PLUMBING FIXTURE SCHEDULE

KEYED NOTES

A. ALL STUB-UP DIMENSIONS ARE RELATIVE TO FINISHED WALL LOCATIONS (SHOWN AS OUTLINES ON THIS PLAN). REFER TO FLOOR PLAN FOR WALL PLACEMENT.

B. FLOOR SINK/ DRAIN: REFER TO CUT SHEETS FOR COMPONENT SPECIFICATIONS AND CUTOUT REQUIREMENTS.

C. NEW WASTE LINE PENETRATIONS: REFER TO PLUMBING PLANS FOR INDIVIDUAL LINE LOCATIONS.

D. STUB-UP PENETRATIONS: REFER TO ELECTRICAL AND PLUMBING PLANS FOR INDIVIDUAL STUB-UP LOCATIONS.

E. NEW TOILET FLOOR PENETRATION: REFER TO CUT SHEETS FOR STUB-UP LOCATION RELATIVE TO FINISHED WALL.

F. EXISTING FLOOR PENETRATIONS AT MOP SINK.

G. PENETRATION TO BE LOCATED ON CENTERLINE OF WALL OR AS REQUIRED PER CONDITIONS.

H. DUPLEX FLOOR OUTLET. COORDINATE FLOOR RECEPTACLES LOCATION WITH TABLE LEG AND BANQUETTE SEATING.

J. LOCATION OF POWER AND DATA OUTLETS BEHIND MENU BOARDS. CENTER OUTLETS BEHIND MENU BOARDS. REFER TO DETAIL 2 / I-511 AND 5 / I-512 FOR MORE INFORMATION.

K. LOCATION OF RADIANT 15A TAMPER RESISTANT ULTRA - FAST USB TYPE A/C OUTLET, WHITE AT 18 IN AFF. COORDINATE LOCATIONS WITH STARBUCKS CM. REFER TO ELECTRICAL SHEETS FOR MORE INFORMATION.

L. REFER TO SHEET I-106 FOR FLOOR FINISHES.

M. LOCATION OF DUPLEX OUTLET AT 18 IN AFF. COORDINATE LOCATIONS WITH STARBUCKS CM. REFER TO ELECTRICAL SHEETS FOR MORE INFORMATION.

N. EXISTING FLOOR SINK/ DRAIN/ CLEAN OUT.

P. EXISTING WASTE LINE PENETRATIONS.

Q. ALL OUTLETS IN CAFE AND PARTNER'S AREA TO MATCH SURROUNDING COLOR RECEPTACLES AND COVER PLATE.

R. LOCATION OF EXISTING OUTLET.

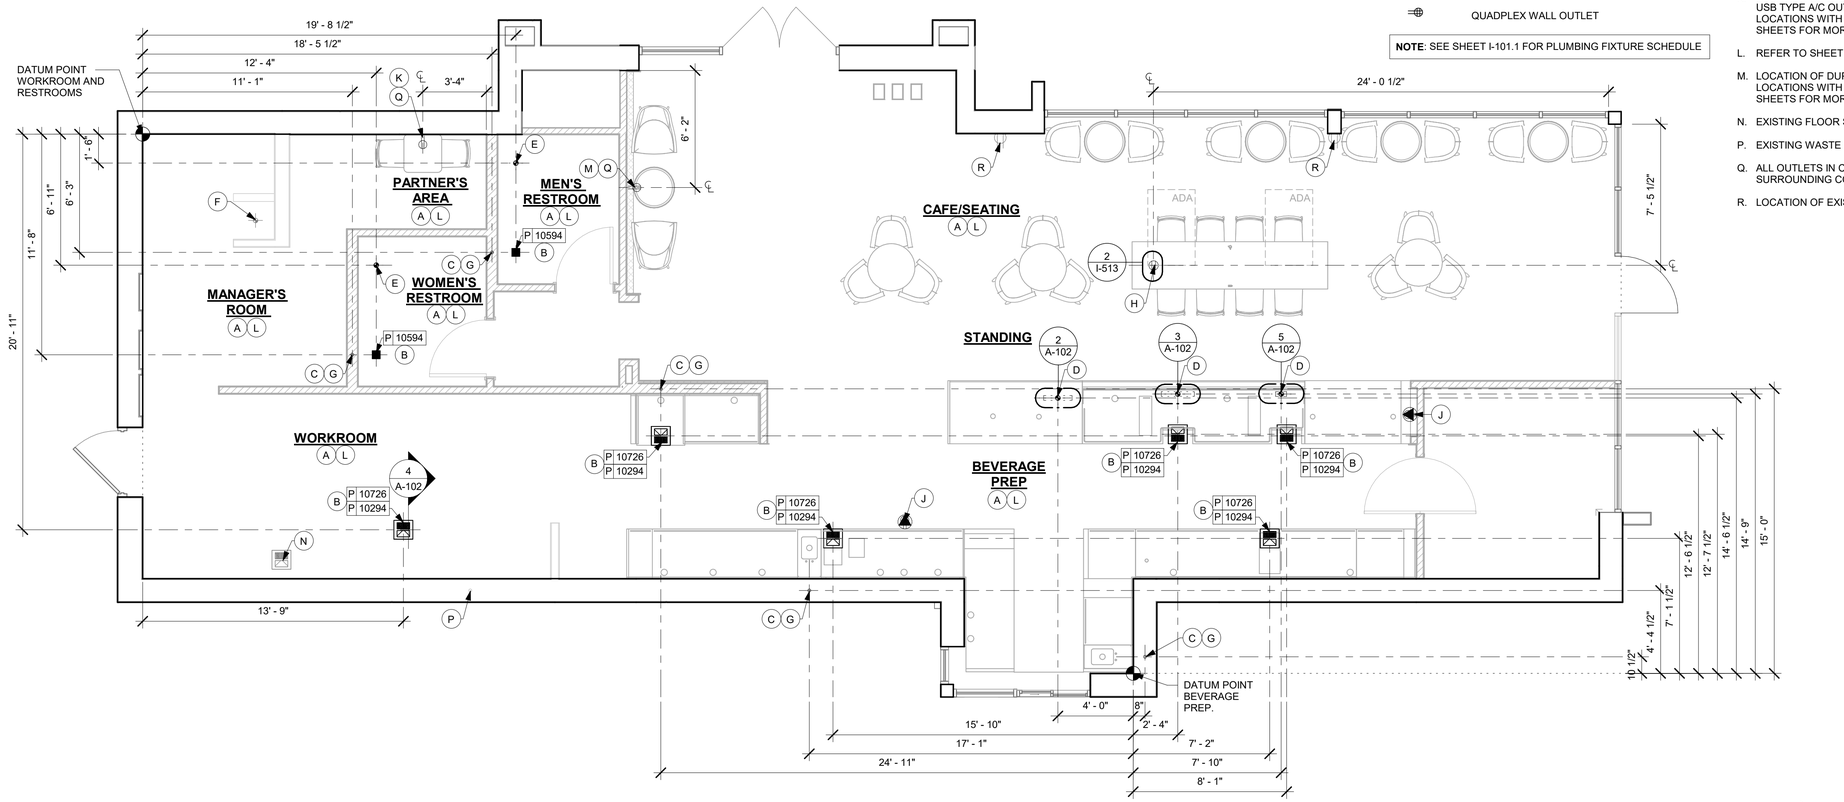

1 BUILDING FLOOR PENETRATION PLAN

Scale: 1/4" = 1'-0"

N

0 2' 4' 8'

Scale: 1/4" = 1'-0"

3/20/2024 11:53:26 AM

FOR CONSTRUCTION

© 2019 STARBUCKS COFFEE COMPANY

STARBUCKS®
2401 UTAH AVENUE SOUTH
SEATTLE, WASHINGTON 98134
(206) 318-1575

THESE DRAWINGS AND THE PROJECT MANUAL ARE CONFIDENTIAL AND SHALL REMAIN THE SOLE PROPERTY OF STARBUCKS CORPORATION, WHICH IS THE OWNER OF THE COPYRIGHT IN THIS WORK. THEY SHALL NOT BE REPRODUCED (IN WHOLE OR IN PART), SHARED WITH THIRD PARTIES OR USED IN ANY MANNER ON OTHER PROJECTS OR EXTENSIONS TO THIS PROJECT WITHOUT THE PRIOR WRITTEN CONSENT OF STARBUCKS CORPORATION. THESE DRAWINGS AND SPECIFICATIONS ARE INTENDED TO EXPRESS DESIGN INTENT FOR A PROTOTYPICAL STARBUCKS STORE (WHICH IS SUBJECT TO CHANGE AT ANYTIME) AND DO NOT REFLECT ACTUAL SITE CONDITIONS. NEITHER PARTY SHALL HAVE ANY OBLIGATION NOR LIABILITY TO THE OTHER (EXCEPT STATED ABOVE) UNTIL A WRITTEN AGREEMENT IS FULLY EXECUTED BY BOTH PARTIES.

STARBUCKS TEMPLATE VERSION: i2023-10-23

Design Forum Architects Inc.
2056 Byers Rd
Miamisburg, OH 45342
Tel: (844) 804-7700
Donald J. Rethman
Architect In Charge
License: AR0017303

MARQUEE ENGINEERING
2230 PARK AVE, STE. 100
CINCINNATI, OH 45206
513.457.7131
WWW.MARQUEENG.COM

PROJECT NAME:
CURRY FORD & YOUNG PINE RD

PROJECT ADDRESS:
10330 CURRY FORD RD
ORLANDO, FL 32825

STORE #:	49669
PROJECT #:	74019-040
ISSUE DATE:	03/20/2024
DESIGNER:	MARTIN PEREZ
PRODUCTION DESIGNER:	ANDY MCLOUD
CHECKED BY:	DONALD RETHMAN

Revision Schedule

Rev	Date	By	Description

SHEET TITLE:
BUILDING FLOOR PENETRATION PLAN
SCALE: AS SHOWN

SHEET NUMBER:
A-102

PAINT SCHEDULE					
COLOR CODE	DESCRIPTION	LRV	FURN. BY	INST. BY	COMMENTS
SW7038-ES	SW - TONY TAUPE - EGGSHELL	37	GC	GC	USE PRIMER CP-1
SW7040-ES	SW - SMOKE HOUSE - EGGSHELL	13	GC	GC	USE PRIMER CP-1
SW7631-ES	SW - CITY LOFT - EGGSHELL	70	GC	GC	USE PRIMER CP-1

CEILING TREATMENT SCHEDULE - "U"					
DESIGN ID	AREA	DESCRIPTION	FURN. BY	INST. BY	COMMENTS
OTHER					
19733	39 SF	ACT - ULTIMA - 2X2FT 61X61CM	GC	GC	FINISHED BY MANUFACTURER; FOR ORDERING CONTACT DEB PICKENS AT DLPICKENS@ARMSTRONGCEILINGS.COM, PH: 480-695-9053 MODEL: 972 LUMAWASH
X11302	115 SF	ACT - WHITE - 2X4FT 61X122CM - MATCH TO EXISTING	GC	GC	VINYL CLAD AT BOH

RESPONSIBILITY LEGEND

FURN. BY	INST. BY
SB - FURNISHED BY STARBUCKS	SB - INSTALLED BY GENERAL CONTRACTOR
GC - FURNISHED BY GENERAL CONTRACTOR	GC - INSTALLED BY STARBUCKS
VD - FURNISHED BY VENDOR	VD - INSTALLED BY VENDOR

NOTE:
ALL RESPONSIBILITIES TO BE CONFIRMED WITH STARBUCKS CONSTRUCTION MANAGER PRIOR TO ORDERING / CONSTRUCTION.

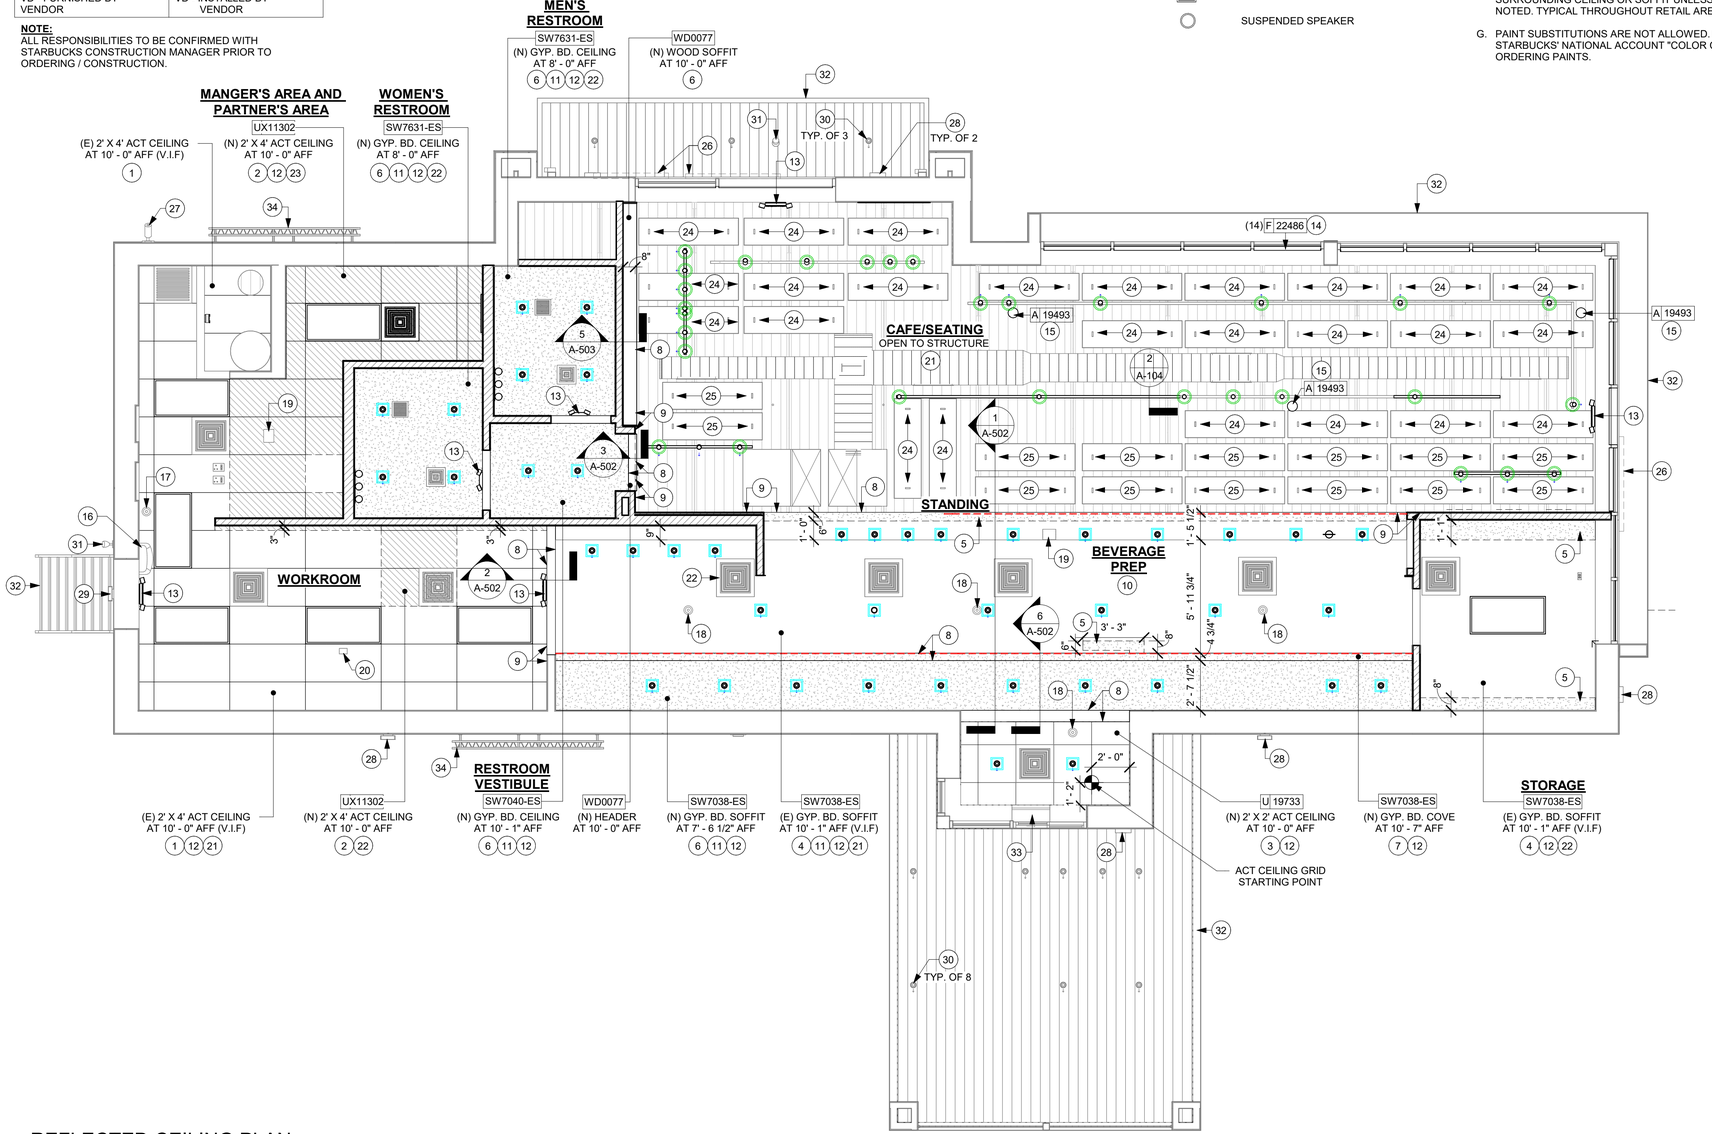

1 REFLECTED CEILING PLAN
Scale: 1/4" = 1'-0"

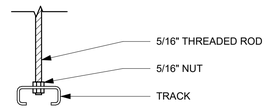

SECTION

2 TRACK LIGHTING - SUSPENDED MOUNT
Scale: 3" = 1'-0"

LIGHTING LEGEND

CAN - LED ADJUSTABLE RECESSED - 3IN 75MM - BLACK - 800LM FLOOD	L 21771
TRACK - LED FIXTURE WITH SNOOT - 3IN 75MM - BLACK - 1100LM FLOOD	L 21779
STRIP - LED TAPE IN HOUSING - VARIABLE LENGTH - BLACK - 350LM PER FT	L 22215

LEGEND

- ELEVATION DATUM
- TRACK LIGHTING
- STRIP LIGHTING
- PENDANT LIGHT
- RECESSED CAN LIGHT
- TROFFER
- WALL SCONCE
- EXIT SECURITY LIGHT
- RESTROOM SCONCE
- WIFI ACCESS POINT (WAP)
- SECURITY CAMERA
- SUPPLY AIR
- RETURN AIR
- SUSPENDED SPEAKER

GENERAL NOTES

A. IF REQUIRED BY LOCAL CODE, GENERAL CONTRACTOR TO PROVIDE SEMI-RECESSED SPRINKLER HEADS WITH POLISHED CHROME ESCUTCHEONS CENTERED IN ACOUSTICAL CEILING TILE. IF PENDANT HEADS ARE REQUIRED IN GWB SOFFIT OVER FRONTBAR, CONCEAL SUPPLY PIPING WITHIN SOFFIT. GENERAL CONTRACTOR TO SUBMIT SPRINKLER LAYOUT TO STARBUCKS' CONSTRUCTION MANAGER FOR APPROVAL PRIOR TO INSTALLATION.

B. LEAVE TEN (10) ADDITIONAL RETAIL CEILING TILES TO MATCH RETAIL CEILING PAINT COLOR ABOVE THE WORKROOM CEILING AT MANAGER'S DESK FOR FUTURE USE.

C. PROVIDE GROMMET AT ACOUSTIC CEILING PENETRATIONS FOR FIXTURES OF SUPPORTS.

D. HEATING, VENTILATING AND AIR CONDITIONING SHOWN ON THIS PLAN PROVIDED FOR REFERENCE ONLY. SEE MECHANICAL DRAWINGS FOR ADDITIONAL INFORMATION.

E. DIFFUSERS AND RETURNS IN ACOUSTICAL CEILING TILE TO BE CENTERED IN TILE AND PAINTED TO MATCH ADJACENT FINISHES (TYP.).

F. PAINT ALL EXPOSED HVAC DUCTS, HVAC DIFFUSERS, LIGHT TRIM RINGS, PIPING, CONDUIT AND JUNCTION BOXES THE SAME COLOR AS SPECIFIED ON SURROUNDING CEILING OR SOFFIT UNLESS OTHERWISE NOTED. TYPICAL THROUGHOUT RETAIL AREA OF STORE.

G. PAINT SUBSTITUTIONS ARE NOT ALLOWED. USE STARBUCKS' NATIONAL ACCOUNT "COLOR CODE" WHEN ORDERING PAINTS.

KEYED NOTES

1. EXISTING 2' X 4' ACT CEILING. PATCH AND REPAIR CEILING AS REQUIRED FOR NEW WORK.
2. EXTENT OF NEW 2' X 4' ACT CEILING. ALIGN NEW CEILING GRID WITH EXISTING.
3. INSTALL 2' X 2' ACT CEILING LOCATED AT DT AREA AS INDICATED.
4. EXISTING GYPSUM BOARD SOFFIT. PATCH AND REPAIR CEILING AS REQUIRED FOR NEW WORK (PAINT AS SCHEDULED).
5. EXTENT OF NEW GYPSUM BOARD SOFFIT. ALIGN NEW CEILING SURFACE WITH EXISTING (PAINT AS SCHEDULED).
6. GWB. CEILING / SOFFIT WITH SMOOTH FINISH (PAINT AS SCHEDULED).
7. GWB. COVE WITH SMOOTH FINISH (PAINT AS SCHEDULED).
8. LINE OF NEW SOFFIT / HEADER / BULKHEAD.
9. ALIGN FINISHED SURFACES.
10. REFER TO INTERIOR ELEVATIONS FOR MENU BOARD SPACING.
11. PAINT RECESSED LIGHTING TRIM TO MATCH CEILING AS CLOSELY AS POSSIBLE.
12. REFER TO SHEET A-105 FOR LIGHTING DIMENSIONS AND INFORMATION.
13. LOCATIONS OF ALL EGRESS LIGHTING FOR REFERENCE ONLY. GC TO VERIFY WITH LOCAL FIRE MARSHAL PRIOR TO INSTALLATION.
14. INSTALL NEW ROLLER SHADES AS INDICATED .
15. INSTALL NEW SUSPENDED SPEAKER AS INDICATED. REFER INTERIOR ELEVATION FOR MOUNTING HEIGHT.
16. EXISTING BUG KILLER.
17. EXISTING INTERIOR SECURITY CAMERA.
18. RELOCATED INTERIOR SECURITY CAMERA.
19. RELOCATED WIFI.
20. EXISTING CEILING DEVICE.
21. EXISTING DUCTWORK AND HVAC SUPPLY / RETURN DIFFUSER GRILLES.
22. RELOCATED HVAC SUPPLY / RETURN DIFFUSER GRILLES.
23. INSTALL NEW HVAC SUPPLY GRILL AS INDICATED.
24. EXISTING ACOUSTICAL PANELS.
25. RELOCATED ACOUSTICAL PANELS.
26. EXISTING EXTERIOR BUILDING SIGNAGE.
27. EXISTING EXTERIOR WALL MOUNTED SECURITY CAMERA.
28. EXISTING EXTERIOR WALL SCONCES.
29. EXISTING EXTERIOR SECURITY LIGHT.
30. EXISTING EXTERIOR RECESSED CANOPY LIGHTS.
31. EXISTING EXTERIOR LIGHT FIXTURE.
32. EXISTING EXTERIOR CANOPY / AWNING.
33. EXISTING AIR CURTAIN OVER DT WINDOW.
34. EXISTING METAL WIRE SCREEN.

FOR CONSTRUCTION

© 2019 STARBUCKS COFFEE COMPANY

STARBUCKS®
2401 UTAH AVENUE SOUTH
SEATTLE, WASHINGTON 98134
(206) 318-1575

THESE DRAWINGS AND THE PROJECT MANUAL ARE CONFIDENTIAL AND SHALL REMAIN THE SOLE PROPERTY OF STARBUCKS CORPORATION, WHICH IS THE OWNER OF THE COPYRIGHT IN THIS WORK. THEY SHALL NOT BE REPRODUCED (IN WHOLE OR IN PART), SHARED WITH THIRD PARTIES OR USED IN ANY MANNER ON OTHER PROJECTS OR EXTENSIONS TO THIS PROJECT WITHOUT THE PRIOR WRITTEN CONSENT OF STARBUCKS CORPORATION. THESE DRAWINGS AND SPECIFICATIONS ARE INTENDED TO EXPRESS DESIGN INTENT FOR A PROTOTYPICAL STARBUCKS STORE (WHICH IS SUBJECT TO CHANGE AT ANYTIME) AND DO NOT REFLECT ACTUAL SITE CONDITIONS. NEITHER PARTY SHALL HAVE ANY OBLIGATION NOR LIABILITY TO THE OTHER (EXCEPT STATED ABOVE) UNTIL A WRITTEN AGREEMENT IS FULLY EXECUTED BY BOTH PARTIES.

STARBUCKS TEMPLATE VERSION: i2023-10-23

Design Forum Architects Inc.
2056 Byers Rd
Miamisburg, OH 45342
Tel: (844) 804-7700
Donald J. Rethman
Architect In Charge
License: AR0017303

MARQUEE ENGINEERING
2230 PARK AVE, STE. 100
CINCINNATI, OH 45206
513.457.7131
WWW.MARQUEENG.COM

PROJECT NAME:
CURRY FORD & YOUNG PINE RD

PROJECT ADDRESS:
10330 CURRY FORD RD
ORLANDO, FL 32825

STORE #:	49669
PROJECT #:	74019-040
ISSUE DATE:	03/20/2024
DESIGNER:	MARTIN PEREZ
PRODUCTION DESIGNER:	ANDY MCLOUD
CHECKED BY:	DONALD RETHMAN

Revision Schedule

Rev	Date	By	Description

SHEET TITLE:
REFLECTED CEILING PLAN
SCALE: AS SHOWN

SHEET NUMBER:
A-104

3/20/2024 11:53:31 AM

LIGHTING FIXTURE SCHEDULE - "L"

DESIGN ID	COUNT	DESCRIPTION	FURN. BY	INST. BY	BULB	COMMENTS
EXIT						
19047	4	LED EXIT SIGN WITH EMERGENCY LIGHT - BLACK AND GREEN	SB	GC	INTEGRATED LED	
19057	2	LED EMERGENCY LIGHT DOUBLE - BLACK	SB	GC	INTEGRATED LED	
PENDANT						
X7002	1	PENDANT - MATTEO ASTRO C80701AGOP - SKU: C80701BKOP | COLOR: BLACK	SB	GC	(1) 25W E12 BASE	
RECESSED CAN						
21771	42	CAN - LED ADJUSTABLE RECESSED - 3IN 75MM - BLACK - 800LM FLOOD	SB	GC	INTEGRATED LED	
SCONCE						
20748	2	SCONCE - KUZCO PLUTO TRIPLE - CHROME	SB	GC	INTEGRATED LED	
20778	1	SCONCE - RBW CRISP - FROSTED	SB	GC	INTEGRATED LED	
STRIP						
22217	4	STRIP - LED TAPE - VARIABLE LENGTH - 350LM PER FT	SB	GC	INTEGRATED LED	FIELD TRIMMABLE TO 0.9IN LENGTHS (V.I.F); LENGTH REQUIRED: (2) 24' - 0" (1) 21' - 3" (1) 6' - 10" (1) 0' - 5"

LIGHTING FIXTURE SCHEDULE - "L"

DESIGN ID	COUNT	DESCRIPTION	FURN. BY	INST. BY	BULB	COMMENTS
TRACK						
12948	1	TRACK - WITH CONNECTORS - 16FT 488CM - BLACK - 1 CIRCUIT	SB	GC		ALL BAR / CAFE TRACK LIGHTING TO BE RUN THROUGH 1A / 2A CURRENT LIMITING DEVICE #RCLF12BL-TCL2BL; SEE ELECTRICAL DRAWINGS FOR ADDITIONA INFORMATION
15058	4	TRACK - WITH CONNECTORS - 6FT 183CM - BLACK - 1 CIRCUIT	SB	GC		ALL BAR / CAFE TRACK LIGHTING TO BE RUN THROUGH 1A / 2A CURRENT LIMITING DEVICE #RCLF12BL-TCL2BL; SEE ELECTRICAL DRAWINGS FOR ADDITIONA INFORMATION
21779	31	TRACK - LED FIXTURE WITH SNOOT - 3IN 75MM - BLACK - 1100LM FLOOD	SB	GC	INTEGRATED LED	
TROFFER						
23055	7	TROFFER - LED RECESSED - 24X48IN 600X1200MM - WHITE - 2700K	SB	GC	INTEGRATED LED	

LEGEND

- ELEVATION DATUM
- TRACK LIGHTING
- STRIP LIGHTING
- PENDANT LIGHT
- RECESSED CAN LIGHT
- TROFFER
- WALL SCONCE
- EXIT SECURITY LIGHT
- RESTROOM SCONCE
- WIFI ACCESS POINT (WAP)
- SECURITY CAMERA
- SUPPLY AIR
- RETURN AIR
- SUSPENDED SPEAKER

LIGHTING LEGEND

- CAN - LED ADJUSTABLE RECESSED - 3IN 75MM - BLACK - 800LM FLOOD — L 21771
- TRACK - LED FIXTURE WITH SNOOT - 3IN 75MM - BLACK - 1100LM FLOOD — L 21779
- STRIP - LED TAPE IN HOUSING - VARIABLE LENGTH - BLACK - 350LM PER FT — L 22215

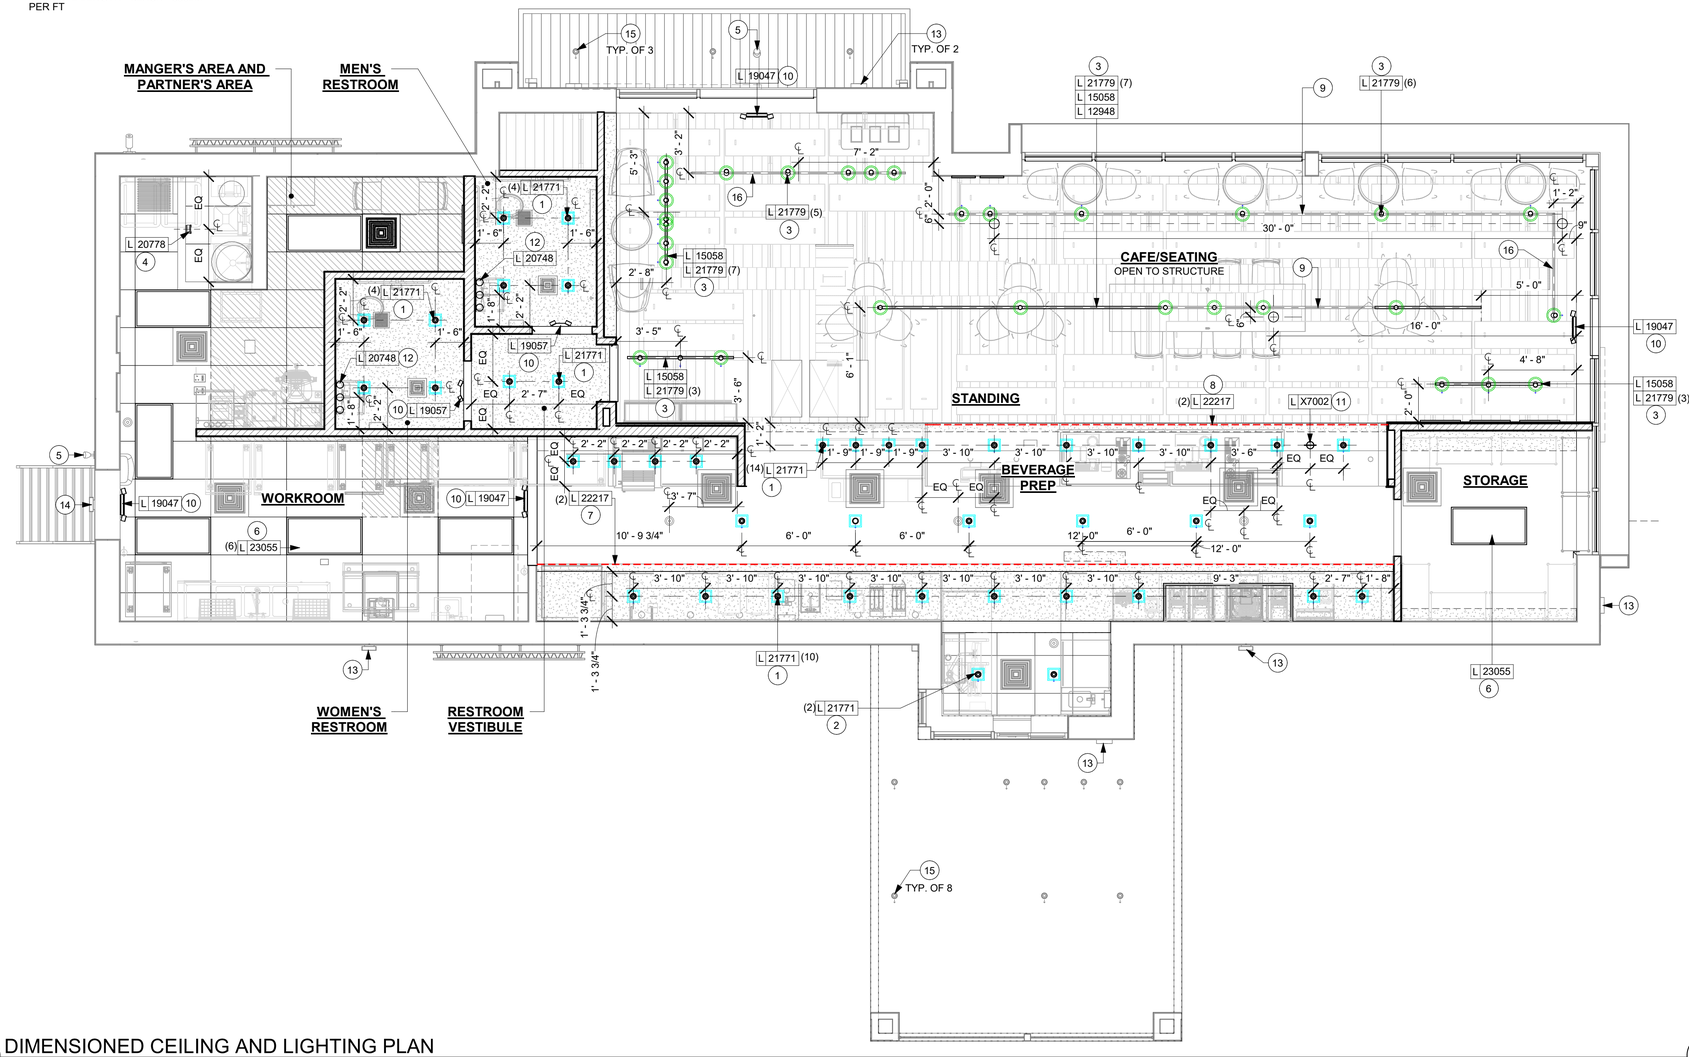

1 DIMENSIONED CEILING AND LIGHTING PLAN
Scale: 1/4" = 1'-0"

Scale: 1/4" = 1'-0"

GENERAL NOTES

A. WHERE ACOUSTICAL CEILING MEETS WALL, PROVIDE ANGLE WALL MOULDING FOR REVEAL. MATCH CEILING GRID COLOR WHEN APPLICABLE.

B. PAINT SUBSTITUTIONS ARE NOT ALLOWED. USE STARBUCKS' NATIONAL ACCOUNT "COLOR CODE" WHEN ORDERING PAINTS. SEE SHEET I-602 FOR PAINT SCHEDULES.

C. ALL FIXTURES IN FOOD PREPARATION AREA SHALL HAVE SHATTERPROOF LAMPS IF THE FIXTURE IS NOT LENSED.

D. PROVIDE GROMMET AT ALL CEILING PENETRATIONS FOR FIXTURES/SUPPORTS.

E. ADJUST FOCUS OF ALL TRACK AND RECESSED DIRECTIONAL LIGHTING TO FULLY ILLUMINATE ALL ARTWORK, MENU BOARDS AND MERCHANDISE BAYS.

F. IF PENDANT SUSPENDED LENGTH EXCEEDS 48" (1220MM) FROM CEILING, REPLACE WITH SURFACE-MOUNTED PENDANT AND SUSPEND WITH GC-SUPPLIED CONDUIT AND J-BOX TO DIMENSIONED HEIGHT.

G. CENTER EMERGENCY/EXIT LIGHTS ABOVE DOORS, UON.

KEYED NOTES

1. INSTALL NEW RECESSED CAN LIGHTS IN GYPSUM CEILING AS INDICATED.
2. INSTALL NEW RECESSED CAN LIGHTS AS INDICATED. (CENTER ON ACT WHERE APPLICABLE).
3. INSTALL NEW SUSPENDED TRACK LIGHTING AS INDICATED. REFER INTERIOR ELEVATION FOR MOUNTING HEIGHT.
4. INSTALL NEW WALL SCONCE AT WATER HEATER BULKHEAD AS INDICATED.
5. EXISTING EXTERIOR LIGHT FIXTURE.
6. INSTALL NEW RECESSED TROFFER LIGHTS AS INDICATED.
7. INSTALL NEW LED STRIP LIGHT AT COVE AS INDICATED.
8. INSTALL NEW LED STRIP LIGHT AT FRONT BAR COUNTER AS INDICATED.
9. RELOCATED TRACK.
10. LOCATIONS OF ALL EGRESS LIGHTING FOR REFERENCE ONLY. GC TO VERIFY WITH LOCAL FIRE MARSHAL PRIOR TO INSTALLATION.
11. INSTALL NEW PENDANT AT ENGINE AS INDICATED. REFER INTERIOR ELEVATION FOR MOUNTING HEIGHT.
12. MOUNT RESTROOM WALL SCONCE WITH CENTER OF J-BOX AT 6' - 8" AFF AS INDICATED ON RESTROOM ELEVATIONS.
13. EXISTING EXTERIOR WALL SCONCE.
14. EXISTING EXTERIOR SECURITY LIGHT.
15. EXISTING EXTERIOR RECESSED CANOPY LIGHTS.

RESPONSIBILITY LEGEND

FURN. BY	INST. BY
SB - FURNISHED BY STARBUCKS	SB - INSTALLED BY GENERAL CONTRACTOR
GC - FURNISHED BY GENERAL CONTRACTOR	GC - INSTALLED BY STARBUCKS
VD - FURNISHED BY VENDOR	VD - INSTALLED BY VENDOR

NOTE:
ALL RESPONSIBILITIES TO BE CONFIRMED WITH STARBUCKS CONSTRUCTION MANAGER PRIOR TO ORDERING / CONSTRUCTION.

FOR CONSTRUCTION

© 2019 STARBUCKS COFFEE COMPANY

STARBUCKS®
2401 UTAH AVENUE SOUTH
SEATTLE, WASHINGTON 98134
(206) 318-1575

THESE DRAWINGS AND THE PROJECT MANUAL ARE CONFIDENTIAL AND SHALL REMAIN THE SOLE PROPERTY OF STARBUCKS CORPORATION, WHICH IS THE OWNER OF THE COPYRIGHT IN THIS WORK. THEY SHALL NOT BE REPRODUCED (IN WHOLE OR IN PART), SHARED WITH THIRD PARTIES OR USED IN ANY MANNER ON OTHER PROJECTS OR EXTENSIONS TO THIS PROJECT WITHOUT THE PRIOR WRITTEN CONSENT OF STARBUCKS CORPORATION. THESE DRAWINGS AND SPECIFICATIONS ARE INTENDED TO EXPRESS DESIGN INTENT FOR A PROTOTYPICAL STARBUCKS STORE (WHICH IS SUBJECT TO CHANGE AT ANYTIME) AND DO NOT REFLECT ACTUAL SITE CONDITIONS. NEITHER PARTY SHALL HAVE ANY OBLIGATION NOR LIABILITY TO THE OTHER (EXCEPT STATED ABOVE) UNTIL A WRITTEN AGREEMENT IS FULLY EXECUTED BY BOTH PARTIES.

STARBUCKS TEMPLATE VERSION: I2023-10-23

Design Forum Architects Inc.
2056 Byers Rd
Miamisburg, OH 45342
Tel: (844) 804-7700
Donald J. Rethman
Architect In Charge
License: AR0017303

MARQUEE DESIGN GROUP
2230 PARK AVE, STE. 100
CINCINNATI, OH 45206
513.457.7131
WWW.MARQUEENG.COM

PROJECT NAME:
CURRY FORD & YOUNG PINE RD

PROJECT ADDRESS:
10330 CURRY FORD RD
ORLANDO, FL 32825

STORE #:	49669
PROJECT #:	74019-040
ISSUE DATE:	03/20/2024
DESIGNER:	MARTIN PEREZ
PRODUCTION DESIGNER:	ANDY MCLOUD
CHECKED BY:	DONALD RETHMAN

Revision Schedule

Rev	Date	By	Description

SHEET TITLE:
DIMENSIONED CEILING AND LIGHTING PLAN
SCALE: 1/4" = 1'-0"

SHEET NUMBER:
A-105

3/20/2024 11:53:42 AM

EXTERIOR ELEVATION NOTES

A. GENERAL CONTRACTOR TO CLEAN, PATCH AND REPAIR EXISTING EXTERIOR AS REQUIRED.

KEYED NOTES

1. EXISTING EXTERIOR FINISH TO REMAIN.
2. EXISTING LOGO DISK TO REMAIN.
3. EXISTING WALL MOUNTED SCONES TO REMAIN.
4. EXISTING BOLLARD TO REMAIN.
5. TOP OF ROOF DECK.
6. EXISTING STOREFRONT WINDOW SYSTEM TO REMAIN.
7. INSTALL NEW STOREFRONT WINDOW SYSTEM AS INDICATED. SEE PAGE A-601 FOR MORE INFORMATION.
8. INSTALL NEW STOREFRONT DOOR SYSTEM AS INDICATED. SEE PAGE A-601 FOR MORE INFORMATION.
9. INSTALL NEW STORE ADDRESS ON STOREFRONT GLAZING AS INDICATED. SEE PAGE A-601 FOR MORE INFORMATION.
10. EXISTING CANOPY TO REMAIN.
11. EXISTING DOWNSPOUT TO REMAIN.
12. EXISTING ROOF OVERFLOW SCUPPER TO REMAIN.
13. EXISTING WALL HYDRANT TO REMAIN.
14. INSTALL NEW BLACKOUT FILM ON EXTERIOR FACE OF GLAZING AS INDICATED. SEE PAGE A-601 FOR MORE INFORMATION.

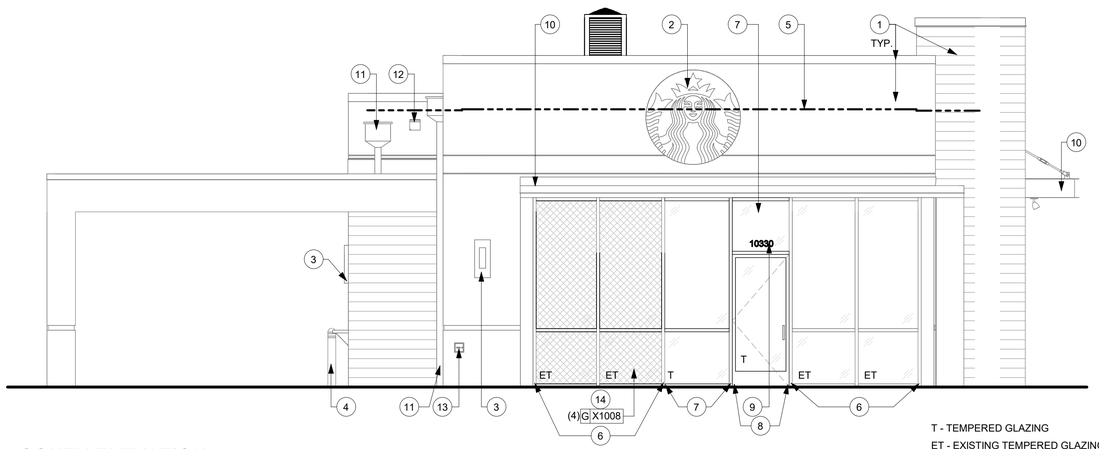

T - TEMPERED GLAZING
ET - EXISTING TEMPERED GLAZING

1 SOUTH ELEVATION
Scale: 1/4" = 1'-0"

0 2' 4' 8'
Scale: 1/4" = 1'-0"

3/20/2024 11:53:44 AM

FOR CONSTRUCTION

© 2019 STARBUCKS COFFEE COMPANY

STARBUCKS®
2401 UTAH AVENUE SOUTH
SEATTLE, WASHINGTON 98134
(206) 318-1575

THESE DRAWINGS AND THE PROJECT MANUAL ARE CONFIDENTIAL AND SHALL REMAIN THE SOLE PROPERTY OF STARBUCKS CORPORATION, WHICH IS THE OWNER OF THE COPYRIGHT IN THIS WORK. THEY SHALL NOT BE REPRODUCED (IN WHOLE OR IN PART), SHARED WITH THIRD PARTIES OR USED IN ANY MANNER ON OTHER PROJECTS OR EXTENSIONS TO THIS PROJECT WITHOUT THE PRIOR WRITTEN CONSENT OF STARBUCKS CORPORATION. THESE DRAWINGS AND SPECIFICATIONS ARE INTENDED TO EXPRESS DESIGN INTENT FOR A PROTOTYPICAL STARBUCKS STORE (WHICH IS SUBJECT TO CHANGE AT ANYTIME) AND DO NOT REFLECT ACTUAL SITE CONDITIONS. NEITHER PARTY SHALL HAVE ANY OBLIGATION NOR LIABILITY TO THE OTHER (EXCEPT STATED ABOVE) UNTIL A WRITTEN AGREEMENT IS FULLY EXECUTED BY BOTH PARTIES.

STARBUCKS TEMPLATE VERSION: I2023-10-23

Design Forum Architects Inc.
2056 Byers Rd
Miamisburg, OH 45342
Tel: (844) 804-7700

Donald J. Rethman
Architect In Charge
License: AR0017303

MARQUEE ENGINEERING
2230 PARK AVE, STE. 100
CINCINNATI, OH 45206
513.457.7131
WWW.MARQUEENG.COM

PROJECT NAME:
CURRY FORD & YOUNG PINE RD

PROJECT ADDRESS:
10330 CURRY FORD RD
ORLANDO, FL 32825

STORE #:	49669
PROJECT #:	74019-040
ISSUE DATE:	03/20/2024
DESIGNER:	MARTIN PEREZ
PRODUCTION DESIGNER:	ANDY MCLOUD
CHECKED BY:	DONALD RETHMAN

Revision Schedule

Rev	Date	By	Description

SHEET TITLE:
EXTERIOR ELEVATIONS

SCALE: 1/4" = 1'-0"

SHEET NUMBER:
A-201

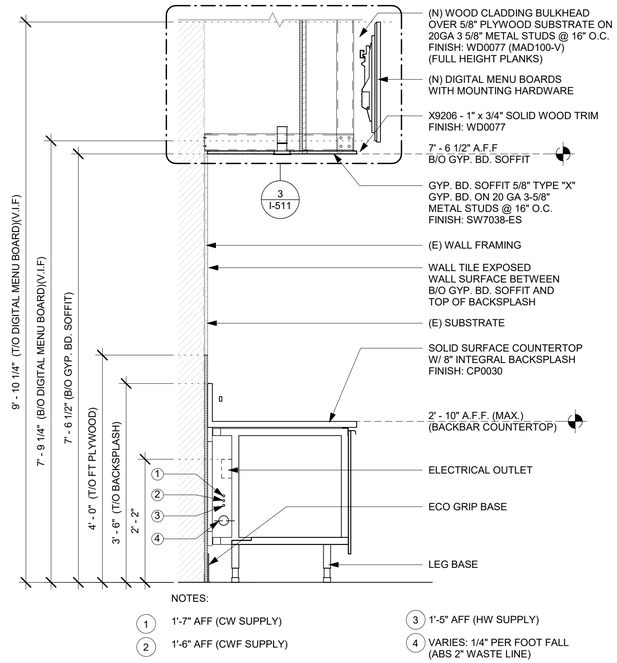

NOTES:

1. 1'-7" AFF (CW SUPPLY)
2. 1'-6" AFF (CWF SUPPLY)
3. 1'-5" AFF (HW SUPPLY)
4. VARIES: 1/4" PER FOOT FALL (ABS 2" WASTE LINE)

1 WALL SECTION AT BACKBAR

Scale: 3/4" = 1'-0"

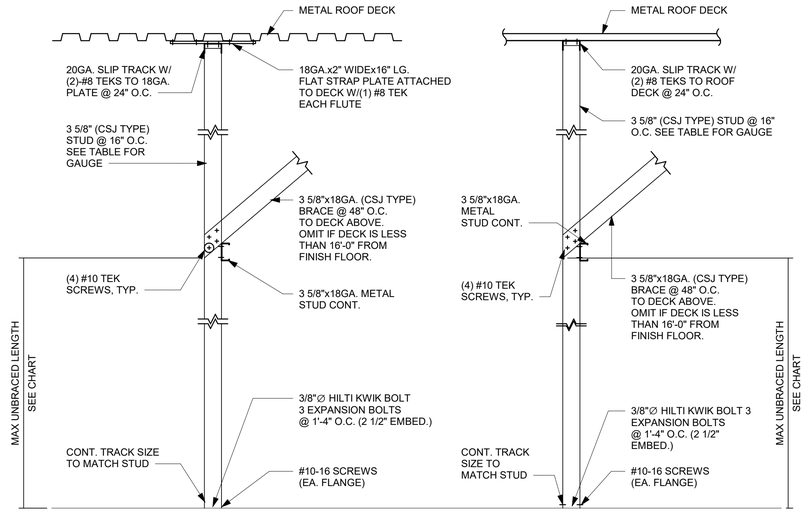

PARALLEL TO ROOF DECK FLUTE DIRECTION

PERPENDICULAR TO ROOF DECK FLUTE DIRECTION

2 NEW PARTITION WALL TO STRUCTURE

Scale: 3/4" = 1'-0"

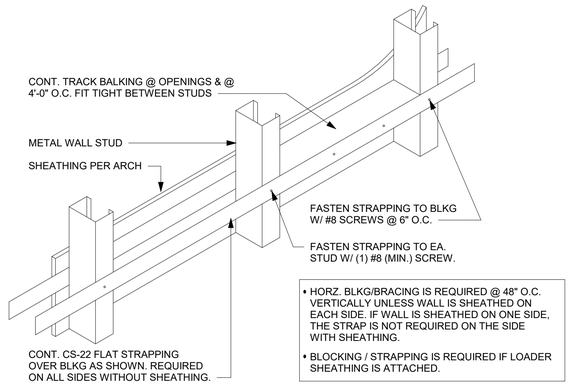

- HORZ. BLKG/BRACING IS REQUIRED @ 48" O.C. VERTICALLY UNLESS WALL IS SHEATHED ON EACH SIDE. IF WALL IS SHEATHED ON ONE SIDE, THE STRAP IS NOT REQUIRED ON THE SIDE WITH SHEATHING.
- BLOCKING / STRAPPING IS REQUIRED IF LOADER SHEATHING IS ATTACHED.

3 TYPICAL WALL BLOCKING BRACING

Scale: 3/4" = 1'-0"

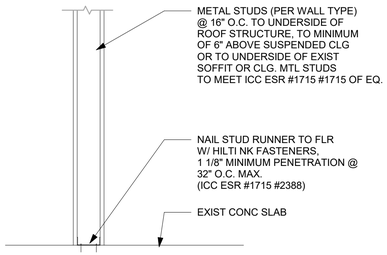

SECTION @ FLOOR

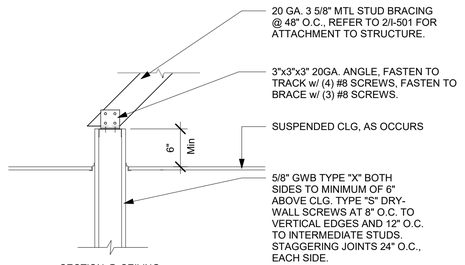

SECTION @ CEILING

4 NEW PARTITION WALL 6" ABOVE CEILING

Scale: 1" = 1'-0"

PARTITION WALL SCHEDULE					
WALL HEIGHT	STUD SIZE	DEF TRACK	DEF TRACK SPANNING BTWN (E) JOISTS		BOT TRACK
15 FEET	362S137-33	33 MIL	JST @ 4' O.C.	54 MIL	33 MIL
			JST @ 6' O.C.	68 MIL	
20 FEET	550S162-33	33 MIL	JST @ 4' O.C.	68 MIL	33 MIL
			JST @ 6' O.C.	97 MIL	
25 FEET	600S200-43	43 MIL	JST @ 4' O.C.	68 MIL	33 MIL
			JST @ 6' O.C.	97 MIL	

5 PARTITION WALL SCHEDULE

Scale: 3/4" = 1'-0"

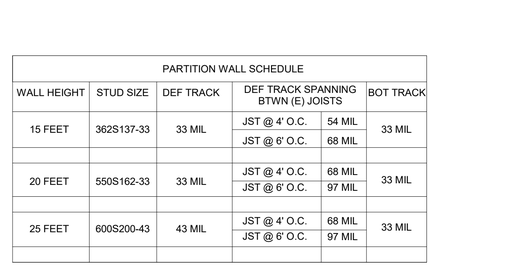

6 ANCHOR DETAIL

Scale: 3" = 1'-0"

WALL TYPE FASTENER SCHEDULE			
WALL TYPE	WALL BLOCKING	FASTENERS	NOTES
WOOD FRAME	X	#8 X3" (75MM) W/D OR EQUIVALENT	REFER TO BLOCKING REQUIREMENTS
METAL FRAME	X	#6CT. X11/4" (30MM) MTL/WD OR EQUIVALENT	REFER TO BLOCKING REQUIREMENTS
CMU		MIN. 5/16"X3" (8MMX75MM) TAPCON OR EQUIVALENT	SPACE PER DETAIL THIS SHEET
CONCRETE		MIN. 1/4"X3" (7MMX75MM) SLEEVE ANCHOR OR EQUIVALENT	SPACE PER DETAIL THIS SHEET
BRICK		MIN. 1/4"X1" (7MMX25MM) WEDGE ANCHOR OR EQUIVALENT	SPACE PER DETAIL THIS SHEET AVOID SETTING ANCHORS IN MORTAR JOINTS

STUD WALL BLOCKING REQUIREMENTS:
WOOD STUD WALLS REQUIRE MIN. 2"X6" (50MMX150MM) WOOD BLOCKING SECURED FLUSH TO STUD FACE WITH (3) 10D NAILS (OR EQUIVALENT)

METAL STUD WALLS REQUIRE MIN. 2"X6" (50MMX150MM) WOOD BLOCKING SECURED FLUSH TO STUD FACE WITH MIN. (3) #6 CT. 1.25" (30MM) SCREWS (OR EQUIVALENT)

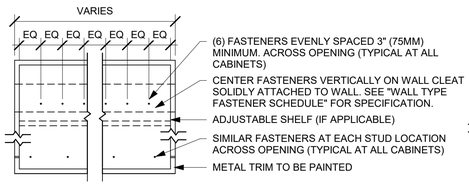

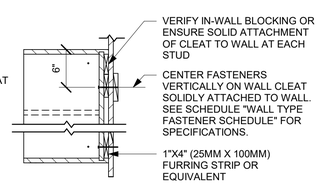

7 UPPER CABINET ATTACHMENT

Scale: 1" = 1'-0"

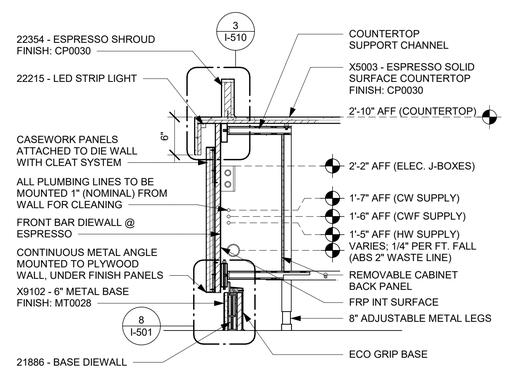

8 DIEWALL SECTION AT FRONT BAR

Scale: 1" = 1'-0"

© 2019 STARBUCKS COFFEE COMPANY

STARBUCKS®
2401 UTAH AVENUE SOUTH
SEATTLE, WASHINGTON 98134
(206) 318-1575

THESE DRAWINGS AND THE PROJECT MANUAL ARE CONFIDENTIAL AND SHALL REMAIN THE SOLE PROPERTY OF STARBUCKS CORPORATION, WHICH IS THE OWNER OF THE COPYRIGHT IN THIS WORK. THEY SHALL NOT BE REPRODUCED (IN WHOLE OR IN PART), SHARED WITH THIRD PARTIES OR USED IN ANY MANNER ON OTHER PROJECTS OR EXTENSIONS TO THIS PROJECT WITHOUT THE PRIOR WRITTEN CONSENT OF STARBUCKS CORPORATION. THESE DRAWINGS AND SPECIFICATIONS ARE INTENDED TO EXPRESS DESIGN INTENT FOR A PROTOTYPICAL STARBUCKS STORE (WHICH IS SUBJECT TO CHANGE AT ANYTIME) AND DO NOT REFLECT ACTUAL SITE CONDITIONS. NEITHER PARTY SHALL HAVE ANY OBLIGATION NOR LIABILITY TO THE OTHER (EXCEPT STATED ABOVE) UNTIL A WRITTEN AGREEMENT IS FULLY EXECUTED BY BOTH PARTIES.

STARBUCKS TEMPLATE VERSION: I2023-10-23

Design Forum Architects Inc.
2056 Byers Rd
Miamisburg, OH 45342
Tel: (844) 804-7700
Donald J. Rethman
Architect In Charge
License: AR0017303

MARQUEE ENGINEERING
2230 PARK AVE, STE. 100
CINCINNATI, OH 45206
513.457.7131
WWW.MARQUEENG.COM

FOR CONSTRUCTION

PROJECT NAME:
CURRY FORD & YOUNG PINE RD

PROJECT ADDRESS:
10330 CURRY FORD RD
ORLANDO, FL 32825

STORE #:	49669
PROJECT #:	74019-040
ISSUE DATE:	03/20/2024
DESIGNER:	MARTIN PEREZ
PRODUCTION DESIGNER:	ANDY MCLOUD
CHECKED BY:	DONALD RETHMAN

Revision Schedule

Rev	Date	By	Description

SHEET TITLE:
BUILDING DETAILS

SCALE: AS SHOWN

SHEET NUMBER:
A-501

3/20/2024 11:53:45 AM

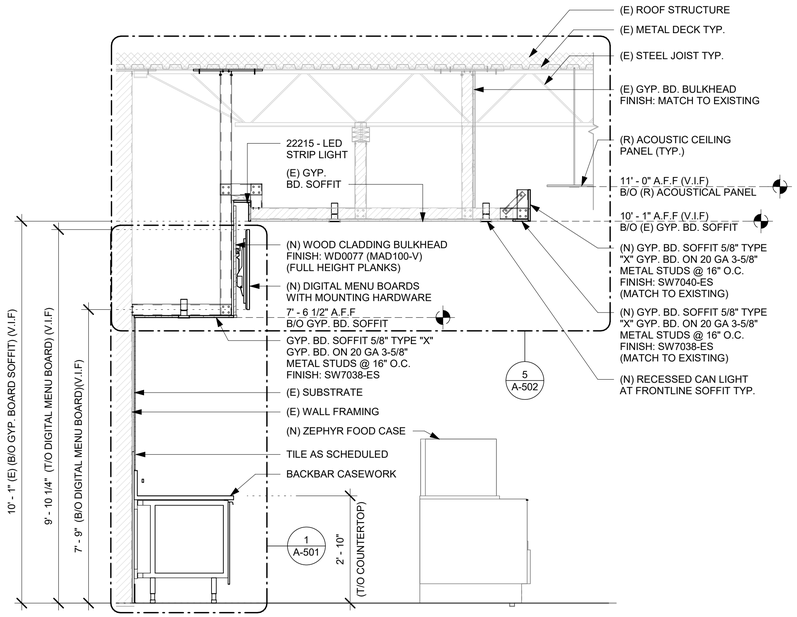

1 BACKBAR SECTION

Scale: 1/2" = 1'-0"

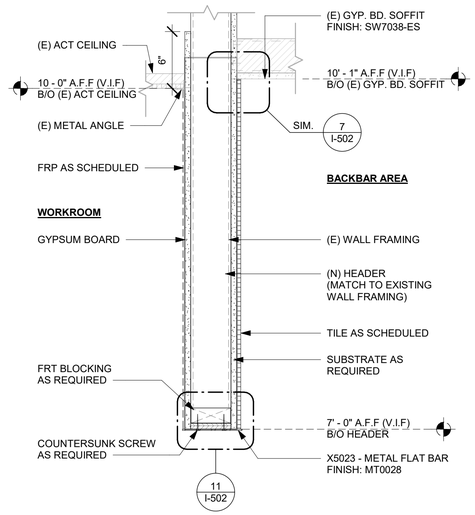

2 HEADER AT WORKROOM

Scale: 1 1/2" = 1'-0"

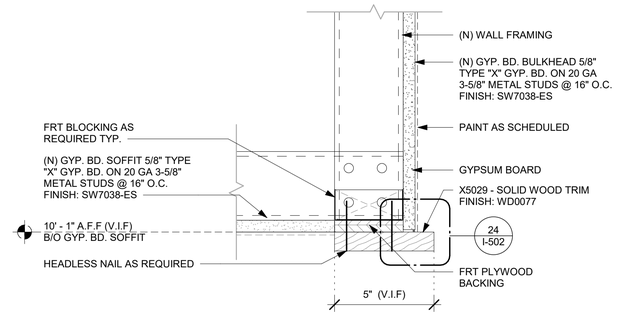

3 HEADER AT RR RESTIBULE

Scale: 3" = 1'-0"

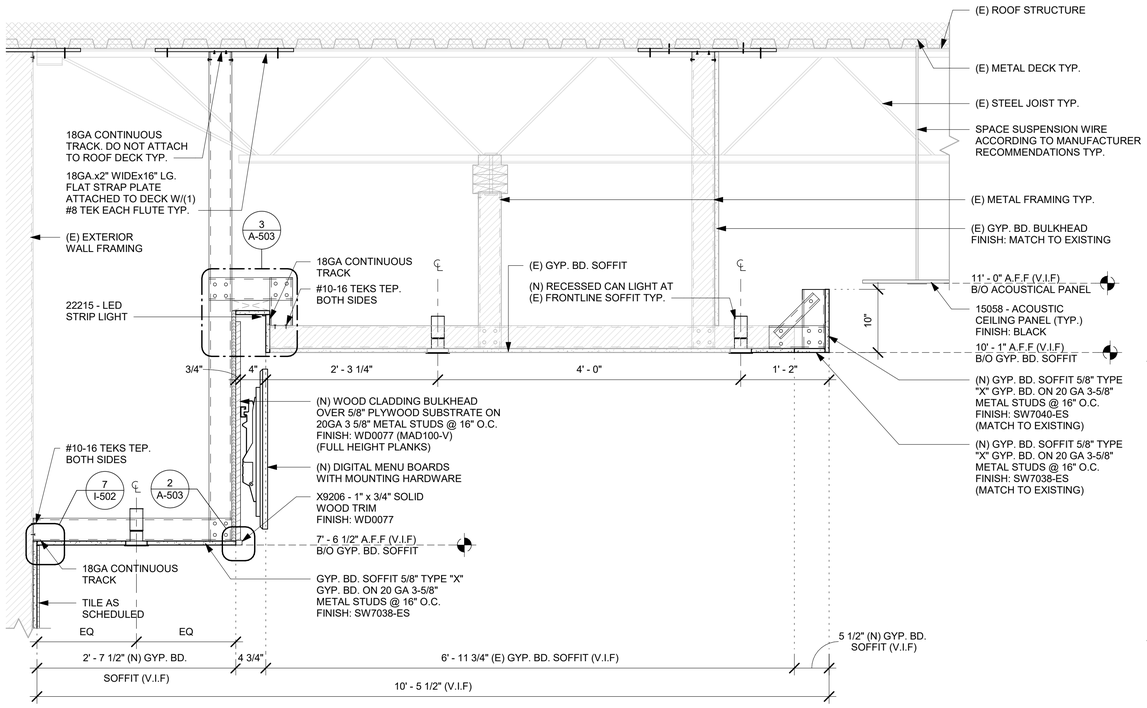

5 SOFFIT CONSTRUCTION

Scale: 1" = 1'-0"

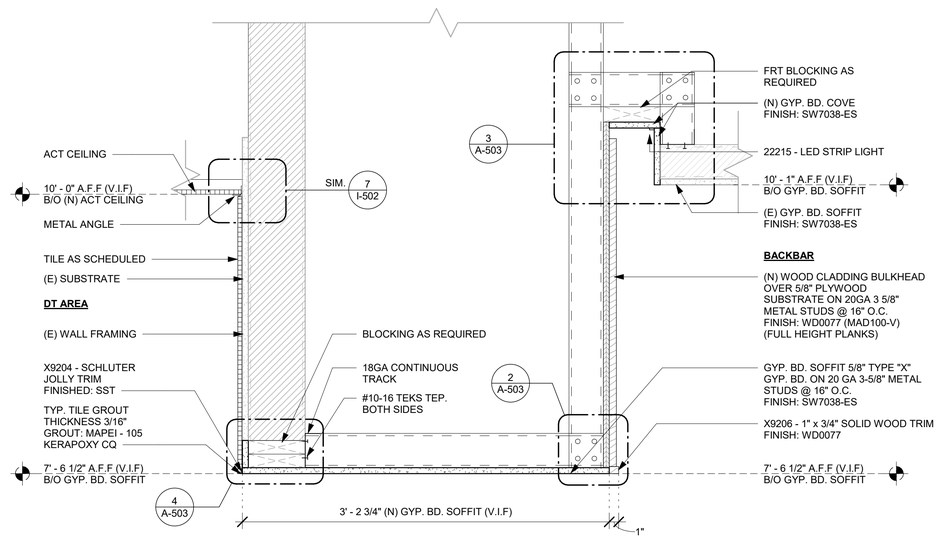

6 HEADER AT DT AREA

Scale: 1 1/2" = 1'-0"

3/20/2024 11:53:46 AM

FOR CONSTRUCTION

© 2019 STARBUCKS COFFEE COMPANY

STARBUCKS®
2401 UTAH AVENUE SOUTH
SEATTLE, WASHINGTON 98134
(206) 318-1575

THESE DRAWINGS AND THE PROJECT MANUAL ARE CONFIDENTIAL AND SHALL REMAIN THE SOLE PROPERTY OF STARBUCKS CORPORATION, WHICH IS THE OWNER OF THE COPYRIGHT IN THIS WORK. THEY SHALL NOT BE REPRODUCED (IN WHOLE OR IN PART), SHARED WITH THIRD PARTIES OR USED IN ANY MANNER ON OTHER PROJECTS OR EXTENSIONS TO THIS PROJECT WITHOUT THE PRIOR WRITTEN CONSENT OF STARBUCKS CORPORATION. THESE DRAWINGS AND SPECIFICATIONS ARE INTENDED TO EXPRESS DESIGN INTENT FOR A PROTOTYPICAL STARBUCKS STORE (WHICH IS SUBJECT TO CHANGE AT ANYTIME) AND DO NOT REFLECT ACTUAL SITE CONDITIONS. NEITHER PARTY SHALL HAVE ANY OBLIGATION NOR LIABILITY TO THE OTHER (EXCEPT STATED ABOVE) UNTIL A WRITTEN AGREEMENT IS FULLY EXECUTED BY BOTH PARTIES.

STARBUCKS TEMPLATE VERSION: I2023-10-23

Design Forum Architects Inc.
2056 Byers Rd
Miamisburg, OH 45342
Tel: (844) 804-7700
Donald J. Rethman
Architect In Charge
License: AR0017303

MARQUEE ENGINEERING
2230 PARK AVE, STE. 100
CINCINNATI, OH 45206
513.457.7131
WWW.MARQUEENG.COM

PROJECT NAME:
CURRY FORD &
YOUNG PINE RD

PROJECT ADDRESS:
10330 CURRY FORD RD
ORLANDO, FL 32825

STORE #:	49669
PROJECT #:	74019-040
ISSUE DATE:	03/20/2024
DESIGNER:	MARTIN PEREZ
PRODUCTION DESIGNER:	ANDY MCLOUD
CHECKED BY:	DONALD RETHMAN

Revision Schedule

Rev	Date	By	Description

SHEET TITLE:
BUILDING DETAILS

SCALE: AS SHOWN

SHEET NUMBER:
A-502

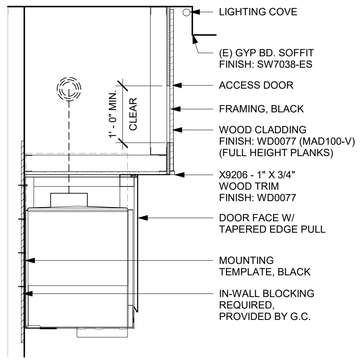

SECTION C - NUGGET ICE DISPENSE

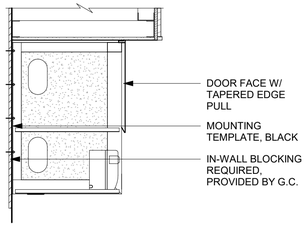

SECTION D - DMB

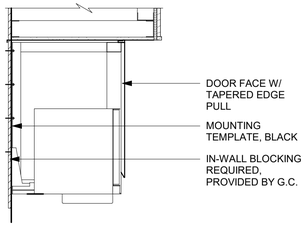

SECTION B - CUP LABELER

SECTION A - MILK DISPENSE

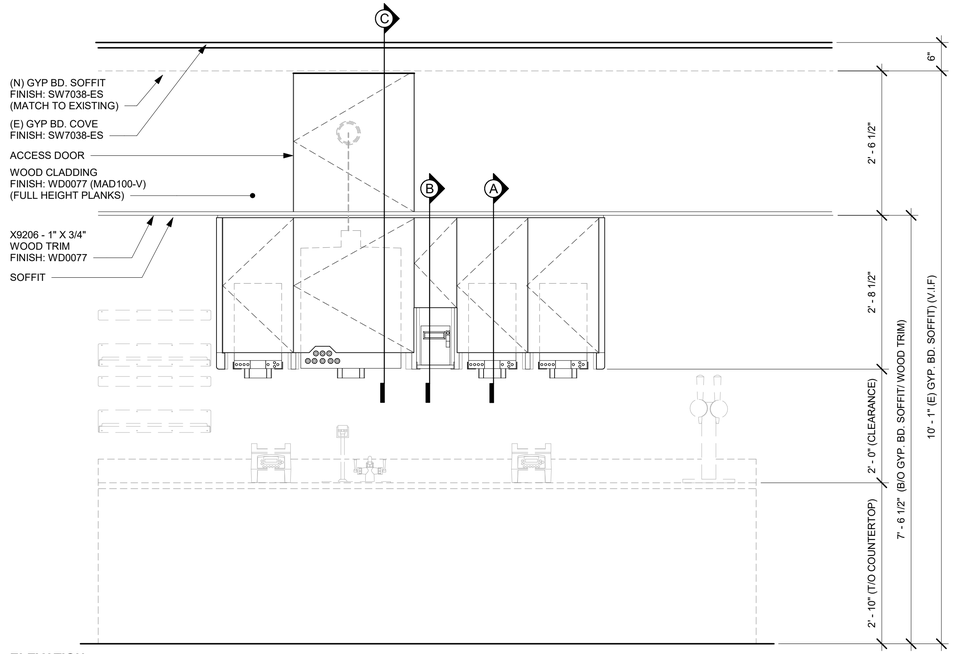

ELEVATION

NOTE:
- CEILING HEIGHT 10'-1" MIN.
  1. NUGGET ICE RIDE SYSTEM TO RUN IN STANDARD SOFFIT
  2. DMB TO BE MOUNTED ON FACE OF SOFFIT
- ACCESS PANEL TO BE SIZED TO AVOID CONFLICT WITH LIGHTING COVE

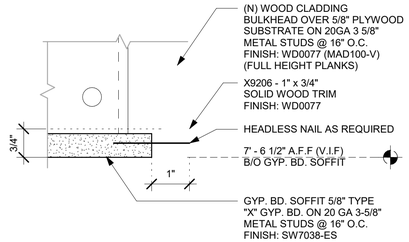

1 UPPER CABINET/SOFFIT ASSEMBLY - STANDARD

Scale: 3/4" = 1'-0"

2 X9206 - WOOD TRIM DETAIL AT SOFFIT

Scale: 6" = 1'-0"

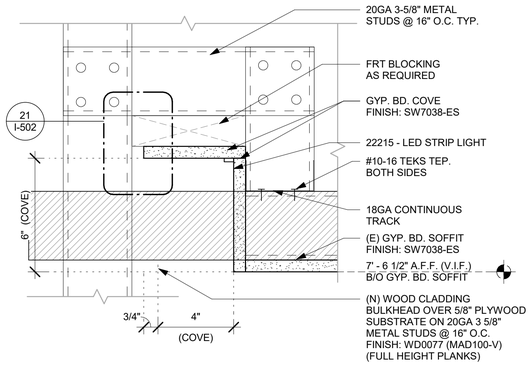

3 COVE DETAIL AT SOFFIT

Scale: 3" = 1'-0"

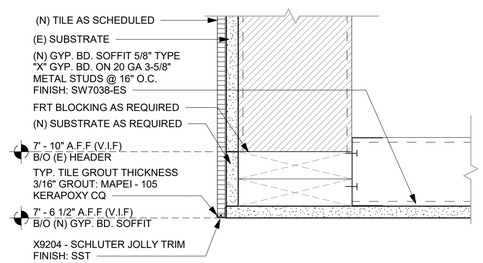

4 SOFFIT EDGE DETAIL

Scale: 3" = 1'-0"

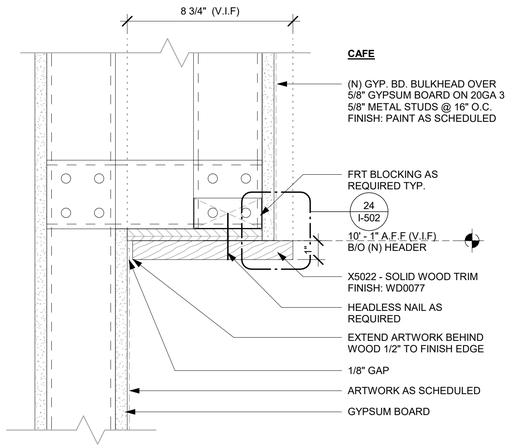

5 HEADER AT ARTWORK

Scale: 3" = 1'-0"

FOR CONSTRUCTION

© 2019 STARBUCKS COFFEE COMPANY

STARBUCKS®
2401 UTAH AVENUE SOUTH
SEATTLE, WASHINGTON 98134
(206) 318-1575

THESE DRAWINGS AND THE PROJECT MANUAL ARE CONFIDENTIAL AND SHALL REMAIN THE SOLE PROPERTY OF STARBUCKS CORPORATION, WHICH IS THE OWNER OF THE COPYRIGHT IN THIS WORK. THEY SHALL NOT BE REPRODUCED (IN WHOLE OR IN PART), SHARED WITH THIRD PARTIES OR USED IN ANY MANNER ON OTHER PROJECTS OR EXTENSIONS TO THIS PROJECT WITHOUT THE PRIOR WRITTEN CONSENT OF STARBUCKS CORPORATION. THESE DRAWINGS AND SPECIFICATIONS ARE INTENDED TO EXPRESS DESIGN INTENT FOR A PROTOTYPICAL STARBUCKS STORE (WHICH IS SUBJECT TO CHANGE AT ANYTIME) AND DO NOT REFLECT ACTUAL SITE CONDITIONS. NEITHER PARTY SHALL HAVE ANY OBLIGATION NOR LIABILITY TO THE OTHER (EXCEPT STATED ABOVE) UNTIL A WRITTEN AGREEMENT IS FULLY EXECUTED BY BOTH PARTIES.

STARBUCKS TEMPLATE VERSION: i2023-10-23

Design Forum Architects Inc.
2056 Byers Rd
Miamisburg, OH 45342
Tel: (844) 804-7700
Donald J. Rethman
Architect In Charge
License: AR0017303

MARQUEE ENGINEERING
2230 PARK AVE, STE. 100
CINCINNATI, OH 45206
513.457.7131
WWW.MARQUEENG.COM

PROJECT NAME:
CURRY FORD &
YOUNG PINE RD

PROJECT ADDRESS:
10330 CURRY FORD RD
ORLANDO, FL 32825

STORE #:	49669
PROJECT #:	74019-040
ISSUE DATE:	03/20/2024
DESIGNER:	MARTIN PEREZ
PRODUCTION DESIGNER:	ANDY MCLOUD
CHECKED BY:	DONALD RETHMAN

Revision Schedule

Rev	Date	By	Description

SHEET TITLE:
BUILDING DETAILS

SCALE: AS SHOWN

SHEET NUMBER:
A-503

3/20/2024 11:53:47 AM

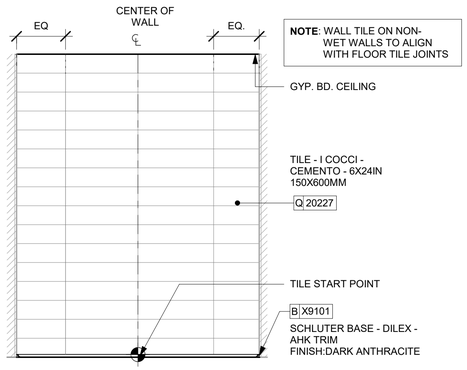

1 WALL TILE PATTERN AT RESTROOM

Scale: 1/2" = 1'-0"

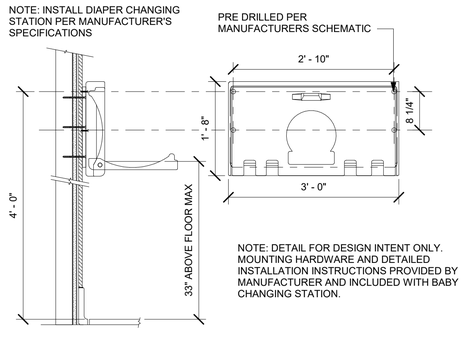

EQUIPMENT MOUNTING HEIGHT

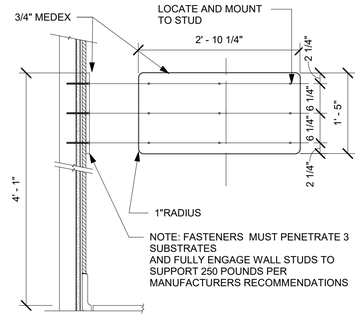

DIAPER CHANGING DETAIL

2 WALL MOUNTED BABY CHANGING EQUIPMENT DETAILS

Scale: 3/4" = 1'-0"

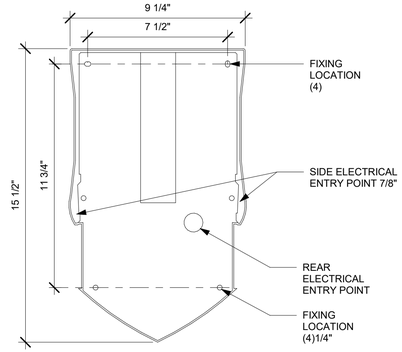

3 HAND DRYER SECTION

Scale: 3" = 1'-0"

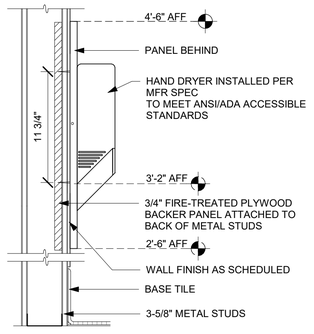

4 HAND DRYER BLOCKING

Scale: 1 1/2" = 1'-0"

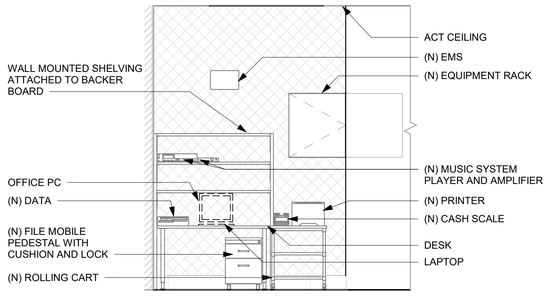

5 MANAGER DESK (DETAIL FOR INSTALLATION)

Scale: 3/8" = 1'-0"

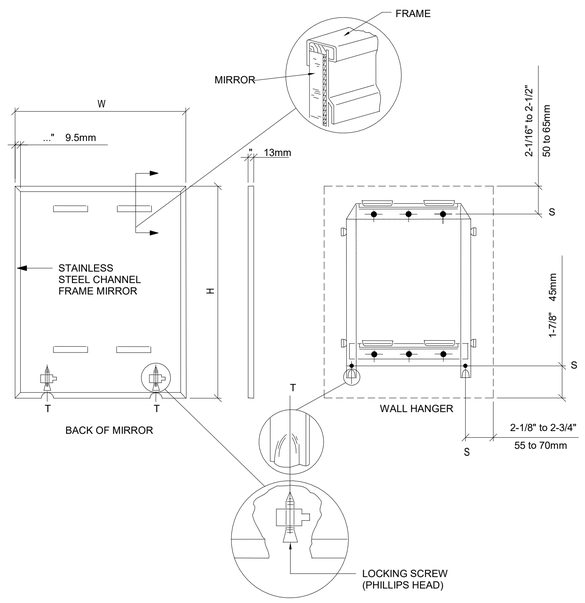

6 MIRROR MOUNTING

Scale: 3/4" = 1'-0"

LOW VOLTAGE CABLE BUNDLES		
1 MUSIC	2 SECURITY	3 POS
PLAY NETWORK	SECURITY PANEL	HIGH SPEED INTERNET
SPEAKERS	FUTURE USE	DEMARC EXTENSION
----------	----------	POS LAN
----------	----------	DT TIMER

ENLARGED VIEW

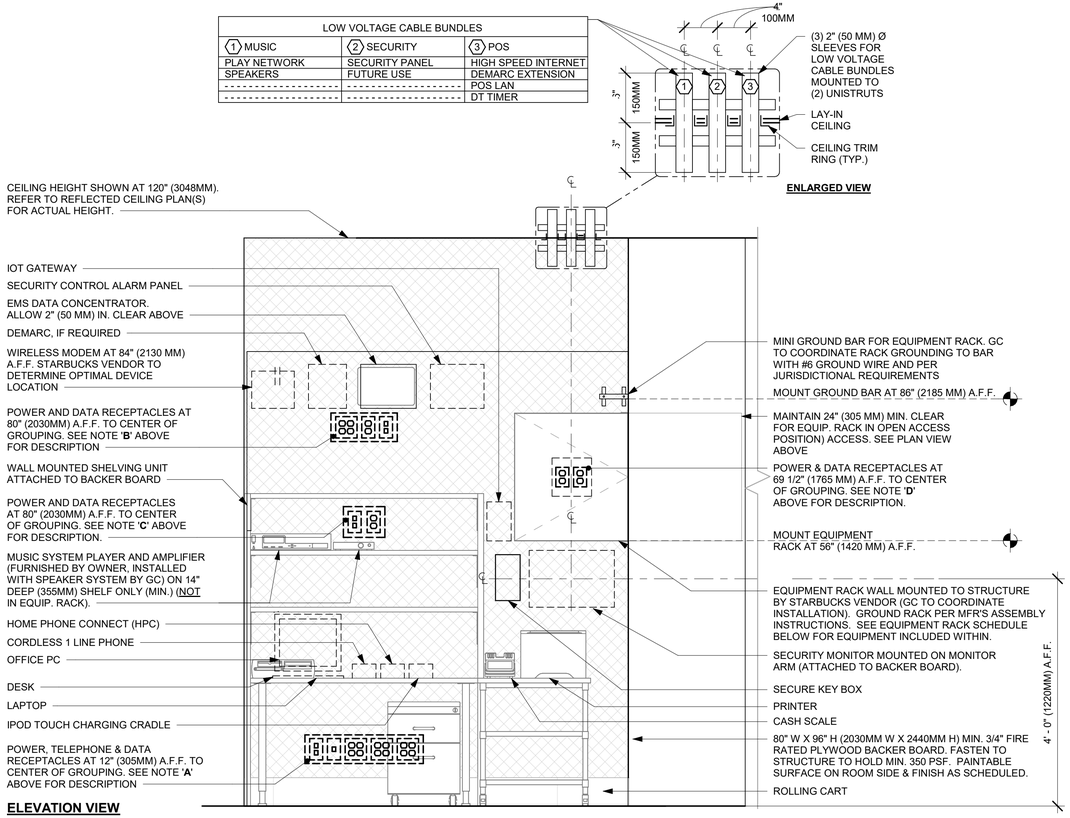

ELEVATION VIEW

NOTE: EQUIPMENT SHOWN AS DASHED LINES IS TO BE FURNISHED AND INSTALLED BY OWNER UNLESS NOTED OTHERWISE.

EQUIPMENT RACK SCHEDULE		
UPS	NETWORK SWITCH	SECURITY RECORDER (NVR)
IPS EQUIPMENT	PATCH PANEL	SECURITY KEYBOARD
ROUTER	PRODUCTION CONTROLLER DEVICES	

7 MANAGER DESK - ELECTRICAL

Scale: 3/4" = 1'-0"

3/20/2024 11:53:49 AM

FOR CONSTRUCTION

© 2019 STARBUCKS COFFEE COMPANY

STARBUCKS®
2401 UTAH AVENUE SOUTH
SEATTLE, WASHINGTON 98134
(206) 318-1575

THESE DRAWINGS AND THE PROJECT MANUAL ARE CONFIDENTIAL AND SHALL REMAIN THE SOLE PROPERTY OF STARBUCKS CORPORATION, WHICH IS THE OWNER OF THE COPYRIGHT IN THIS WORK. THEY SHALL NOT BE REPRODUCED (IN WHOLE OR IN PART), SHARED WITH THIRD PARTIES OR USED IN ANY MANNER ON OTHER PROJECTS OR EXTENSIONS TO THIS PROJECT WITHOUT THE PRIOR WRITTEN CONSENT OF STARBUCKS CORPORATION. THESE DRAWINGS AND SPECIFICATIONS ARE INTENDED TO EXPRESS DESIGN INTENT FOR A PROTOTYPICAL STARBUCKS STORE (WHICH IS SUBJECT TO CHANGE AT ANYTIME) AND DO NOT REFLECT ACTUAL SITE CONDITIONS. NEITHER PARTY SHALL HAVE ANY OBLIGATION NOR LIABILITY TO THE OTHER (EXCEPT STATED ABOVE) UNTIL A WRITTEN AGREEMENT IS FULLY EXECUTED BY BOTH PARTIES.

STARBUCKS TEMPLATE VERSION: i2023-10-23

Design Forum Architects Inc.
2056 Byers Rd
Miamisburg, OH 45342
Tel: (844) 804-7700
Donald J. Rethman
Architect In Charge
License: AR0017303

MARQUEE ENGINEERING
2230 PARK AVE, STE. 100
CINCINNATI, OH 45206
513.457.7131
WWW.MARQUEENG.COM

PROJECT NAME:
CURRY FORD & YOUNG PINE RD

PROJECT ADDRESS:
10330 CURRY FORD RD
ORLANDO, FL 32825

STORE #:	49669
PROJECT #:	74019-040
ISSUE DATE:	03/20/2024
DESIGNER:	MARTIN PEREZ
PRODUCTION DESIGNER:	ANDY MCLOUD
CHECKED BY:	DONALD RETHMAN

Revision Schedule

Rev	Date	By	Description

SHEET TITLE:
RESTROOM AND WORKROOM DETAILS
SCALE: AS SHOWN

SHEET NUMBER:
A-504

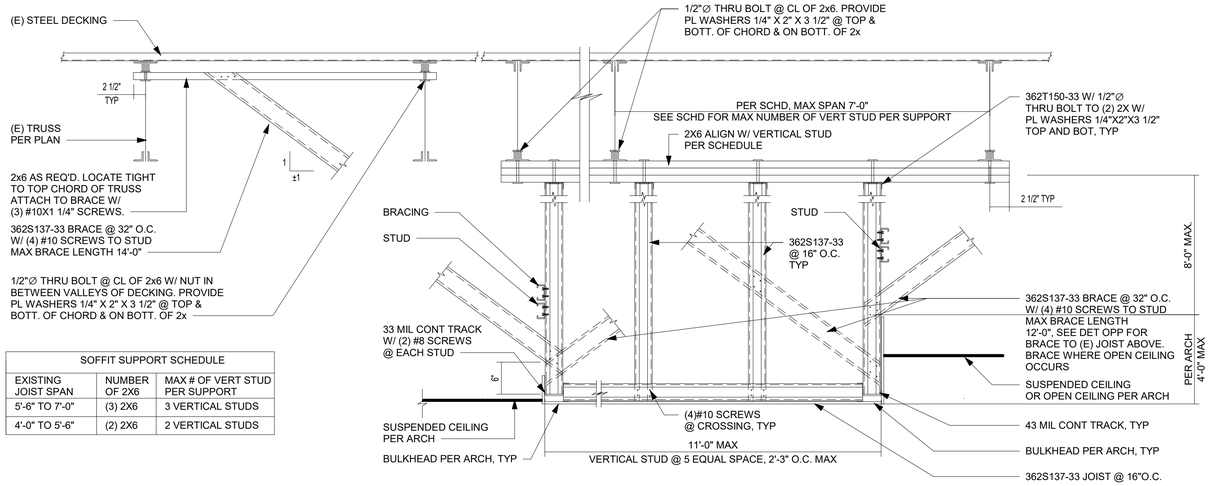

SOFFIT SUPPORT SCHEDULE		
EXISTING JOIST SPAN	NUMBER OF 2X6	MAX # OF VERT STUD PER SUPPORT
5'-6" TO 7'-0"	(3) 2X6	3 VERTICAL STUDS
4'-0" TO 5'-6"	(2) 2X6	2 VERTICAL STUDS

1 TYPICAL SOFFIT PARALLEL TO (E) TRUSS-A

Scale: 3/4" = 1'-0"

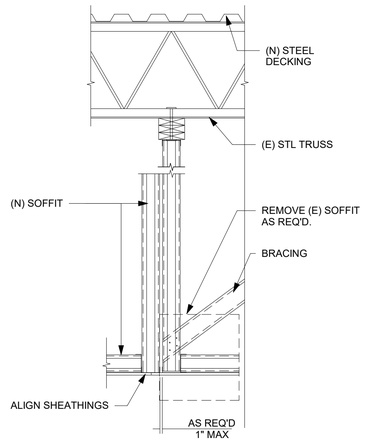

2 NEW SOFFIT TO (E) TRUSS

Scale: 3/4" = 1'-0"

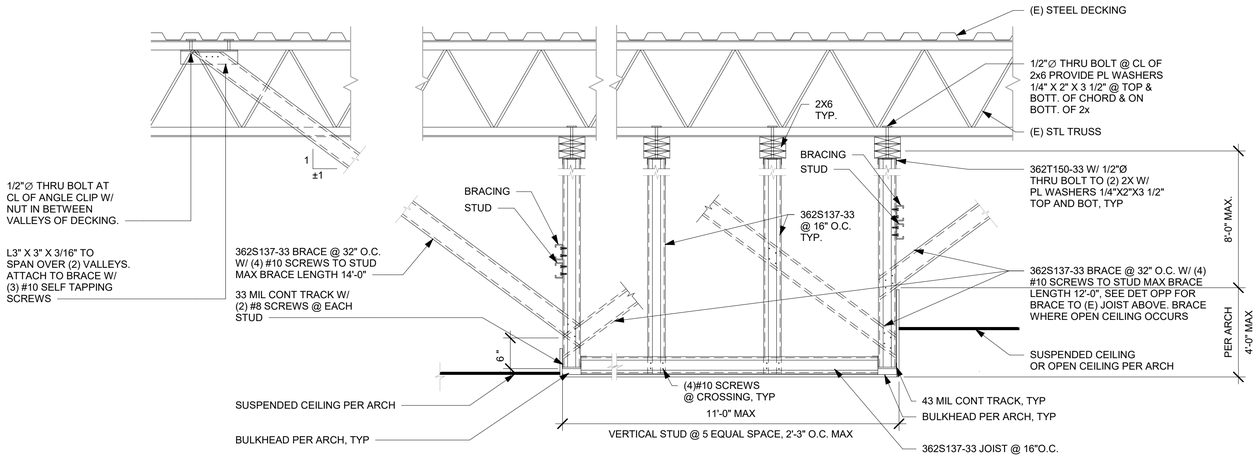

3 TYP SOFFIT PERPENDICULAR TO (E) TRUSS

Scale: 3/4" = 1'-0"

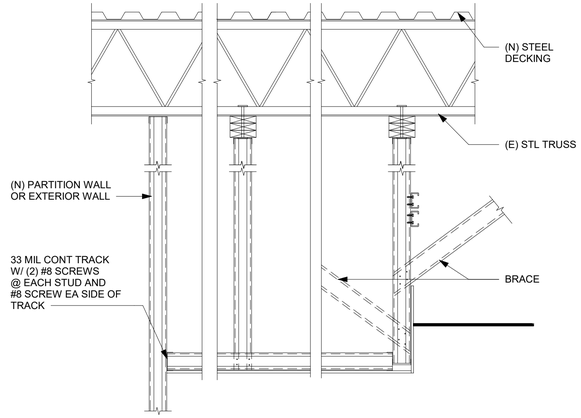

4 TYPICAL SOFFIT TO (N) WALL

Scale: 3/4" = 1'-0"

3/20/2024 11:53:50 AM

FOR CONSTRUCTION

© 2019 STARBUCKS COFFEE COMPANY

STARBUCKS®
2401 UTAH AVENUE SOUTH
SEATTLE, WASHINGTON 98134
(206) 318-1575

THESE DRAWINGS AND THE PROJECT MANUAL ARE CONFIDENTIAL AND SHALL REMAIN THE SOLE PROPERTY OF STARBUCKS CORPORATION, WHICH IS THE OWNER OF THE COPYRIGHT IN THIS WORK. THEY SHALL NOT BE REPRODUCED (IN WHOLE OR IN PART), SHARED WITH THIRD PARTIES OR USED IN ANY MANNER ON OTHER PROJECTS OR EXTENSIONS TO THIS PROJECT WITHOUT THE PRIOR WRITTEN CONSENT OF STARBUCKS CORPORATION. THESE DRAWINGS AND SPECIFICATIONS ARE INTENDED TO EXPRESS DESIGN INTENT FOR A PROTOTYPICAL STARBUCKS STORE (WHICH IS SUBJECT TO CHANGE AT ANYTIME) AND DO NOT REFLECT ACTUAL SITE CONDITIONS. NEITHER PARTY SHALL HAVE ANY OBLIGATION NOR LIABILITY TO THE OTHER (EXCEPT STATED ABOVE) UNTIL A WRITTEN AGREEMENT IS FULLY EXECUTED BY BOTH PARTIES.

STARBUCKS TEMPLATE VERSION: i2023-10-23

Design Forum Architects Inc.
2056 Byers Rd
Miamisburg, OH 45342
Tel: (844) 804-7700
Donald J. Rethman
Architect In Charge
License: AR0017303

MARQUEE ENGINEERING
2230 PARK AVE, STE. 100
CINCINNATI, OH 45206
513.457.7131
WWW.MARQUEENG.COM

PROJECT NAME:
CURRY FORD & YOUNG PINE RD

PROJECT ADDRESS:
10330 CURRY FORD RD
ORLANDO, FL 32825

STORE #:	49669
PROJECT #:	74019-040
ISSUE DATE:	03/20/2024
DESIGNER:	MARTIN PEREZ
PRODUCTION DESIGNER:	ANDY MCLOUD
CHECKED BY:	DONALD RETHMAN

Revision Schedule

Rev	Date	By	Description

SHEET TITLE:
CONNECTION DETAIL

SCALE: 3/4" = 1'-0"

SHEET NUMBER:
A-505

INTERIOR DOOR LEGEND

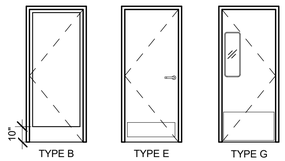

STOREFRONT DOOR (TYPE B)

DOOR HARDWARE SET NO. 2-A - For new single aluminum secondary entry/exit door (50 or more occupancy)				
No.	**Item**	**Description**	**Manufacturer**	**Finish**
1	Hanging Devices	CFM 83 HD (83 = specified door height)	Pemko	630
1	Securing Devices	CD35A-NL-OP Panic Device	Von Duprin	628/630
2	Securing Devices	C607 7-Pin Core Combinated "A" Keyway	Falcon Lock	626
1	Securing Devices	KB609-2 Cut Control Key "A" Keyway	Falcon Lock	---
9	Securing Devices	KB632-2 Cut User Key "A" Keyway	Falcon Lock	----
1	Securing Devices	C953 7-Pin Rim Cylinder Housing	Falcon Lock	626
1	Securing Devices	C987 7-Pin Mortise Cylinder Housing w/AR Cam	Falcon Lock	626
1	Securing Devices	A08794-003 Adjustable Ring, Mortise Cyl. 516-13/32	Falcon Lock	626
1	Operating Trim	Offset Pull BF157	Rockwood	630
1	Closing Devices	8916 Door Closer 8916 AF89P	Dorma	689
1	Stops and Holders	473 Door Stop w/ Hook	Rockwood	626
1	Accessories	137NA Weather Strip 20' 72" x 84"	National Guard	A
1	Accessories	Door Sweep 18062CNB36	Pemko	A
1	Threshold	325 Half Saddle Threshold	National Guard	---
1	Sign	Vinyl Sign: "THIS DOOR MUST REMAIN UNLOCKED WHEN BUILDING IS OCCUPIED"	Seton	---

INTERIOR RESTROOM DOOR (TYPE E)

DOOR HARDWARE SET NO. 6 - For restroom door with lever and privacy lock				
No.	**Item**	**Description**	**Manufacturer**	**Finish**
3	Hanging Items	TA2714/MPB79 Hinge MacPro Bearing 4.5 x 4.5	McKinney	626
1	Securing Devices	PB5425LN Lock, Shallow Coin Turn, Privacy PB5425LN-693-497 1-3/4	Yale Lock	626
1	Closing Devices	8916 Door Closer 8916 AF89P	Dorma	689
2	Protective Trim Units	K1050 B4E Kickplate 8" x 34" Each Side 32D	Rockwood	630
3	Accessories	GJ64 Rubber Silencer	Glynn Johnson	Gray
1	Stops and Holders	473 Door Stop w/ Hook	Rockwood	626

WORKROOM DOOR (TYPE G)

DOOR HARDWARE SET NO. 11 - For workroom door at backbar				
No.	**Item**	**Description**	**Manufacturer**	**Finish**
1	Traffic Door Package	SCP8 36" x 84"	Eliason	As Selected

DOOR SCHEDULE - "D"					
DESIGN ID	**COUNT**	**DESCRIPTION**	**FURN. BY**	**INST. BY**	**COMMENTS**
DOOR					
10086	1	DOOR - SINGLE IMPACT DOUBLE ACTING - 36IN 915MM - TYPE G	SB	GC	ELIASON; SEE HARDWARE SET # 11; DOOR TYPE G; HOLLOW METAL DOOR, DOOR FINISH: PL0019; FRAME FINISH: MT0028
10190	2	DOOR - SINGLE FLUSH - 36IN - TYPE E	SB	GC	DOOR FINISH: STAIN TO MATCH WD0035; FRAME FINISH: WD0035; KICK PLATE - WD0035 FINISH OR POWDER COATED TO MATCH WD0035; LOCKNET; SEE HARDWARE SET#6, DOOR TYPE E
X2001	1	DOOR - STOREFRONT METAL FRAME SINGLE - TYPE B	GC	GC	LOCKNET; DOOR FINISH: 1/4" TEMPERED GLASS - INSIDE GLAZING - IMPACT RESISTANT ; FRAME FINISH: CLEAR ANODIZED ALUMINIUM; SEE HARDWARE SET # 2-A, DOOR TYPE B

DOOR LEGEND

Construction:	Glazing:	Frame:
SC = Solid Core HM = Hollow Metal AL = Aluminum Storefront WD = Wood Storefront E = Existing	T = Solid Core W = Hollow Metal Rating: NR = Non-Rated 1HR = 1 hour 2HR = 2 hour	AL = Aluminum Storefront HM1 = Hollow Metal Single Rabbet HM2 = Hollow Metal Double Rabbet HM3 = Hollow Metal Single Rabbet for CMU HM4 = Hollow Metal No Rabbet
Miscellaneous:		
U = 1/2" Undercut		

WINDOW	COUNT	MATERIAL			LINTEL	SILL HEIGHT	FURN. BY	INST. BY	COMMENTS	FLORIDA PRODUCT APPROVAL NUMBER	GLASS LOAD CAPACITY (PSF)			
		FRAME	FINISH	GLAZING							DAYLIGHT OPENING (IN)		GLASS TYPES I ORJ	
											DLO WIDTH	DLO HEIGHT	EXT. (+)	INT. (-)
W01	1	ALUM	MATCH TO EXISTING	1/4" TEMPERED GLASS - INSIDE GLAZING - IMPACT RESISTANT	10' - 0" (V.I.F.)	0' - 0"	GC	GC	WINDOW: YKK YHS 50 FI ENTRANCE: YKK 35 HL LPOD	WINDOW: 14218.3 ENTRANCE: 16981.2	45.5	84.375	WINDOW 70.0 ENTRANCE 50.0	WINDOW 90.0 ENTRANCE 50.0

ABBREVIATIONS:

-ALUM: ALUMINUM -TEMP : TEMPERED GLASS
-AND: ANODIZED -INSUL: INSULATED GLASS

GLAZING NOTES:

1/4" TEMPERED GLASS - INSIDE GLAZING - IMPACT RESISTANT

GENERAL NOTES:

1. SEALANT TO MATCH CLEAR ANODIZED SPANDREL ALUMINUM STOREFRONT SYSTEM.
2. FIELD VERIFY ALL DIMENSIONS PRIOR TO STOREFRONT MANUFACTURING.

BUILDING CODES: 2023 FLORID BUILDING CODE, 2021 INTERNATIONAL BUILDING CODES, ASCE 7-16

DESIGN LOADS:

WIND DESIGN DATA:
DESIGN WIND SPEED: V(ult) = 139 MPH
RISK CATEGORY : II
WIND EXPOSURE: C
ZONE: 4

COMPONENTS AND CLADDING (ULT.)

WALLS
POS. ZONE 4 : +38.6 psf
NEG. ZONE 4: -41.8 psf

*PLUS AND MINUS SIGNS SIGNIFY PRESSURES ACTING TOWARD AND AWAY FROM BUILDING SURFACES.

GENERAL NOTES

A. STARBUCKS VENDOR TO PROVIDE DOOR HARDWARE COMPONENTS. GC TO INSTALL.

B. SEE SHEET A101 FOR TAGGED LOCATION OF EXTERIOR DOORS AND WINDOWS.

C. EGRESS SHALL NOT PASS THROUGH KITCHENS, STORAGE ROOMS, CLOSETS OR SIMILAR SPACES. (1014.2

D. PANIC AND FIRE EXIT HARDWARE, WHERE INSTALLED ON DOORS IN THIS BUILDING SHALL SATISFY THE FOLLOWING (1008.1.10).
   1. THE ACTUATION PORTION OF THE RELEASING DEVICE SHALL EXTEND AT LEAST ONE-HALF OF THE DOOR LEAF WIDTH.
   2. THE MAXIMUM UNLATCHING FORCE DOES NOT EXCEED 15 POUNDS (6.8 KG).
   3. PIVOTED OR BALANCED DOORS SHALL BE OF THE PUSH-PAD TYPE WHERE PANIC HARDWARE IS REQUIRED AND THE PAD SHALL NOT EXTEND ACROSS MORE THAN ONE-HALF OF THE DOOR WIDTH, MEASURED FROM THE LATCH SIDE.
   4. PANIC HARDWARE LISTED IN ACCORDANCE WITH UL 305.
   5. FIRE EXIT HARDWARE LISTED IN ACCORDANCE WITH UL 10C AND UL 305.

E. SPY SCOPE HARDWARE, WHERE INSTALLED SHALL BE CENTERED IN DOOR AT 54" (1370MM) A.F.F.

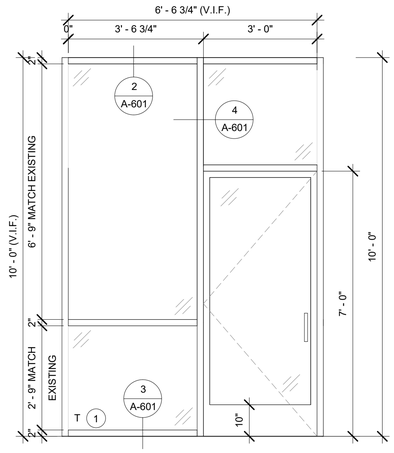

1 W01
Scale: 1/2" = 1'-0"

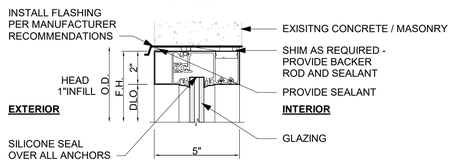

2 GLAZING DETAIL AT TOP
Scale: 3" = 1'-0"

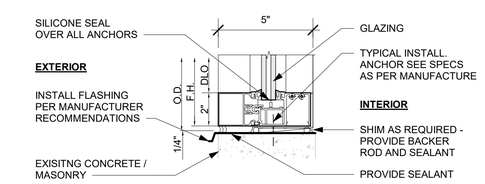

3 GLAZING DETAIL AT BOTTOM
Scale: 3" = 1'-0"

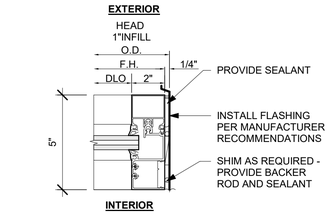

4 GLAZING DETAIL AT MULLION
Scale: 3" = 1'-0"

FOR CONSTRUCTION

© 2019 STARBUCKS COFFEE COMPANY

STARBUCKS®
2401 UTAH AVENUE SOUTH
SEATTLE, WASHINGTON 98134
(206) 318-1575

THESE DRAWINGS AND THE PROJECT MANUAL ARE CONFIDENTIAL AND SHALL REMAIN THE SOLE PROPERTY OF STARBUCKS CORPORATION, WHICH IS THE OWNER OF THE COPYRIGHT IN THIS WORK. THEY SHALL NOT BE REPRODUCED (IN WHOLE OR IN PART), SHARED WITH THIRD PARTIES OR USED IN ANY MANNER ON OTHER PROJECTS OR EXTENSIONS TO THIS PROJECT WITHOUT THE PRIOR WRITTEN CONSENT OF STARBUCKS CORPORATION. THESE DRAWINGS AND SPECIFICATIONS ARE INTENDED TO EXPRESS DESIGN INTENT FOR A PROTOTYPICAL STARBUCKS STORE (WHICH IS SUBJECT TO CHANGE AT ANYTIME) AND DO NOT REFLECT ACTUAL SITE CONDITIONS. NEITHER PARTY SHALL HAVE ANY OBLIGATION NOR LIABILITY TO THE OTHER (EXCEPT STATED ABOVE) UNTIL A WRITTEN AGREEMENT IS FULLY EXECUTED BY BOTH PARTIES.

STARBUCKS TEMPLATE VERSION: I2023-10-23

Design Forum Architects Inc.
2056 Byers Rd
Miamisburg, OH 45342
Tel: (844) 804-7700
Donald J. Rethman
Architect In Charge
License: AR0017303

MARQUEE ENGINEERING
2230 PARK AVE, STE. 100
CINCINNATI, OH 45206
513.457.7131
WWW.MARQUEENG.COM

PROJECT NAME:
CURRY FORD & YOUNG PINE RD

PROJECT ADDRESS:
10330 CURRY FORD RD
ORLANDO, FL 32825

STORE #:	49669
PROJECT #:	74019-040
ISSUE DATE:	03/20/2024
DESIGNER:	MARTIN PEREZ
PRODUCTION DESIGNER:	ANDY MCLOUD
CHECKED BY:	DONALD RETHMAN

Revision Schedule

Rev	Date	By	Description

SHEET TITLE:
WINDOW AND DOOR SCHEDULES & DETAILS
SCALE: NO SCALE

SHEET NUMBER:
A-601

3/20/2024 11:53:52 AM

KEYED NOTES

1. INSTALL NEW EXTERIOR FURNITURE THROUGHOUT AS SHOWN.
2. INSTALL NEW CAFE FURNITURE THROUGHOUT AS SHOWN.
3. INSTALL MERCH BAY AS INDICATED. SECURE TO WALL.
4. DO NOT CAULK TRASH RINGS TO COUNTERTOPS.
5. LOCATION OF WASTE & RECYCLE STATION. SEE INTERIOR FINISH ELEVATIONS.
6. RELOCATED 1-DOOR UNDERCOUNTER REFRIGERATOR.
7. RELOCATED MASTRENAS.
8. RELOCATED CUP LABELERS.
9. RELOCATED POS EQUIPMENTS.
10. RELOCATED WARMING OVENS.
11. RELOCATED BLENDERS.
12. INSTALL NITRO EQUIPMENT AS INDICATED.
13. RELOCATED GRINDER.
14. DO NOT BLOCK FOOD CASE INTAKE/ EXHAUST.
15. RELOCATED LOCATION OF ALL SWITCHING.
16. RELOCATED LOCATION OF FIRE EXTINGUISHER.
17. RELOCATED SAFE LOCATED AT POS CABINET.
18. RELOCATED PASTRY CASE AND PASTRY TRAY CART.
19. RELOCATED DT POS EQUIPMENT.
20. HAND SINK W/ INTEGRAL SPLASH GUARD.
21. RELOCATED NITRO FRIDGE AND GENERATOR.
22. G.C. TO REVERSE HINGE ON U.C. REFRIGERATOR TO LEFT HAND SWING AS SHOWN.
23. RELOCATED METRO RACK.
24. RELOCATED THAW RACK.
25. MANAGER'S DESK. SEE MANAGER'S DESK / EQUIPMENT RACK ELECTRICAL DETAIL FOR ADDITIONAL INFORMATION.
26. RELOCATED 2-DOOR REFRIGERATOR.
27. RELOCATED 1-DOOR REFRIGERATOR.
28. RELOCATED 2-DOOR FREEZER.
29. EXISTING WORKROOM FURNITURE, FIXTURES AND EQUIPMENT TO REMAIN, UON.
30. SECURE LOCKERS TO WALL PER MFGS. RECOMMENDATIONS.
31. RELOCATED TRASH BIN.
32. EXISTING RECESSED ELECTRICAL PANELS.
33. REFER TO ENLARGED RESTROOM PLANS AND ELEVATIONS (SHEET I-401) FOR FIXTURE LOCATIONS AND MOUNTING HEIGHTS.
34. EXISTING PATIO RAILING.
35. EXISTING FLOOR SINK/ DRAIN/ CLEAN OUT.
36. LOCATION OF FUTURE 1-DOOR REFRIGERATOR. DO NOT ORDER.
37. EXISTING BIKE RACK.

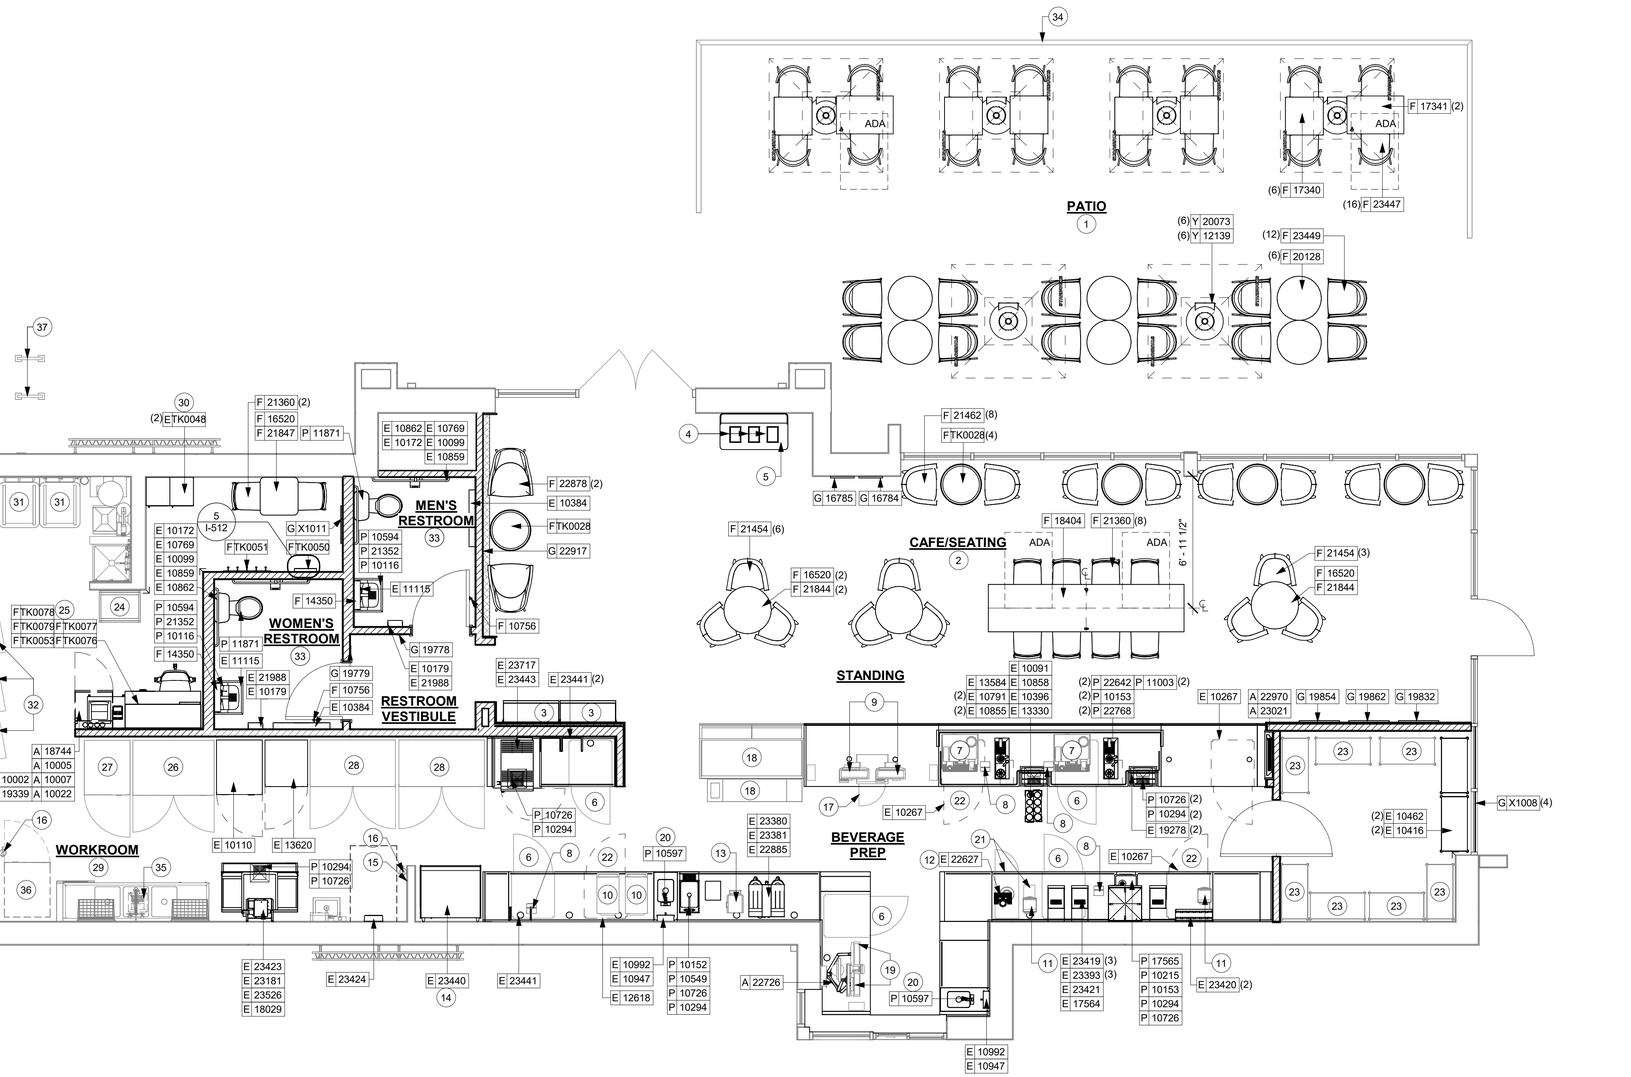

1 FURNITURE, FIXTURES AND EQUIPMENT PLAN
Scale: 1/4" = 1'-0"

0 2' 4' 8'
Scale: 1/4" = 1'-0"

N

GENERAL NOTES

A. GENERAL CONTRACTOR TO SCHEDULE WITH LOCAL REFRIGERATION CONTRACTOR TO CONDUCT INITIAL FOOD CASE START-UP AND TESTING. FOR LIST OF APPROVED START UP CONTRACTORS, CONTACT PROJECT CONSTRUCTION REPRESENTATIVE.

B. THE SITE IS SERVED BY THE MUNICIPAL WATER AND SEWER SYSTEM UNLESS OTHERWISE NOTED.

C. ALL FLOOR AND WALL JUNCTIONS IN STORAGE AND PREP. AREAS SHALL HAVE A 6" COVED BASE.

D. ALL FOOD STORAGE SHALL BE 6" (150mm) A.F.F.

E. ALL WOOD SURFACES (DOORS, TRIM, SHELVES, CABINETS) SHALL BE SEALED.

F. FLOORS, WALLS AND CEILING FINISHES IN FOOD PREP. AREAS SHALL BE SMOOTH, NON-TOXIC, NON-ABSORBENT, DURABLE AND EASILY CLEANABLE. PAINT SHALL BE WASHABLE AND SEMI-GLOSS OR HIGH-GLOSS FINISH.

G. ALL EQUIPMENT AND INSTALLATION WILL MEET NATIONAL SANITATION FOUNDATION STANDARDS OR EQUIVALENT.

H. ALL EQUIPMENT AND CABINETRY WILL BE FLUSH MOUNTED TO COUNTERS, WALLS OR FLOORS, OR BE RAISED TO ALLOW FOR CLEANING.

I. CONFIRM ALL NECESSARY CLEARANCES PER PRODUCT CUT SHEET REQUIREMENTS FOR ALL EQUIPMENT (E.G. ICE MACHINE).

J. EQUIPMENT UNITS SHALL CONTAIN NO EXPOSED THREADS, EMBELLISHMENTS OR OVERHANGING EDGES THAT SERVE AS PLACES FOR ACCUMULATION OF DUST, DIRT AND DEBRIS.

K. WARMING OVEN(S) SHOWN FOR PERMITTING PURPOSES. INSTALLATION AT STORE OPENING TO BE VERIFIED BY STARBUCKS CONSTRUCTION REPRESENTATIVE.

L. EACH HAND WASHING SINK WILL HAVE A SINGLE SERVICE TOWEL AND SOAP DISPENSER, AND ALL HAND SINKS TO HAVE A COMBINATION FAUCET OR PREMIXING FAUCET.

M. FOR PLUMBING FIXTURES, REFER TO THE PLUMBING DESIGN PLAN. FOR DATA DEVICE SCHEDULE, REFER TO THE ELECTRICAL DESIGN PLAN.

N. SEE ELEVATIONS FOR DISTRIBUTION OF CUP DISPENSERS.

NOTE :
REFER SHEET I-101.1 FOR DATA DEVICE, FURNITURE, GRAPHICS, PLUMBING FIXTURE, SPECIALITY EQUIPMENT, MECHANICAL EQUIPMENT AND SITE SCHEDULE.

FOR CONSTRUCTION

© 2019 STARBUCKS COFFEE COMPANY

STARBUCKS®
2401 UTAH AVENUE SOUTH
SEATTLE, WASHINGTON 98134
(206) 318-1575

THESE DRAWINGS AND THE PROJECT MANUAL ARE CONFIDENTIAL AND SHALL REMAIN THE SOLE PROPERTY OF STARBUCKS CORPORATION, WHICH IS THE OWNER OF THE COPYRIGHT IN THIS WORK. THEY SHALL NOT BE REPRODUCED (IN WHOLE OR IN PART), SHARED WITH THIRD PARTIES OR USED IN ANY MANNER ON OTHER PROJECTS OR EXTENSIONS TO THIS PROJECT WITHOUT THE PRIOR WRITTEN CONSENT OF STARBUCKS CORPORATION. THESE DRAWINGS AND SPECIFICATIONS ARE INTENDED TO EXPRESS DESIGN INTENT FOR A PROTOTYPICAL STARBUCKS STORE (WHICH IS SUBJECT TO CHANGE AT ANYTIME) AND DO NOT REFLECT ACTUAL SITE CONDITIONS. NEITHER PARTY SHALL HAVE ANY OBLIGATION NOR LIABILITY TO THE OTHER (EXCEPT STATED ABOVE) UNTIL A WRITTEN AGREEMENT IS FULLY EXECUTED BY BOTH PARTIES.

STARBUCKS TEMPLATE VERSION: i2023-10-23

Design Forum Architects Inc.
2056 Byers Rd
Miamisburg, OH 45342
Tel: (844) 804-7700
Donald J. Rethman
Architect In Charge
License: AR0017303

MARQUEE ENGINEERING
2230 PARK AVE, STE. 100
CINCINNATI, OH 45206
513.457.7131
WWW.MARQUEENG.COM

PROJECT NAME:
CURRY FORD &
YOUNG PINE RD

PROJECT ADDRESS:
10330 CURRY FORD RD
ORLANDO, FL 32825

STORE #:	49669
PROJECT #:	74019-040
ISSUE DATE:	03/20/2024
DESIGNER:	MARTIN PEREZ
PRODUCTION DESIGNER:	ANDY MCLOUD
CHECKED BY:	DONALD RETHMAN

Revision Schedule

Rev	Date	By	Description

SHEET TITLE:
FF & E PLAN

SCALE: 1/4" = 1'-0"

SHEET NUMBER:
I-101

3/20/2024 11:53:59 AM

DATA DEVICE SCHEDULE - "A"

DESIGN ID	COUNT	DESCRIPTION	FURN. BY	INST. BY	COMMENTS
AUDIO VISUAL					
10005	1	MUSIC SYSTEM	SB	GC	
19339	1	AMPLIFIER - 40W	SB	GC	
19493	3	SPEAKER PENDANT MOUNTED - BLACK	SB	GC	
22726	1	DT POS MONITOR ARM TRIPLE SURFACE MOUNTED	SB	GC	PART OF RETAIL IT EQUIPMENT PACKAGE
DATA					
10002	1	COMPUTER MANAGER WORKSTATION	SB	GC	
10007	1	PRINTER MANAGER WORKSTATION	SB	GC	
18744	1	EQUIPMENT RACK WITH LOCK - 24IN 610MM	SB	GC	
20294	1	IOT MODULE	SB	GC	
GRAPHICS - INTERIOR MENU					
22970	4	MENU BOARD - DIGITAL DISPLAY - 44X25.25IN 1121X644MM - BLACK	SB	GC	
22971	3	MENU BOARD - DIGITAL MENU BOARD MOUNTING BRACKET SINGLE SCREEN - BLACK	SB	GC	
23021	1	MENU BOARD - ORDER STATUS BOARD MOUNTING BRACKET - BLACK	SB	GC	
POINT OF SALE					
10022	1	MONEY COUNTER	SB	GC	

SPECIALTY EQUIPMENT SCHEDULE - "E"

DESIGN ID	COUNT	DESCRIPTION	FURN. BY	INST. BY	COMMENTS
COOLING					
10110	1	FRIDGE REACH IN 1 DOOR RH - 29IN 735MM	SB	GC	
10267	3	FRIDGE UNDERCOUNTER 1 DOOR - 27IN 685MM	SB	GC	
12618	1	FRIDGE UNDERCOUNTER 1 DOOR WITH SHELF - 27IN 685MM	SB	GC	
13620	1	FREEZER REACH IN 1 DOOR LH - 27IN 685MM	SB	GC	
EQUIPMENT					
17564	1	BLENDER PITCHER RINSER WITH SENSOR	SB	GC	
22885	1	BREWER CLOVER VERTICA DOUBLE	SB	GC	
23380	1	BREWER CLOVER VERTICA INSTALL KIT	SB	GC	
23381	1	BREWER CLOVER VERTICA CORD	SB	GC	
23393	3	EQUIPMENT - CBE MILK DISPENSE BRACKET SLIDE	SB	GC	
23419	3	MILK DISPENSER	SB	GC	
23443	1	OVEN COMBI	SB	GC	
FAN					
23717	1	STEAM VENT - COMBI OVEN	SB	GC	
FOOD CASE					
23440	1	FOOD CASE - WARMING WALL - 1000 SQUARE	SB	GC	
ICE					
18029	1	ICE - BIN B110	SB	GC	BPF-1 ADAPTER KIT (011076103) REQUIRED WHEN PAIRING WITH 30" (760MM) ICE MACHINES
19278	2	ICE - BIN DROP IN 45LB 20KG HORIZONTAL	SB	GC	
23181	1	ICE - MACHINE HMD2110RBT REMOTE COOLED	SB	GC	
23421	1	ICE - NUGGET ICE DISPENSER - SINGLE ICE MACHINE	SB	GC	
23423	1	ICE - NUGGET ICE DIVERTER	SB	GC	
23424	1	ICE - NUGGET ICE DIVERTER CONTROL PANEL (DO NOT ORDER, SHIPS WITH DIVERTER)	SB	GC	
23526	1	ICE - BIN ADAPTOR FOLLETT B110H22H30DV PEDESTAL FOR B110	SB	GC	
OTHER					
10091	1	CUP DISPENSER TALL HOT VERTICAL	SB	GC	
10099	2	RESTROOM TOILET PAPER HOLDER	SB	GC	
10172	2	RESTROOM SEAT COVER DISPENSER	SB	GC	
10179	2	HAND DRYER SURFACE MOUNTED	SB	GC	
10384	2	DIAPER CHANGING STATION HORIZONTAL	SB	GC	
10396	1	CUP DISPENSER SHORT HOT VERTICAL	SB	GC	
10769	2	RESTROOM GRAB BAR VERTICAL - 18IN 455MM	SB	GC	
10791	2	CUP DISPENSER GRANDE VENTI COLD VERTICAL	SB	GC	
10855	2	CUP DISPENSER GRANDE VENTI HOT VERTICAL	SB	GC	
10858	1	CUP DISPENSER TALL COLD VERTICAL	SB	GC	
10859	2	RESTROOM GRAB BAR - 48IN 1220MM	SB	GC	
10862	2	RESTROOM GRAB BAR - 36IN 915MM	SB	GC	
10947	2	SOAP DISPENSER WALL MOUNTED	SB	GC	
10992	2	PAPER TOWEL DISPENSER HALF SIZE - TRANSLUCENT GRAY	SB	GC	
11115	2	SOAP DISPENSER SINK MOUNTED	SB	GC	
13330	1	MOBILE CUP DISPENSER CADDY	SB	GC	
13584	1	CUP DISPENSER TRENTA COLD VERTICAL	SB	GC	
21988	2	HAND DRYER BACK PANEL	SB	GC	
22627	1	NITRO 2 TAP HANDLE WITH BADGE AND MOUNT KIT	SB	GC	JOE TAP, FOR USE AT BACKBAR NITRO FONT
23420	2	REFRESHER DISPENSE SMALL	SB	GC	
STORAGE					
10416	2	WORKROOM SHELVING - 36IN 915MM	SB	GC	
10462	2	WORKROOM SHELVING POSTS	SB	GC	
23441	3	PASTRY COOLING RACK WALL MOUNTED	SB	GC	
TK0048	2	5 COMP LOCKER - 15IN 380MM	SB	GC	

FURNITURE SCHEDULE - "F"

DESIGN ID	COUNT	DESCRIPTION	FURN. BY	INST. BY	COMMENTS
CHAIR					
21360	10	CHAIR - CAFE PEGGY - WALNUT WD0077	SB	GC	
21454	9	CHAIR - CAFE ASHER UPHOLSTERED BACK - WALNUT AND CARAMEL BROWN NATURAL WD0077 F0008	SB	GC	
21462	8	CHAIR - LOUNGE ASHER WOOD SEAT - WALNUT AND CARAMEL BROWN NATURAL WD0077 F0008	SB	GC	
22878	2	CHAIR - LOUNGE COMF - BLACK AND CARAMEL BROWN NATURAL MT0028 F0008	SB	GC	
23447	16	CHAIR - CAFE HANS 2.0 - MOTTLED GREY	SB	GC	
23449	12	CHAIR - LOUNGE HANS 2.0 - MOTTLED GREY	SB	GC	
TK0077	1	CHAIR - MANAGERS WORKSTATION	SB	GC	STEELCASE SERIES ONE ARMLESS
DESK					
TK0053	1	DESK - MANAGERS WORKSTATION SHELVES - 48IN 1220MM	SB	GC	
TK0076	1	DESK - MANAGERS WORKSTATION - 48X24X27IN 1220X610X685MM	SB	GC	
MIRROR					
14350	2	MIRROR - RESTROOM ANGLED- 18X36IN 455X915MM	SB	GC	INSTALLED AT CENTER OF SINK, MIN. 40" A.F.F. TO B.O. MIRROR.
TK0050	1	MIRROR - BOH - 16X51IN 405X1295MM	SB	GC	SEE DETAIL: 5/I-512
OTHER					
10756	2	COAT HOOK 1 PRONG SQUARE - 2IN 50MM - SST	SB	GC	
TK0051	1	COAT HOOK STRIP - 30IN 760MM	SB	GC	BLACK FINISH
STORAGE					
TK0078	1	FILE MOBILE PEDESTAL WITH CUSHION AND LOCK	SB	GC	
TK0079	1	MANAGERS DESK CART - 24X20IN 610X510MM	SB	GC	
TABLE					
16520	4	TABLE - BASE CAFE DOME ACCENT - 20X27IN 510X685MM - HOT ROLLED STEEL MT0011	SB	GC	
17340	6	TABLE - CAFE METAL PEDESTAL BASE SQUARE - 24IN 610MM - BLACK MT0028	SB	GC	
17341	2	TABLE - ACCESSIBLE METAL WITH TAPERED LEGS - 36X24IN 915X610MM - BLACK MT0028	SB	GC	EXTERIOR FURNITURE
18404	1	TABLE - COMMUNITY CAFE HEIGHT ANGLE BASE - 10 SEAT NARROW - WITH POWER WALNUT WD0077	SB	GC	
20128	6	TABLE - OCCASIONAL COFFEE CAMERON - FLAT BLACK MT0028	SB	GC	
21844	3	TABLE - TOP ROUND EDGE ROUND - 30IN 760MM - WALNUT WD0077	SB	GC	
21847	1	TABLE - TOP ROUND EDGE SQUARE - 24IN 610MM - WALNUT WD0077	SB	GC	
TK0028	5	TABLE - OCCASIONAL COFFEE COCO	SB	GC	
WINDOW TREATMENT					
22486	14	ROLLER SHADE - DARK BROWN - 5PC OPEN	SB	GC	CROPPED LENGTH ABOVE DOOR; LENGTH REQUIRED (V.I.F.): (1) 3' - 0" (1) 3' - 1 3/4" (1) 3' - 3 3/4" (5) 3' - 4" (4) 3' - 6 1/2" (1) 4' - 1" (1) 6' - 0" EXTEND TO TOP OF BOTTOM MULLION

GRAPHICS AND ARTWORK SCHEDULE - "G"

DESIGN ID	COUNT	DESCRIPTION	FURN. BY	INST. BY	COMMENTS
GRAPHICS - ARTWORK					
16782	1	SBXART_16782 - FRAME WITH NO MAT - ART SIZE:14" W X 14" H; OVERALL SIZE; 15" W X 15" H; PAPER - 1; FRAME - 1C 613677 NATURAL MAPLE - 1/4" SPACER	SB	GC	SEE ELEVATION: 2/I-202
16784	1	SBXART_16784 - FRAME WITH NO MAT - ART SIZE:14" W X 14" H; OVERALL SIZE; 15" W X 15" H; PAPER - 1; FRAME - 1C 613677 NATURAL MAPLE - 1/4" SPACER	SB	GC	SEE ELEVATION: 2/I-202
16785	1	SBXART_16790 - FRAME WITH NO MAT - ART SIZE:14" W X 14" H; OVERALL SIZE; 15" W X 15" H; PAPER - 1; FRAME - 1C 613677 NATURAL MAPLE - 1/4" SPACER	SB	GC	SEE ELEVATION: 2/I-202
16790	1	SBXART_16790 - FRAME WITH NO MAT - ART SIZE:14" W X 14" H; OVERALL SIZE; 15" W X 15" H; PAPER - 1; FRAME - 1C 613677 NATURAL MAPLE - 1/4" SPACER	SB	GC	SEE ELEVATION: 2/I-202
19832	1	SBXART_19832 - FRAMED AND MATTED - ART SIZE:16" W X 26.25" H; MAT BORDER - 4"; OVERALL SIZE; 25.5"WX 34.8" H; PAPER - 1 - MAT - 1; FRAME - 1C 613677 NATURAL MAPLE	SB	GC	SEE ELEVATION: 2/I-201
19854	1	SBXART_19854 - FRAMED AND MATTED - ART SIZE:16" W X 26.25" H; MAT BORDER - 4"; OVERALL SIZE; 25.5"WX 34.8" H; PAPER - 1 - MAT - 1; FRAME - 1C 613677 NATURAL MAPLE	SB	GC	SEE ELEVATION: 2/I-201
19862	1	SBXART_19862 - FRAMED AND MATTED - ART SIZE:16" W X 26.25" H; MAT BORDER - 4"; OVERALL SIZE; 25.5"WX 34.8" H; PAPER - 1 - MAT - 1; FRAME - 1C 613677 NATURAL MAPLE	SB	GC	SEE ELEVATION: 2/I-201
22917	1	SBXART_22917 ; ARTWORK PRINTED ON WALLCOVERING ; ART SIZE - 141 3/4" W X 114" H (V.I.F) - ARTIST TBD	SB	GC	SEE ELEVATION: 1/I-202, PASS MURAL OVER SOFIT LEVEL 6" TO COVER THE COVE LIGHT
X1004	1	COMMUNITY BOARD MAGNETIC WITH 3/4" FRAME 1C; FINISH: NATURAL MAPLE; OVERALL SIZE: 46" W X 36" H	SB	GC	SEE ELEVATION: 1/I-202
X1011	1	SBXART_22175 - WRAPPED CANVAS IN FLOAT FRAME - ART SIZE: 23" W X 29" H - REVEAL .25" - PRINT TO EDGES - PRINT EDGES BLACK - OVERALL SIZE; 24"WX 30" H; CANVAS - 1; FRAME - 3A 623674 EBONIZED WALNUT	SB	GC	SEE ELEVATION: 3/I-205
GRAPHICS - OTHER					
19778	1	RESTROOM SIGN MEN ACCESSIBLE	SB	GC	
19779	1	RESTROOM SIGN WOMEN ACCESSIBLE	SB	GC	
X1008	4	WINDOW FILM - 3M FASARA GLASS FINISHES, RE1SIAR, REFLECT 1.50IN X 98.4FT (1270MM X 30M)	SB	GC	SIZE REQUIRED: (V.I.F.): (1) 3' - 3 1/4" W X 2' - 9" H (1) 3' - 3 1/4" W X 6' - 9" H (1) 3' - 2 1/4" W X 2' - 9" H (1) 3' - 2 1/4" W X 6' - 9" H BLACK OUT FILM PROVIDED BY: HEATHER HANDY BLIND EXPRESS, INC. 1100-1102 ABBEY COURT ALPHARETTA, GA 30004

PLUMBING FIXTURE SCHEDULE - "P"

DESIGN ID	COUNT	DESCRIPTION	FURN. BY	INST. BY	COMMENTS
DRAIN					
10294	6	DRAIN - FLOOR SINK SQUARE - 12IN 305MM	SB	GC	ZURN FD2372-H, A.R.E. FLOOR SINK WITH 6" SUPM DEPTH AND 1/2 GRATE.
10594	2	DRAIN - FLOOR SINK SQUARE - 5IN 125MM	GC	GC	ZURN ZN415B
10726	6	FLOOR SINK - GRATE HALF SQUARE - 12IN 305MM	SB	GC	ZURN FD2372-H, A.R.E. FLOOR SINK WITH 6" SUPM DEPTH AND 1/2 GRATE.
FAUCET					
10152	1	FAUCET - DOUBLE LABORATORY WITH BENT RISER SPOUT	SB	GC	
10153	3	FAUCET - WATER TOWER - 12IN 305MM	SB	GC	
10215	1	FAUCET - DOUBLE LABORATORY WITH SWING SPOUT	SB	GC	
10597	2	FAUCET - SINGLE HANDLE	SB	GC	
11003	2	FAUCET - METERED	SB	GC	
21352	2	FAUCET - RESTROOM WITH MOTION SENSOR	SB	GC	
22642	2	FAUCET - INSTANTHOT SYSTEM 2 BUTTON WITH BOILER AND BRACKET	SB	GC	KIT INCLUDES FONT, UNDERCOUNTER BOILER AND BOILER BRACKET FOR SIDE PANEL MOUNTING. BRACKET CAN BE FLOOR MOUNTED USING SET OF (4) STAINLESS STEEL LEGS, ORDERED SEPARATELY THROUGH VENDOR.
SINK					
10116	2	SINK - RESTROOM WALL MOUNTED	SB	GC	
10549	1	SINK - RINSE DROP IN SST - 12X20IN 305X510MM	SB	GC	
17565	1	SINK - RINSE WITH DRAINBOARD - 15X27IN 380X685MM	SB	GC	
22768	2	SINK - COUNTERTOP RINSER WITH WATER TOWER - 26X9IN 660X235MM	SB	GC	
TOILET					
11871	2	TOILET - WITH TANK SINGLE FLUSH	GC	GC	WC TO BE PURCHASED THROUGH FERGUSON: NA.PROJECTS@FERGUSON.COM

SITE SCHEDULE - "Y"

DESIGN ID	COUNT	DESCRIPTION	FURN. BY	INST. BY	COMMENTS
OTHER					
X4001	1	CIRCULAR BOLLARD - 6" DIA	SB	GC	SEE DETAIL: 5/A-002
UMBRELLA					
12139	6	UMBRELLA - BASE 95LB 43KG - SILVER MT0021	SB	GC	
20073	6	UMBRELLA - WITHOUT VALANCE - 6FT 183CM - GREEN CANVAS WITH WORDMARK F0056	SB	GC	

MECHANICAL EQUIPMENT SCHEDULE - "M"

DESIGN ID	COUNT	DESCRIPTION	FURN. BY	INST. BY	COMMENTS
FAN					
10632	1	FAN - RESTROOM EXHAUST			
OTHER					
17797	1	ENERGY MANAGEMENT SYSTEM - HVAC ONLY	SB	GC	

RESPONSIBILITY LEGEND

FURN. BY	INST. BY
SB - FURNISHED BY STARBUCKS	SB - INSTALLED BY GENERAL CONTRACTOR
GC - FURNISHED BY GENERAL CONTRACTOR	GC - INSTALLED BY STARBUCKS
VD - FURNISHED BY VENDOR	VD - INSTALLED BY VENDOR

NOTE:
ALL RESPONSIBILITIES TO BE CONFIRMED WITH STARBUCKS CONSTRUCTION MANAGER PRIOR TO ORDERING / CONSTRUCTION.

FOR CONSTRUCTION

© 2019 STARBUCKS COFFEE COMPANY

STARBUCKS®
2401 UTAH AVENUE SOUTH
SEATTLE, WASHINGTON 98134
(206) 318-1575

THESE DRAWINGS AND THE PROJECT MANUAL ARE CONFIDENTIAL AND SHALL REMAIN THE SOLE PROPERTY OF STARBUCKS CORPORATION, WHICH IS THE OWNER OF THE COPYRIGHT IN THIS WORK. THEY SHALL NOT BE REPRODUCED (IN WHOLE OR IN PART), SHARED WITH THIRD PARTIES OR USED IN ANY MANNER ON OTHER PROJECTS OR EXTENSIONS TO THIS PROJECT WITHOUT THE PRIOR WRITTEN CONSENT OF STARBUCKS CORPORATION. THESE DRAWINGS AND SPECIFICATIONS ARE INTENDED TO EXPRESS DESIGN INTENT FOR A PROTOTYPICAL STARBUCKS STORE (WHICH IS SUBJECT TO CHANGE AT ANYTIME) AND DO NOT REFLECT ACTUAL SITE CONDITIONS. NEITHER PARTY SHALL HAVE ANY OBLIGATION NOR LIABILITY TO THE OTHER (EXCEPT STATED ABOVE) UNTIL A WRITTEN AGREEMENT IS FULLY EXECUTED BY BOTH PARTIES.

STARBUCKS TEMPLATE VERSION: i2023-10-23

Design Forum Architects Inc.
2056 Byers Rd
Miamisburg, OH 45342
Tel: (844) 804-7700
Donald J. Rethman
Architect In Charge
License: AR0017303

MARQUEE ENGINEERING
2230 PARK AVE, STE. 100
CINCINNATI, OH 45206
513.457.7131
WWW.MARQUEENG.COM

PROJECT NAME:
CURRY FORD & YOUNG PINE RD

PROJECT ADDRESS:
10330 CURRY FORD RD
ORLANDO, FL 32825

STORE #: 49669
PROJECT #: 74019-040
ISSUE DATE: 03/20/2024
DESIGNER: MARTIN PEREZ
PRODUCTION DESIGNER: ANDY MCLOUD
CHECKED BY: DONALD RETHMAN

Revision Schedule

Rev	Date	By	Description

SHEET TITLE:
FF & E SCHEDULES

SCALE: NO SCALE

SHEET NUMBER:
I-101.1

3/20/2024 11:54:04 AM

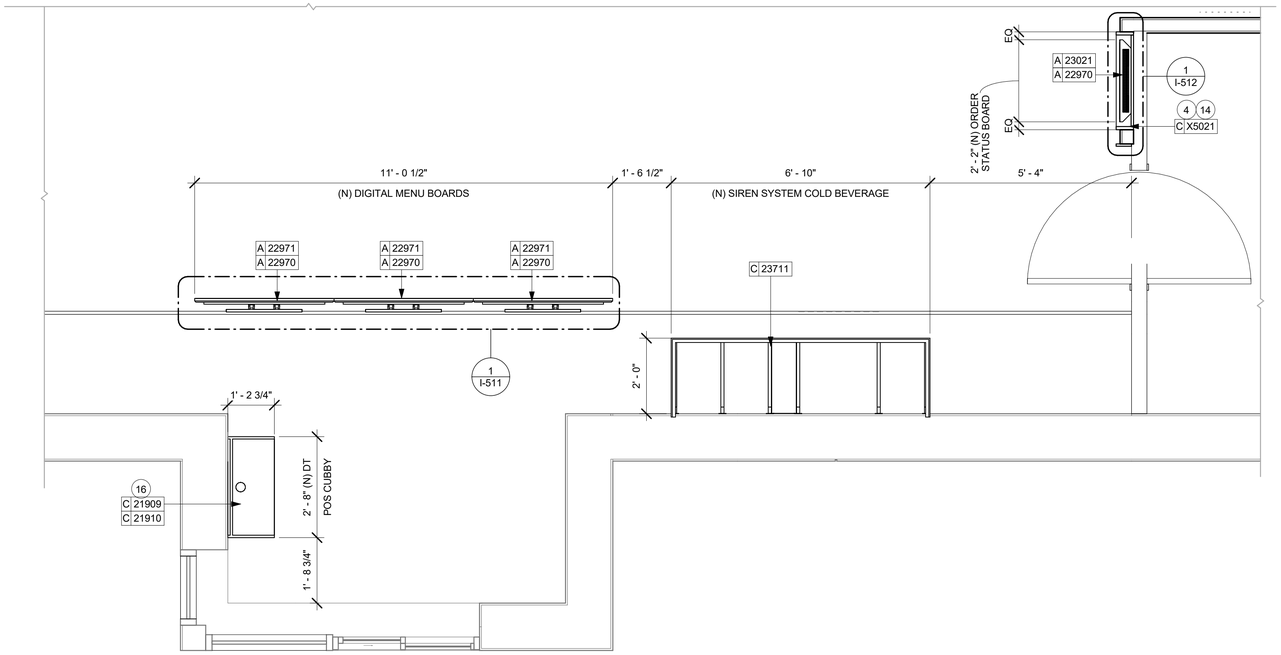

2 UPPER CASEWORK PLAN

Scale: 1/2" = 1'-0"

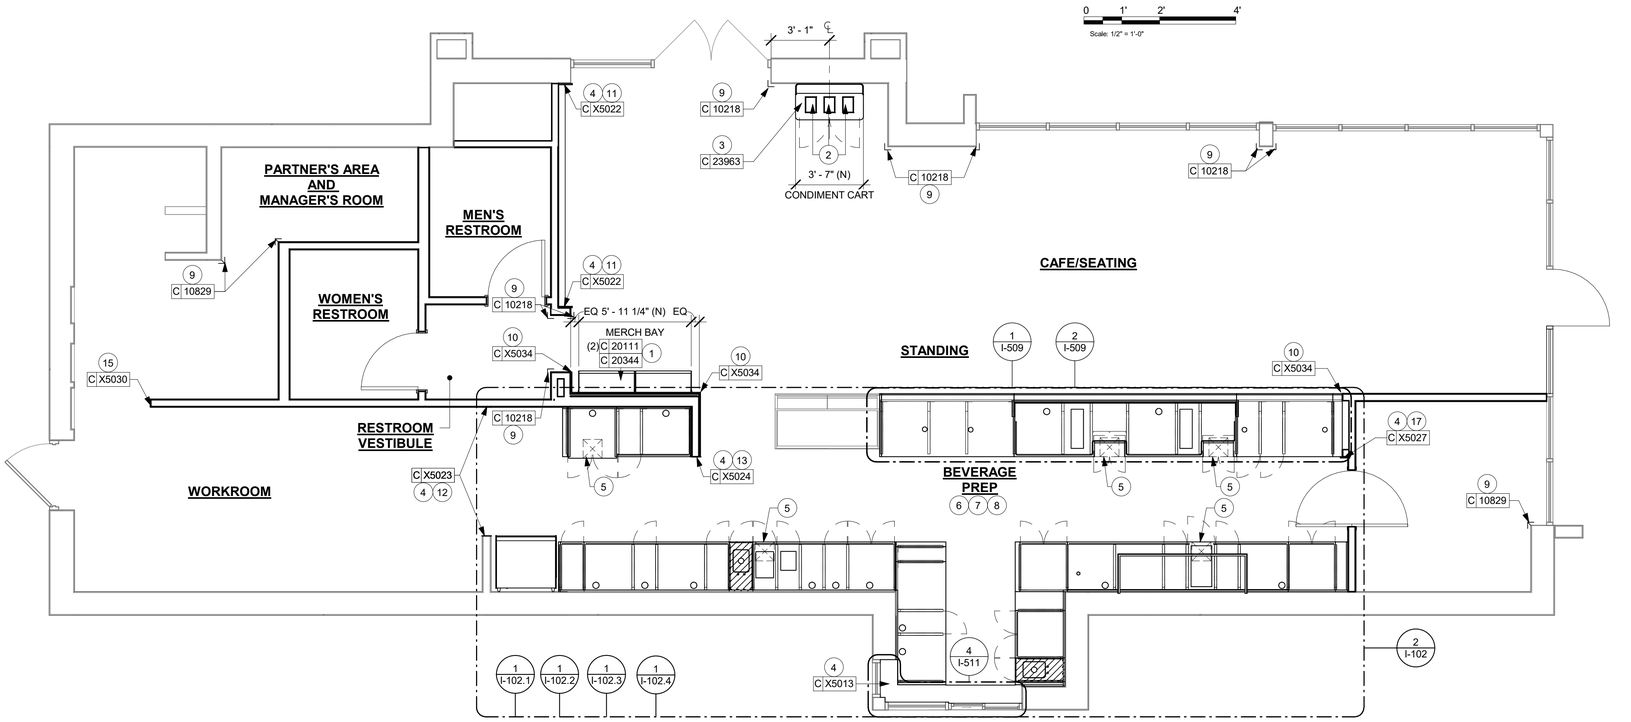

1 CASEWORK PLAN

Scale: 1/4" = 1'-0"

LEGEND

- INDICATES STAINLESS STEEL (SST) COUNTERTOP
- INDICATES SOLID SURFACE (SS) COUNTERTOP
- INDICATES CORNER GUARD @ BOH / FOH -10829 / 10218

NOTE:

SEE SHEET I-101.1 FOR DATA DEVICE SCHEDULE "A"

SEE SHEET I-103 FOR CASEWORK AND CASEWORK FINISH SCHEDULE "C"

GENERAL NOTES

A. GENERAL CONTRACTOR TO NOTIFY CONSTRUCTION MANAGER IMMEDIATELY IF A DISCREPANCY EXISTS BETWEEN CASEWORK SHOP DRAWINGS, EXITING SITE CONDITIONS, ARCHITECTURAL DRAWINGS OR BUILT FIXTURES. ALL DIMENSIONS SHALL BE FIELD VERIFIED BY GC PRIOR TO SHOP DRAWINGS PRODUCTION.

B. STARBUCKS CONSTRUCTION MANAGER TO COORDINATE AND SCHEDULE CASEWORK DELIVERY DATE. GENERAL CONTRACTOR TO CONFIRM CASEWORK DELIVERY DATE WITH CASEWORK MANUFACTURER AT FOUR (4) WEEKS PRIOR AND THEN ONE (1) WEEK PRIOR TO SCHEDULED DATE OF DELIVERY.

C. STARBUCKS CONTRACTS DIRECTLY WITH CASEWORK VENDOR TO SUPPLY CASEWORK LISTED IN THE CASEWORK SCHEDULE, UNLESS OTHERWISE NOTED.

D. CASEWORK VENDOR TO PROVIDE COMPLETE SHOP DRAWINGS AND INSTALLATION PACKAGE TO GENERAL CONTRACTOR TO FACILITATE PROPER INSTALLATION.

E. ALL CASEWORK BOX BASE / TOE KICKS SHALL BE SET AND LEVELED USING 1/4" (6 MM) NON-ABSORBENT PLASTIC SHIMS PROVIDED BY CASEWORK VENDOR.

F. SEE WALL FINISH PLAN FOR LOCATION, TAGGING, AND FINISH SCHEDULES OF APPLIED WALL TREATMENTS.

G. SEE REFLECTED CEILING PLAN FOR CASEWORK SOFFIT LOCATIONS.

H. REFERENCE PLUMBING AND ELECTRICAL PLANS FOR PLACEMENT OF ELECTRICAL, DATA AND PLUMBING ON FRONT AND BACKLINE OF BAR.

KEYED NOTES

1. INSTALL MERCH BAY AS INDICATED. SECURE TO WALL.
2. DO NOT CAULK TRASH RINGS TO COUNTERTOPS.
3. INSTALL WASTE & RECYCLE STATION AS INDICATED.
4. REFER TO CASEWORK DETAILS SHEET FOR ADDITIONAL INFORMATION.
5. NEW FLOOR SINK BELOW. CASEWORK MANUFACTURER TO COORDINATE DESIGN TO ENSURE THIS AREA IS READILY ACCESSIBLE FOR CLEANING AND FREE OF COUNTERTOP SUPPORT.
6. INSTALL CASEWORK, COUNTERTOPS, SHELVES, CUBBIES, FINISHES, TRIM AND TABLE TOPS THROUGHOUT. REFERENCE FINISH SCHEDULE AND MANUFACTURER'S SPECIFICATIONS FOR ADDITIONAL INFORMATION.
7. ALL COUNTERTOPS UTILIZED FOR CUSTOMER TRANSACTIONS, INCLUDING BAR, CONDIMENT AND SALES COUNTERTOPS SHALL BE INSTALLED AT 2'-10" (860 MM) MAXIMUM A.F.F.
8. VARIABLE WIDTH FILLER CABINET / COUNTERTOP REQUIRED TO FILL GAP (FIELD VERIFY DIMENSION). VENDOR TO COORDINATE EXACT DIMENSION WITH GC PRIOR TO INSTALLATION.
9. INSTALL CORNER GUARD AT OUTSIDE CORNER AS INDICATED. SEE DETAILS: 8/I-502.
10. INSTALL FRY REGLET "Y" TRIM AT WOOD CLADDING EDGE AS INDICATED.
11. INSTALL CUSTOM WOOD TRIM AT CAFE WALL EDGE AS INDICATED.
12. INSTALL METAL TRIM AT WORKROOM WALL EDGE AS INDICATED.
13. INSTALL CUSTOM METAL TRIM AT BACKBAR WALL EDGE AS INDICATED.
14. INSTALL CUSTOM WOOD FRAME AROUND ORDER STATUS BOARD AS INDICATED.
15. INSTALL METAL FLAT BAR AT WORKROOM WALL AS INDICATED.
16. INSTALL DRIVE-THRU POS CUBBY AS INDICATED.
17. INSTALL WOOD TRIM AT STATUS ORDER BOARD EDGE AT FRONTBAR AS INDICATED.

FOR CONSTRUCTION

© 2019 STARBUCKS COFFEE COMPANY

STARBUCKS®
2401 UTAH AVENUE SOUTH
SEATTLE, WASHINGTON 98134
(206) 318-1575

THESE DRAWINGS AND THE PROJECT MANUAL ARE CONFIDENTIAL AND SHALL REMAIN THE SOLE PROPERTY OF STARBUCKS CORPORATION, WHICH IS THE OWNER OF THE COPYRIGHT IN THIS WORK. THEY SHALL NOT BE REPRODUCED (IN WHOLE OR IN PART), SHARED WITH THIRD PARTIES OR USED IN ANY MANNER ON OTHER PROJECTS OR EXTENSIONS TO THIS PROJECT WITHOUT THE PRIOR WRITTEN CONSENT OF STARBUCKS CORPORATION. THESE DRAWINGS AND SPECIFICATIONS ARE INTENDED TO EXPRESS DESIGN INTENT FOR A PROTOTYPICAL STARBUCKS STORE (WHICH IS SUBJECT TO CHANGE AT ANYTIME) AND DO NOT REFLECT ACTUAL SITE CONDITIONS. NEITHER PARTY SHALL HAVE ANY OBLIGATION NOR LIABILITY TO THE OTHER (EXCEPT STATED ABOVE) UNTIL A WRITTEN AGREEMENT IS FULLY EXECUTED BY BOTH PARTIES.

STARBUCKS TEMPLATE VERSION: I2023-10-23

Design Forum Architects Inc.

2056 Byers Rd
Miamisburg, OH 45342
Tel: (844) 804-7700

Donald J. Rethman
Architect In Charge
License: AR0017303

MARQUEE ENGINEERING
2230 PARK AVE, STE. 100
CINCINNATI, OH 45206
513.457.7131
WWW.MARQUEENG.COM

PROJECT NAME:
CURRY FORD & YOUNG PINE RD

PROJECT ADDRESS:
10330 CURRY FORD RD
ORLANDO, FL 32825

STORE #:	49669
PROJECT #:	74019-040
ISSUE DATE:	03/20/2024
DESIGNER:	MARTIN PEREZ
PRODUCTION DESIGNER:	ANDY MCLOUD
CHECKED BY:	DONALD RETHMAN

Revision Schedule

Rev	Date	By	Description

SHEET TITLE:
CASEWORK PLAN

SCALE: AS SHOWN

SHEET NUMBER:
I-102

3/20/2024 11:54:07 AM

ADAPTABLE CASEWORK SUPPORT LEG AND DIEWALL BASE SCHEDULE "C"

DESIGN ID	COUNT	DESCRIPTION	FURN. BY	INST. BY	COMMENTS
DIEWALL					
21886	3	DIEWALL - BASE - VARIABLE LENGTH	SB	GC	
21888	46	DIEWALL - SUPPORT LEG	SB	GC	
23439	1	DIEWALL - WRM STRUCTURE LOWERED COUNTER	SB	GC	

LEGEND

- CABINET LEG
- DATUM POINT

RESPONSIBILITY LEGEND

FURN. BY	INST. BY
SB - FURNISHED BY STARBUCKS	SB - INSTALLED BY GENERAL CONTRACTOR
GC - FURNISHED BY GENERAL CONTRACTOR	GC - INSTALLED BY STARBUCKS
VD - FURNISHED BY VENDOR	VD - INSTALLED BY VENDOR

NOTE:
ALL RESPONSIBILITIES TO BE CONFIRMED WITH STARBUCKS CONSTRUCTION MANAGER PRIOR TO ORDERING / CONSTRUCTION.

GENERAL NOTES

A. SEE SHEET I-103 FOR COMPLETE CASEWORK SCHEDULE.

B. METAL COMPONENTS PROVIDED BY CASEWORK SUPPLIER UNLESS OTHERWISE NOTED.

C. DIEWALL AND BOX BASES TO BE INSTALLED PRIOR TO FLOORING MATERIAL INSTALLATION.

D. G.C. TO INSTALL BLOCKING BETWEEN DIEWALL BASE.

E. ALL DIMENSIONS TAKEN FROM FRONTLINE DATUM POINT TO OUTSIDE CORNER OF DIEWALL BASE.

F. BOX BASE (IF APPLICABLE) BUTTS UP AGAINST INSIDE FACE OF DIEWALL. PROVIDE SEALANT AT SEAM.

G. LEVEL BOX BASES TO BOTTOM RAIL OF WALL FRAME.

KEYED NOTES

1. CASEWORK FRAMEWORK ABOVE.
2. RELOCATED FOOD CASE.
3. NEW FLOOR SINK BELOW. CASEWORK MANUFACTURER TO COORDINATE DESIGN TO ENSURE THIS AREA IS READILY ACCESSIBLE FOR CLEANING AND FREE OF COUNTERTOP SUPPORT.
4. NEW WARMING WALL.

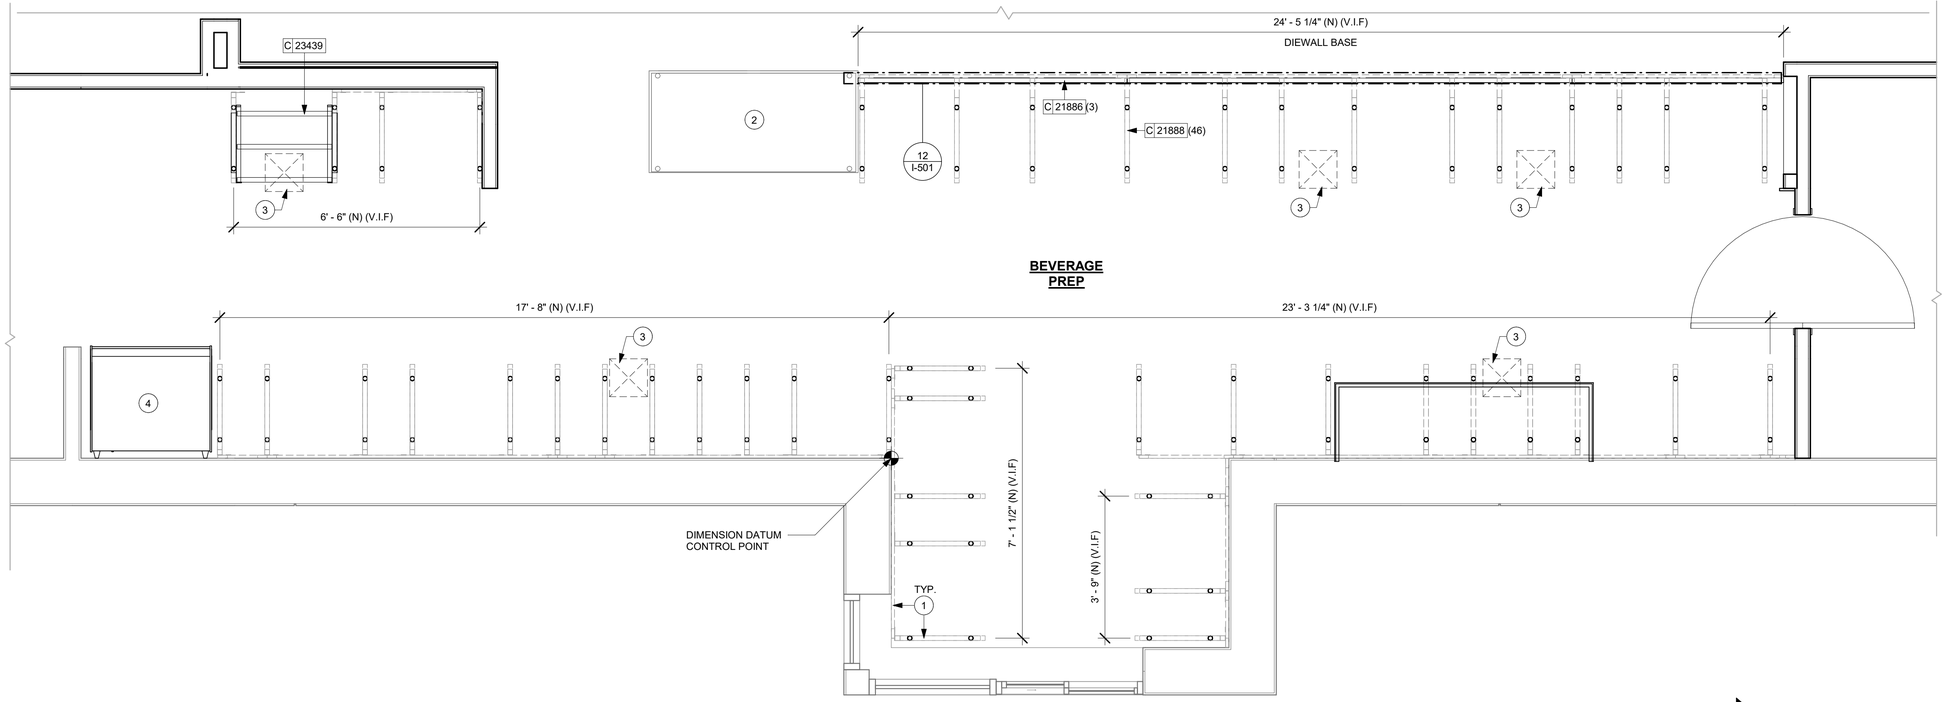

1 ADAPTABLE CASEWORK BASE PLAN
Scale: 1/2" = 1'-0"

© 2019 STARBUCKS COFFEE COMPANY

STARBUCKS®
2401 UTAH AVENUE SOUTH
SEATTLE, WASHINGTON 98134
(206) 318-1575

THESE DRAWINGS AND THE PROJECT MANUAL ARE CONFIDENTIAL AND SHALL REMAIN THE SOLE PROPERTY OF STARBUCKS CORPORATION, WHICH IS THE OWNER OF THE COPYRIGHT IN THIS WORK. THEY SHALL NOT BE REPRODUCED (IN WHOLE OR IN PART), SHARED WITH THIRD PARTIES OR USED IN ANY MANNER ON OTHER PROJECTS OR EXTENSIONS TO THIS PROJECT WITHOUT THE PRIOR WRITTEN CONSENT OF STARBUCKS CORPORATION. THESE DRAWINGS AND SPECIFICATIONS ARE INTENDED TO EXPRESS DESIGN INTENT FOR A PROTOTYPICAL STARBUCKS STORE (WHICH IS SUBJECT TO CHANGE AT ANYTIME) AND DO NOT REFLECT ACTUAL SITE CONDITIONS. NEITHER PARTY SHALL HAVE ANY OBLIGATION NOR LIABILITY TO THE OTHER (EXCEPT STATED ABOVE) UNTIL A WRITTEN AGREEMENT IS FULLY EXECUTED BY BOTH PARTIES.

STARBUCKS TEMPLATE VERSION: I2023-10-23

Design Forum Architects Inc.
2056 Byers Rd
Miamisburg, OH 45342
Tel: (844) 804-7700
Donald J. Rethman
Architect In Charge
License: AR0017303

MARQUEE ENGINEERING
2230 PARK AVE, STE. 100
CINCINNATI, OH 45206
513.457.7131
WWW.MARQUEENG.COM

FOR CONSTRUCTION

PROJECT NAME:
CURRY FORD & YOUNG PINE RD

PROJECT ADDRESS:
10330 CURRY FORD RD
ORLANDO, FL 32825

STORE #:	49669
PROJECT #:	74019-040
ISSUE DATE:	03/20/2024
DESIGNER:	MARTIN PEREZ
PRODUCTION DESIGNER:	ANDY MCLOUD
CHECKED BY:	DONALD RETHMAN

Revision Schedule

Rev	Date	By	Description

SHEET TITLE:
ADAPTABLE CASEWORK BASE PLAN
SCALE: 1/2" = 1'-0"

SHEET NUMBER:
I-102.1

3/20/2024 11:54:10 AM

ADAPTABLE CASEWORK FRAMEWORK SCHEDULE - "C"					
DESIGN ID	COUNT	DESCRIPTION	FURN. BY	INST. BY	COMMENTS
DIEWALL					
21885	17	DIEWALL - FRAMING - VARIABLE LENGTH	SB	GC	
21888	46	DIEWALL - SUPPORT LEG	SB	GC	
23439	1	DIEWALL - WRM STRUCTURE LOWERED COUNTER	SB	GC	

GENERAL NOTES

A. SEE SHEET I-103 FOR COMPLETE CASEWORK SCHEDULE.

B. METAL COMPONENTS PROVIDED BY CASEWORK SUPPLIER UNLESS OTHERWISE NOTED.

C. DIEWALL TO BE INSTALLED PRIOR TO FLOORING MATERIAL INSTALLATION.

D. DIEWALL TO BE ANCHORED TO FLOOR WITH HARDWARE SUPPLIED BY CASEWORK VENDOR.

E. G.C. TO PROVIDE CONTINUOUS WALL BLOCKING BEHIND CASEWORK. G.C. TO INSTALL BLOCKING BETWEEN DIEWALL BASE.

F. CASEWORK FRAME AT BAR ENDS ARE SUPPORTED BY 90 DEGREE DIEWALL BASE.

G. ALL DIMENSIONS TAKEN FROM FRONTLINE DATUM POINT TO OUTSIDE CORNER OF DIEWALL BASE.

H. TOP EDGE OF DIEWALL FRAME TO BE INSTALLED AT 32 13/16" A.F.F. AT LOW POINT.

I. ALL DIMENSIONS ARE TO CENTER OF CABINET FRAME UNLESS NOTED OTHERWISE.

KEYED NOTES

1. PROVIDE 3/4" BLOCKING TO 34" A.F.F. FOR ALL WALL FRAMES TO SUPPORT CASEWORK LEG.
2. METAL SUPPORT LEG ADJACENT TO WALL TO BE SUPPORTED BY METAL ANGLE FASTENED TO WALL PER CONSTRUCTION DETAILS.
3. DIMENSIONS LOCATING SUPPORT LEG ARE TO CENTER OF FRAME.
4. RELOCATED FOOD CASE.
5. NEW FLOOR SINK BELOW. CASEWORK MANUFACTURER TO COORDINATE DESIGN TO ENSURE THIS AREA IS READILY ACCESSIBLE FOR CLEANING AND FREE OF COUNTERTOP SUPPORT.
6. NEW WARMING WALL.

RESPONSIBILITY LEGEND

FURN. BY	INST. BY
SB - FURNISHED BY STARBUCKS	SB - INSTALLED BY GENERAL CONTRACTOR
GC - FURNISHED BY GENERAL CONTRACTOR	GC - INSTALLED BY STARBUCKS
VD - FURNISHED BY VENDOR	VD - INSTALLED BY VENDOR

NOTE:
ALL RESPONSIBILITIES TO BE CONFIRMED WITH STARBUCKS CONSTRUCTION MANAGER PRIOR TO ORDERING / CONSTRUCTION.

1 ADAPTABLE CASEWORK FRAMEWORK PLAN
Scale: 1/2" = 1'-0"

3/20/2024 11:54:13 AM

FOR CONSTRUCTION

STARBUCKS®
2401 UTAH AVENUE SOUTH
SEATTLE, WASHINGTON 98134
(206) 318-1575

© 2019 STARBUCKS COFFEE COMPANY

THESE DRAWINGS AND THE PROJECT MANUAL ARE CONFIDENTIAL AND SHALL REMAIN THE SOLE PROPERTY OF STARBUCKS CORPORATION, WHICH IS THE OWNER OF THE COPYRIGHT IN THIS WORK. THEY SHALL NOT BE REPRODUCED (IN WHOLE OR IN PART), SHARED WITH THIRD PARTIES OR USED IN ANY MANNER ON OTHER PROJECTS OR EXTENSIONS TO THIS PROJECT WITHOUT THE PRIOR WRITTEN CONSENT OF STARBUCKS CORPORATION. THESE DRAWINGS AND SPECIFICATIONS ARE INTENDED TO EXPRESS DESIGN INTENT FOR A PROTOTYPICAL STARBUCKS STORE (WHICH IS SUBJECT TO CHANGE AT ANYTIME) AND DO NOT REFLECT ACTUAL SITE CONDITIONS. NEITHER PARTY SHALL HAVE ANY OBLIGATION NOR LIABILITY TO THE OTHER (EXCEPT STATED ABOVE) UNTIL A WRITTEN AGREEMENT IS FULLY EXECUTED BY BOTH PARTIES.

STARBUCKS TEMPLATE VERSION: i2023-10-23

Design Forum Architects Inc.
2056 Byers Rd
Miamisburg, OH 45342
Tel: (844) 804-7700
Donald J. Rethman
Architect In Charge
License: AR0017303

MARQUEE ENGINEERING
2230 PARK AVE, STE. 100
CINCINNATI, OH 45206
513.457.7131
WWW.MARQUEENG.COM

PROJECT NAME:
CURRY FORD & YOUNG PINE RD

PROJECT ADDRESS:
10330 CURRY FORD RD
ORLANDO, FL 32825

STORE #:	49669
PROJECT #:	74019-040
ISSUE DATE:	03/20/2024
DESIGNER:	MARTIN PEREZ
PRODUCTION DESIGNER:	ANDY MCLOUD
CHECKED BY:	DONALD RETHMAN

Revision Schedule

Rev	Date	By	Description

SHEET TITLE:
ADAPTABLE CASEWORK FRAMEWORK PLAN
SCALE: 1/2" = 1'-0"

SHEET NUMBER:
I-102.2

ADAPTABLE CASEWORK CABINET SCHEDULE - "C"

DESIGN ID	COUNT	DESCRIPTION	FURN. BY	INST. BY	COMMENTS
CABINET					
19281	2	CABINET - ESPRESSO ICE BIN STAINLESS - 20IN 510MM	SB	GC	
21890	32	CABINET - SIDE PANEL	SB	GC	
21891	9	CABINET - BOTTOM SHELF - 15IN 380MM	SB	GC	
21892	6	CABINET - BACK PANEL - 15IN 380MM	SB	GC	
21893	5	CABINET - ADJUSTABLE SHELF - 15IN 380MM	SB	GC	
21894	6	CABINET - DOOR - 15IN 380MM	SB	GC	FINISH: CP0024
21895	8	CABINET - DOOR TRASH - 15IN 380MM	SB	GC	FINISH: CP0024
21896	2	CABINET - DRAWER - 15IN 380MM	SB	GC	FINISH: CP0024
21898	1	CABINET - BOTTOM SHELF - 18IN 455MM	SB	GC	
21899	1	CABINET - BACK PANEL - 18IN 455MM	SB	GC	
21901	1	CABINET - DOOR - 18IN 455MM	SB	GC	FINISH: CP0024
21902	7	CABINET - BOTTOM SHELF - 30IN 760MM	SB	GC	
21903	4	CABINET - BACK PANEL - 30IN 760MM	SB	GC	
21904	10	CABINET - ADJUSTABLE SHELF - 30IN 760MM	SB	GC	
21905	4	CABINET - DOOR - 30IN 760MM	SB	GC	FINISH: CP0024
21906	1	CABINET - END CAP FRONTBAR	SB	GC	FINISH: CP0024
21907	4	CABINET - END CAP BACKBAR	SB	GC	FINISH: CP0024
21908	6	CABINET - FILLER PANEL - VARIABLE LENGTH	SB	GC	FINISH: CP0024; LENGTH REQUIRED: (V.I.F) (2) 0' - 2 1/2" , (1) 0' - 4 1/4" (1) 0' - 7 1/2" , (1) 0' - 9" (1) 0' - 11 1/2"
21909	1	CABINET - DT POS UPPER CUBBY - 32IN 815MM	SB	GC	FINISH: PL0019
21910	1	CABINET - FRENCH CLEAT - VARIABLE LENGTH	SB	GC	LENGTH REQUIRED: (V.I.F) (1) 2' - 6 1/2"
21912	3	CABINET - BACK PANEL FOR POS - 30IN 760MM	SB	GC	
21913	2	CABINET - EQUIPMENT MOUNTING PANEL	SB	GC	
22749	1	CABINET - ESPRESSO PUMP MOUNT PANEL	SB	GC	
23425	2	CABINET - WRM DOOR LOWERED COUNTER - 15IN 380MM	SB	GC	
CABINETS					
23711	1	CABINET - CBE UPPER CASEWORK IN-LINE - RF - 82IN	SB	GC	
CAFE					
20111	2	CABINET - 36IN 915MM - WALNUT WD0077	SB	GC	
20344	1	WALL BAY ON STANDARD 2 UNIT - 72IN 1830MM - WALNUT WD0077	SB	GC	
23963	1	WASTE AND RECYCLE STATION THREE DROP - WARM BROWN WOODGRAIN AND WHITE PL0030 CP0002	SB	GC	
OTHER					
10218	8	CORNER GUARD - 0.75IN 20MM - MT0028	SB	GC	LOCATED @ CAFE; PROVIDED BY CASEWORK VENDOR
10829	3	CORNER GUARD - .75IN 19MM; FINISH: STAINLESS STEEL	SB	GC	LOCATED @ BOH; PROVIDED BY CASEWORK VENDOR
11155	2	ESPRESSO MACHINE PUMP MOUNT - 10X10IN 255X255MM	SB	GC	
21914	9	FRIDGE STOP BRACKET SET	SB	GC	
X5013	1	CUSTOM CORIAN SILL TOP	SB	GC	FINISH: CP0030; SEE DETAIL: 4/I-511
X5021	1	CUSTOM WOOD FRAME AT ORDER STATUS BOARD	SB	GC	FINISH: WD0077; SEE DETAIL: 1/I-512; PROVIDED BY CASEWORK VENDOR
X5023	1	CUSTOM METAL TRIM AT WORKROOM	SB	GC	FINISH: MT0028; SEE DETAIL: 2/A-502; PROVIDED BY CASEWORK VENDOR
X5024	1	CUSTOM METAL TRIM AT BACKBAR	SB	GC	FINISH: MT0028; SEE DETAIL: 10/I-502; PROVIDED BY CASEWORK VENDOR
X5027	1	CUSTOM WOOD TRIM AT FRONT BAR	SB	GC	FINISH: WD0077; SEE DETAIL: 23/I-502; PROVIDED BY CASEWORK VENDOR
X5029	1	CUSTOM SOLID WOOD TRIM AT RR HEADER	SB	GC	FINISH: WD0077; SEE DETAIL: 3/A-502; PROVIDED BY CASEWORK VENDOR

ADAPTABLE CASEWORK CABINET SCHEDULE - "C"

DESIGN ID	COUNT	DESCRIPTION	FURN. BY	INST. BY	COMMENTS
X5030	1	CUSTOM METAL TRIM AT WORKROOM	SB	GC	FINISH: MT0028; SEE DETAIL: 25/I-502; PROVIDED BY CASEWORK VENDOR
X5034	3	FRY REGLET MILLWORK "Y" TRIM AT WOOD CLADDING EDGE	SB	GC	FINISH: BLACK; SEE DETAIL: 12/I-502; LOCATED @ CAFE 1/4" POST OUTSIDE CORNER TRIM; MODEL: 1/2" - MWPOSC2550, FINISH: STANDARD POWDER COAT - BLACK. GC TO VERIFY LENGTHS; PROVIDED BY CASEWORK VENDOR
PANEL					
X5007	1	CUSTOM FRONT BAR FINISH PANEL	SB	GC	FINISH: WD0077; SEE DETAIL: 1/I-509
X5028	1	CUSTOM PANEL - CBE SKIRT UPPER IN-LINE - VARIABLE HEIGHT	SB	GC	FINISH: PLX003; SEE DETAIL: 1/A-502; SIM DID #23536

ADAPTABLE CASEWORK SUBSTRATE PANEL SCHEDULE - "C"

DESIGN ID	COUNT	DESCRIPTION	FURN. BY	INST. BY	COMMENTS
DIEWALL					
21887	3	DIEWALL - SUBSTRATE PANEL - VARIABLE LENGTH	SB	GC	

ADAPTABLE CASEWORK CABINET TYPES AND BILL OF MATERIALS SCHEDULE

KEY NUMBER	CABINET TYPE	FULL HT. DOORS	3/4 DOOR	3/4 DOOR W/ VENT	DRAWER	BOTTOM SHELF	ADJUST. SHELF	BACK PANEL	SIDE PANELS	BOX BASE^^
101	15" STORAGE	1 DID 21894	N/A	N/A	N/A	1 DID 21891	1 DID 21893	1 DID 21892	2** DID 21890	NO
102	18" SINK	1 DID 21901	N/A	N/A	N/A	1 DID 21898	N/A	1 DID 21899	2** DID 21890	NO
103	30" STORAGE	1 DID 21905	N/A	N/A	N/A	1 DID 21902	1 DID 21904	1 DID 21903	2** DID 21890	NO
104	30" POS	N/A	N/A	N/A	N/A	1 DID 21902	2 DID 21904	1 DID 21912	2** DID 21890	NO
106	15" DRAWER	N/A	1 DID 21895	N/A	1 DID 21896	1 DID 21891	1 DID 21893	1 DID 21892	2** DID 21890	NO
108	15" CUBBY - COFFEE	N/A	N/A	N/A	N/A	1 DID 21891	1 DID 21893	1 DID 21892	2** DID 21890	NO
109	15" CUBBY - TRASH	N/A	1/0* DID 21895	N/A	N/A	N/A	0	0	2** DID 21890	NO
110	15" SINK	1/0* DID 21894	N/A	N/A	N/A	1^ DID 21891	0	0	2** DID 21890	NO
111	15" STORAGE	1/0* DID 21894	N/A	N/A	N/A	1 DID 21891	N/A	1 DID 21892	(2)** DID 21890	NO
112	26" SAFE	N/A	N/A	N/A	N/A	N/A	0	0	(1,2)** DID 21890	NO
113	30" REFRIGERATOR	N/A	N/A	N/A	N/A	N/A	0	0	(1,2)** DID 21890	NO
114	15" STORAGE	N/A	2 DID 23425	N/A	N/A	N/A	N/A	N/A	2** DID 21890	NO

*** DOOR NOT REQUIRED WHERE CUSTOMER VIEW IS LIMITED OR NEGLIGIBLE (i.e. FRONTLINE OR BEHIND WALLS)HR**

**** SIDE PANEL QUANTITY SHOWN IS FOR STAND-ALONE CABINETS; ACUTAL SIDE PANEL QUANTITY IS DEPENDENT ON ADJACENT CABINET TYPE AS SIDE PANELS CAN BE SHARED.**

^ BOTTOM SHELF AND BOX BASE (IF APPLICABLE), SHOULD BE REMOVED AT SINK/ICE BIN CABINETS WITH FLOOR SINK LOCATED BELOW

^^ BOX BASE TO BE PROVIDED AT SPECIFIC CABINETS WHEN REQUIRED BY JURISDICTIONAL CODE OR LOCAL OPERATOR PREFERENCE (NOTED AS "YES")

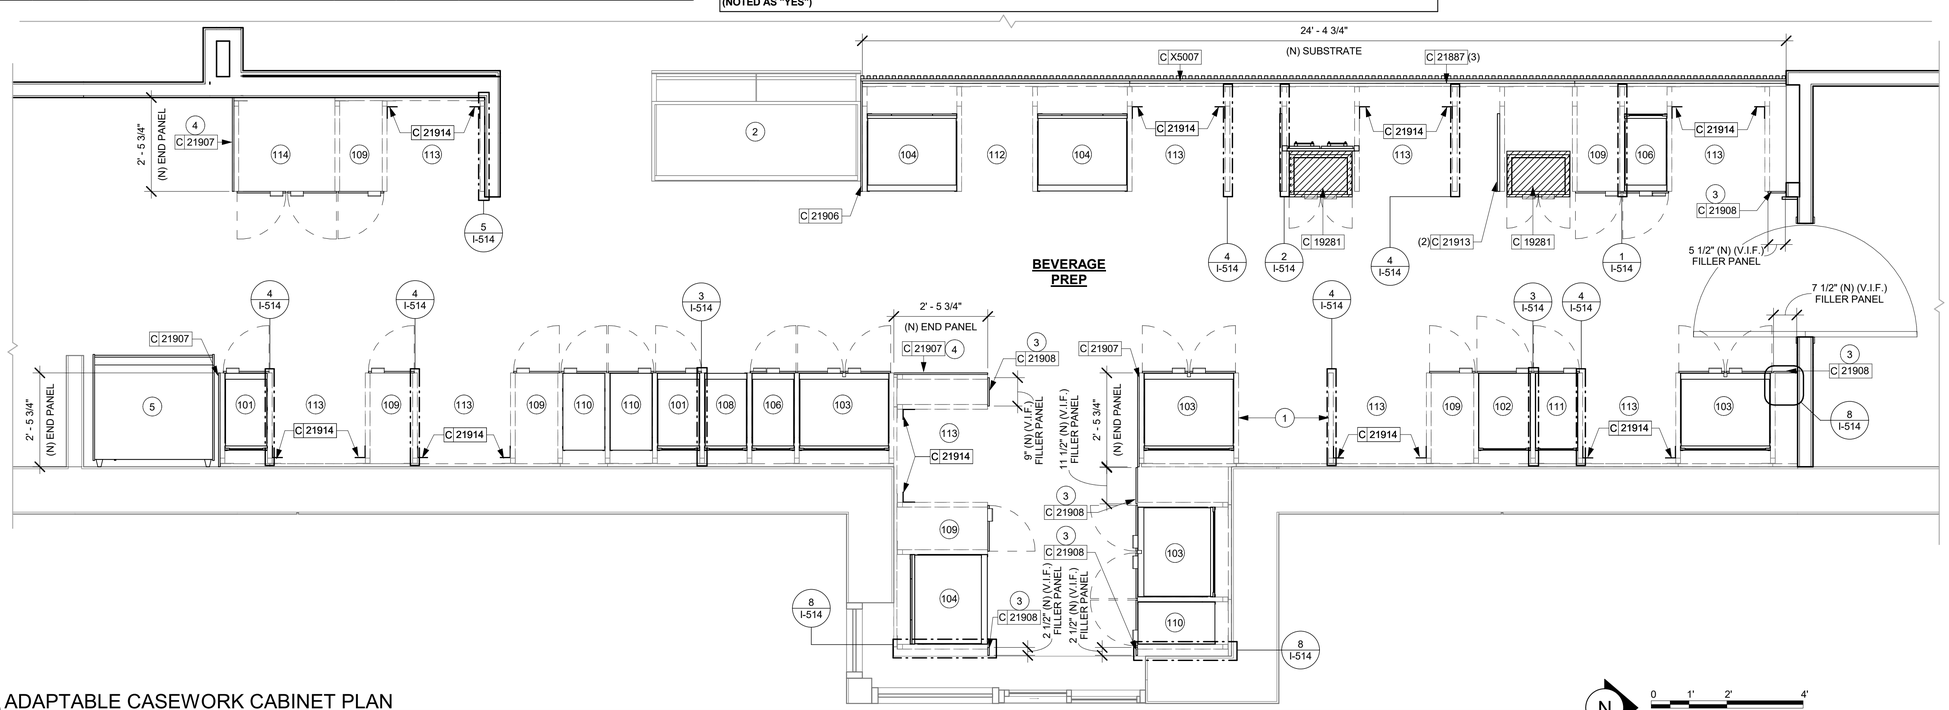
24' - 4 3/4"
(N) SUBSTRATE
C X5007
C 21887 (3)
C 21906
C 19281
(2) C 21913
5 1/2" (N) (V.I.F.) FILLER PANEL
7 1/2" (N) (V.I.F.) FILLER PANEL
BEVERAGE PREP
2' - 5 3/4" (N) END PANEL
C 21907
C 21908
C 21914
9" (N) (V.I.F.) FILLER PANEL
11 1/2" (N) (V.I.F.) FILLER PANEL
2 1/2" (N) (V.I.F.) FILLER PANEL
2 1/2" (N) (V.I.F.) FILLER PANEL
C 21908
C 21908
C 21908

ADAPTABLE CASEWORK COUNTERTOP SCHEDULE - "C"

DESIGN ID	COUNT	DESCRIPTION	FURN. BY	INST. BY	COMMENTS
COUNTERTOP					
21928	2	COUNTERTOP - END CAP BACKBAR	SB	GC	FINISH: CP0030
22354	1	COUNTERTOP - ESPRESSO SHROUD - 141IN 3580MM	SB	GC	FINISH: CP0030
22395	2	COUNTERTOP - HAND SINK LOW SPLASH - 15IN 380MM	SB	GC	
23427	1	COUNTERTOP - WRM LF - 78IN 1980MM	SB	GC	FINISH: CP0030
X5001	1	CUSTOM COUNTERTOP - END CAP FRONTBAR	SB	GC	FINISH: CP0030; SEE DETAIL: 2/I-509; SIM. DID# 21923; CUSTOM DUE TO 6" FRONT EDGE
X5002	1	CUSTOM COUNTERTOP - POS - 84IN 2135MM	SB	GC	FINISH: CP0030; SEE DETAIL: 2/I-509; SIM. DID# 22361; CUSTOM DUE TO 6" FRONT EDGE
X5003	1	CUSTOM COUNTERTOP - ESPRESSO FRONTBAR - LF - 141IN 3580MM	SB	GC	FINISH: CP0030; SEE DETAIL: 2/I-509; SIM. DID# 22352; CUSTOM DUE TO 6" FRONT EDGE
X5004	1	CUSTOM COUNTERTOP - CONSOLIDATED HANDOFF - 61IN 1550MM	SB	GC	FINISH: CP0030; SEE DETAIL: 2/I-509; SIM. DID# 22391; CUSTOM DUE TO 6" FRONT EDGE
X5005	1	CUSTOM COUNTERTOP - FILLER FRONTBAR - VARIABLE LENGTH	SB	GC	FINISH: CP0030; SEE DETAIL: 2/I-509; SIM. DID# 21918; CUSTOM DUE TO 6" FRONT EDGE; LENGTH REQUIRED: (V.I.F) (1) 0' - 6"
X5008	6	CUSTOM COUNTERTOP - FILLER BACKBAR - VARIABLE LENGTH	SB	GC	FINISH: CP0030; SIM. DID # 21919; CUSTOM DUE TO 8IN INTEGRAL BACKSPLASH; LENGTH REQUIRED; (V.I.F); (2) 0' - 3/4" (1) 0' - 1 1/4" (1) 0' - 3" (1) 0' - 8" (1) 1' - 0"
X5009	2	CUSTOM COUNTERTOP - BACKBAR - 30IN 760MM	SB	GC	FINISH: CP0030; SIM. DID # 21927; CUSTOM DUE TO 8IN INTEGRAL BACKSPLASH
X5010	1	CUSTOM COUNTERTOP - CBE IN-LINE RF - 139IN 3530MM	SB	GC	FINISH: CP0030; SIM. DID # 23403; CUSTOM DUE TO 8IN INTEGRAL BACKSPLASH
X5011	1	CUSTOM COUNTERTOP - BACKBAR - 30IN 760MM	SB	GC	FINISH: CP0030; SIM. DID # 21927; CUSTOM DUE TO 8IN INTEGRAL BACKSPLASH
X5012	3	CUSTOM COUNTERTOP - 2IN TALL BACKSPLASH - VARIABLE LENGTH	SB	GC	FINISH: CP0030; SEE DETAIL: 5/I-509; LENGTH REQUIRED: (V.I.F) (1) 0' - 4 1/4" (1) 1' - 4" (1) 2' - 7 1/2"

ADAPTABLE CASEWORK COUNTERTOP SCHEDULE - "C"

DESIGN ID	COUNT	DESCRIPTION	FURN. BY	INST. BY	COMMENTS
X5014	2	CUSTOM COUNTERTOP - FILLER BACKBAR - VARIABLE LENGTH	SB	GC	FINISH: CP0030; SIM. DID # 21919; CUSTOM DUE TO NO INTEGRAL BACKSPLASH; LENGTH REQUIRED; (V.I.F); (1) 0' - 3" (1) 0' - 9 1/2"
X5015	1	CUSTOM COUNTERTOP - DT POS - LF - 76IN 1930MM	SB	GC	FINISH: CP0030; SIM. DID # 22362; CUSTOM DUE TO 8IN INTEGRAL BACKSPLASH
X5016	1	CUSTOM COUNTERTOP - BREW - LF - 90IN 2285MM	SB	GC	FINISH: CP0030; SIM. DID # 22328; CUSTOM DUE TO 8IN INTEGRAL BACKSPLASH
X5017	1	CUSTOM COUNTERTOP - WARMING - RF - 92IN 2335MM	SB	GC	FINISH: CP0030; SIM. DID # 22377; CUSTOM DUE TO 8IN INTEGRAL BACKSPLASH
X5018	1	CUSTOM COUNTERTOP - BACKBAR - 15IN 380MM	SB	GC	FINISH: CP0030; SIM. DID # 21925; CUSTOM DUE TO 8IN INTEGRAL BACKSPLASH
X5019	1	CUSTOM COUNTERTOP - END CAP BACKBAR	SB	GC	FINISH: CP0030; SIM. DID # 21928; CUSTOM DUE TO 8IN INTEGRAL BACKSPLASH
X5020	3	CUSTOM COUNTERTOP - 8IN TALL BACKSPLASH - VARIABLE LENGTH	SB	GC	FINISH: CP0030; SEE DETAIL: 4/I-509; LENGTH REQUIRED: (V.I.F) (2) 2' - 6 1/2" (1) 2' - 2 1/4"

GENERAL NOTES

A. SEE SHEET I-103 FOR COMPLETE CASEWORK SCHEDULE.

B. G.C.'S INSTALLER SHALL VERIFY COUNTER CHANNEL REQUIREMENTS PRIOR TO CUTTING IN FIELD.

C. G.C./INSTALLER TO VERIFY COUNTERTOP SUPPORT CHANNEL MEASUREMENTS PRIOR TO CUTTING. FIELD CUT AT SINKS AND ICE BINS.

D. "C" CHANNEL MOUNTS OVER FRONT AND REAR INDEX BRACKETS WHICH ARE INSERTED INTO FRAMEWORK.

E. SILICONE SEAM AT TRANSITION FROM COUNTERTOP TO HAND SINKS.

F. SILICONE AND SEAL ALL SEAMS BETWEEN SINKS, EQUIPMENT AND COUNTERTOPS.

G. ONCE COUNTERTOP IS SET, LEVELED AND SEAMED, SECURE CHANNEL TO UNDERSIDE OF SUBSTRATE.

KEYED NOTES

1. CASEWORK FRAME BELOW.
2. LOCATE WATER TROUGH AT EDGE OF COUNTERTOP AS SHOWN.
3. RAISED EDGE GROMMETS.
4. CUT OUT FOR RECESSED SINK, ICE BIN OR TRASH DROP. SEE EQUIPMENT AND/OR MANUFACTURER'S CUTSHEETS FOR DIMENSIONS.
5. RELOCATED FOOD CASE.
6. CUT OUT FOR NITRO.
7. CORIAN SHROUD AT ESPRESSO BAR.
8. NEW WARMING WALL.

LEGEND

- INDICATES STAINLESS STEEL (SST) COUNTERTOP
- INDICATES SOLID SURFACE (SS) COUNTERTOP
- DATUM POINT

RESPONSIBILITY LEGEND

FURN. BY	INST. BY
SB - FURNISHED BY STARBUCKS	SB - INSTALLED BY GENERAL CONTRACTOR
GC - FURNISHED BY GENERAL CONTRACTOR	GC - INSTALLED BY STARBUCKS
VD - FURNISHED BY VENDOR	VD - INSTALLED BY VENDOR

NOTE:
ALL RESPONSIBILITIES TO BE CONFIRMED WITH STARBUCKS CONSTRUCTION MANAGER PRIOR TO ORDERING / CONSTRUCTION.

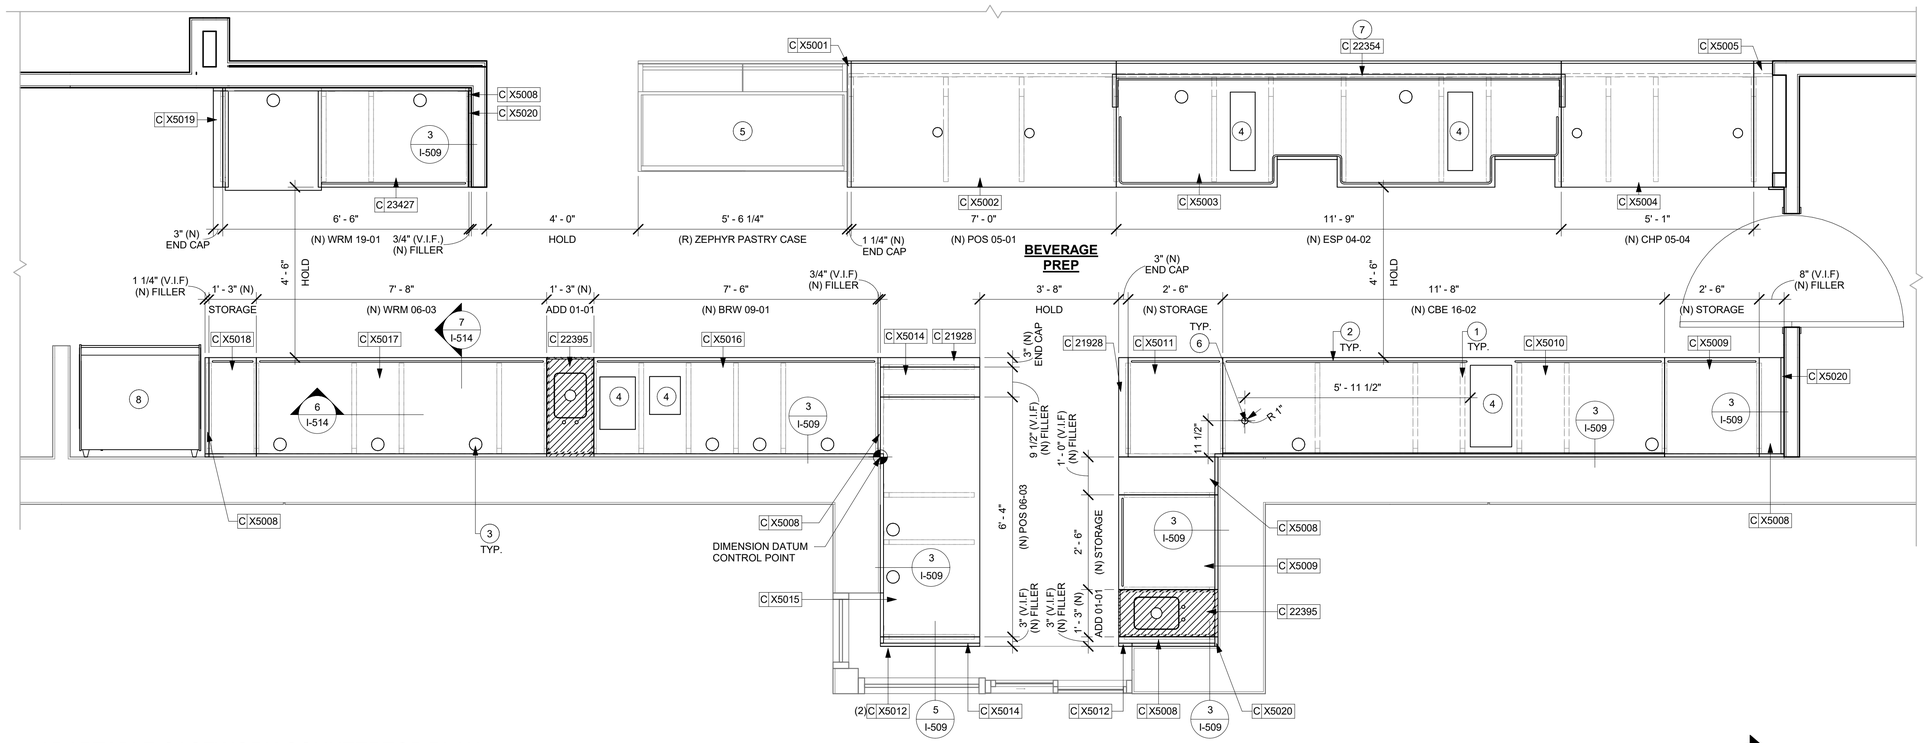

1 ADAPTABLE CASEWORK COUNTERTOP PLAN
Scale: 1/2" = 1'-0"

N

0 1' 2' 4'
Scale: 1/2" = 1'-0"

FOR CONSTRUCTION

© 2019 STARBUCKS COFFEE COMPANY

STARBUCKS®
2401 UTAH AVENUE SOUTH
SEATTLE, WASHINGTON 98134
(206) 318-1575

THESE DRAWINGS AND THE PROJECT MANUAL ARE CONFIDENTIAL AND SHALL REMAIN THE SOLE PROPERTY OF STARBUCKS CORPORATION, WHICH IS THE OWNER OF THE COPYRIGHT IN THIS WORK. THEY SHALL NOT BE REPRODUCED (IN WHOLE OR IN PART), SHARED WITH THIRD PARTIES OR USED IN ANY MANNER ON OTHER PROJECTS OR EXTENSIONS TO THIS PROJECT WITHOUT THE PRIOR WRITTEN CONSENT OF STARBUCKS CORPORATION. THESE DRAWINGS AND SPECIFICATIONS ARE INTENDED TO EXPRESS DESIGN INTENT FOR A PROTOTYPICAL STARBUCKS STORE (WHICH IS SUBJECT TO CHANGE AT ANYTIME) AND DO NOT REFLECT ACTUAL SITE CONDITIONS. NEITHER PARTY SHALL HAVE ANY OBLIGATION NOR LIABILITY TO THE OTHER (EXCEPT STATED ABOVE) UNTIL A WRITTEN AGREEMENT IS FULLY EXECUTED BY BOTH PARTIES.

STARBUCKS TEMPLATE VERSION: I2023-10-23

Design Forum Architects Inc.

2056 Byers Rd
Miamisburg, OH 45342
Tel: (844) 804-7700

Donald J. Rethman
Architect In Charge
License: AR0017303

MARQUEE ENGINEERING
2230 PARK AVE, STE. 100
CINCINNATI, OH 45206
513.457.7131
WWW.MARQUEENG.COM

PROJECT NAME:
CURRY FORD & YOUNG PINE RD

PROJECT ADDRESS:
10330 CURRY FORD RD
ORLANDO, FL 32825

STORE #:	49669
PROJECT #:	74019-040
ISSUE DATE:	03/20/2024
DESIGNER:	MARTIN PEREZ
PRODUCTION DESIGNER:	ANDY MCLOUD
CHECKED BY:	DONALD RETHMAN

Revision Schedule

Rev	Date	By	Description

SHEET TITLE:
ADAPTABLE CASEWORK COUNTERTOP PLAN
SCALE: 1/2" = 1'-0"

SHEET NUMBER:
I-102.4

3/20/2024 11:54:20 AM

CASEWORK SCHEDULE - "C"

DESIGN ID	COUNT	DESCRIPTION	FURN. BY	INST. BY	COMMENTS
CABINET					
19281	2	CABINET - ESPRESSO ICE BIN STAINLESS - 20IN 510MM	SB	GC	
21890	32	CABINET - SIDE PANEL	SB	GC	
21891	9	CABINET - BOTTOM SHELF - 15IN 380MM	SB	GC	
21892	6	CABINET - BACK PANEL - 15IN 380MM	SB	GC	
21893	5	CABINET - ADJUSTABLE SHELF - 15IN 380MM	SB	GC	
21894	6	CABINET - DOOR - 15IN 380MM	SB	GC	FINISH: CP0024
21895	8	CABINET - DOOR TRASH - 15IN 380MM	SB	GC	FINISH: CP0024
21896	2	CABINET - DRAWER - 15IN 380MM	SB	GC	FINISH: CP0024
21898	1	CABINET - BOTTOM SHELF - 18IN 455MM	SB	GC	
21899	1	CABINET - BACK PANEL - 18IN 455MM	SB	GC	
21901	1	CABINET - DOOR - 18IN 455MM	SB	GC	FINISH: CP0024
21902	7	CABINET - BOTTOM SHELF - 30IN 760MM	SB	GC	
21903	4	CABINET - BACK PANEL - 30IN 760MM	SB	GC	
21904	10	CABINET - ADJUSTABLE SHELF - 30IN 760MM	SB	GC	
21905	4	CABINET - DOOR - 30IN 760MM	SB	GC	FINISH: CP0024
21906	1	CABINET - END CAP FRONTBAR	SB	GC	FINISH: CP0024
21907	4	CABINET - END CAP BACKBAR	SB	GC	FINISH: CP0024
21908	6	CABINET - FILLER PANEL - VARIABLE LENGTH	SB	GC	FINISH: CP0024; LENGTH REQUIRED: (V.I.F) (2) 0' - 2 1/2" , (1) 0' - 4 1/4" (1) 0' - 7 1/2" , (1) 0' - 9" (1) 0' - 11 1/2"
21909	1	CABINET - DT POS UPPER CUBBY - 32IN 815MM	SB	GC	FINISH: PL0019
21910	1	CABINET - FRENCH CLEAT - VARIABLE LENGTH	SB	GC	LENGTH REQUIRED: (V.I.F) (1) 2' - 6 1/2"
21912	3	CABINET - BACK PANEL FOR POS - 30IN 760MM	SB	GC	
21913	2	CABINET - EQUIPMENT MOUNTING PANEL	SB	GC	
22749	1	CABINET - ESPRESSO PUMP MOUNT PANEL	SB	GC	
23425	2	CABINET - WRM DOOR LOWERED COUNTER - 15IN 380MM	SB	GC	
CABINETS					
23711	1	CABINET - CBE UPPER CASEWORK IN-LINE - RF - 82IN	SB	GC	
CAFE					
20111	2	CABINET - 36IN 915MM - WALNUT WD0077	SB	GC	
20344	1	WALL BAY ON STANDARD 2 UNIT - 72IN 1830MM - WALNUT WD0077	SB	GC	
23963	1	WASTE AND RECYCLE STATION THREE DROP - WARM BROWN WOODGRAIN AND WHITE PL0030 CP0002	SB	GC	
COUNTERTOP					
21928	2	COUNTERTOP - END CAP BACKBAR	SB	GC	FINISH: CP0030
22354	1	COUNTERTOP - ESPRESSO SHROUD - 141IN 3580MM	SB	GC	FINISH: CP0030
22395	2	COUNTERTOP - HAND SINK LOW SPLASH - 15IN 380MM	SB	GC	
23427	1	COUNTERTOP - WRM LF - 78IN 1980MM	SB	GC	FINISH: CP0030
X5001	1	CUSTOM COUNTERTOP - END CAP FRONTBAR	SB	GC	FINISH: CP0030; SEE DETAIL: 2/I-509; SIM. DID# 21923; CUSTOM DUE TO 6" FRONT EDGE
X5002	1	CUSTOM COUNTERTOP - POS - 84IN 2135MM	SB	GC	FINISH: CP0030; SEE DETAIL: 2/I-509; SIM. DID# 22361; CUSTOM DUE TO 6" FRONT EDGE
X5003	1	CUSTOM COUNTERTOP - ESPRESSO FRONTBAR - LF - 141IN 3580MM	SB	GC	FINISH: CP0030; SEE DETAIL: 2/I-509; SIM. DID# 22352; CUSTOM DUE TO 6" FRONT EDGE
X5004	1	CUSTOM COUNTERTOP - CONSOLIDATED HANDOFF - 61IN 1550MM	SB	GC	FINISH: CP0030; SEE DETAIL: 2/I-509; SIM. DID# 22391; CUSTOM DUE TO 6" FRONT EDGE
X5005	1	CUSTOM COUNTERTOP - FILLER FRONTBAR - VARIABLE LENGTH	SB	GC	FINISH: CP0030; SEE DETAIL: 2/I-509; SIM. DID# 21918; CUSTOM DUE TO 6" FRONT EDGE; LENGTH REQUIRED: (V.I.F) (1) 0' - 6"
X5008	6	CUSTOM COUNTERTOP - FILLER BACKBAR - VARIABLE LENGTH	SB	GC	FINISH: CP0030; SIM. DID # 21919; CUSTOM DUE TO 8IN INTEGRAL BACKSPLASH; LENGTH REQUIRED; (V.I.F); (2) 0' - 3/4" (1) 0' - 1 1/4" (1) 0' - 3" (1) 0' - 8" (1) 1' - 0"
X5009	2	CUSTOM COUNTERTOP - BACKBAR - 30IN 760MM	SB	GC	FINISH: CP0030; SIM. DID # 21927; CUSTOM DUE TO 8IN INTEGRAL BACKSPLASH
X5010	1	CUSTOM COUNTERTOP - CBE IN-LINE RF - 139IN 3530MM	SB	GC	FINISH: CP0030; SIM. DID # 23403; CUSTOM DUE TO 8IN INTEGRAL BACKSPLASH
X5011	1	CUSTOM COUNTERTOP - BACKBAR - 30IN 760MM	SB	GC	FINISH: CP0030; SIM. DID # 21927; CUSTOM DUE TO 8IN INTEGRAL BACKSPLASH
X5012	3	CUSTOM COUNTERTOP - 2IN TALL BACKSPLASH - VARIABLE LENGTH	SB	GC	FINISH: CP0030; SEE DETAIL: 5/I-509; LENGTH REQUIRED: (V.I.F) (1) 0' - 4 1/4" (1) 1' - 4" (1) 2' - 7 1/2"
X5014	2	CUSTOM COUNTERTOP - FILLER BACKBAR - VARIABLE LENGTH	SB	GC	FINISH: CP0030; SIM. DID # 21919; CUSTOM DUE TO NO INTEGRAL BACKSPLASH; LENGTH REQUIRED; (V.I.F); (1) 0' - 3" (1) 0' - 9 1/2"
X5015	1	CUSTOM COUNTERTOP - DT POS - LF - 76IN 1930MM	SB	GC	FINISH: CP0030; SIM. DID # 22362; CUSTOM DUE TO 8IN INTEGRAL BACKSPLASH
X5016	1	CUSTOM COUNTERTOP - BREW - LF - 90IN 2285MM	SB	GC	FINISH: CP0030; SIM. DID # 22328; CUSTOM DUE TO 8IN INTEGRAL BACKSPLASH
X5017	1	CUSTOM COUNTERTOP - WARMING - RF - 92IN 2335MM	SB	GC	FINISH: CP0030; SIM. DID # 22377; CUSTOM DUE TO 8IN INTEGRAL BACKSPLASH
X5018	1	CUSTOM COUNTERTOP - BACKBAR - 15IN 380MM	SB	GC	FINISH: CP0030; SIM. DID # 21925; CUSTOM DUE TO 8IN INTEGRAL BACKSPLASH
X5019	1	CUSTOM COUNTERTOP - END CAP BACKBAR	SB	GC	FINISH: CP0030; SIM. DID # 21928; CUSTOM DUE TO 8IN INTEGRAL BACKSPLASH
X5020	3	CUSTOM COUNTERTOP - 8IN TALL BACKSPLASH - VARIABLE LENGTH	SB	GC	FINISH: CP0030; SEE DETAIL: 4/I-509; LENGTH REQUIRED: (V.I.F) (2) 2' - 6 1/2" (1) 2' - 2 1/4"
DIEWALL					
21885	17	DIEWALL - FRAMING - VARIABLE LENGTH	SB	GC	
21886	3	DIEWALL - BASE - VARIABLE LENGTH	SB	GC	
21887	3	DIEWALL - SUBSTRATE PANEL - VARIABLE LENGTH	SB	GC	
21888	46	DIEWALL - SUPPORT LEG	SB	GC	
23439	1	DIEWALL - WRM STRUCTURE LOWERED COUNTER	SB	GC	
OTHER					
10218	8	CORNER GUARD - 0.75IN 20MM - MT0028	SB	GC	LOCATED @ CAFE; PROVIDED BY CASEWORK VENDOR
10829	3	CORNER GUARD - .75IN 19MM; FINISH: STAINLESS STEEL	SB	GC	LOCATED @ BOH; PROVIDED BY CASEWORK VENDOR
11155	2	ESPRESSO MACHINE PUMP MOUNT - 10X10IN 255X255MM	SB	GC	

CASEWORK SCHEDULE - "C"

DESIGN ID	COUNT	DESCRIPTION	FURN. BY	INST. BY	COMMENTS
21914	9	FRIDGE STOP BRACKET SET	SB	GC	
X5013	1	CUSTOM CORIAN SILL TOP	SB	GC	FINISH: CP0030; SEE DETAIL: 4/I-511
X5021	1	CUSTOM WOOD FRAME AT ORDER STATUS BOARD	SB	GC	FINISH: WD0077; SEE DETAIL: 1/I-512; PROVIDED BY CASEWORK VENDOR
X5022	1	CUSTOM SOLID WOOD CASING AT CAFE	SB	GC	FINISH: WD0077; SEE DETAIL: 6/A-503; PROVIDED BY CASEWORK VENDOR
X5023	1	CUSTOM METAL TRIM AT WORKROOM	SB	GC	FINISH: MT0028; SEE DETAIL: 2/A-502; PROVIDED BY CASEWORK VENDOR
X5024	1	CUSTOM METAL TRIM AT BACKBAR	SB	GC	FINISH: MT0028; SEE DETAIL: 10/I-502; PROVIDED BY CASEWORK VENDOR
X5027	1	CUSTOM WOOD TRIM AT FRONT BAR	SB	GC	FINISH: WD0077; SEE DETAIL: 23/I-502; PROVIDED BY CASEWORK VENDOR
X5029	1	CUSTOM SOLID WOOD TRIM AT RR HEADER	SB	GC	FINISH: WD0077; SEE DETAIL: 3/A-502; PROVIDED BY CASEWORK VENDOR
X5030	1	CUSTOM METAL TRIM AT WORKROOM	SB	GC	FINISH: MT0028; SEE DETAIL: 25/I-502; PROVIDED BY CASEWORK VENDOR
X5034	3	FRY REGLET MILLWORK "Y" TRIM AT WOOD CLADDING EDGE	SB	GC	FINISH: BLACK; SEE DETAIL: 12/I-502; LOCATED @ CAFE 1/4" POST OUTSIDE CORNER TRIM; MODEL: 1/2" - MWPOSC2550, FINISH: STANDARD POWDER COAT - BLACK. GC TO VERIFY LENGTHS; PROVIDED BY CASEWORK VENDOR
PANEL					
X5007	1	CUSTOM FRONT BAR FINISH PANEL	SB	GC	FINISH: WD0077; SEE DETAIL: 1/I-509
X5028	1	CUSTOM PANEL - CBE SKIRT UPPER IN-LINE - VARIABLE HEIGHT	SB	GC	FINISH: PLX003; SEE DETAIL: 1/A-502; SIM DID #23536

CW FINISH - NCS

LOCATION	DESCRIPTION	FINISH CODE	COMMENTS
CABINETS			
DT POS CUBBY	PLASTIC LAMINATE - MOTTLED BLACK	PL0019	
SIREN SYSTEM COLD BEVERAGE	PLASTIC LAMINATE - WILSONART SOLICOLOUR BLACK 1595-60 MATTE FINISH	PLX001	
UNDERCOUNTER CABINET BACKBAR	COMPOSITE - BLACK DIAMOND PAPERSTONE	CP0024	
UNDERCOUNTER CABINET FRONTBAR	COMPOSITE - BLACK DIAMOND PAPERSTONE	CP0024	
UNDERCOUNTER CABINET INTERIOR	PLASTIC LAMINATE - WHITE HDPE	PL0043	
CAFE			
WASTE & RECYCLE STATION	COMPOSITE - WHITE WITH VEINING	CP0002	
COUNTERTOPS - BACKBAR			
BREW AND WARM COUNTERTOPS	COMPOSITE - WHISPER	CP0030	
END CAP, ADD AND CBE COUNTERTOPS	COMPOSITE - WHISPER	CP0030	
HAND SINK COUNTERTOP	STAINLESS STEEL - BRUSHED	#4 BRUSHED 16GA SST	
COUNTERTOPS - FRONT BAR			
CHP AND ADD COUNTERTOPS	COMPOSITE - WHISPER	CP0030	
END CAP, ESPRESSO AND POS COUNTERTOPS	COMPOSITE - WHISPER	CP0030	
FINISH PANELS			
CHP AND ADD FINISH PANELS	WOOD - WALNUT - PLANK - VERTICAL	WD0077	MAD100-V
END CAP, ESPRESSO AND POS FINISH PANELS	WOOD - WALNUT - PLANK - VERTICAL	WD0077	MAD100-V
FINISH PANEL TRIM DETAIL	METAL - FLAT BLACK POWDERCOAT	MT0028	
WASTE & RECYCLE STATION FINISH PANELS	PLAM - WARM BROWN GRAIN	PL0030	
OTHER			
DT WINDOW SILL	COMPOSITE - WHISPER	CP0030	
METAL TRIM	METAL - FLAT BLACK POWDERCOAT	MT0028	
SHROUD	COMPOSITE - WHISPER	CP0030	
WOOD CLADDING @ BACKBAR	WOOD - WALNUT - PLANK - VERTICAL	WD0077	MAD100-V (FULL HEIGHT PLANKS)
WOOD TRIM	WOOD - WALNUT	WD0077	

RESPONSIBILITY LEGEND

FURN. BY	INST. BY
SB - FURNISHED BY STARBUCKS	SB - INSTALLED BY GENERAL CONTRACTOR
GC - FURNISHED BY GENERAL CONTRACTOR	GC - INSTALLED BY STARBUCKS
VD - FURNISHED BY VENDOR	VD - INSTALLED BY VENDOR

NOTE:
ALL RESPONSIBILITIES TO BE CONFIRMED WITH STARBUCKS CONSTRUCTION MANAGER PRIOR TO ORDERING / CONSTRUCTION.

FOR CONSTRUCTION

© 2019 STARBUCKS COFFEE COMPANY

STARBUCKS®
2401 UTAH AVENUE SOUTH
SEATTLE, WASHINGTON 98134
(206) 318-1575

THESE DRAWINGS AND THE PROJECT MANUAL ARE CONFIDENTIAL AND SHALL REMAIN THE SOLE PROPERTY OF STARBUCKS CORPORATION, WHICH IS THE OWNER OF THE COPYRIGHT IN THIS WORK. THEY SHALL NOT BE REPRODUCED (IN WHOLE OR IN PART), SHARED WITH THIRD PARTIES OR USED IN ANY MANNER ON OTHER PROJECTS OR EXTENSIONS TO THIS PROJECT WITHOUT THE PRIOR WRITTEN CONSENT OF STARBUCKS CORPORATION. THESE DRAWINGS AND SPECIFICATIONS ARE INTENDED TO EXPRESS DESIGN INTENT FOR A PROTOTYPICAL STARBUCKS STORE (WHICH IS SUBJECT TO CHANGE AT ANYTIME) AND DO NOT REFLECT ACTUAL SITE CONDITIONS. NEITHER PARTY SHALL HAVE ANY OBLIGATION NOR LIABILITY TO THE OTHER (EXCEPT STATED ABOVE) UNTIL A WRITTEN AGREEMENT IS FULLY EXECUTED BY BOTH PARTIES.

STARBUCKS TEMPLATE VERSION: i2023-10-23

Design Forum Architects Inc.
2056 Byers Rd
Miamisburg, OH 45342
Tel: (844) 804-7700
Donald J. Rethman
Architect In Charge
License: AR0017303

MARQUEE ENGINEERING
2230 PARK AVE, STE. 100
CINCINNATI, OH 45206
513.457.7131
WWW.MARQUEENG.COM

PROJECT NAME:
CURRY FORD & YOUNG PINE RD

PROJECT ADDRESS:
10330 CURRY FORD RD
ORLANDO, FL 32825

STORE #: 49669
PROJECT #: 74019-040
ISSUE DATE: 03/20/2024
DESIGNER: MARTIN PEREZ
PRODUCTION DESIGNER: ANDY MCLOUD
CHECKED BY: DONALD RETHMAN

Revision Schedule

Rev	Date	By	Description

SHEET TITLE:
CASEWORK SCHEDULES

SCALE: NO SCALE

SHEET NUMBER:
I-103

3/20/2024 11:54:23 AM

WALL BASE SCHEDULE - "B"					
DESIGN ID	LENGTH	DESCRIPTION	FURN. BY	INST. BY	COMMENTS
BASE TRIM					
X9100	33' - 2 3/4"	FLOOR FRAME 16 GA 2B SS AROUND CUSTOM WALK-OFF MAT RECESSED	GC	GC	SOURCED FROM VD; SEE DETAIL: 1/I-501
X9101	51' - 3 1/4"	SCHLUTER BASE - DILEX - AHK TRIM	GC	GC	SCHLUTER SYSTEM WILL REQUIRE USE OF 90 DEGREE CORNER PIECE TO ACCOMODATE FOR RADIUS TRIM PROFILE. FINISH: DARK ANTHRACITE
METAL BASE					
X9102	24' - 5 1/4"	METAL BASE - 6IN 150MM - BLACK - MT0028	GC	GC	PROVIDED BY CASEWORK VENDOR
TILE BASE					
18740	70' - 8 3/4"	TILE BASE - PLAZA NOVA - BLACK SHADOW - 6X12IN 150X300MM	SB	GC	GROUT: MAPEI - 09 BLACK, OR EQUAL
19795	258' - 2 1/2"	POLYVINYL TILE BASE SHEET - ECO-GRIP - PEWTER - 6X96IN 150X2438MM	GC	GC	

FLOOR TREATMENT SCHEDULE - "T"					
DESIGN ID	AREA	DESCRIPTION	FURN. BY	INST. BY	COMMENTS
TILE					
19795	966 SF	POLYVINYL FLOOR TILE - ECO-GRIP - PEWTER - 60X96IN 1524X2438MM	GC	GC	
20228	914 SF	TILE - I COCCI - CEMENTO - 24X24IN 600X600MM	SB	GC	GROUT: MAPEI - 09 CHARCOAL, OR EQUAL
WALK OFF MAT					
19288	37 SF	WALK OFF MAT - HELIX Z1 - BLACK - 12X9IN 305X230MM	SB	GC	PAINT CONCRETE FLOOR UNDER WALK-OFF MAT WITH BLACK PAINT

RESPONSIBILITY LEGEND

FURN. BY	INST. BY
SB - FURNISHED BY STARBUCKS	SB - INSTALLED BY GENERAL CONTRACTOR
GC - FURNISHED BY GENERAL CONTRACTOR	GC - INSTALLED BY STARBUCKS
VD - FURNISHED BY VENDOR	VD - INSTALLED BY VENDOR

NOTE:
ALL RESPONSIBILITIES TO BE CONFIRMED WITH STARBUCKS CONSTRUCTION MANAGER PRIOR TO ORDERING / CONSTRUCTION.

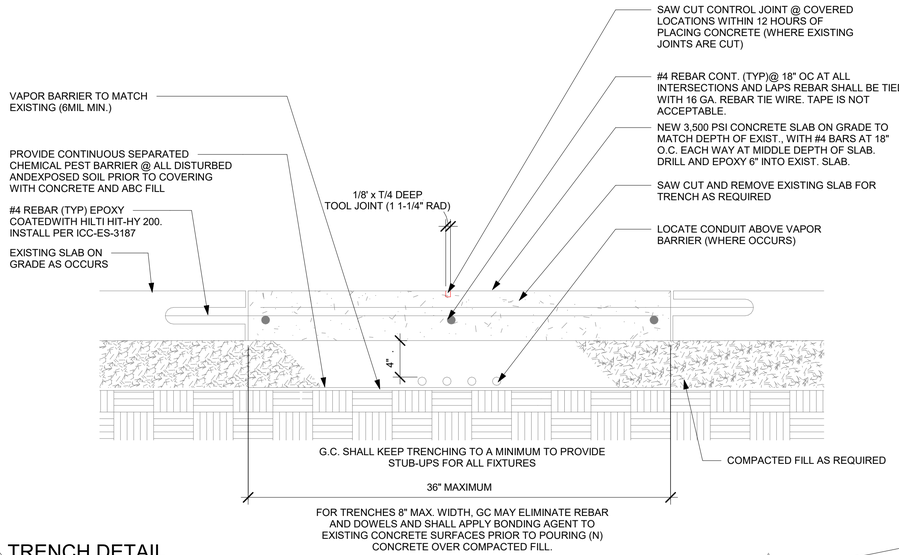

3 TRENCH DETAIL
Scale: 6" = 1'-0"

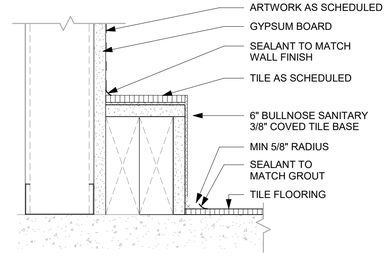

4 COVE TILE AT CURB
Scale: 3" = 1'-0"

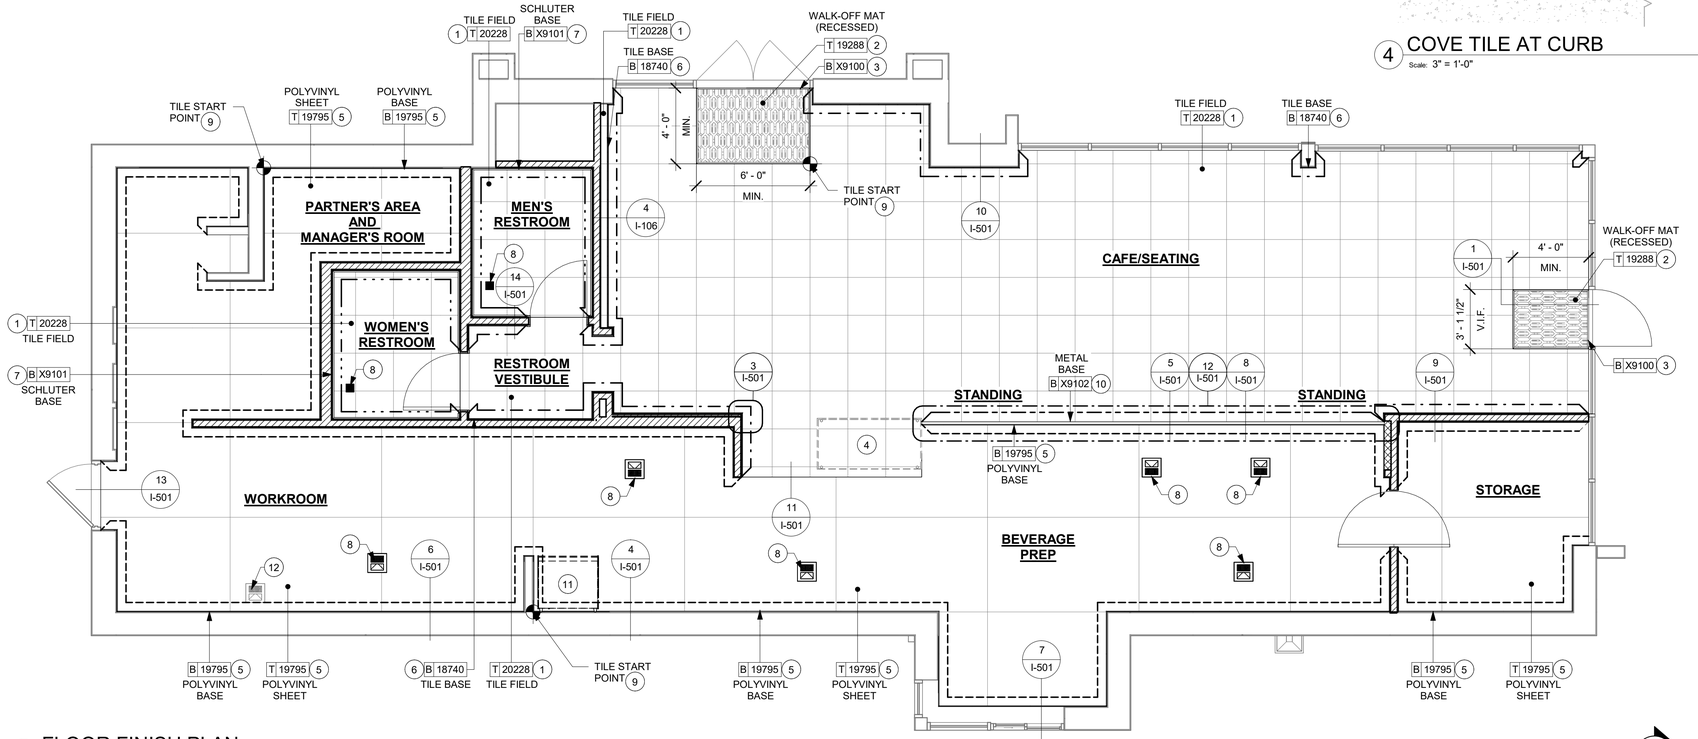

1 FLOOR FINISH PLAN
Scale: 1/4" = 1'-0"

GENERAL NOTES

A. FLOORS, WALLS AND CEILING FINISHES IN FOOD PREPARATION AREAS SHALL BE SMOOTH, NON-TOXIC, NON-ABSORBENT, DURABLE AND EASILY CLEANABLE. PAINT SHALL BE WASHABLE; SEMI-GLOSS OR HIGH-GLOSS FINISH.

B. STARBUCKS TO SUPPLY RETAIL FLOOR TILE AND TILE BASE. GENERAL CONTRACTOR TO INSTALL. GENERAL CONTRACTOR TO SUPPLY WORKROOM TILE AND BASE AND INSTALL. GENERAL CONTRACTOR TO SUPPLY AND INSTALL MORTAR, ADHESIVE, AND GROUT. GENERAL CONTRACTOR TO INSPECT ALL TILES AND REJECT DAMAGED OR SUBSTANDARD TILES PRIOR TO INSTALLATION.

C. ALIGN TILE TRANSITIONS ON WHOLE TILES AS SHOWN.

D. ALL FLOOR AND WALL JUNCTIONS IN STORAGE AND FOOD PREPARATION AREAS SHALL HAVE A 6" COVED BASE.

KEYED NOTES

1. INSTALL NEW FLOOR TILE AT CAFE, RESTROOM VESTIBULE AND RESTROOMS AS INDICATED.
2. INSTALL HELIX Z1 WALK-OFF MAT AT MAIN ENTRY AS INDICATED. CUT OUT CONCRETE AS REQUIRED PER MANUFACTURER'S SPECIFICATIONS.
3. INSTALL CUSTOM METAL ALUMINUM TRIM AROUND WALK-OFF MAT AS INDICATED.
4. RELOCATED PASTRY CASE FOOTPRINT.
5. INSTALL NEW POLYVINYL SHEET FLOORING AND BASE AT BACKBAR, WORKROOM, MANAGER'S ROOM AND PARTNER'S AREA AS INDICATED.
6. INSTALL NEW TILE BASE AT CAFE AND RESTROOM VESTIBULE AS INDICATED.
7. INSTALL NEW SCHLUTER BASE AT RESTROOMS AS INDICATED.
8. NEW FLOOR SINK / FLOOR DRAIN LOCATION. SEE BUILDING FLOOR PENETRATION PLAN ON SHEET A-102 AND PLUMBING FOR ADDITIONAL INFORMATION.
9. POLYVINYL/ TILE START POINT WHERE INDICATED.
10. INSTALL NEW METAL BASE AT FRONT BAR AS INDICATED.
11. NEW PASTRY CASE FOOTPRINT.
12. EXISTING FLOOR SINK/ DRAIN/ CLEAN OUT.

LEGEND

	TILE - I COCCI - CEMENTO - 24X24IN 600X600MM	T 20228
	WALK OFF MAT - HELIX Z1 - BLACK - 12X9IN 305X230MM	T 19288
	POLYVINYL FLOOR SHEET - ECO-GRIP - PEWTER - 60X96IN 1524X2438MM	T 19795
	TILE BASE - PLAZA NOVA - BLACK SHADOW - 6X12IN 150X300MM	B 18740
	POLYVINYL TILE BASE SHEET - ECO-GRIP - PEWTER - 6X96IN 150X2438MM	B 19795
	SCHLUTER COVE BASE - DILEX - AHK TRIM - DARK ANTHRACITE	B X9101
	METAL BASE - 6IN 150MM - BLACK - MT0028	B X9102
	DATUM POINT	

FOR CONSTRUCTION

© 2019 STARBUCKS COFFEE COMPANY

STARBUCKS®
2401 UTAH AVENUE SOUTH
SEATTLE, WASHINGTON 98134
(206) 318-1575

THESE DRAWINGS AND THE PROJECT MANUAL ARE CONFIDENTIAL AND SHALL REMAIN THE SOLE PROPERTY OF STARBUCKS CORPORATION, WHICH IS THE OWNER OF THE COPYRIGHT IN THIS WORK. THEY SHALL NOT BE REPRODUCED (IN WHOLE OR IN PART), SHARED WITH THIRD PARTIES OR USED IN ANY MANNER ON OTHER PROJECTS OR EXTENSIONS TO THIS PROJECT WITHOUT THE PRIOR WRITTEN CONSENT OF STARBUCKS CORPORATION. THESE DRAWINGS AND SPECIFICATIONS ARE INTENDED TO EXPRESS DESIGN INTENT FOR A PROTOTYPICAL STARBUCKS STORE (WHICH IS SUBJECT TO CHANGE AT ANYTIME) AND DO NOT REFLECT ACTUAL SITE CONDITIONS. NEITHER PARTY SHALL HAVE ANY OBLIGATION NOR LIABILITY TO THE OTHER (EXCEPT STATED ABOVE) UNTIL A WRITTEN AGREEMENT IS FULLY EXECUTED BY BOTH PARTIES.

STARBUCKS TEMPLATE VERSION: I2023-10-23

Design Forum Architects Inc.
2056 Byers Rd
Miamisburg, OH 45342
Tel: (844) 804-7700
Donald J. Rethman
Architect In Charge
License: AR0017303

MARQUEE ENGINEERING
2230 PARK AVE, STE. 100
CINCINNATI, OH 45206
513.457.7131
WWW.MARQUEENG.COM

PROJECT NAME:
CURRY FORD & YOUNG PINE RD

PROJECT ADDRESS:
10330 CURRY FORD RD
ORLANDO, FL 32825

STORE #:	49669
PROJECT #:	74019-040
ISSUE DATE:	03/20/2024
DESIGNER:	MARTIN PEREZ
PRODUCTION DESIGNER:	ANDY MCLOUD
CHECKED BY:	DONALD RETHMAN

Revision Schedule

Rev	Date	By	Description

SHEET TITLE:
FLOOR FINISH PLAN

SCALE: 1/4" = 1'-0"

SHEET NUMBER:
I-106

3/20/2024 11:54:27 AM

PAINT SCHEDULE					
COLOR CODE	DESCRIPTION	LRV	FURN. BY	INST. BY	COMMENTS
SW7038-ES	SW - TONY TAUPE - EGGSHELL	37	GC	GC	USE PRIMER CP-1
SW7040-ES	SW - SMOKE HOUSE - EGGSHELL	13	GC	GC	USE PRIMER CP-1
SW7631-ES	SW - CITY LOFT - EGGSHELL	70	GC	GC	USE PRIMER CP-1

WALL TREATMENT (AREA) SCHEDULE - "Q"					
DESIGN ID	AREA	DESCRIPTION	FURN. BY	INST. BY	COMMENTS
PLASTIC					
23764	684 SF	POLYWALL WALL COVERING	GC	GC	
TILE					
20227	441 SF	TILE - I COCCI - CEMENTO - 6X24IN 150X600MM	SB	GC	GROUT: MAPEI - 47 CHARCOAL, OR EQUAL
20228	4 SF	TILE - I COCCI - CEMENTO - 24X24IN 600X600MM	SB	GC	GROUT: MAPEI - 09 CHARCOAL, OR EQUAL
X9200	470 SF	TILE - ALTAMIRA BRUT - 3X10IN 72X254MM	SB	GC	TILE - ALTAMIRA BRUT SATIN - 3X10IN 72X254MM
WALLCOVERING					
17854	384 SF	WALLCOVERING - TADAO - STARBUCKS WG11184374	SB	GC	
20623	440 SF	WALLCOVERING - BURLAP - RETREAT	SB	GC	
WOOD CLADDING					
X9205	337 SF	WOOD - WALNUT - PLANK - VERTICAL	SB	GC	WD0077 MAD100-V PLANK; PROVIDED BY CASEWORK VENDOR; FULL PLANKS, NO HORIZONTAL SEAMS

WALL TREATMENT (LENGTH) SCHEDULE- "R"					
DESIGN ID	LENGTH	DESCRIPTION	FURN. BY	INST. BY	COMMENTS
TRIM					
X9204	150' - 11 1/2"	SCHLUTER JOLLY TRIM ; STAINLESS STEEL FINISH	GC	GC	SEE DETAIL: 7/I-502; FINISH: STAINLESS STEEL
X9206	45' - 3 1/4"	SOLID WOOD TRIM - 1" X 3/4" - WD0077 - WALNUT	SB	GC	MOUNTED AT 7' - 0"AFF; SEE DETAIL: 15/I-502; PROVIDED BY CASEWORK VENDOR
X9207	92' - 0 1/2"	SOLID WOOD TRIM - 1" X 1" - WD0077 - WALNUT	SB	GC	MOUNTED AT 7' - 0"AFF; SEE DETAIL: 14/I-502; PROVIDED BY CASEWORK VENDOR

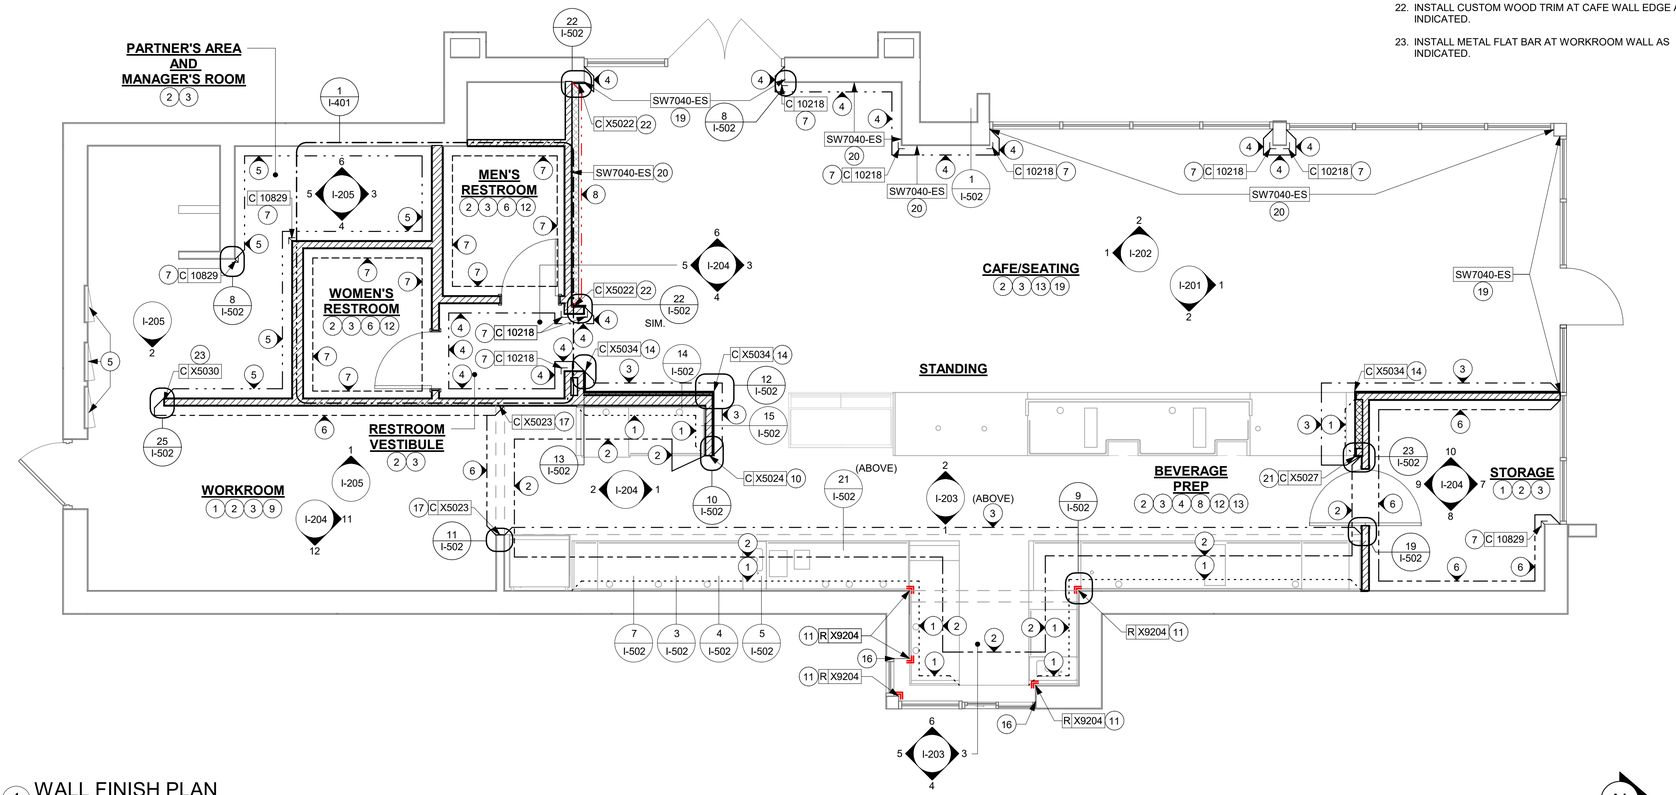

1 WALL FINISH PLAN
Scale: 1/4" = 1'-0"

0 2' 4' 8'
Scale: 1/4" = 1'-0"

LEGEND

- 1 — INDICATES PARTIAL HEIGHT - FRP* — Q 23764
- 2 — INDICATES BACKBAR WALL TILE AND JOLLY TRIM ABOVE* — Q X9203, R X9204
- 3 — INDICATES WOOD CLADDING - (WD0077 MAD-100) FULL PLANK * — Q X9205
- 4 — INDICATES WALLCOVERING UP TO 9' - 11" A.F.F.* — Q 17854
- 5 — INDICATES WALLCOVERING* — Q 20623
- 6 — INDICATES FULL HEIGHT FRP - WHITE* — Q 23764
- 7 — INDICATES RESTROOM WALL TILE — Q 20227
- 8 — INDICATES GRAPHIC WALLCOVERING* — G 22917

SCHLUTER TRIM - JOLLY; FINISH: STAINLESS STEEL — R X9204

INDICATES HOT ROLLED STEEL CORNER GUARD FOR BOH. INSTALL 6" (150mm) TO 42" (1065mm) A.F.F. UNLESS OTHERWISE NOTED. — C 10829, C 10218

* SEE INTERIOR FINISH ELEVATIONS FOR TAGGED LOCATION OF WALL FINISH MATERIAL.

** SEE RESTROOM PLAN & ELEVATIONS FOR TAGGED LOCATION OF WALL FINISH MATERIAL.

KEYED NOTES

1. INSTALL FULL HEIGHT FRP AT WORKROOM AND STORAGE NEW WALLS AS INDICATED.
2. PROVIDE FIRE TREATED BLOCKING AS REQUIRED TO SUPPORT WALL ATTACHMENTS (SEE BUILDING FLOOR PLAN ON SHEET A-101 FOR MORE INFORMATION).
3. REFER TO SHEET I-502 FOR WALL FINISH DETAILS.
4. FRP BENEATH BACKBAR AT EXPOSED WALLS EXTEND FROM TOP OF WALL BASE TO UNDERSIDE OF COUNTERTOP.
5. EXISTING RECESSED ELECTRICAL PANELS.
6. INSTALL NEW WALL TILE AT RESTROOM AS INDICATED.
7. INSTALL CORNER GUARD AT OUTSIDE CORNER AS INDICATED. SEE DETAILS: 8/I-502.
8. GC TO INSTALL BACKBAR WALL TILE AS INDICATED ON INTERIOR FINISH ELEVATIONS.SEE DETAILS; 6/I-502.
9. EXISTING FRP AT WORKROOM WALLS. PATCH AND REPAIR IF REQUIRED.
10. INSTALL METAL TRIM AT BACKBAR WALL EDGE AS INDICATED.
11. INSTALL JOLLY SCHLUTER TRIM AT BACKBAR TILE CORNER AS INDICATED.
12. INSTALL JOLLY SCHLUTER TRIM ABOVE BACKBAR AND RESTROOM TILE AS INDICATED.
13. INSTALL WOOD CLADDING AT BACKBAR AND CAFE AS INDICATED ON INTERIOR FINISH ELEVATIONS.
14. INSTALL FRY REGLET "Y" TRIM AT WOOD CLADDING EDGE AS INDICATED.
15. INSTALL WOOD TRIM AT MERCH BAY AT CAFE AS INDICATED.
16. BACKBAR TILE TO RETURN TO MULLIONS WITHIN DRIVE-THRU WINDOW OPENING AS INDICATED.
17. INSTALL METAL TRIM AT WORKROOM WALL EDGE AS INDICATED.
18. INSTALL FINISH TRANSITION JOLLY TRIM AS INDICATED.
19. PAINT WALL AS INDICATED ON INTERIOR FINISH ELEVATIONS.
20. PAINT WALL ABOVE WALL COVERING AS INDICATED.
21. INSTALL WOOD TRIM AT STATUS ORDER BOARD EDGE AT FRONTBAR AS INDICATED.
22. INSTALL CUSTOM WOOD TRIM AT CAFE WALL EDGE AS INDICATED.
23. INSTALL METAL FLAT BAR AT WORKROOM WALL AS INDICATED.

GENERAL NOTES

A. WORKROOM TO BE FINISHED PER LOCAL CODE REQUIREMENTS.

B. GENERAL CONTRACTOR TO PROVIDE AND INSTALL WORKROOM WALL FINISHES.

C. FLOORS, WALLS AND CEILING FINISHES IN FOOD PREPARATION AREAS SHALL BE SMOOTH, NON-TOXIC, NON-ABSORBENT, DURABLE AND EASILY CLEANABLE. PAINT SHALL BE WASHABLE; SEMI-GLOSS OR HIGH-GLOSS FINISH.

D. CHANGE PAINT COLOR ONLY AT INSIDE CORNERS UNLESS OTHERWISE INDICATED.

E. PAINT SUBSTITUTIONS ARE NOT ALLOWED. USE STARBUCKS' NATIONAL ACCOUNT "COLOR CODE" WHEN ORDERING PAINTS.

F. PAINT FINISHES SHALL BE APPLIED AS FOLLOWS, UNLESS NOTED OTHERWISE:

1. WOODS AND METAL SURFACES SHALL BE SEMI-GLOSS OR EQUAL.
2. ACCENT AND TRIM PAINTS TO BE SEMI-GLOSS OR EQUAL.
   a. WALL AND CEILING PAINTS TO BE EGGSHELL OR EQUAL.
3. PAINTS IN BOH, RESTROOM(S) OR CAFE BAR SHALL BE SEMI-GLOSS OR EQUAL.

G. ALL WOOD SURFACES (DOORS, TRIM, SHELVES, CABINETRY) SHALL BE SEALED.

H. REFER TO CASEWORK FINISH SCHEDULE FOR CASEWORK FINISH MATERIAL INFORMATION.

I. REFER TO INTERIOR FINISH ELEVATIONS FOR ARTWORK/ GRAPHICS LOCATIONS.

J. REFER TO MANUFACTURER'S INSTRUCTIONS INCLUDED WITH ARTWORK/GRAPHICS FOR PROPER INSTALLATION.

K. ALL FLOOR AND WALL JUNCTIONS IN STORAGE AND FOOD PREPARATION AREAS SHALL HAVE A 6" COVED BASE.

L. INSTALL BLOCKING AND HANGERS FOR WALL SHELVING BEFORE INSTALLING BACK BAR TILE.

RESPONSIBILITY LEGEND

FURN. BY	INST. BY
SB - FURNISHED BY STARBUCKS	SB - INSTALLED BY GENERAL CONTRACTOR
GC - FURNISHED BY GENERAL CONTRACTOR	GC - INSTALLED BY STARBUCKS
VD - FURNISHED BY VENDOR	VD - INSTALLED BY VENDOR

NOTE:
ALL RESPONSIBILITIES TO BE CONFIRMED WITH STARBUCKS CONSTRUCTION MANAGER PRIOR TO ORDERING / CONSTRUCTION.

FOR CONSTRUCTION

© 2019 STARBUCKS COFFEE COMPANY

STARBUCKS®
2401 UTAH AVENUE SOUTH
SEATTLE, WASHINGTON 98134
(206) 318-1575

THESE DRAWINGS AND THE PROJECT MANUAL ARE CONFIDENTIAL AND SHALL REMAIN THE SOLE PROPERTY OF STARBUCKS CORPORATION, WHICH IS THE OWNER OF THE COPYRIGHT IN THIS WORK. THEY SHALL NOT BE REPRODUCED (IN WHOLE OR IN PART), SHARED WITH THIRD PARTIES OR USED IN ANY MANNER ON OTHER PROJECTS OR EXTENSIONS TO THIS PROJECT WITHOUT THE PRIOR WRITTEN CONSENT OF STARBUCKS CORPORATION. THESE DRAWINGS AND SPECIFICATIONS ARE INTENDED TO EXPRESS DESIGN INTENT FOR A PROTOTYPICAL STARBUCKS STORE (WHICH IS SUBJECT TO CHANGE AT ANYTIME) AND DO NOT REFLECT ACTUAL SITE CONDITIONS. NEITHER PARTY SHALL HAVE ANY OBLIGATION NOR LIABILITY TO THE OTHER (EXCEPT STATED ABOVE) UNTIL A WRITTEN AGREEMENT IS FULLY EXECUTED BY BOTH PARTIES.

STARBUCKS TEMPLATE VERSION: i2023-10-23

Design Forum Architects Inc.
2056 Byers Rd
Miamisburg, OH 45342
Tel: (844) 804-7700
Donald J. Rethman
Architect In Charge
License: AR0017303

MARQUEE ENGINEERING
2230 PARK AVE, STE. 100
CINCINNATI, OH 45206
513.457.7131
WWW.MARQUEENG.COM

PROJECT NAME:
CURRY FORD & YOUNG PINE RD

PROJECT ADDRESS:
10330 CURRY FORD RD
ORLANDO, FL 32825

STORE #:	49669
PROJECT #:	74019-040
ISSUE DATE:	03/20/2024
DESIGNER:	MARTIN PEREZ
PRODUCTION DESIGNER:	ANDY MCLOUD
CHECKED BY:	DONALD RETHMAN

Revision Schedule

Rev	Date	By	Description

SHEET TITLE:
WALL FINISH PLAN

SCALE: 1/4" = 1'-0"

SHEET NUMBER:
I-107

3/20/2024 11:54:32 AM

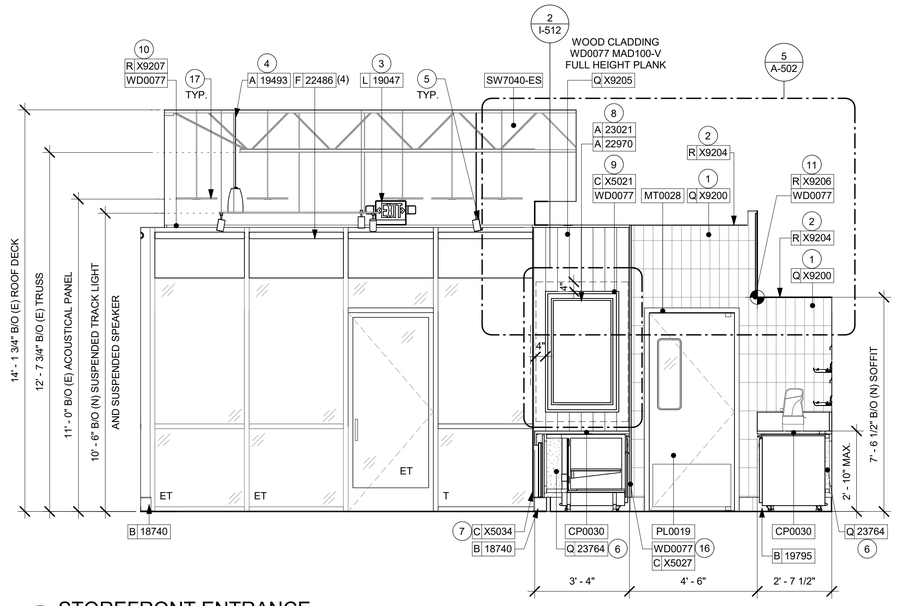

1 STOREFRONT ENTRANCE

Scale: 3/8" = 1'-0"

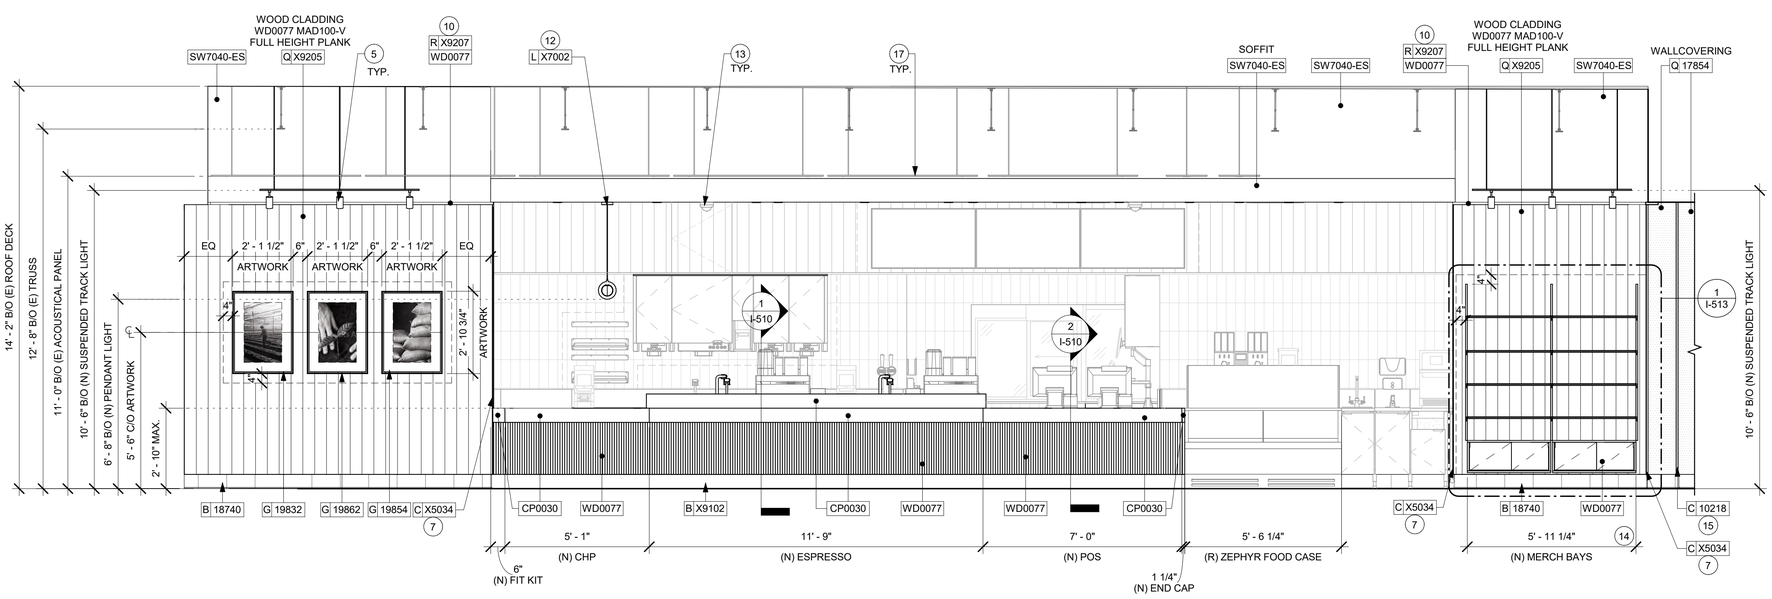

2 FRONT BAR (CUSTOMER SIDE)

Scale: 3/8" = 1'-0"

0 2' 4' 6'

Scale: 3/8" = 1'-0"

GENERAL NOTES

A. FOR PAINT AND WALL TREATMENT SCHEDULES, REFER TO THE INTERIOR FINISH SHEET. FOR GRAPHICS SCHEDULE, REFER TO THE FURNITURE, FIXTURES, AND EQUIPMENT (FF & E) SCHEDULES.

B. REFER TO MANUFACTURER'S INSTRUCTIONS INCLUDED WITH ARTWORK/GRAPHICS FOR PROPER INSTALLATION.

C. PAINT FINISHES SHALL BE APPLIED AS FOLLOWS, UNLESS NOTED OTHERWISE:
   1. WOODS AND METAL SURFACES SHALL BE SEMI-GLOSS OR EQUAL.
   2. ACCENT AND TRIM PAINTS TO BE SEMI-GLOSS OR EQUAL.
      a. WALL AND CEILING PAINTS TO BE EGGSHELL OR EQUAL.
   3. PAINTS IN BOH, RESTROOM(S) OR CAFE BAR SHALL BE SEMI-GLOSS OR EQUAL.

D. FLOORS, WALLS AND CEILING FINISHES IN FOOD PREPARATION AREAS SHALL BE SMOOTH, NON-TOXIC, NON-ABSORBENT, DURABLE AND EASILY CLEANABLE. PAINT SHALL BE WASHABLE; SEMI-GLOSS OR HIGH GLOSS FINISH.

KEYED NOTES

1. GC TO INSTALL BACKBAR WALL TILE AS INDICATED. SEE DETAIL ON SHEET: 6/I-502.
2. INSTALL JOLLY SCHLUTER TRIM ABOVE BACKBAR TILE AS INDICATED.
3. LOCATION OF ALL EXIT / EMERGENCY LIGHTS FOR REFERENCE ONLY. GC TO VERIFY WITH LOCAL FIRE MARSHAL PRIOR TO INSTALLATION.
4. INSTALL SUSPENDED SPEAKER AS INDICATED. SEE LIGHTING PLAN.
5. INSTALL SUSPENDED TRACK LIGHTING AS INDICATED. SEE LIGHTING PLAN.
6. FRP BENEATH BACKBAR AT EXPOSED WALLS. EXTEND FROM TOP OF WALL BASE TO UNDERSIDE OF COUNTERTOP.
7. INSTALL FRY REGLET "Y" TRIM AT WOOD CLADDING CORNER AS INDICATED.
8. ATTACH DIGITAL ORDER STATUS BOARD PER INSTALLATION DETAIL.
9. INSTALL CUSTOM WOOD FRAME AT ORDER STATUS BOARD AS INDICATED.
10. INSTALL CUSTOM SOLID WOOD TRIM AT CAFE AS INDICATED.
11. INSTALL CUSTOM SOLID WOOD TRIM AT BACKBAR SOFFIT AS INDICATED.
12. INSTALL PENDANT LIGHT AS INDICATED.
13. RELOCATED CEILING MOUNTED SECURITY CAMERA.
14. INSTALL MERCH BAYS AS INDICATED.
15. INSTALL CORNER GUARD AT OUTSIDE CORNER AS INDICATED. SEE DETAILS: 8/I-502.
16. INSTALL WOOD TRIM AT FRONT BAR WALL EDGE AS INDICATED.
17. EXISTING ACOUSTICAL PANEL.

LEGEND

INDICATES WALL BLOCKING. FIRE TREATED WALL BLOCKING TO BE PROVIDED AS REQUIRED TO SUPPORT WALL ATTACHMENTS. EXTEND BLOCKING 4" (100mm) BEYOND EDGE OF ATTACHMENTS.

WALL TILE START POINT DATUM

FOR CONSTRUCTION

© 2019 STARBUCKS COFFEE COMPANY

STARBUCKS®
2401 UTAH AVENUE SOUTH
SEATTLE, WASHINGTON 98134
(206) 318-1575

THESE DRAWINGS AND THE PROJECT MANUAL ARE CONFIDENTIAL AND SHALL REMAIN THE SOLE PROPERTY OF STARBUCKS CORPORATION, WHICH IS THE OWNER OF THE COPYRIGHT IN THIS WORK. THEY SHALL NOT BE REPRODUCED (IN WHOLE OR IN PART), SHARED WITH THIRD PARTIES OR USED IN ANY MANNER ON OTHER PROJECTS OR EXTENSIONS TO THIS PROJECT WITHOUT THE PRIOR WRITTEN CONSENT OF STARBUCKS CORPORATION. THESE DRAWINGS AND SPECIFICATIONS ARE INTENDED TO EXPRESS DESIGN INTENT FOR A PROTOTYPICAL STARBUCKS STORE (WHICH IS SUBJECT TO CHANGE AT ANYTIME) AND DO NOT REFLECT ACTUAL SITE CONDITIONS. NEITHER PARTY SHALL HAVE ANY OBLIGATION NOR LIABILITY TO THE OTHER (EXCEPT STATED ABOVE) UNTIL A WRITTEN AGREEMENT IS FULLY EXECUTED BY BOTH PARTIES.

STARBUCKS TEMPLATE VERSION: I2023-10-23

Design Forum Architects Inc.
2056 Byers Rd
Miamisburg, OH 45342
Tel: (844) 804-7700
Donald J. Rethman
Architect In Charge
License: AR0017303

MARQUEE ENGINEERING
2230 PARK AVE, STE. 100
CINCINNATI, OH 45206
513.457.7131
WWW.MARQUEENG.COM

PROJECT NAME:
CURRY FORD & YOUNG PINE RD

PROJECT ADDRESS:
10330 CURRY FORD RD
ORLANDO, FL 32825

STORE #:	49669
PROJECT #:	74019-040
ISSUE DATE:	03/20/2024
DESIGNER:	MARTIN PEREZ
PRODUCTION DESIGNER:	ANDY MCLOUD
CHECKED BY:	DONALD RETHMAN

Revision Schedule

Rev	Date	By	Description

SHEET TITLE:
INTERIOR FINISH ELEVATIONS
SCALE: 3/8" = 1'-0"

SHEET NUMBER:
I-201

3/20/2024 11:54:38 AM

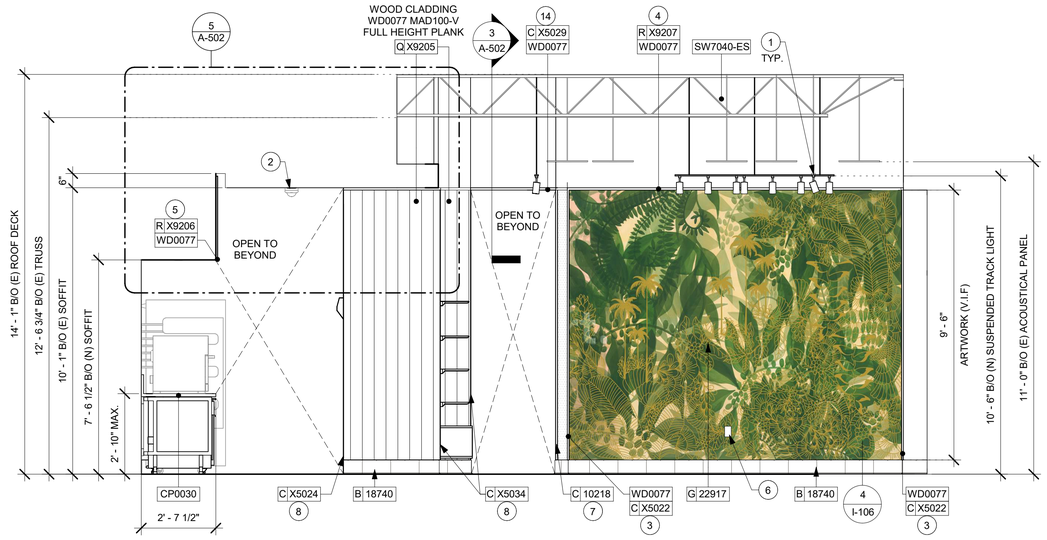

1 CAFE - SOUTH

Scale: 3/8" = 1'-0"

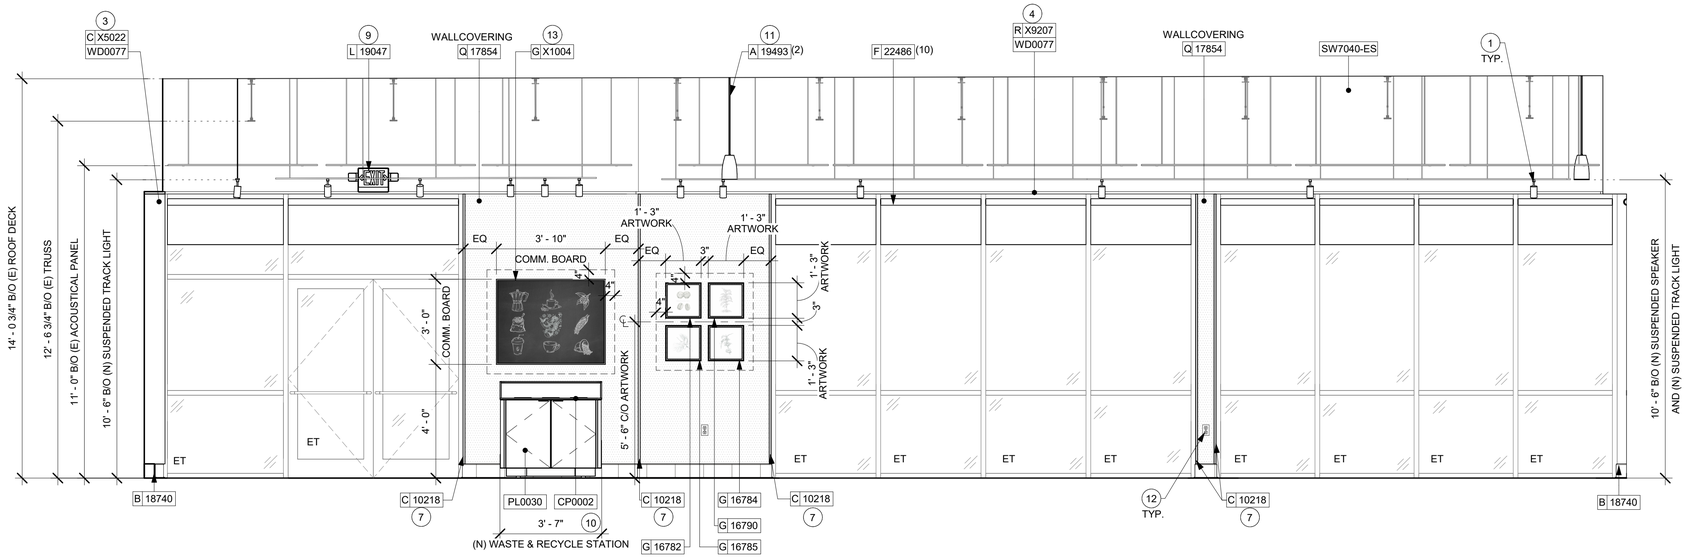

2 CONDIMENT CART

Scale: 3/8" = 1'-0"

0 2' 4' 6'

Scale: 3/8" = 1'-0"

GENERAL NOTES

A. FOR PAINT AND WALL TREATMENT SCHEDULES, REFER TO THE INTERIOR FINISH SHEET. FOR GRAPHICS SCHEDULE, REFER TO THE FURNITURE, FIXTURES, AND EQUIPMENT (FF & E) SCHEDULES.

B. REFER TO MANUFACTURER'S INSTRUCTIONS INCLUDED WITH ARTWORK/GRAPHICS FOR PROPER INSTALLATION.

C. PAINT FINISHES SHALL BE APPLIED AS FOLLOWS, UNLESS NOTED OTHERWISE:
   1. WOODS AND METAL SURFACES SHALL BE SEMI-GLOSS OR EQUAL.
   2. ACCENT AND TRIM PAINTS TO BE SEMI-GLOSS OR EQUAL.
      a. WALL AND CEILING PAINTS TO BE EGGSHELL OR EQUAL.
   3. PAINTS IN BOH, RESTROOM(S) OR CAFE BAR SHALL BE SEMI-GLOSS OR EQUAL.

D. FLOORS, WALLS AND CEILING FINISHES IN FOOD PREPARATION AREAS SHALL BE SMOOTH, NON-TOXIC, NON-ABSORBENT, DURABLE AND EASILY CLEANABLE. PAINT SHALL BE WASHABLE; SEMI-GLOSS OR HIGH GLOSS FINISH.

KEYED NOTES

1. INSTALL SUSPENDED TRACK LIGHTING AS INDICATED. SEE LIGHTING PLAN.
2. RELOCATED CEILING MOUNTED SECURITY CAMERA.
3. INSTALL WOOD TRIM AROUND CAFE ARTWORK AS INDICATED.
4. INSTALL CUSTOM SOLID WOOD TRIM AT CAFE AS INDICATED.
5. INSTALL CUSTOM SOLID WOOD TRIM AT BACKBAR SOFFIT AS INDICATED.
6. GC TO PROVIDE COVER PLATES BLACK THROUGHOUT. REFER TO PENETRATION PLAN FOR FINISH.
7. INSTALL CORNER GUARD AT OUTSIDE CORNER AS INDICATED. SEE DETAILS: 8/I-502.
8. INSTALL FRY REGLET "Y" TRIM AT WOOD CLADDING CORNER AS INDICATED.
9. LOCATION OF ALL EXIT / EMERGENCY LIGHTS FOR REFERENCE ONLY. GC TO VERIFY WITH LOCAL FIRE MARSHAL PRIOR TO INSTALLATION.
10. INSTALL WASTE & RECYCLE STATION AS INDICATED.
11. INSTALL SUSPENDED SPEAKER AS INDICATED. SEE LIGHTING PLAN.
12. EXISTING OUTLET.
13. INSTALL COMMUNITY BOARD AS INDICATED.
14. INSTALL WOOD TRIM AT RESTROOM VESTIBULE HEADER AS INDICATED.

LEGEND

INDICATES WALL BLOCKING.
FIRE TREATED WALL BLOCKING TO BE PROVIDED AS REQUIRED TO SUPPORT WALL ATTACHMENTS. EXTEND BLOCKING 4" (100mm) BEYOND EDGE OF ATTACHMENTS.

WALL TILE START POINT DATUM

FOR CONSTRUCTION

© 2019 STARBUCKS COFFEE COMPANY

STARBUCKS®
2401 UTAH AVENUE SOUTH
SEATTLE, WASHINGTON 98134
(206) 318-1575

THESE DRAWINGS AND THE PROJECT MANUAL ARE CONFIDENTIAL AND SHALL REMAIN THE SOLE PROPERTY OF STARBUCKS CORPORATION, WHICH IS THE OWNER OF THE COPYRIGHT IN THIS WORK. THEY SHALL NOT BE REPRODUCED (IN WHOLE OR IN PART), SHARED WITH THIRD PARTIES OR USED IN ANY MANNER ON OTHER PROJECTS OR EXTENSIONS TO THIS PROJECT WITHOUT THE PRIOR WRITTEN CONSENT OF STARBUCKS CORPORATION. THESE DRAWINGS AND SPECIFICATIONS ARE INTENDED TO EXPRESS DESIGN INTENT FOR A PROTOTYPICAL STARBUCKS STORE (WHICH IS SUBJECT TO CHANGE AT ANYTIME) AND DO NOT REFLECT ACTUAL SITE CONDITIONS. NEITHER PARTY SHALL HAVE ANY OBLIGATION NOR LIABILITY TO THE OTHER (EXCEPT STATED ABOVE) UNTIL A WRITTEN AGREEMENT IS FULLY EXECUTED BY BOTH PARTIES.

STARBUCKS TEMPLATE VERSION: I2023-10-23

Design Forum Architects Inc.
2056 Byers Rd
Miamisburg, OH 45342
Tel: (844) 804-7700
Donald J. Rethman
Architect In Charge
License: AR0017303

MARQUEE ENGINEERING
2230 PARK AVE, STE. 100
CINCINNATI, OH 45206
513.457.7131
WWW.MARQUEENG.COM

PROJECT NAME:
CURRY FORD &
YOUNG PINE RD

PROJECT ADDRESS:
10330 CURRY FORD RD
ORLANDO, FL 32825

STORE #:	49669
PROJECT #:	74019-040
ISSUE DATE:	03/20/2024
DESIGNER:	MARTIN PEREZ
PRODUCTION DESIGNER:	ANDY MCLOUD
CHECKED BY:	DONALD RETHMAN

Revision Schedule

Rev	Date	By	Description

SHEET TITLE:
INTERIOR FINISH ELEVATIONS
SCALE: 3/8" = 1'-0"

SHEET NUMBER:
I-202

3/20/2024 11:54:43 AM

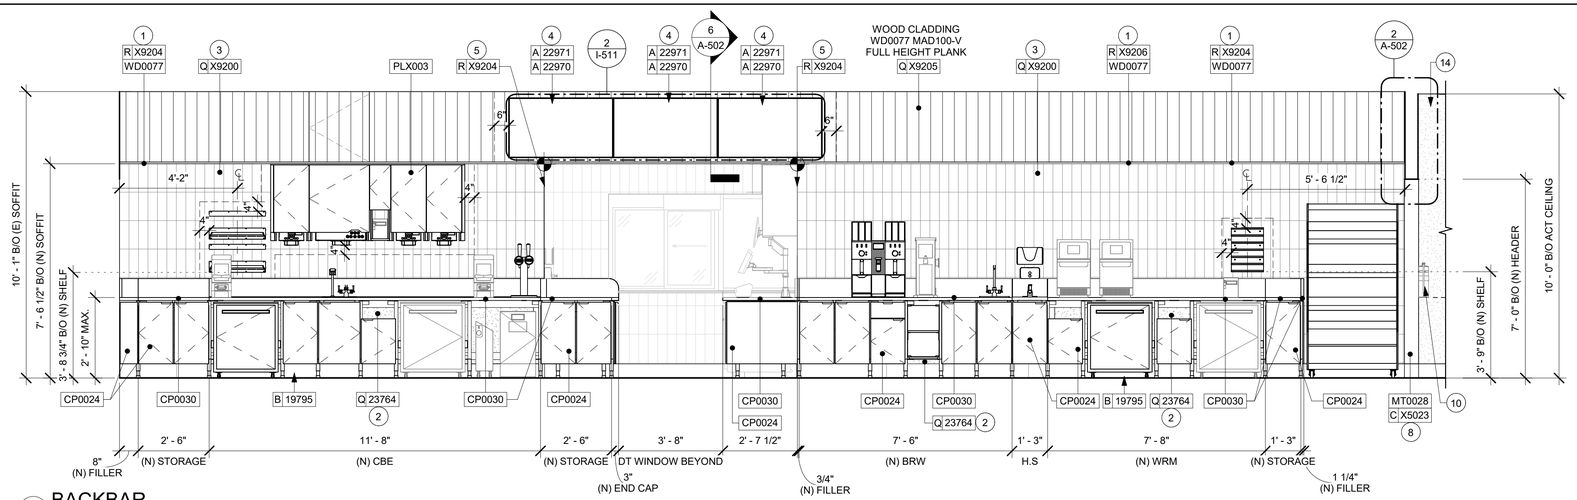

1 BACKBAR
Scale: 3/8" = 1'-0"

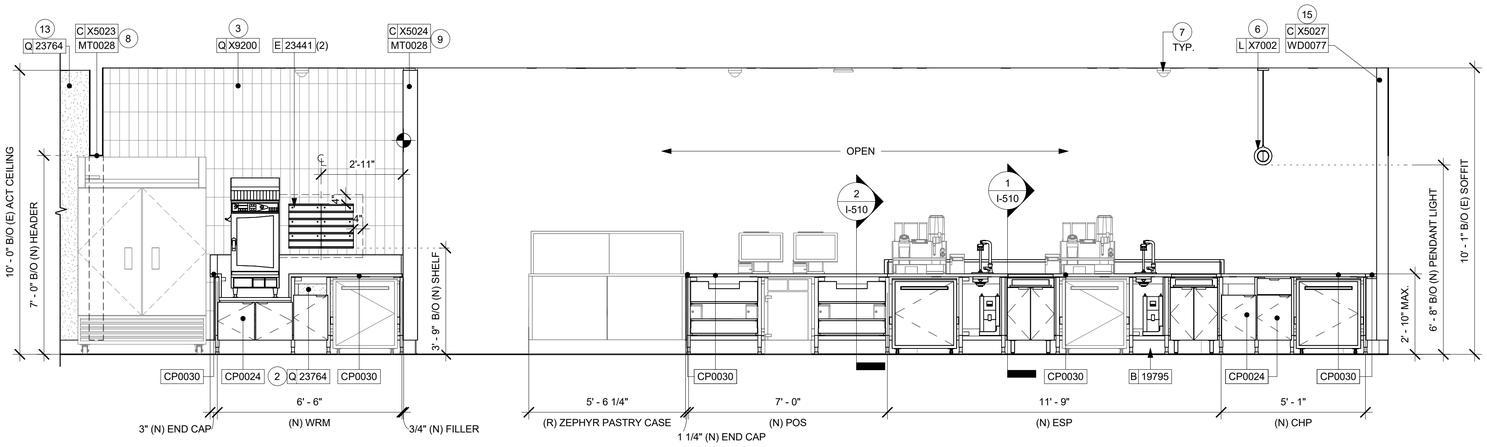

2 FRONT BAR (PARTNER SIDE)
Scale: 3/8" = 1'-0"

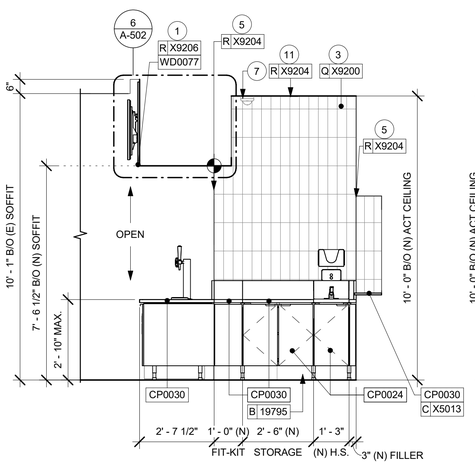

3 DT ADD
Scale: 3/8" = 1'-0"

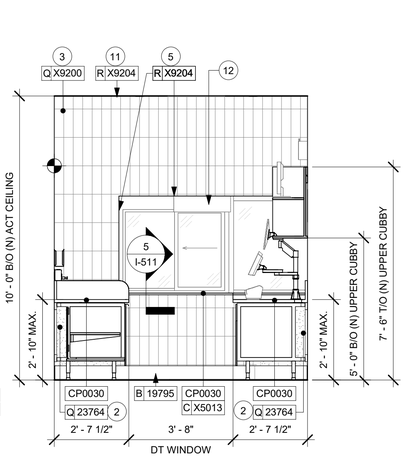

4 DT WINDOW
Scale: 3/8" = 1'-0"

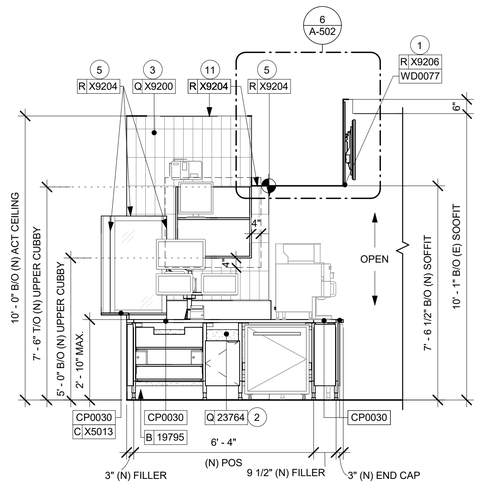

5 DT POS
Scale: 3/8" = 1'-0"

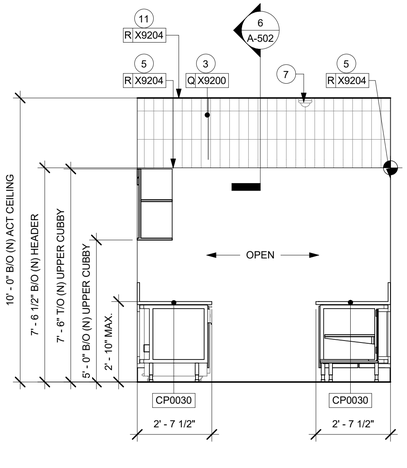

6 DT HEADER
Scale: 3/8" = 1'-0"

GENERAL NOTES

A. FOR PAINT AND WALL TREATMENT SCHEDULES, REFER TO THE INTERIOR FINISH SHEET. FOR GRAPHICS SCHEDULE, REFER TO THE FURNITURE, FIXTURES, AND EQUIPMENT (FF & E) SCHEDULES.

B. REFER TO MANUFACTURER'S INSTRUCTIONS INCLUDED WITH ARTWORK/GRAPHICS FOR PROPER INSTALLATION.

C. PAINT FINISHES SHALL BE APPLIED AS FOLLOWS, UNLESS NOTED OTHERWISE:
1. WOODS AND METAL SURFACES SHALL BE SEMI-GLOSS OR EQUAL.
2. ACCENT AND TRIM PAINTS TO BE SEMI-GLOSS OR EQUAL.
   a. WALL AND CEILING PAINTS TO BE EGGSHELL OR EQUAL.
3. PAINTS IN BOH, RESTROOM(S) OR CAFE BAR SHALL BE SEMI-GLOSS OR EQUAL.

D. FLOORS, WALLS AND CEILING FINISHES IN FOOD PREPARATION AREAS SHALL BE SMOOTH, NON-TOXIC, NON-ABSORBENT, DURABLE AND EASILY CLEANABLE. PAINT SHALL BE WASHABLE; SEMI-GLOSS OR HIGH GLOSS FINISH.

KEYED NOTES

1. INSTALL CUSTOM SOLID WOOD TRIM AT BACKBAR SOFFIT AS INDICATED.
2. FRP BENEATH BACKBAR AT EXPOSED WALLS. EXTEND FROM TOP OF WALL BASE TO UNDERSIDE OF COUNTERTOP.
3. GC TO INSTALL BACKBAR WALL TILE AS INDICATED. SEE DETAIL ON SHEET: 6/I-502. GC TO START WITH FULL TILE AT THE TOP.
4. ATTACH DIGITAL MENU BOARDS PER INSTALLATION DETAIL.
5. INSTALL QUADEC SCHLUTER TRIM AT BACKBAR TILE CORNER AS INDICATED. SEE DETAILS: 9/I-502.
6. INSTALL PENDANT LIGHT AS INDICATED.
7. RELOCATED CEILING MOUNTED CAMERA.
8. INSTALL METAL TRIM AT WORKROOM WALL EDGE AS INDICATED.
9. INSTALL METAL TRIM AT BACKBAR WALL EDGE AS INDICATED.
10. RELOCATED FIRE EXTINGUISHER.
11. INSTALL JOLLY SCHLUTER TRIM ABOVE BACKBAR TILE AS INDICATED.
12. EXISTING DT AIR CURTAIN.
13. INSTALL FULL HEIGHT FRP AT WORKROOM NEW WALLS AS INDICATED.
14. EXISTING FRP.
15. INSTALL WOOD TRIM AT FRONT BAR WALL EDGE AS INDICATED.

LEGEND

INDICATES WALL BLOCKING.
FIRE TREATED WALL BLOCKING TO BE PROVIDED AS REQUIRED TO SUPPORT WALL ATTACHMENTS. EXTEND BLOCKING 4" (100mm) BEYOND EDGE OF ATTACHMENTS.

WALL TILE START POINT DATUM

0 2' 4' 6'
Scale: 3/8" = 1'-0"

FOR CONSTRUCTION

© 2019 STARBUCKS COFFEE COMPANY

STARBUCKS®
2401 UTAH AVENUE SOUTH
SEATTLE, WASHINGTON 98134
(206) 318-1575

THESE DRAWINGS AND THE PROJECT MANUAL ARE CONFIDENTIAL AND SHALL REMAIN THE SOLE PROPERTY OF STARBUCKS CORPORATION, WHICH IS THE OWNER OF THE COPYRIGHT IN THIS WORK. THEY SHALL NOT BE REPRODUCED (IN WHOLE OR IN PART), SHARED WITH THIRD PARTIES OR USED IN ANY MANNER ON OTHER PROJECTS OR EXTENSIONS TO THIS PROJECT WITHOUT THE PRIOR WRITTEN CONSENT OF STARBUCKS CORPORATION. THESE DRAWINGS AND SPECIFICATIONS ARE INTENDED TO EXPRESS DESIGN INTENT FOR A PROTOTYPICAL STARBUCKS STORE (WHICH IS SUBJECT TO CHANGE AT ANYTIME) AND DO NOT REFLECT ACTUAL SITE CONDITIONS. NEITHER PARTY SHALL HAVE ANY OBLIGATION NOR LIABILITY TO THE OTHER (EXCEPT STATED ABOVE) UNTIL A WRITTEN AGREEMENT IS FULLY EXECUTED BY BOTH PARTIES.

STARBUCKS TEMPLATE VERSION: I2023-10-23

Design Forum Architects Inc.
2056 Byers Rd
Miamisburg, OH 45342
Tel: (844) 804-7700
Donald J. Rethman
Architect In Charge
License: AR0017303

MARQUEE ENGINEERING
2230 PARK AVE, STE. 100
CINCINNATI, OH 45206
513.457.7131
WWW.MARQUEENG.COM

PROJECT NAME:
CURRY FORD & YOUNG PINE RD

PROJECT ADDRESS:
10330 CURRY FORD RD
ORLANDO, FL 32825

STORE #:	49669
PROJECT #:	74019-040
ISSUE DATE:	03/20/2024
DESIGNER:	MARTIN PEREZ
PRODUCTION DESIGNER:	ANDY MCLOUD
CHECKED BY:	DONALD RETHMAN

Revision Schedule

Rev	Date	By	Description

SHEET TITLE:
INTERIOR FINISH ELEVATIONS
SCALE: 3/8" = 1'-0"

SHEET NUMBER:
I-203

3/20/2024 11:54:49 AM

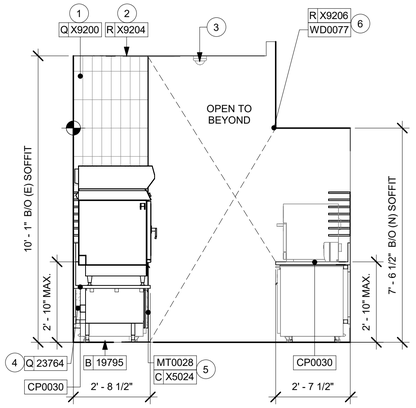

1 BACKBAR NORTH

Scale: 3/8" = 1'-0"

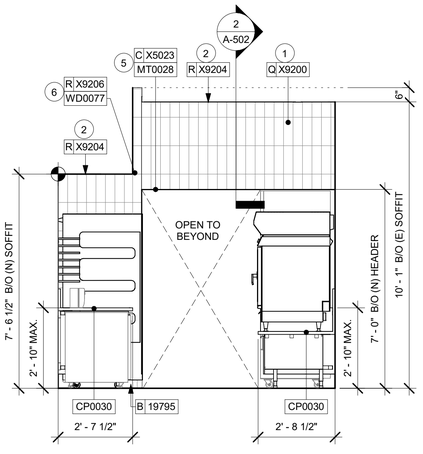

2 BACKBAR SOUTH

Scale: 3/8" = 1'-0"

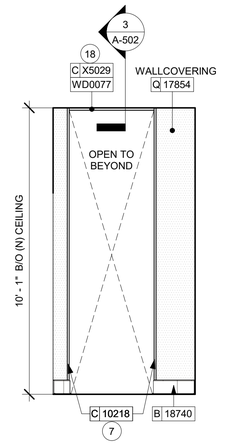

3 RR VEST - NORTH

Scale: 3/8" = 1'-0"

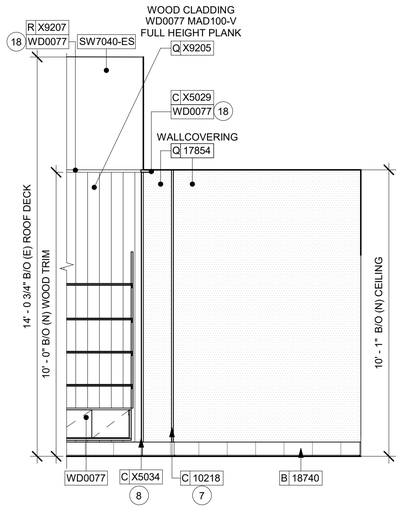

4 RR VEST - EAST

Scale: 3/8" = 1'-0"

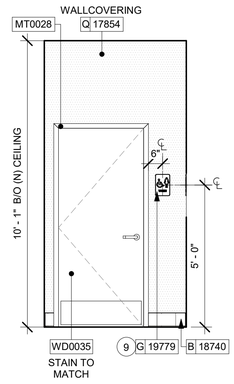

5 RR VEST - SOUTH

Scale: 3/8" = 1'-0"

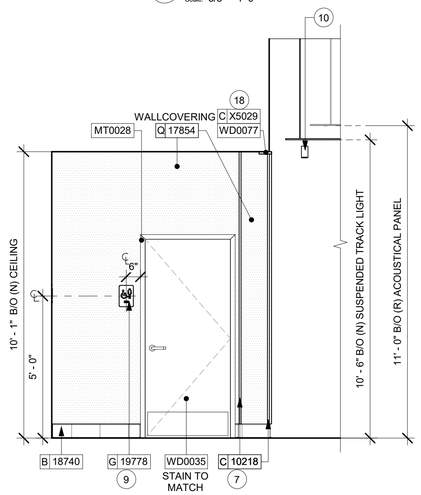

6 RR VEST - WEST

Scale: 3/8" = 1'-0"

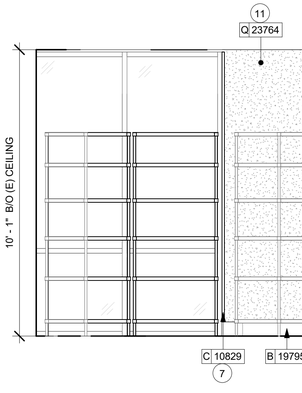

7 STORAGE - NORTH

Scale: 3/8" = 1'-0"

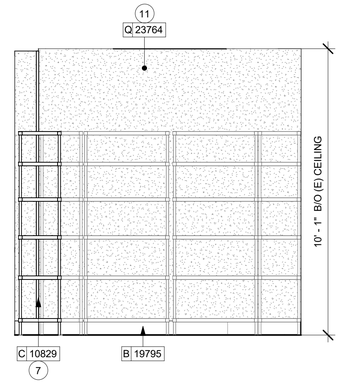

8 STORAGE - EAST

Scale: 3/8" = 1'-0"

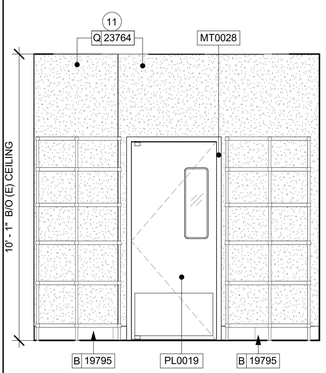

9 STORAGE - SOUTH

Scale: 3/8" = 1'-0"

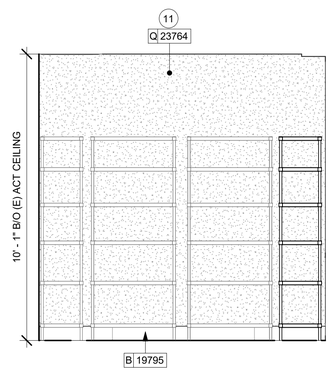

10 STORAGE - WEST

Scale: 3/8" = 1'-0"

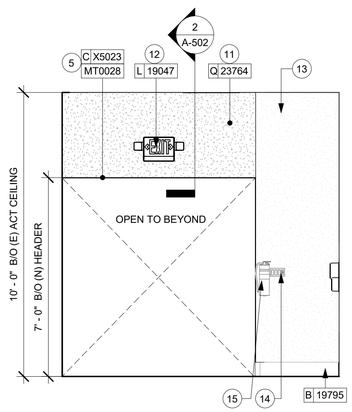

11 WORKROOM - NORTH

Scale: 3/8" = 1'-0"

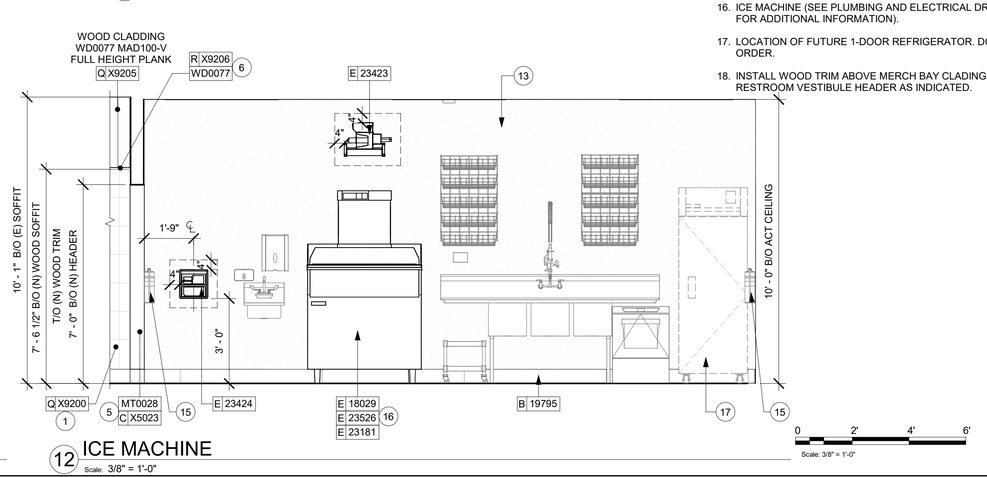

12 ICE MACHINE

Scale: 3/8" = 1'-0"

GENERAL NOTES

A. FOR PAINT AND WALL TREATMENT SCHEDULES, REFER TO THE INTERIOR FINISH SHEET. FOR GRAPHICS SCHEDULE, REFER TO THE FURNITURE, FIXTURES, AND EQUIPMENT (FF & E) SCHEDULES.

B. REFER TO MANUFACTURER'S INSTRUCTIONS INCLUDED WITH ARTWORK/GRAPHICS FOR PROPER INSTALLATION.

C. PAINT FINISHES SHALL BE APPLIED AS FOLLOWS, UNLESS NOTED OTHERWISE:
1. WOODS AND METAL SURFACES SHALL BE SEMI-GLOSS OR EQUAL.
2. ACCENT AND TRIM PAINTS TO BE SEMI-GLOSS OR EQUAL.
   a. WALL AND CEILING PAINTS TO BE EGGSHELL OR EQUAL.
3. PAINTS IN BOH, RESTROOM(S) OR CAFE BAR SHALL BE SEMI-GLOSS OR EQUAL.

D. FLOORS, WALLS AND CEILING FINISHES IN FOOD PREPARATION AREAS SHALL BE SMOOTH, NON-TOXIC, NON-ABSORBENT, DURABLE AND EASILY CLEANABLE. PAINT SHALL BE WASHABLE; SEMI-GLOSS OR HIGH GLOSS FINISH.

KEYED NOTES

1. GC TO INSTALL BACKBAR WALL TILE AS INDICATED. SEE DETAIL ON SHEET 6/I-502.
2. INSTALL JOLLY SCHLUTER TRIM ABOVE BACKBAR TILE AS INDICATED.
3. RELOCATED CEILING MOUNTED SECURITY CAMERA.
4. FRP BENEATH BACKBAR AT EXPOSED WALLS. EXTEND FROM TOP OF WALL BASE TO UNDERSIDE OF COUNTERTOP.
5. INSTALL METAL TRIM AT WORKROOM WALL EDGE AS INDICATED.
6. INSTALL CUSTOM SOLID WOOD TRIM AT BACKBAR SOFFIT AS INDICATED.
7. INSTALL CORNER GUARD AT OUTSIDE CORNER AS INDICATED. SEE DETAILS: 8/I-502.
8. INSTALL FRY REGLET "Y" TRIM AT WOOD CLADDING EDGE AS INDICATED.
9. INSTALL NEW RESTROOM SIGNAGE AS INDICATED.
10. INSTALL SUSPENDED TRACK LIGHTING AS INDICATED. SEE LIGHTING PLAN.
11. INSTALL FULL HEIGHT FRP AT STORAGE AND WORKROOM NEW WALLS AS INDICATED.
12. LOCATION OF ALL EXIT/ EMERGENCY LIGHTS FOR REFERENCE ONLY. GC TO VERIFY WITH LOCAL FIRE MARSHAL PRIOR TO INSTALLATION.
13. EXISTING FRP.
14. RELOCATED LOCATION OF ALL SWITCHING.
15. RELOCATED FIRE EXTINGUISHER.
16. ICE MACHINE (SEE PLUMBING AND ELECTRICAL DRAWINGS FOR ADDITIONAL INFORMATION).
17. LOCATION OF FUTURE 1-DOOR REFRIGERATOR. DO NOT ORDER.
18. INSTALL WOOD TRIM ABOVE MERCH BAY CLADING AND RESTROOM VESTIBULE HEADER AS INDICATED.

FOR CONSTRUCTION

© 2019 STARBUCKS COFFEE COMPANY

STARBUCKS®
2401 UTAH AVENUE SOUTH
SEATTLE, WASHINGTON 98134
(206) 318-1575

THESE DRAWINGS AND THE PROJECT MANUAL ARE CONFIDENTIAL AND SHALL REMAIN THE SOLE PROPERTY OF STARBUCKS CORPORATION, WHICH IS THE OWNER OF THE COPYRIGHT IN THIS WORK. THEY SHALL NOT BE REPRODUCED (IN WHOLE OR IN PART), SHARED WITH THIRD PARTIES OR USED IN ANY MANNER ON OTHER PROJECTS OR EXTENSIONS TO THIS PROJECT WITHOUT THE PRIOR WRITTEN CONSENT OF STARBUCKS CORPORATION. THESE DRAWINGS AND SPECIFICATIONS ARE INTENDED TO EXPRESS DESIGN INTENT FOR A PROTOTYPICAL STARBUCKS STORE (WHICH IS SUBJECT TO CHANGE AT ANYTIME) AND DO NOT REFLECT ACTUAL SITE CONDITIONS. NEITHER PARTY SHALL HAVE ANY OBLIGATION NOR LIABILITY TO THE OTHER (EXCEPT STATED ABOVE) UNTIL A WRITTEN AGREEMENT IS FULLY EXECUTED BY BOTH PARTIES.

STARBUCKS TEMPLATE VERSION: i2023-10-23

Design Forum Architects Inc.
2056 Byers Rd
Miamisburg, OH 45342
Tel: (844) 804-7700
Donald J. Rethman
Architect In Charge
License: AR0017303

MARQUEE ENGINEERING
2230 PARK AVE, STE. 100
CINCINNATI, OH 45206
513.457.7131
WWW.MARQUEENG.COM

PROJECT NAME:
CURRY FORD & YOUNG PINE RD

PROJECT ADDRESS:
10330 CURRY FORD RD
ORLANDO, FL 32825

STORE #:	49669
PROJECT #:	74019-040
ISSUE DATE:	03/20/2024
DESIGNER:	MARTIN PEREZ
PRODUCTION DESIGNER:	ANDY MCLOUD
CHECKED BY:	DONALD RETHMAN

Revision Schedule

Rev	Date	By	Description

SHEET TITLE:
INTERIOR FINISH ELEVATIONS
SCALE: 3/8" = 1'-0"

SHEET NUMBER:
I-204

3/20/2024 11:54:56 AM

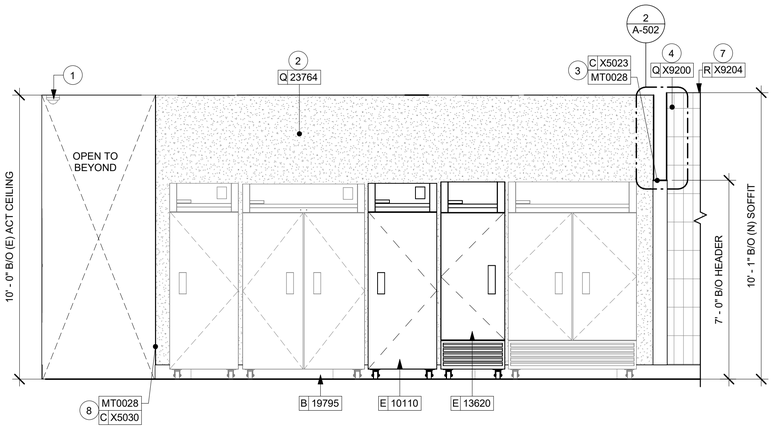

1 COOLING FREEZER

Scale: 3/8" = 1'-0"

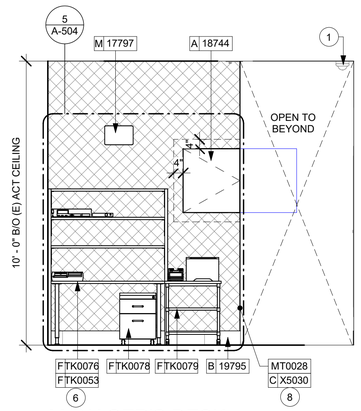

2 MANAGER'S DESK

Scale: 3/8" = 1'-0"

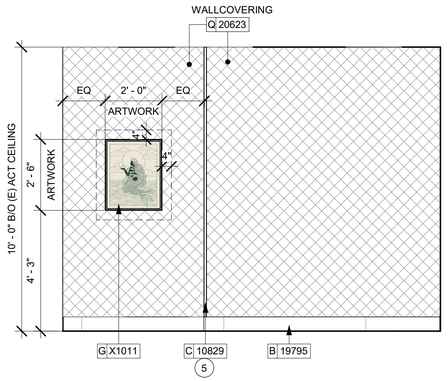

3 MANAGER'S ROOM - NORTH

Scale: 3/8" = 1'-0"

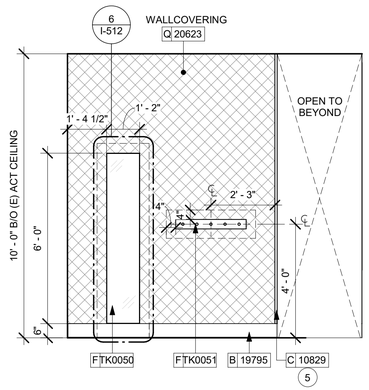

4 PARTNER'S AREA -EAST

Scale: 3/8" = 1'-0"

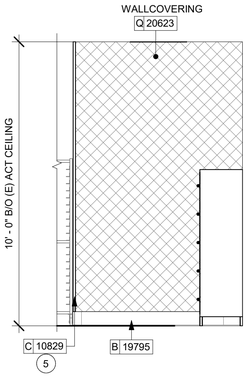

5 PARTNER'S AREA -SOUTH

Scale: 3/8" = 1'-0"

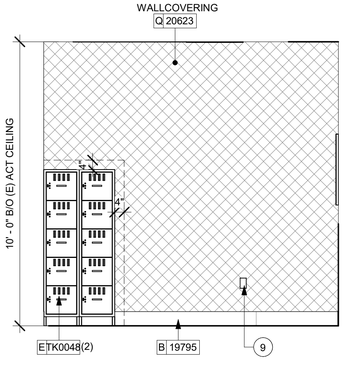

6 5 COMP LOCKER

Scale: 3/8" = 1'-0"

GENERAL NOTES

A. FOR PAINT AND WALL TREATMENT SCHEDULES, REFER TO THE INTERIOR FINISH SHEET. FOR GRAPHICS SCHEDULE, REFER TO THE FURNITURE, FIXTURES, AND EQUIPMENT (FF & E) SCHEDULES.

B. REFER TO MANUFACTURER'S INSTRUCTIONS INCLUDED WITH ARTWORK/GRAPHICS FOR PROPER INSTALLATION.

C. PAINT FINISHES SHALL BE APPLIED AS FOLLOWS, UNLESS NOTED OTHERWISE:
   1. WOODS AND METAL SURFACES SHALL BE SEMI-GLOSS OR EQUAL.
   2. ACCENT AND TRIM PAINTS TO BE SEMI-GLOSS OR EQUAL.
      a. WALL AND CEILING PAINTS TO BE EGGSHELL OR EQUAL.
   3. PAINTS IN BOH, RESTROOM(S) OR CAFE BAR SHALL BE SEMI-GLOSS OR EQUAL.

D. FLOORS, WALLS AND CEILING FINISHES IN FOOD PREPARATION AREAS SHALL BE SMOOTH, NON-TOXIC, NON-ABSORBENT, DURABLE AND EASILY CLEANABLE. PAINT SHALL BE WASHABLE; SEMI-GLOSS OR HIGH GLOSS FINISH.

KEYED NOTES

1. EXISTING CEILING MOUNTED SECURITY CAMERA.
2. INSTALL FULL HEIGHT FRP AT WORKROOM NEW WALLS AS INDICATED.
3. INSTALL METAL TRIM AT WORKROOM WALL EDGE AS INDICATED.
4. GC TO INSTALL BACKBAR WALL TILE AS INDICATED. SEE DETAIL ON SHEET: 6/I-502.
5. INSTALL CORNER GUARD AT OUTSIDE CORNER AS INDICATED. SEE DETAILS: 8/I-502.
6. MANAGER'S DESK (SEE ENLARGED DETAILS).
7. INSTALL JOLLY SCHLUTER TRIM ABOVE BACKBAR TILE AS INDICATED.
8. INSTALL METAL FLAT BAR AT WORKROOM WALL AS INDICATED.
9. GC TO PROVIDE COVER PLATES THROUGHOUT. REFER TO PENETRATION PLAN FOR FINISH.

LEGEND

INDICATES WALL BLOCKING.
FIRE TREATED WALL BLOCKING TO BE PROVIDED AS REQUIRED TO SUPPORT WALL ATTACHMENTS. EXTEND BLOCKING 4" (100mm) BEYOND EDGE OF ATTACHMENTS.

WALL TILE START POINT DATUM

0 2' 4' 6'
Scale: 3/8" = 1'-0"

FOR CONSTRUCTION

© 2019 STARBUCKS COFFEE COMPANY

STARBUCKS®
2401 UTAH AVENUE SOUTH
SEATTLE, WASHINGTON 98134
(206) 318-1575

THESE DRAWINGS AND THE PROJECT MANUAL ARE CONFIDENTIAL AND SHALL REMAIN THE SOLE PROPERTY OF STARBUCKS CORPORATION, WHICH IS THE OWNER OF THE COPYRIGHT IN THIS WORK. THEY SHALL NOT BE REPRODUCED (IN WHOLE OR IN PART), SHARED WITH THIRD PARTIES OR USED IN ANY MANNER ON OTHER PROJECTS OR EXTENSIONS TO THIS PROJECT WITHOUT THE PRIOR WRITTEN CONSENT OF STARBUCKS CORPORATION. THESE DRAWINGS AND SPECIFICATIONS ARE INTENDED TO EXPRESS DESIGN INTENT FOR A PROTOTYPICAL STARBUCKS STORE (WHICH IS SUBJECT TO CHANGE AT ANYTIME) AND DO NOT REFLECT ACTUAL SITE CONDITIONS. NEITHER PARTY SHALL HAVE ANY OBLIGATION NOR LIABILITY TO THE OTHER (EXCEPT STATED ABOVE) UNTIL A WRITTEN AGREEMENT IS FULLY EXECUTED BY BOTH PARTIES.

STARBUCKS TEMPLATE VERSION: i2023-10-23

Design Forum Architects Inc.
2056 Byers Rd
Miamisburg, OH 45342
Tel: (844) 804-7700
Donald J. Rethman
Architect In Charge
License: AR0017303

MARQUEE ENGINEERING
2230 PARK AVE, STE. 100
CINCINNATI, OH 45206
513.457.7131
WWW.MARQUEENG.COM

PROJECT NAME:
CURRY FORD & YOUNG PINE RD

PROJECT ADDRESS:
10330 CURRY FORD RD
ORLANDO, FL 32825

STORE #:	49669
PROJECT #:	74019-040
ISSUE DATE:	03/20/2024
DESIGNER:	MARTIN PEREZ
PRODUCTION DESIGNER:	ANDY MCLOUD
CHECKED BY:	DONALD RETHMAN

Revision Schedule

Rev	Date	By	Description

SHEET TITLE:
INTERIOR FINISH ELEVATIONS
SCALE: 3/8" = 1'-0"

SHEET NUMBER:
I-205

3/20/2024 11:55:01 AM

NOTE: 3D VIEWS ARE FOR REFERENCE ONLY. REFER TO DETAIL SHEETS FOR CONSTRUCTION.

1 VIEW TOWARDS FRONT BAR

NOTE: 3D VIEWS ARE FOR REFERENCE ONLY. REFER TO DETAIL SHEETS FOR CONSTRUCTION.

2 VIEW TOWARDS CAFE SEATING

NOTE: 3D VIEWS ARE FOR REFERENCE ONLY. REFER TO DETAIL SHEETS FOR CONSTRUCTION.

3 VIEW TOWARDS CONDIMENT CART

NOTE: 3D VIEWS ARE FOR REFERENCE ONLY. REFER TO DETAIL SHEETS FOR CONSTRUCTION.

4 VIEW TOWARDS MERCH BAY

FOR CONSTRUCTION

© 2019 STARBUCKS COFFEE COMPANY

STARBUCKS®
2401 UTAH AVENUE SOUTH
SEATTLE, WASHINGTON 98134
(206) 318-1575

THESE DRAWINGS AND THE PROJECT MANUAL ARE CONFIDENTIAL AND SHALL REMAIN THE SOLE PROPERTY OF STARBUCKS CORPORATION, WHICH IS THE OWNER OF THE COPYRIGHT IN THIS WORK. THEY SHALL NOT BE REPRODUCED (IN WHOLE OR IN PART), SHARED WITH THIRD PARTIES OR USED IN ANY MANNER ON OTHER PROJECTS OR EXTENSIONS TO THIS PROJECT WITHOUT THE PRIOR WRITTEN CONSENT OF STARBUCKS CORPORATION. THESE DRAWINGS AND SPECIFICATIONS ARE INTENDED TO EXPRESS DESIGN INTENT FOR A PROTOTYPICAL STARBUCKS STORE (WHICH IS SUBJECT TO CHANGE AT ANYTIME) AND DO NOT REFLECT ACTUAL SITE CONDITIONS. NEITHER PARTY SHALL HAVE ANY OBLIGATION NOR LIABILITY TO THE OTHER (EXCEPT STATED ABOVE) UNTIL A WRITTEN AGREEMENT IS FULLY EXECUTED BY BOTH PARTIES.

STARBUCKS TEMPLATE VERSION: I2023-10-23

Design Forum Architects Inc.
2056 Byers Rd
Miamisburg, OH 45342
Tel: (844) 804-7700

Donald J. Rethman
Architect In Charge
License: AR0017303

MARQUEE ENGINEERING
2230 PARK AVE, STE. 100
CINCINNATI, OH 45206
513.457.7131
WWW.MARQUEENG.COM

PROJECT NAME:
CURRY FORD &
YOUNG PINE RD

PROJECT ADDRESS:
10330 CURRY FORD RD
ORLANDO, FL 32825

STORE #:	49669
PROJECT #:	74019-040
ISSUE DATE:	03/20/2024
DESIGNER:	MARTIN PEREZ
PRODUCTION DESIGNER:	ANDY MCLOUD
CHECKED BY:	DONALD RETHMAN

Revision Schedule

Rev	Date	By	Description

SHEET TITLE:
PERSPECTIVE VIEWS

SCALE: NO SCALE

SHEET NUMBER:
I-206

3/20/2024 11:55:19 AM

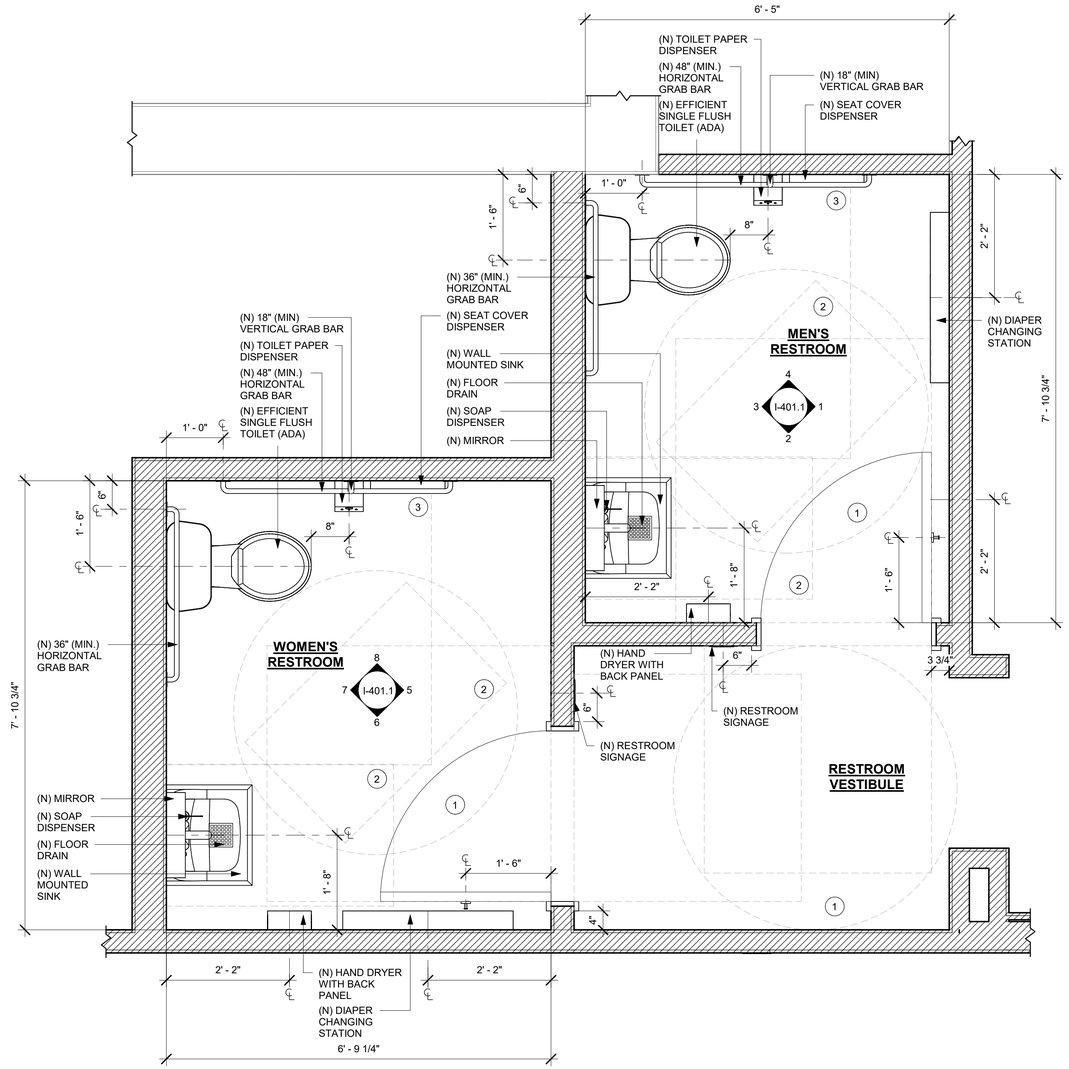

1 ENLARGED RESTROOM PLAN

Scale: 3/4" = 1'-0"

N

0 1' 2' 3'

Scale: 3/4" = 1'-0"

GENERAL NOTES

A. GENERAL CONTRACTOR TO VERIFY ALL DIMENSIONS AND NOTIFY STARBUCKS CONSTRUCTION MANAGER OF ANY DISCREPANCIES PRIOR TO CONSTRUCTION.

B. ALL DIMENSIONS ARE TO BE TAKEN FROM A DESIGNATED DATUM POINT.

C. DIMENSIONS ARE TO FACE OF FINISHED SURFACE UNLESS OTHERWISE NOTED.

D. DIAPER CHANGING STATION IS TO BE INSTALLED PER MANUFACTURER'S INSTRUCTIONS. UNIT IS TO BE FASTENED TO STRUCTURE AT ALL SIX CHASSIS ATTACHMENT POINTS.

E. LOCATE DIAPER CHANGING STATION AS SHOWN TO ALLOW NECESSARY CLEARANCE FOR OPERATION OF ALL RESTROOM FIXTURES. LOCATION SHALL NOT IMPEDE ACCESS, EGRESS, OR DOOR SWING.

F. ALL RESTROOM ACCESSORY MOUNTING HEIGHTS AND CLEARANCES SHALL COMPLY WITH THE ACCESSIBILITY REQUIREMENTS OF THE LOCAL JURISDICTION.

DIAPER CHANGING STATION NOTES

1. CHANGING STATION IS TO BE INSTALLED PER MANUFACTURER'S INSTRUCTIONS. UNIT IS TO BE FASTENED TO STRUCTURE AT ALL SIX CHASSIS ATTACHMENT POINTS. STANDARD INSTALLATION IS ATTACHMENT TO WOOD STUDS AND/OR WOOD BLOCKING. FOR NON-STANDARD FRAMING CONDITIONS OTHER THAN CONCRETE, USE TOGGLER SNAPTOGGLE HEAVY DUTY TOGGLE BOLTS TO SECURELY ATTACH CHASSIS TO WALL. FOR CONCRETE WALLS, USE FISCHER S-PLUG FIXINGS TO ANCHOR FASTENERS. SUBSTITUTION OF FASTENERS OTHER THAN THE MANUFACTURER AND PRODUCT SPECIFIED IS NOT ALLOWED WITHOUT PRIOR APPROVAL. LOAD TEST AFTER INSTALLATION WITH 100 LB. WEIGHT FOR 15 MINUTES.

2. LOCATE STATION AS SHOWN TO ALLOW NECESSARY CLEARANCE FOR OPERATION OF ALL RESTROOM FIXTURES. LOCATION SHALL NOT IMPEDE ACCESS, EGRESS, OR DOOR SWING. VERIFY ANY ALTERNATE LOCATION OR INSTALLATION APPROACH WITH STARBUCKS PROJECT LEAD.

KEYED NOTES

1. 60" (1524MM) ADA TURNING DIAMETER.

2. 30" (762MM) X 48" (1220MM) CLEAR FLOOR SPACE.

3. 60" (1524MM) X 56" (1422MM) WATER CLOSET CLEAR FLOOR SPACE.

N - NEW
E - EXISTING
R - RELOCATED

FOR CONSTRUCTION

© 2019 STARBUCKS COFFEE COMPANY

STARBUCKS®
2401 UTAH AVENUE SOUTH
SEATTLE, WASHINGTON 98134
(206) 318-1575

THESE DRAWINGS AND THE PROJECT MANUAL ARE CONFIDENTIAL AND SHALL REMAIN THE SOLE PROPERTY OF STARBUCKS CORPORATION, WHICH IS THE OWNER OF THE COPYRIGHT IN THIS WORK. THEY SHALL NOT BE REPRODUCED (IN WHOLE OR IN PART), SHARED WITH THIRD PARTIES OR USED IN ANY MANNER ON OTHER PROJECTS OR EXTENSIONS TO THIS PROJECT WITHOUT THE PRIOR WRITTEN CONSENT OF STARBUCKS CORPORATION. THESE DRAWINGS AND SPECIFICATIONS ARE INTENDED TO EXPRESS DESIGN INTENT FOR A PROTOTYPICAL STARBUCKS STORE (WHICH IS SUBJECT TO CHANGE AT ANYTIME) AND DO NOT REFLECT ACTUAL SITE CONDITIONS. NEITHER PARTY SHALL HAVE ANY OBLIGATION NOR LIABILITY TO THE OTHER (EXCEPT STATED ABOVE) UNTIL A WRITTEN AGREEMENT IS FULLY EXECUTED BY BOTH PARTIES.

STARBUCKS TEMPLATE VERSION: i2023-10-23

Design Forum Architects Inc.
2056 Byers Rd
Miamisburg, OH 45342
Tel: (844) 804-7700
Donald J. Rethman
Architect In Charge
License: AR0017303

MARQUEE ENGINEERING
2230 PARK AVE, STE. 100
CINCINNATI, OH 45206
513.457.7131
WWW.MARQUEENG.COM

PROJECT NAME:
CURRY FORD & YOUNG PINE RD

PROJECT ADDRESS:
10330 CURRY FORD RD
ORLANDO, FL 32825

STORE #:	49669
PROJECT #:	74019-040
ISSUE DATE:	03/20/2024
DESIGNER:	MARTIN PEREZ
PRODUCTION DESIGNER:	ANDY MCLOUD
CHECKED BY:	DONALD RETHMAN

Revision Schedule

Rev	Date	By	Description

SHEET TITLE:
ENLARGED RESTROOM PLAN
SCALE: 3/4" = 1'-0"

SHEET NUMBER:
I-401

3/20/2024 11:55:20 AM

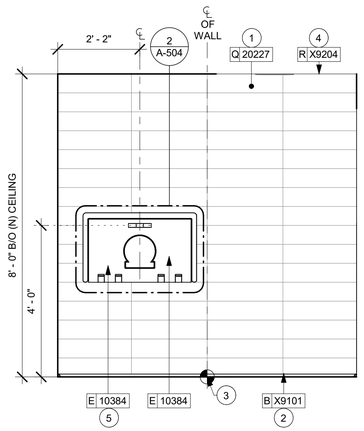

1 MEN'S RR - NORTH

Scale: 1/2" = 1'-0"

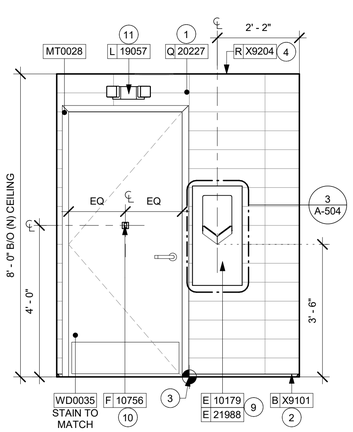

2 MEN'S RR - EAST

Scale: 1/2" = 1'-0"

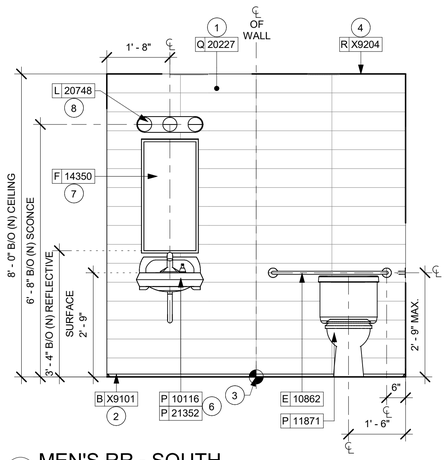

3 MEN'S RR - SOUTH

Scale: 1/2" = 1'-0"

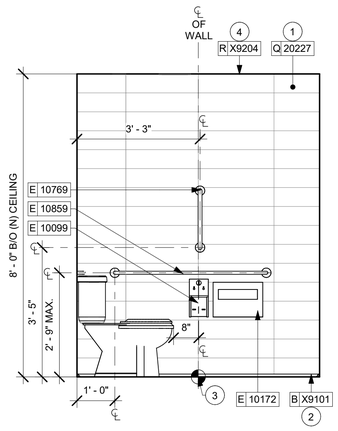

4 MEN'S RR - WEST

Scale: 1/2" = 1'-0"

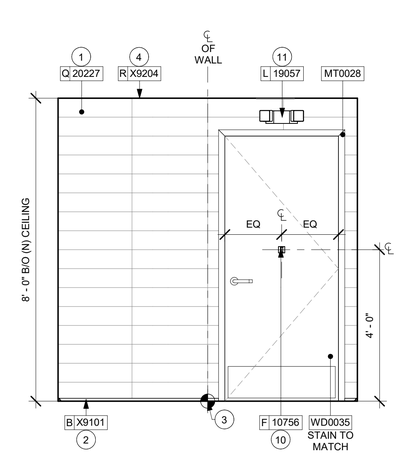

5 WOMEN'S RR - NORTH

Scale: 1/2" = 1'-0"

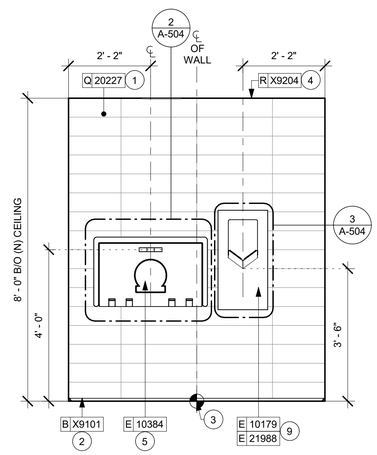

6 WOMEN'S RR - EAST

Scale: 1/2" = 1'-0"

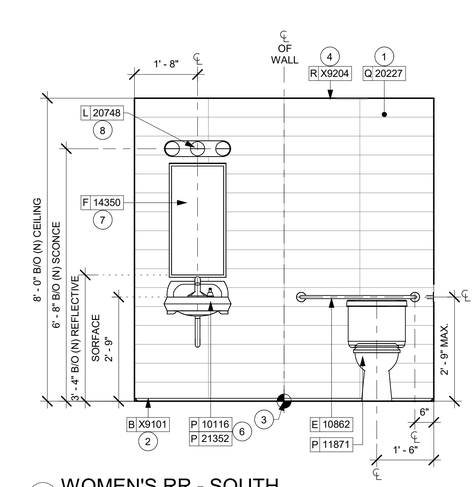

7 WOMEN'S RR - SOUTH

Scale: 1/2" = 1'-0"

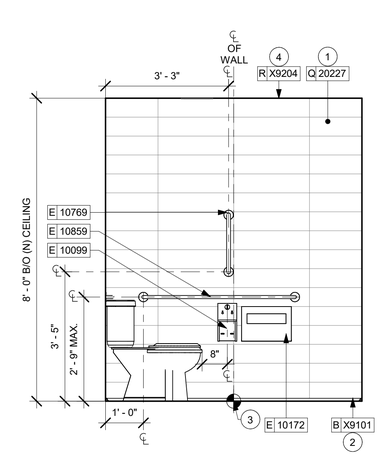

8 WOMEN'S RR - WEST

Scale: 1/2" = 1'-0"

0 1' 2' 4'

Scale: 1/2" = 1'-0"

GENERAL NOTES

A. GENERAL CONTRACTOR TO VERIFY ALL DIMENSIONS AND NOTIFY STARBUCKS CONSTRUCTION MANAGER OF ANY DISCREPANCIES PRIOR TO CONSTRUCTION.

B. ALL DIMENSIONS ARE TO BE TAKEN FROM A DESIGNATED DATUM POINT.

C. DIMENSIONS ARE TO FACE OF FINISHED SURFACE UNLESS OTHERWISE NOTED.

D. DIAPER CHANGING STATION IS TO BE INSTALLED PER MANUFACTURER'S INSTRUCTIONS. UNIT IS TO BE FASTENED TO STRUCTURE AT ALL SIX CHASSIS ATTACHMENT POINTS.

E. LOCATE DIAPER CHANGING STATION AS SHOWN TO ALLOW NECESSARY CLEARANCE FOR OPERATION OF ALL RESTROOM FIXTURES. LOCATION SHALL NOT IMPEDE ACCESS, EGRESS, OR DOOR SWING.

F. ALL RESTROOM ACCESSORY MOUNTING HEIGHTS AND CLEARANCES SHALL COMPLY WITH THE ACCESSIBILITY REQUIREMENTS OF THE LOCAL JURISDICTION.

DIAPER CHANGING STATION NOTES

1. CHANGING STATION IS TO BE INSTALLED PER MANUFACTURER'S INSTRUCTIONS. UNIT IS TO BE FASTENED TO STRUCTURE AT ALL SIX CHASSIS ATTACHMENT POINTS. STANDARD INSTALLATION IS ATTACHMENT TO WOOD STUDS AND/OR WOOD BLOCKING. FOR NON-STANDARD FRAMING CONDITIONS OTHER THAN CONCRETE, USE TOGGLER SNAPTOGGLE HEAVY DUTY TOGGLE BOLTS TO SECURELY ATTACH CHASSIS TO WALL. FOR CONCRETE WALLS, USE FISCHER S-PLUG FIXINGS TO ANCHOR FASTENERS. SUBSTITUTION OF FASTENERS OTHER THAN THE MANUFACTURER AND PRODUCT SPECIFIED IS NOT ALLOWED WITHOUT PRIOR APPROVAL. LOAD TEST AFTER INSTALLATION WITH 100 LB. WEIGHT FOR 15 MINUTES.
2. LOCATE STATION AS SHOWN TO ALLOW NECESSARY CLEARANCE FOR OPERATION OF ALL RESTROOM FIXTURES. LOCATION SHALL NOT IMPEDE ACCESS, EGRESS, OR DOOR SWING. VERIFY ANY ALTERNATE LOCATION OR INSTALLATION APPROACH WITH STARBUCKS PROJECT LEAD.

KEYED NOTES

1. INSTALL WALL TILE AT RESTROOMS AS INDICATED. SEE DETAIL ON SHEET A-504.
2. INSTALL METAL SCHLUTER DILEX AHK COVE BASE AS INDICATED.
3. TILE START POINT WHERE INDICATED.
4. INSTALL JOLLY SCHLUTER TRIM AT T/O TILE AS INDICATED.
5. BABY CHANGING FIXTURE. GENERAL CONTRACTOR TO PROVIDE BLOCKING PER MANUFACTURER'S RECOMMENDATION.
6. WALL MOUNTED LAVATORY SINK INSTALLED WITH INSULATED BOOT AT EXPOSED PIPES.
7. CENTER MIRROR OVER LAVATORY SINK. MOUNT AT 40" (1015MM) MAX. TO BOTTOM EDGE OF REFLECTIVE SURFACE. SEE DETAIL ON A-504.
8. CENTER SCONCE LIGHTING OVER MIRROR.
9. INSTALL HAND DRYER WITH BACK PANEL AS INDICATED.
10. INSTALL NEW COAT HOOK. MOUNT AT CENTERLINE OF DOOR.
11. INSTALL NEW EMERGENCY LIGHT AS INDICATED.

FOR CONSTRUCTION

© 2019 STARBUCKS COFFEE COMPANY

STARBUCKS®
2401 UTAH AVENUE SOUTH
SEATTLE, WASHINGTON 98134
(206) 318-1575

THESE DRAWINGS AND THE PROJECT MANUAL ARE CONFIDENTIAL AND SHALL REMAIN THE SOLE PROPERTY OF STARBUCKS CORPORATION, WHICH IS THE OWNER OF THE COPYRIGHT IN THIS WORK. THEY SHALL NOT BE REPRODUCED (IN WHOLE OR IN PART), SHARED WITH THIRD PARTIES OR USED IN ANY MANNER ON OTHER PROJECTS OR EXTENSIONS TO THIS PROJECT WITHOUT THE PRIOR WRITTEN CONSENT OF STARBUCKS CORPORATION. THESE DRAWINGS AND SPECIFICATIONS ARE INTENDED TO EXPRESS DESIGN INTENT FOR A PROTOTYPICAL STARBUCKS STORE (WHICH IS SUBJECT TO CHANGE AT ANYTIME) AND DO NOT REFLECT ACTUAL SITE CONDITIONS. NEITHER PARTY SHALL HAVE ANY OBLIGATION NOR LIABILITY TO THE OTHER (EXCEPT STATED ABOVE) UNTIL A WRITTEN AGREEMENT IS FULLY EXECUTED BY BOTH PARTIES.

STARBUCKS TEMPLATE VERSION: I2023-10-23

Design Forum Architects Inc.
2056 Byers Rd
Miamisburg, OH 45342
Tel: (844) 804-7700
Donald J. Rethman
Architect In Charge
License: AR0017303

MARQUEE ENGINEERING
2230 PARK AVE, STE. 100
CINCINNATI, OH 45206
513.457.7131
WWW.MARQUEENG.COM

PROJECT NAME:
CURRY FORD & YOUNG PINE RD

PROJECT ADDRESS:
10330 CURRY FORD RD
ORLANDO, FL 32825

STORE #:	49669
PROJECT #:	74019-040
ISSUE DATE:	03/20/2024
DESIGNER:	MARTIN PEREZ
PRODUCTION DESIGNER:	ANDY MCLOUD
CHECKED BY:	DONALD RETHMAN

Revision Schedule

Rev	Date	By	Description

SHEET TITLE:
ENLARGED RESTROOM ELEVATIONS
SCALE: 1/2" = 1'-0"

SHEET NUMBER:
I-401.1

3/20/2024 11:55:25 AM

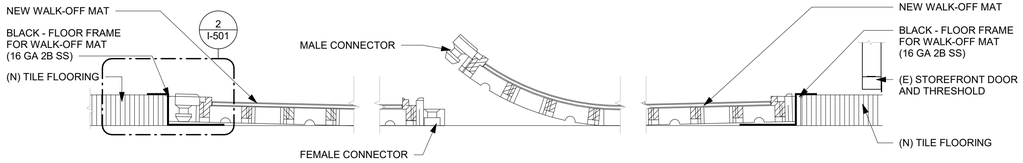

1 TRANSITION - TILE TO WALK-OFF MAT

Scale: 1" = 1'-0"

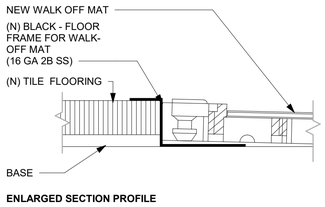

ENLARGED SECTION PROFILE

2 ENLARGED SECTION PROFILE

Scale: 1 1/2" = 1'-0"

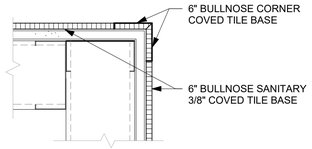

3 TILE BASE AT OUTSIDE CORNER

Scale: 3" = 1'-0"

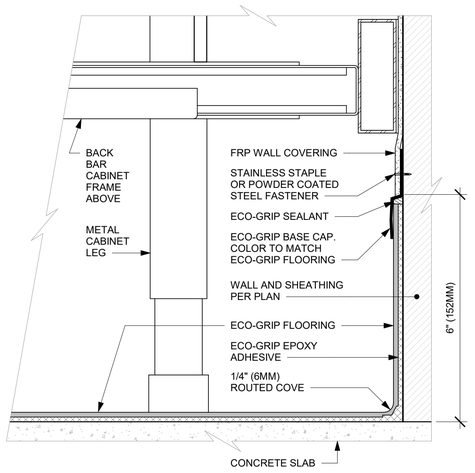

4 ECO-GRIP AC BACK BAR CABINET ON LEGS

Scale: 6" = 1'-0"

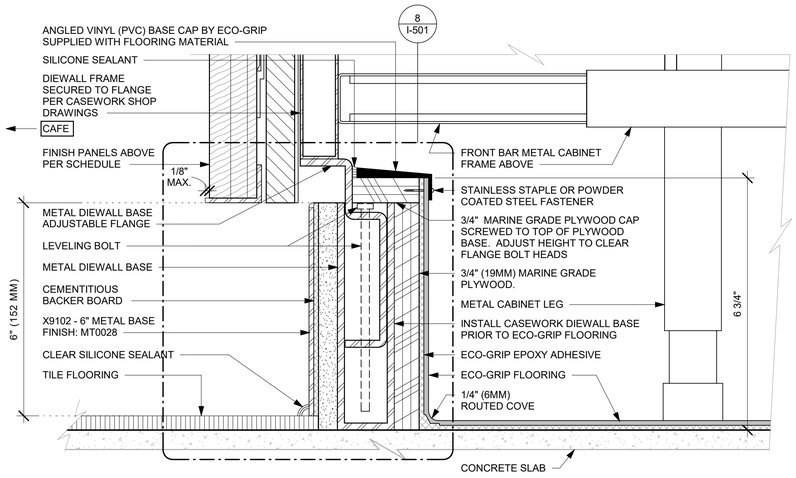

5 TILE BASE AC FRONT BAR CABINET ON LEGS

Scale: 6" = 1'-0"

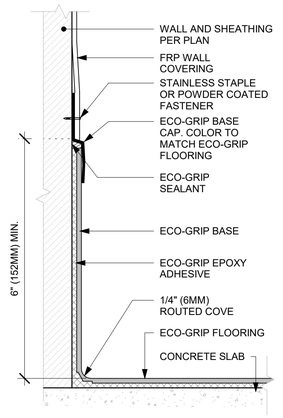

6 ECO-GRIP BASE CAP WITH FRP

Scale: 6" = 1'-0"

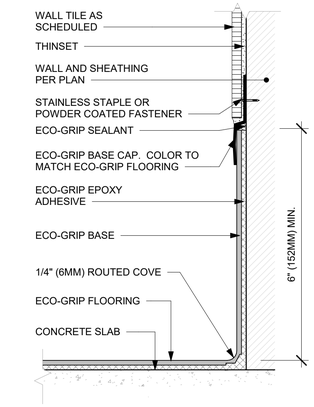

7 ECO-GRIP BASE CAP WITH TILED WALL

Scale: 6" = 1'-0"

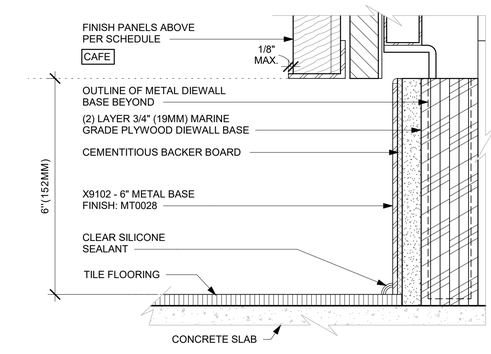

8 AC FRONT BAR CABINET PLYWOOD DIEWALL BASE

Scale: 6" = 1'-0"

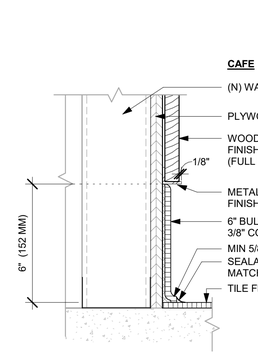

9 TILE BASE AT WOOD CLADDING

Scale: 3" = 1'-0"

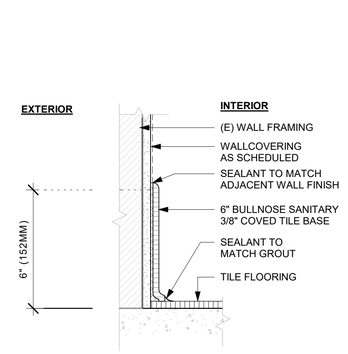

10 TILE BASE AT EXTERIOR WALL

Scale: 3" = 1'-0"

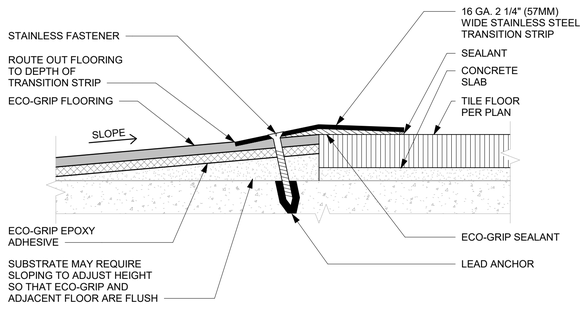

11 ECO-GRIP TO TILE TRANSITION AT FOOT TRAFFIC AREA

Scale: 12" = 1'-0"

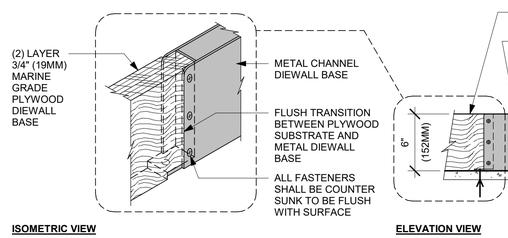

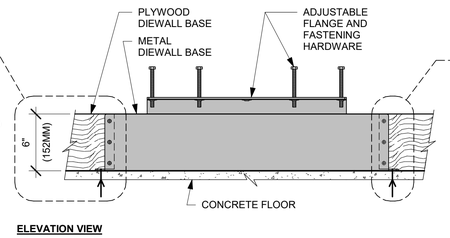

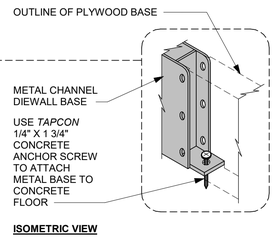

12 AC FRONT BAR DIEWALL METAL TO WOOD BASE TRANSITION

Scale: 1 1/2" = 1'-0"

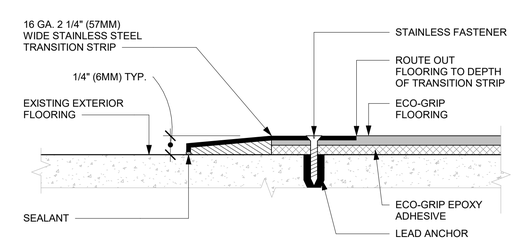

13 ECO-GRIP TO (E) CONCRETE TRANSITION

Scale: 12" = 1'-0"

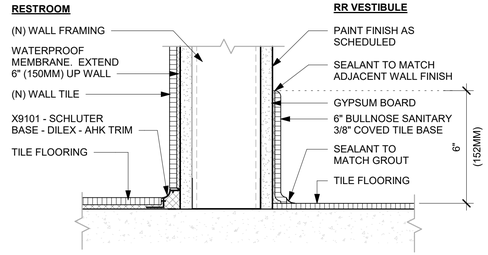

14 SCHLUTER BASE AT RESTROOM WALL

Scale: 3" = 1'-0"

3/20/2024 11:55:28 AM

FOR CONSTRUCTION

© 2019 STARBUCKS COFFEE COMPANY

STARBUCKS®
2401 UTAH AVENUE SOUTH
SEATTLE, WASHINGTON 98134
(206) 318-1575

THESE DRAWINGS AND THE PROJECT MANUAL ARE CONFIDENTIAL AND SHALL REMAIN THE SOLE PROPERTY OF STARBUCKS CORPORATION, WHICH IS THE OWNER OF THE COPYRIGHT IN THIS WORK. THEY SHALL NOT BE REPRODUCED (IN WHOLE OR IN PART), SHARED WITH THIRD PARTIES OR USED IN ANY MANNER ON OTHER PROJECTS OR EXTENSIONS TO THIS PROJECT WITHOUT THE PRIOR WRITTEN CONSENT OF STARBUCKS CORPORATION. THESE DRAWINGS AND SPECIFICATIONS ARE INTENDED TO EXPRESS DESIGN INTENT FOR A PROTOTYPICAL STARBUCKS STORE (WHICH IS SUBJECT TO CHANGE AT ANYTIME) AND DO NOT REFLECT ACTUAL SITE CONDITIONS. NEITHER PARTY SHALL HAVE ANY OBLIGATION NOR LIABILITY TO THE OTHER (EXCEPT STATED ABOVE) UNTIL A WRITTEN AGREEMENT IS FULLY EXECUTED BY BOTH PARTIES.

STARBUCKS TEMPLATE VERSION: I2023-10-23

Design Forum Architects Inc.
2056 Byers Rd
Miamisburg, OH 45342
Tel: (844) 804-7700
Donald J. Rethman
Architect In Charge
License: AR0017303

MARQUEE ENGINEERING
2230 PARK AVE, STE. 100
CINCINNATI, OH 45206
513.457.7131
WWW.MARQUEENG.COM

PROJECT NAME:
CURRY FORD & YOUNG PINE RD

PROJECT ADDRESS:
10330 CURRY FORD RD
ORLANDO, FL 32825

STORE #:	49669
PROJECT #:	74019-040
ISSUE DATE:	03/20/2024
DESIGNER:	MARTIN PEREZ
PRODUCTION DESIGNER:	ANDY MCLOUD
CHECKED BY:	DONALD RETHMAN

Revision Schedule

Rev	Date	By	Description

SHEET TITLE:
FLOOR FINISH DETAILS

SCALE: AS SHOWN

SHEET NUMBER:
I-501

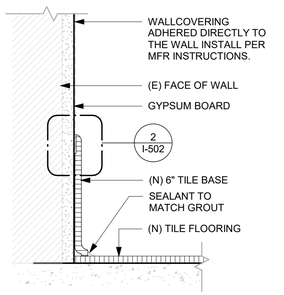

1 VINYL WALLCOVERING
Scale: 3" = 1'-0"

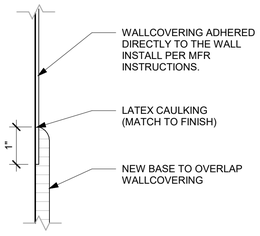

2 VINYL WALLCOVERING AT (N) TILE BASE
Scale: 6" = 1'-0"

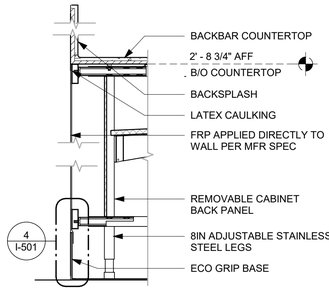

3 FRP AT BACKLINE CABINETS
Scale: 1 1/2" = 1'-0"

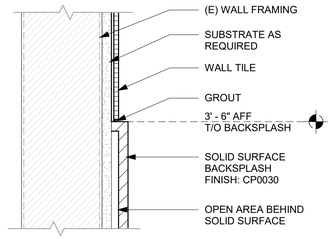

4 WALL TILE ABOVE SS BACKSPLASH
Scale: 3" = 1'-0"

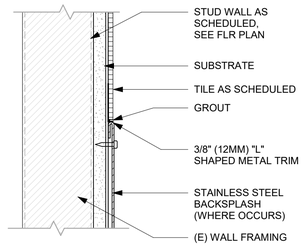

5 WALL TILE ABOVE SST BACKSPLASH
Scale: 3" = 1'-0"

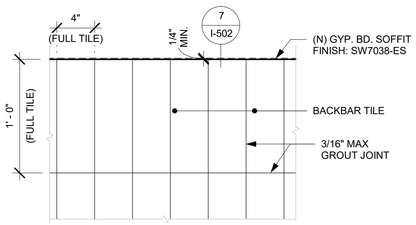

6 BACKBAR WALL TILE PATTERN
Scale: 1 1/2" = 1'-0"

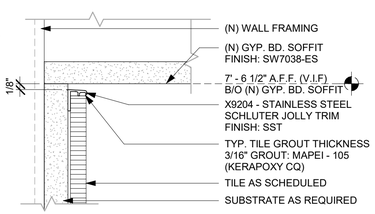

7 TILE TOP TRIM AT CEILING TRANSITION
Scale: 6" = 1'-0"

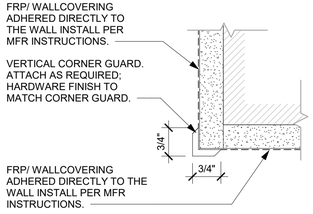

8 10829/10218 - CORNER GUARD DETAIL
Scale: 6" = 1'-0"

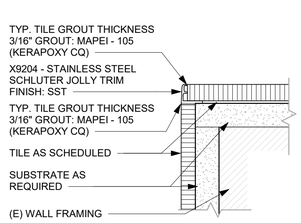

9 TILE CORNER - DETAIL
Scale: 6" = 1'-0"

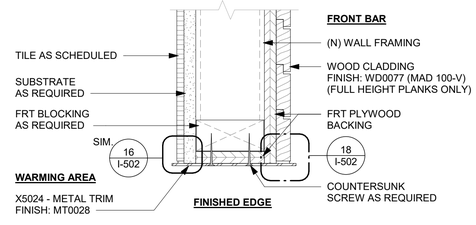

10 X5024 - FINISH EDGE AT FRONTBAR
Scale: 3" = 1'-0"

11 X5023 - FINISH EDGE AT WORKROOM
Scale: 3" = 1'-0"

12 Y-TRIM DETAIL AT WOOD CORNER
Scale: 12" = 1'-0"

13 TRANSITION - WOOD TO WALLCOVERING
Scale: 6" = 1'-0"

14 X9207 - WOOD TRIM DETAIL
Scale: 6" = 1'-0"

15 WOOD TRIM AT CLADDING TOP
Scale: 6" = 1'-0"

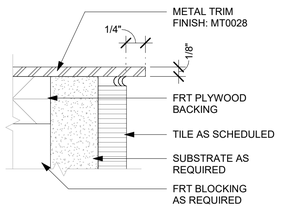

16 CAULKING DETAIL AT METAL
Scale: 12" = 1'-0"

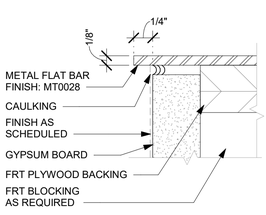

17 CAULKING DETAIL AT PAINT
Scale: 12" = 1'-0"

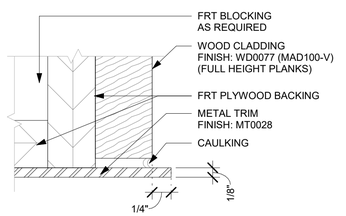

18 CAULKING DETAIL AT CLADDING
Scale: 12" = 1'-0"

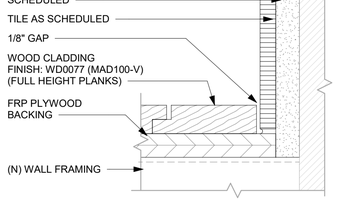

19 TRANSITION - WOOD TO TILE
Scale: 6" = 1'-0"

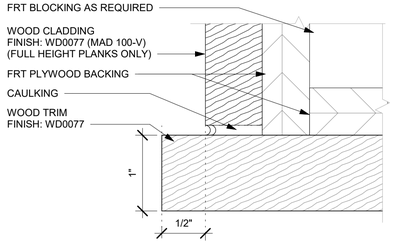

20 CAULKING DETAIL AT CLADDING
Scale: 12" = 1'-0"

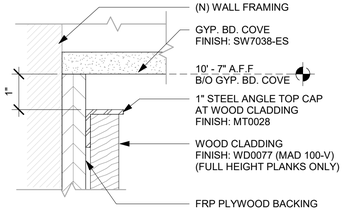

21 DETAIL AT CLADDING TOP
Scale: 6" = 1'-0"

22 X5022 - WOOD TRIM AT ARTWORK
Scale: 3" = 1'-0"

23 X5027 - WOOD TRIM DETIAL
Scale: 3" = 1'-0"

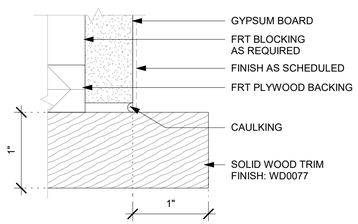

24 CAULKING DETAIL
Scale: 12" = 1'-0"

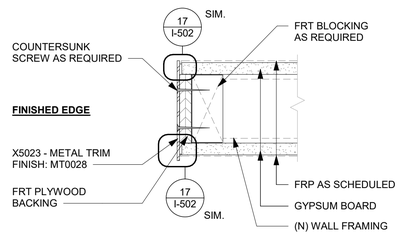

25 X5030 - FINISH EDGE AT WORKROOM
Scale: 3" = 1'-0"

3/20/2024 11:55:31 AM

FOR CONSTRUCTION

© 2019 STARBUCKS COFFEE COMPANY

STARBUCKS®
2401 UTAH AVENUE SOUTH
SEATTLE, WASHINGTON 98134
(206) 318-1575

THESE DRAWINGS AND THE PROJECT MANUAL ARE CONFIDENTIAL AND SHALL REMAIN THE SOLE PROPERTY OF STARBUCKS CORPORATION, WHICH IS THE OWNER OF THE COPYRIGHT IN THIS WORK. THEY SHALL NOT BE REPRODUCED (IN WHOLE OR IN PART), SHARED WITH THIRD PARTIES OR USED IN ANY MANNER ON OTHER PROJECTS OR EXTENSIONS TO THIS PROJECT WITHOUT THE PRIOR WRITTEN CONSENT OF STARBUCKS CORPORATION. THESE DRAWINGS AND SPECIFICATIONS ARE INTENDED TO EXPRESS DESIGN INTENT FOR A PROTOTYPICAL STARBUCKS STORE (WHICH IS SUBJECT TO CHANGE AT ANYTIME) AND DO NOT REFLECT ACTUAL SITE CONDITIONS. NEITHER PARTY SHALL HAVE ANY OBLIGATION NOR LIABILITY TO THE OTHER (EXCEPT STATED ABOVE) UNTIL A WRITTEN AGREEMENT IS FULLY EXECUTED BY BOTH PARTIES.

STARBUCKS TEMPLATE VERSION: I2023-10-23

Design Forum Architects Inc.
2056 Byers Rd
Miamisburg, OH 45342
Tel: (844) 804-7700
Donald J. Rethman
Architect In Charge
License: AR0017303

MARQUEE MARQUEE
2230 PARK AVE, STE. 100
CINCINNATI, OH 45206
513.457.7131
WWW.MARQUEENG.COM

PROJECT NAME:
CURRY FORD & YOUNG PINE RD

PROJECT ADDRESS:
10330 CURRY FORD RD
ORLANDO, FL 32825

STORE #:	49669
PROJECT #:	74019-040
ISSUE DATE:	03/20/2024
DESIGNER:	MARTIN PEREZ
PRODUCTION DESIGNER:	ANDY MCLOUD
CHECKED BY:	DONALD RETHMAN

Revision Schedule

Rev	Date	By	Description

SHEET TITLE:
WALL FINISH DETAILS

SCALE: AS SHOWN

SHEET NUMBER:
I-502

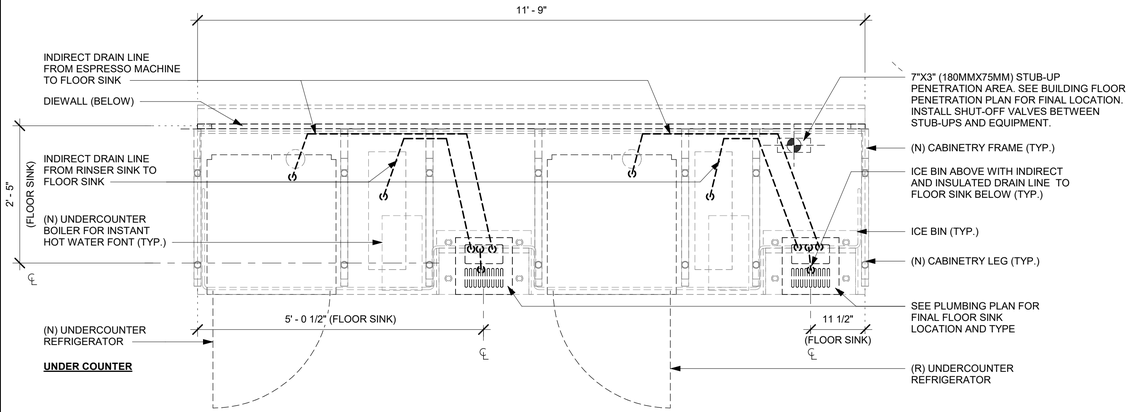

UNDER COUNTER

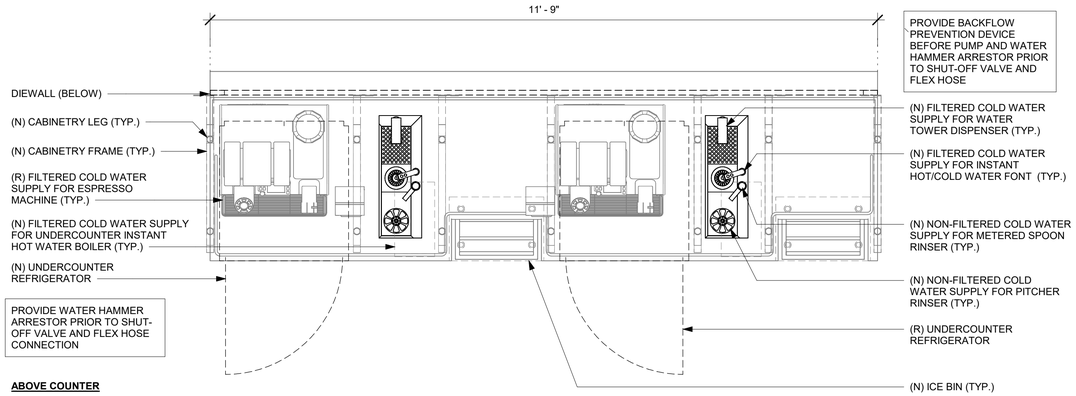

ABOVE COUNTER

1 ESPRESSO - PLUMBING FOR REFERENCE ONLY

Scale: 3/4" = 1'-0"

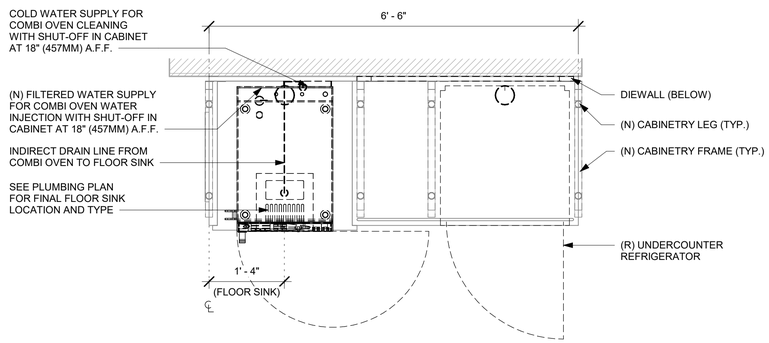

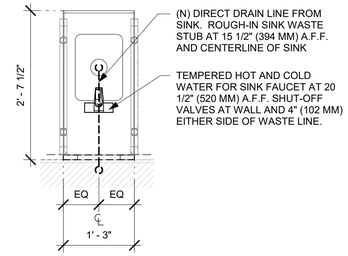

2 HAND SINK - PLUMBING FOR REFERENCE ONLY

Scale: 3/4" = 1'-0"

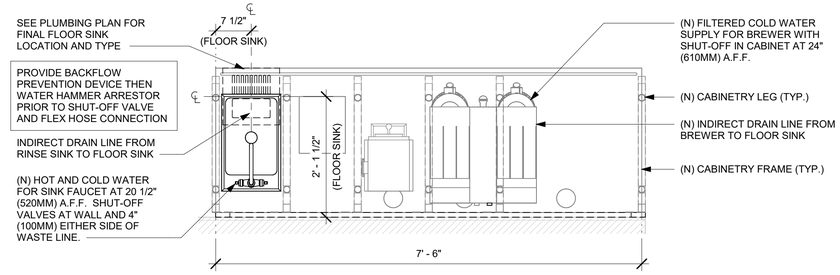

3 BREW - PLUMBING FOR REFERENCE ONLY

Scale: 3/4" = 1'-0"

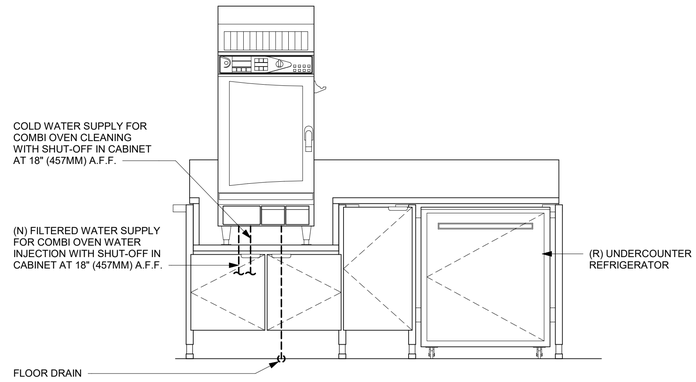

ELEVATION - PLUMBING DIAGRAM

4 WRM - PLUMBING FOR REFERENCE ONLY

Scale: 3/4" = 1'-0"

3/20/2024 11:55:35 AM

FOR CONSTRUCTION

© 2019 STARBUCKS COFFEE COMPANY

STARBUCKS®
2401 UTAH AVENUE SOUTH
SEATTLE, WASHINGTON 98134
(206) 318-1575

THESE DRAWINGS AND THE PROJECT MANUAL ARE CONFIDENTIAL AND SHALL REMAIN THE SOLE PROPERTY OF STARBUCKS CORPORATION, WHICH IS THE OWNER OF THE COPYRIGHT IN THIS WORK. THEY SHALL NOT BE REPRODUCED (IN WHOLE OR IN PART), SHARED WITH THIRD PARTIES OR USED IN ANY MANNER ON OTHER PROJECTS OR EXTENSIONS TO THIS PROJECT WITHOUT THE PRIOR WRITTEN CONSENT OF STARBUCKS CORPORATION. THESE DRAWINGS AND SPECIFICATIONS ARE INTENDED TO EXPRESS DESIGN INTENT FOR A PROTOTYPICAL STARBUCKS STORE (WHICH IS SUBJECT TO CHANGE AT ANYTIME) AND DO NOT REFLECT ACTUAL SITE CONDITIONS. NEITHER PARTY SHALL HAVE ANY OBLIGATION NOR LIABILITY TO THE OTHER (EXCEPT STATED ABOVE) UNTIL A WRITTEN AGREEMENT IS FULLY EXECUTED BY BOTH PARTIES.

STARBUCKS TEMPLATE VERSION: i2023-10-23

Design Forum Architects Inc.
2056 Byers Rd
Miamisburg, OH 45342
Tel: (844) 804-7700
Donald J. Rethman
Architect In Charge
License: AR0017303

MARQUEE ENGINEERING
2230 PARK AVE, STE. 100
CINCINNATI, OH 45206
513.457.7131
WWW.MARQUEENG.COM

PROJECT NAME:
CURRY FORD & YOUNG PINE RD

PROJECT ADDRESS:
10330 CURRY FORD RD
ORLANDO, FL 32825

STORE #:	49669
PROJECT #:	74019-040
ISSUE DATE:	03/20/2024
DESIGNER:	MARTIN PEREZ
PRODUCTION DESIGNER:	ANDY MCLOUD
CHECKED BY:	DONALD RETHMAN

Revision Schedule

Rev	Date	By	Description

SHEET TITLE:
INTERIOR DETAILS

SCALE: 3/4" = 1'-0"

SHEET NUMBER:
I-503

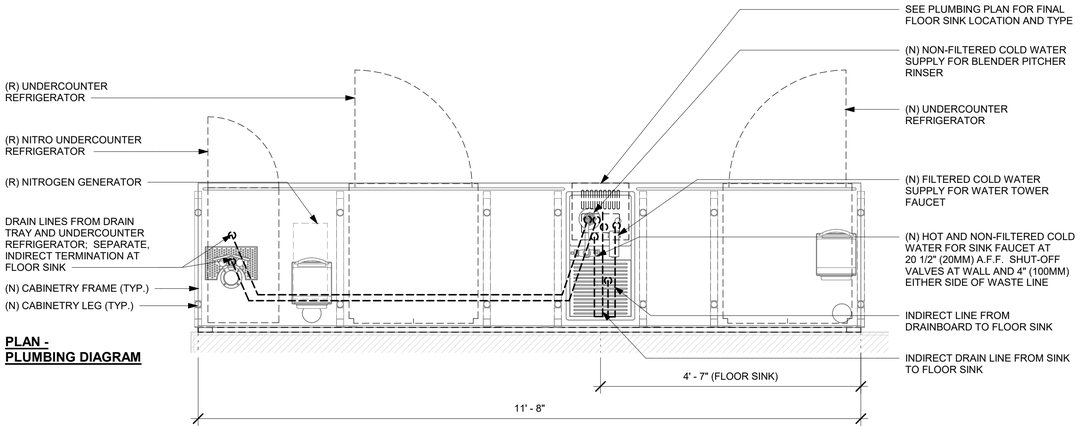

PLAN - PLUMBING DIAGRAM

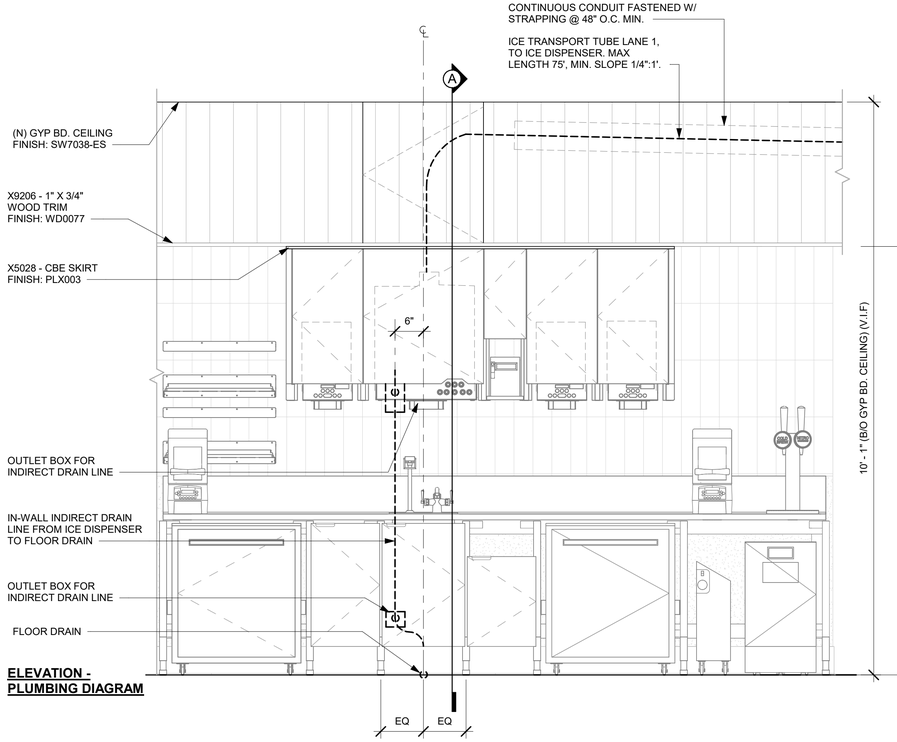

ELEVATION - PLUMBING DIAGRAM

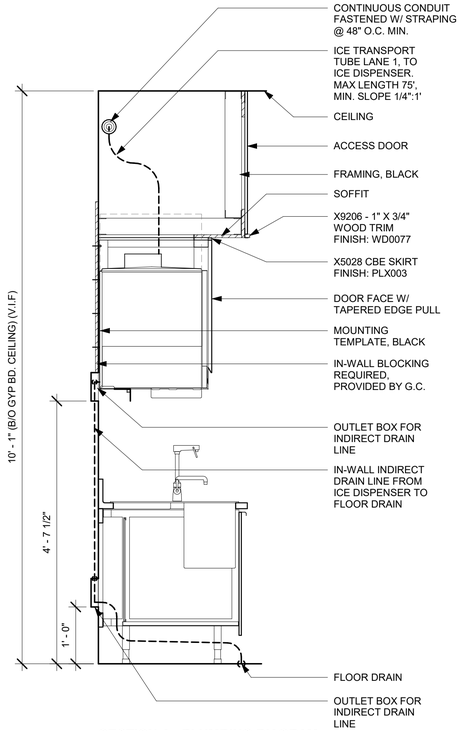

SECTION A - PLUMBING DIAGRAM

1 CBE - PLUMBING FOR REFERENCE ONLY

Scale: 3/4" = 1'-0"

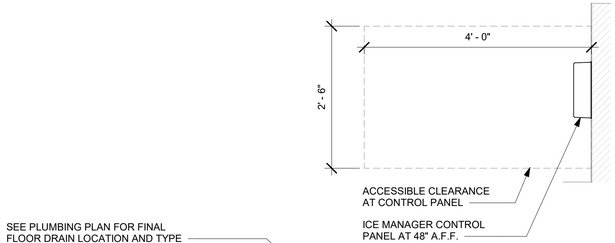

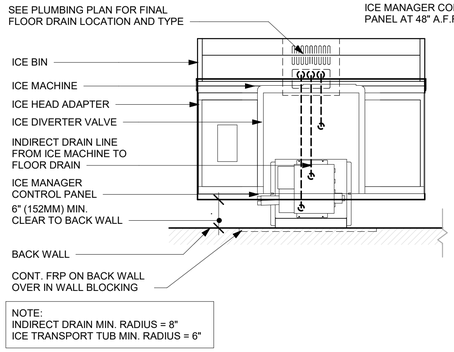

NOTE:
INDIRECT DRAIN MIN. RADIUS = 8"
ICE TRANSPORT TUB MIN. RADIUS = 6"

PLAN - PLUMBING DIAGRAM

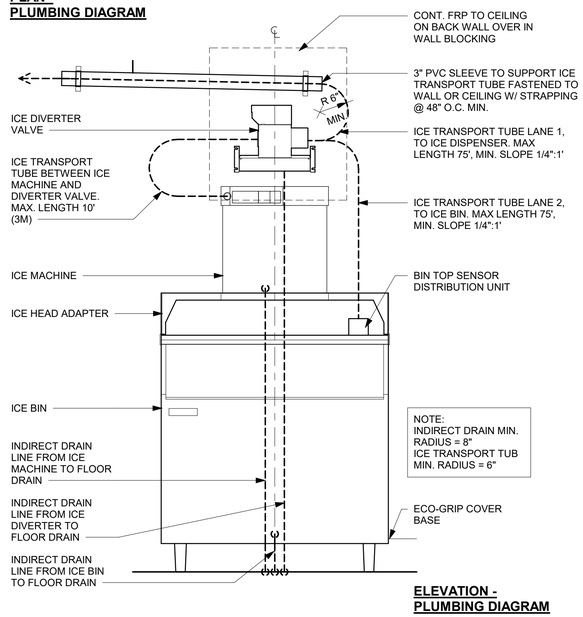

NOTE:
INDIRECT DRAIN MIN. RADIUS = 8"
ICE TRANSPORT TUB MIN. RADIUS = 6"

ELEVATION - PLUMBING DIAGRAM

2 NUGGET ICE - PLUMBING FOR REFERENCE ONLY

Scale: 3/4" = 1'-0"

3/20/2024 11:55:38 AM

FOR CONSTRUCTION

© 2019 STARBUCKS COFFEE COMPANY

STARBUCKS®
2401 UTAH AVENUE SOUTH
SEATTLE, WASHINGTON 98134
(206) 318-1575

THESE DRAWINGS AND THE PROJECT MANUAL ARE CONFIDENTIAL AND SHALL REMAIN THE SOLE PROPERTY OF STARBUCKS CORPORATION, WHICH IS THE OWNER OF THE COPYRIGHT IN THIS WORK. THEY SHALL NOT BE REPRODUCED (IN WHOLE OR IN PART), SHARED WITH THIRD PARTIES OR USED IN ANY MANNER ON OTHER PROJECTS OR EXTENSIONS TO THIS PROJECT WITHOUT THE PRIOR WRITTEN CONSENT OF STARBUCKS CORPORATION. THESE DRAWINGS AND SPECIFICATIONS ARE INTENDED TO EXPRESS DESIGN INTENT FOR A PROTOTYPICAL STARBUCKS STORE (WHICH IS SUBJECT TO CHANGE AT ANYTIME) AND DO NOT REFLECT ACTUAL SITE CONDITIONS. NEITHER PARTY SHALL HAVE ANY OBLIGATION NOR LIABILITY TO THE OTHER (EXCEPT STATED ABOVE) UNTIL A WRITTEN AGREEMENT IS FULLY EXECUTED BY BOTH PARTIES.

STARBUCKS TEMPLATE VERSION: i2023-10-23

Design Forum Architects Inc.
2056 Byers Rd
Miamisburg, OH 45342
Tel: (844) 804-7700

Donald J. Rethman
Architect In Charge
License: AR0017303

MARQUEE ENGINEERING
2230 PARK AVE, STE. 100
CINCINNATI, OH 45206
513.457.7131
WWW.MARQUEENG.COM

PROJECT NAME:
CURRY FORD & YOUNG PINE RD

PROJECT ADDRESS:
10330 CURRY FORD RD
ORLANDO, FL 32825

STORE #:	49669
PROJECT #:	74019-040
ISSUE DATE:	03/20/2024
DESIGNER:	MARTIN PEREZ
PRODUCTION DESIGNER:	ANDY MCLOUD
CHECKED BY:	DONALD RETHMAN

Revision Schedule

Rev	Date	By	Description

SHEET TITLE:
INTERIOR DETAILS

SCALE: 3/4" = 1'-0"

SHEET NUMBER:
I-504

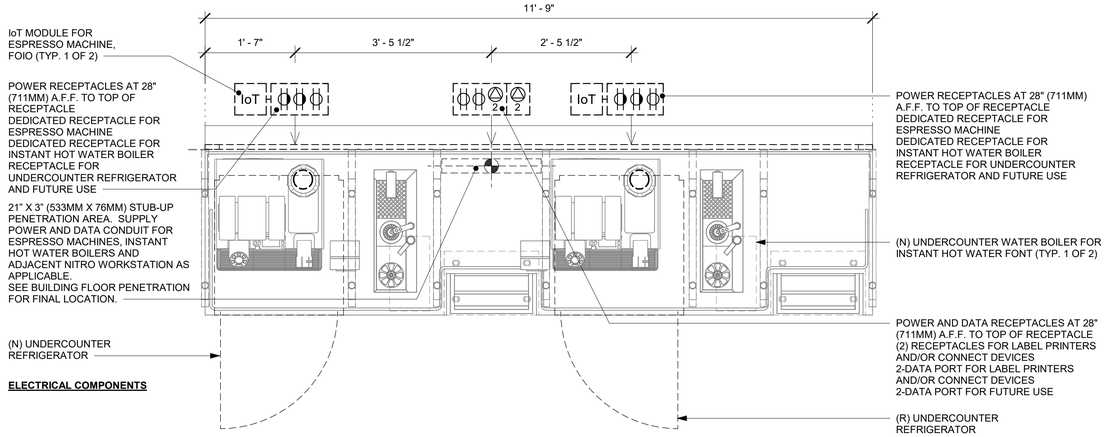

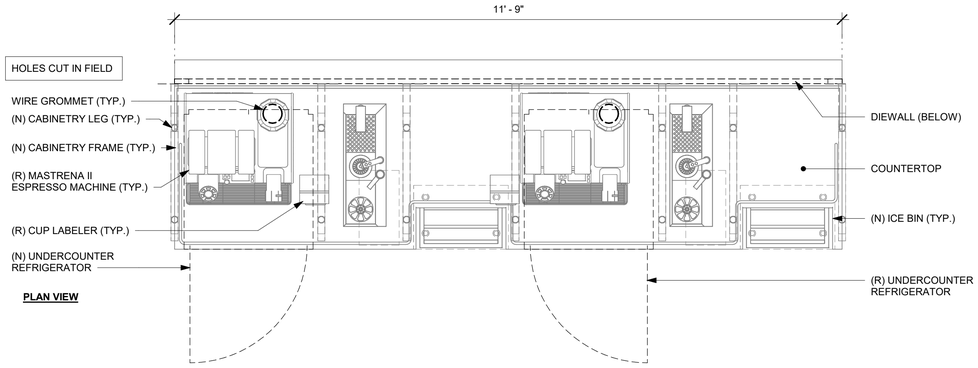

1 ESPRESSO - ELECTRICAL FOR REFERENCE ONLY

Scale: 3/4" = 1'-0"

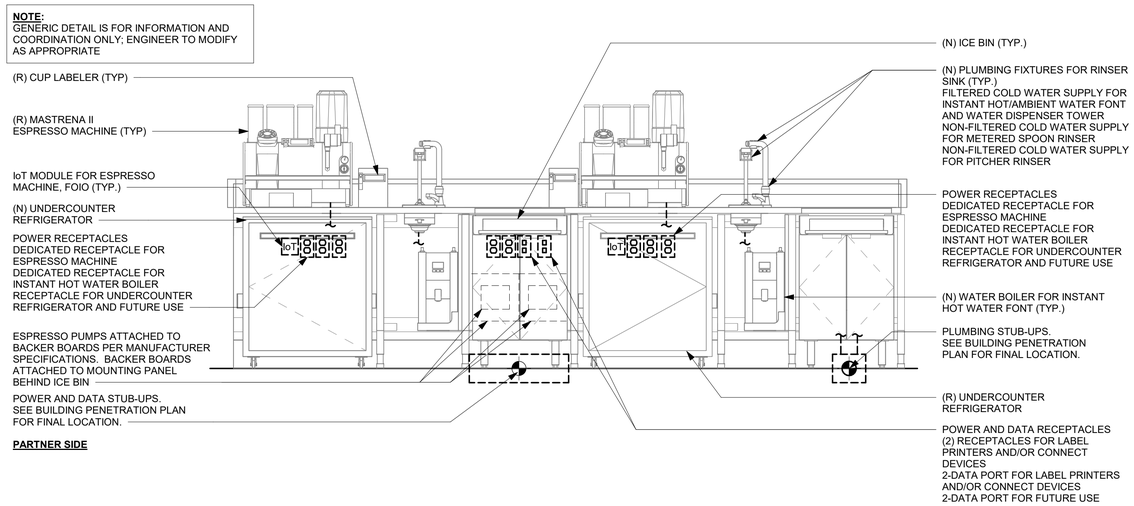

3 GENERIC METRO BAR MEP DIAGRAM

Scale: 3/4" = 1'-0"

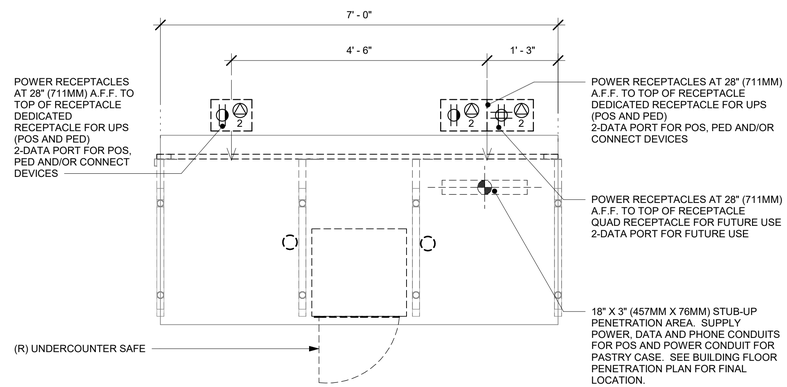

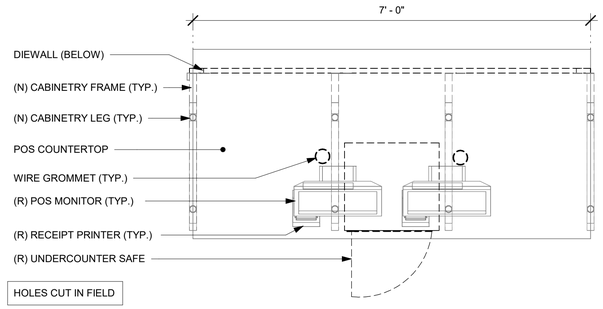

2 POS - ELECTRICAL FOR REFERENCE ONLY

Scale: 3/4" = 1'-0"

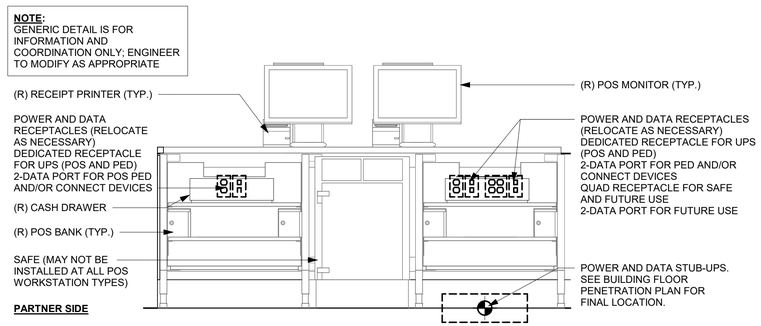

4 DOUBLE POS MEP DIAGRAM FOR REFERENCE ONLY

Scale: 3/4" = 1'-0"

3/20/2024 11:55:41 AM

FOR CONSTRUCTION

© 2019 STARBUCKS COFFEE COMPANY

STARBUCKS®
2401 UTAH AVENUE SOUTH
SEATTLE, WASHINGTON 98134
(206) 318-1575

THESE DRAWINGS AND THE PROJECT MANUAL ARE CONFIDENTIAL AND SHALL REMAIN THE SOLE PROPERTY OF STARBUCKS CORPORATION, WHICH IS THE OWNER OF THE COPYRIGHT IN THIS WORK. THEY SHALL NOT BE REPRODUCED (IN WHOLE OR IN PART), SHARED WITH THIRD PARTIES OR USED IN ANY MANNER ON OTHER PROJECTS OR EXTENSIONS TO THIS PROJECT WITHOUT THE PRIOR WRITTEN CONSENT OF STARBUCKS CORPORATION. THESE DRAWINGS AND SPECIFICATIONS ARE INTENDED TO EXPRESS DESIGN INTENT FOR A PROTOTYPICAL STARBUCKS STORE (WHICH IS SUBJECT TO CHANGE AT ANYTIME) AND DO NOT REFLECT ACTUAL SITE CONDITIONS. NEITHER PARTY SHALL HAVE ANY OBLIGATION NOR LIABILITY TO THE OTHER (EXCEPT STATED ABOVE) UNTIL A WRITTEN AGREEMENT IS FULLY EXECUTED BY BOTH PARTIES.

STARBUCKS TEMPLATE VERSION: I2023-10-23

Design Forum Architects Inc.
2056 Byers Rd
Miamisburg, OH 45342
Tel: (844) 804-7700
Donald J. Rethman
Architect In Charge
License: AR0017303

MARQUEE ENGINEERING
2230 PARK AVE, STE. 100
CINCINNATI, OH 45206
513.457.7131
WWW.MARQUEENG.COM

PROJECT NAME:
CURRY FORD & YOUNG PINE RD

PROJECT ADDRESS:
10330 CURRY FORD RD
ORLANDO, FL 32825

STORE #:	49669
PROJECT #:	74019-040
ISSUE DATE:	03/20/2024
DESIGNER:	MARTIN PEREZ
PRODUCTION DESIGNER:	ANDY MCLOUD
CHECKED BY:	DONALD RETHMAN

Revision Schedule

Rev	Date	By	Description

SHEET TITLE:
INTERIOR DETAILS

SCALE: 3/4" = 1'-0"

SHEET NUMBER:
I-505

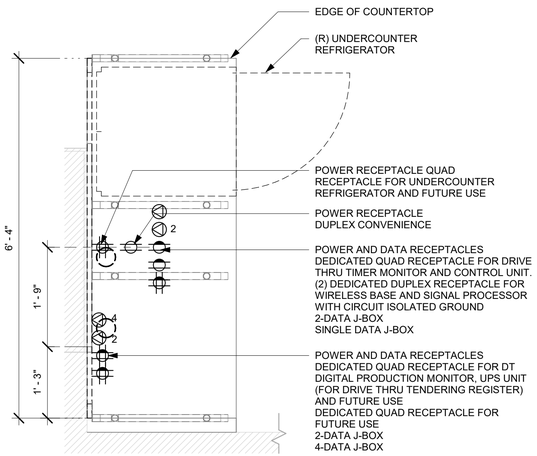

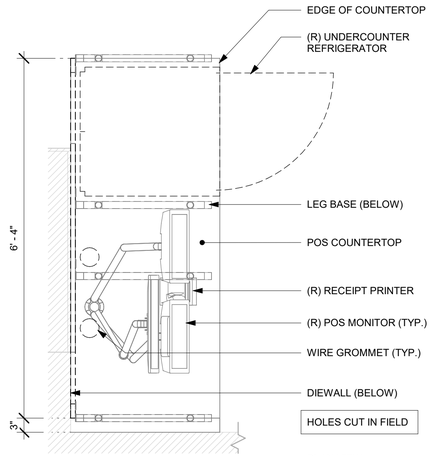

ELECTRICAL EQUIPMENT

PLAN VIEW

1 DT POS - ELECTRICAL FOR REFERENCE ONLY

Scale: 3/4" = 1'-0"

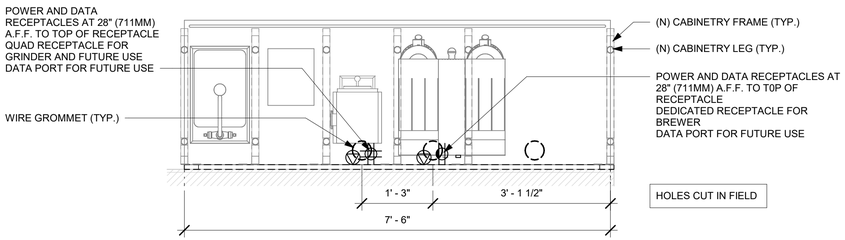

2 BREW - ELECTRICAL FOR REFERENCE ONLY

Scale: 3/4" = 1'-0"

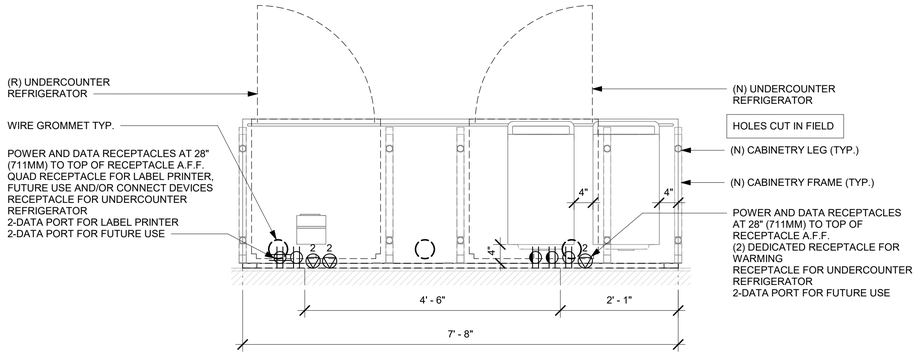

3 WARMING - ELECTRICAL FOR REFERENCE ONLY

Scale: 3/4" = 1'-0"

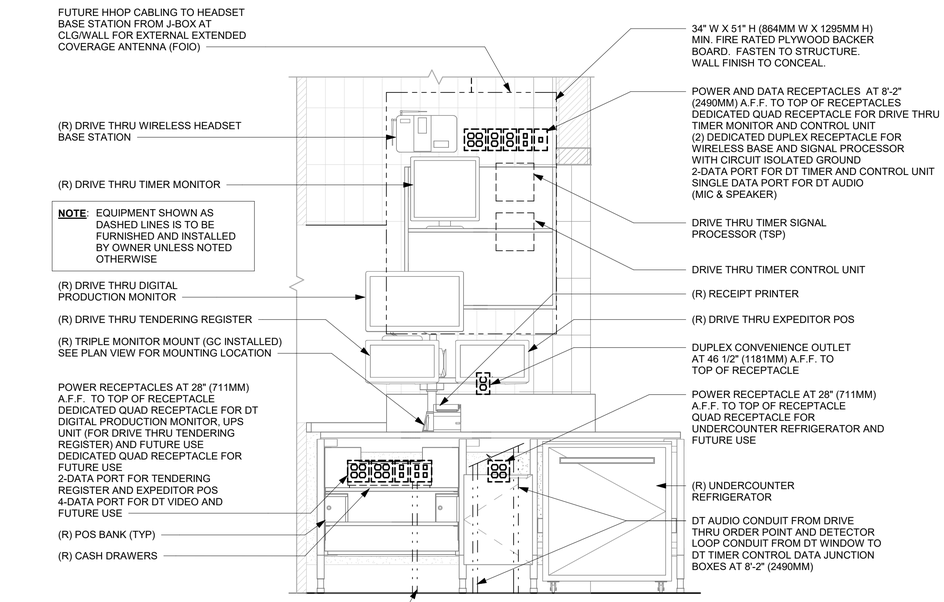

ELEVATION VIEW

4 DRIVE - THRU POS DIAGRAM FOR REFERENCE ONLY

Scale: 3/4" = 1'-0"

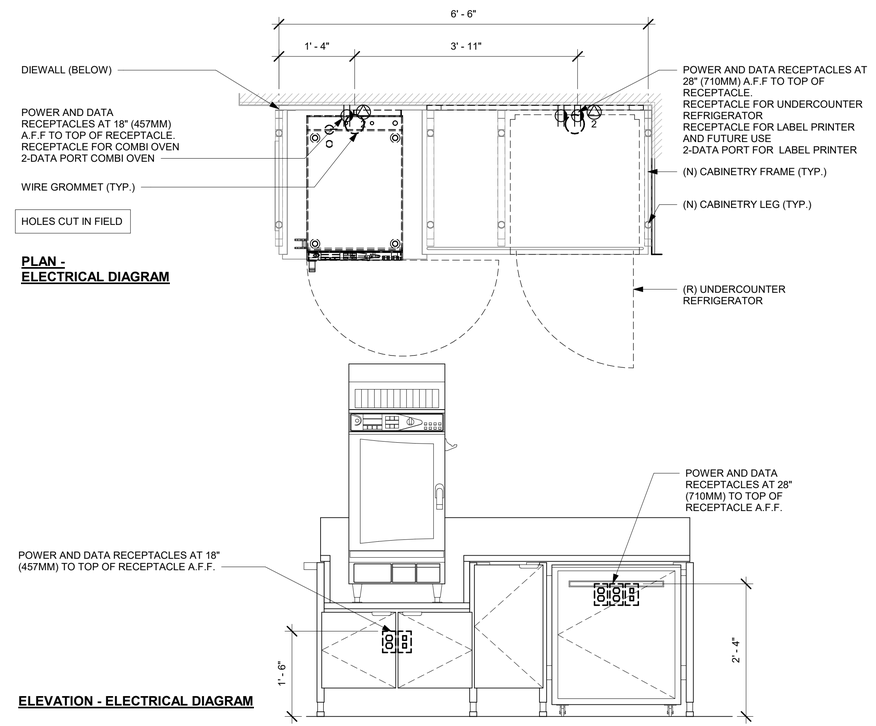

PLAN - ELECTRICAL DIAGRAM

ELEVATION - ELECTRICAL DIAGRAM

5 WRM - ELECTRICAL FOR REFERENCE ONLY

Scale: 3/4" = 1'-0"

FOR CONSTRUCTION

© 2019 STARBUCKS COFFEE COMPANY

STARBUCKS®
2401 UTAH AVENUE SOUTH
SEATTLE, WASHINGTON 98134
(206) 318-1575

THESE DRAWINGS AND THE PROJECT MANUAL ARE CONFIDENTIAL AND SHALL REMAIN THE SOLE PROPERTY OF STARBUCKS CORPORATION, WHICH IS THE OWNER OF THE COPYRIGHT IN THIS WORK. THEY SHALL NOT BE REPRODUCED (IN WHOLE OR IN PART), SHARED WITH THIRD PARTIES OR USED IN ANY MANNER ON OTHER PROJECTS OR EXTENSIONS TO THIS PROJECT WITHOUT THE PRIOR WRITTEN CONSENT OF STARBUCKS CORPORATION. THESE DRAWINGS AND SPECIFICATIONS ARE INTENDED TO EXPRESS DESIGN INTENT FOR A PROTOTYPICAL STARBUCKS STORE (WHICH IS SUBJECT TO CHANGE AT ANYTIME) AND DO NOT REFLECT ACTUAL SITE CONDITIONS. NEITHER PARTY SHALL HAVE ANY OBLIGATION NOR LIABILITY TO THE OTHER (EXCEPT STATED ABOVE) UNTIL A WRITTEN AGREEMENT IS FULLY EXECUTED BY BOTH PARTIES.

STARBUCKS TEMPLATE VERSION: I2023-10-23

Design Forum Architects Inc.
2056 Byers Rd
Miamisburg, OH 45342
Tel: (844) 804-7700
Donald J. Rethman
Architect In Charge
License: AR0017303

MARQUEE ENGINEERING
2230 PARK AVE, STE. 100
CINCINNATI, OH 45206
513.457.7131
WWW.MARQUEENG.COM

PROJECT NAME:
CURRY FORD & YOUNG PINE RD

PROJECT ADDRESS:
10330 CURRY FORD RD
ORLANDO, FL 32825

STORE #:	49669
PROJECT #:	74019-040
ISSUE DATE:	03/20/2024
DESIGNER:	MARTIN PEREZ
PRODUCTION DESIGNER:	ANDY MCLOUD
CHECKED BY:	DONALD RETHMAN

Revision Schedule

Rev	Date	By	Description

SHEET TITLE:
INTERIOR DETAILS

SCALE: 3/4" = 1'-0"

SHEET NUMBER:
I-506

3/20/2024 11:55:44 AM

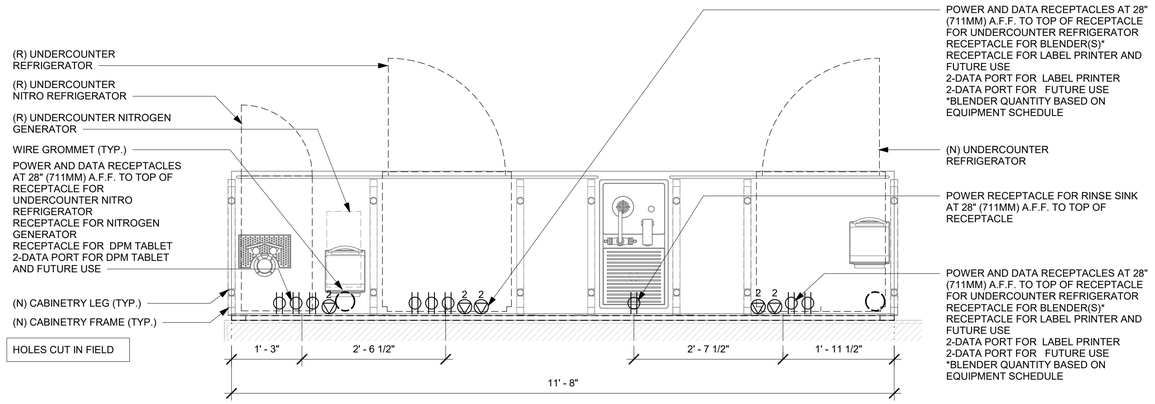

PLAN - ELECTRICAL DIAGRAM

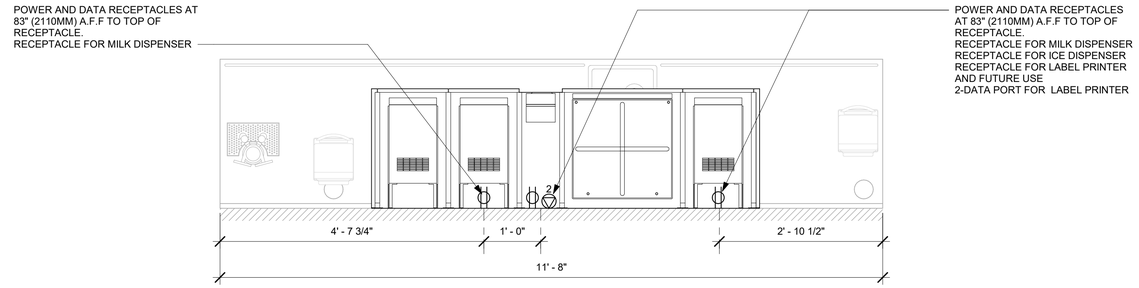

PLAN - UPPER ELECTRICAL DIAGRAM

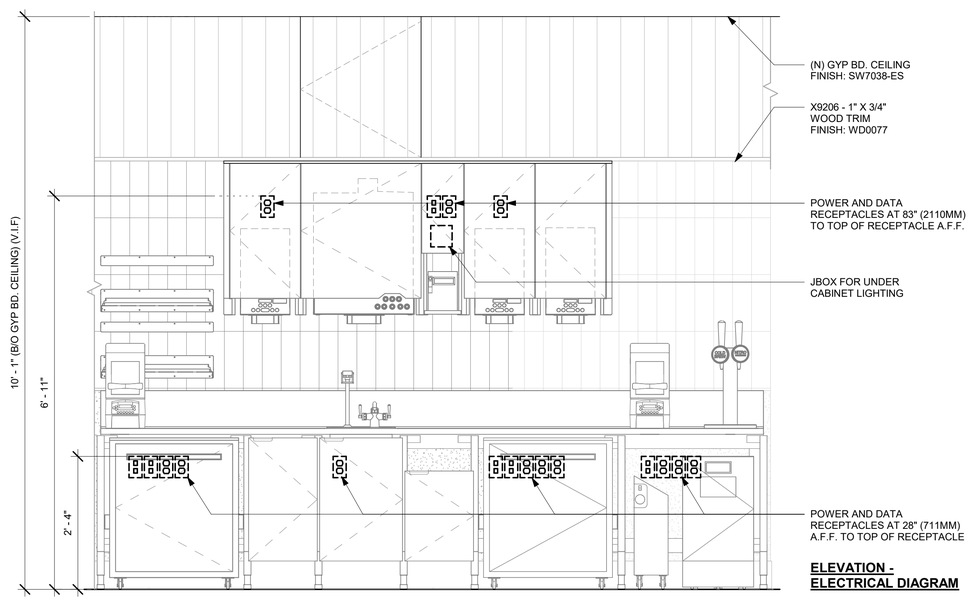

ELEVATION - ELECTRICAL DIAGRAM

1 CBE - ELECTRICAL FOR REFERENCE ONLY

Scale: 3/4" = 1'-0"

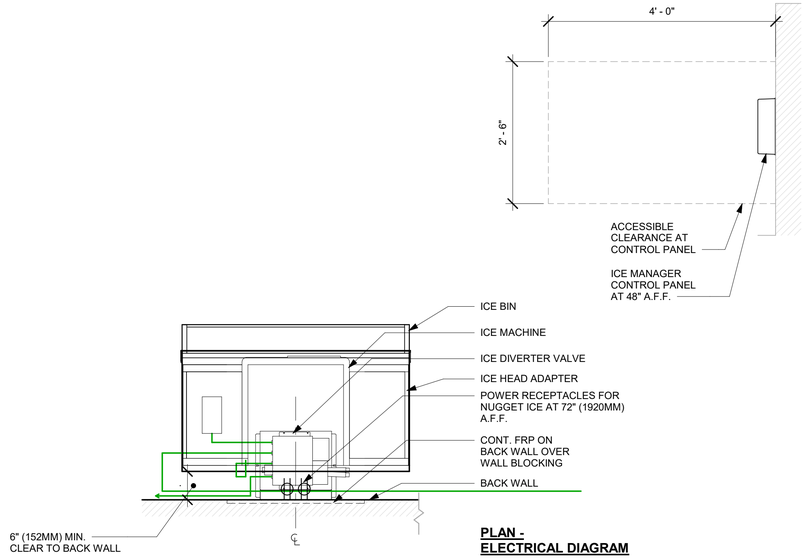

PLAN - ELECTRICAL DIAGRAM

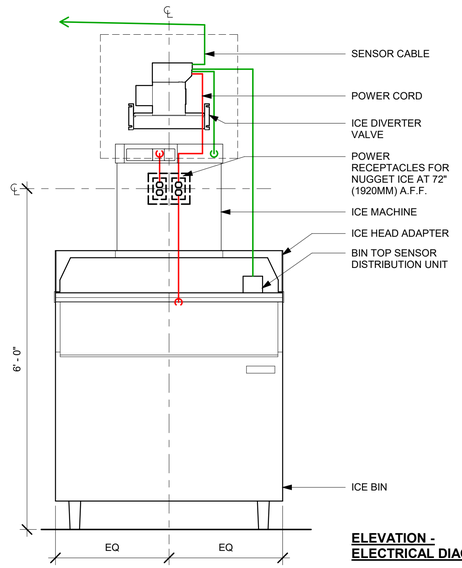

ELEVATION - ELECTRICAL DIAGRAM

2 NUGGET ICE - ELECTRICAL FOR REFERENCE ONLY

Scale: 3/4" = 1'-0"

FOR CONSTRUCTION

STARBUCKS®
2401 UTAH AVENUE SOUTH
SEATTLE, WASHINGTON 98134
(206) 318-1575

© 2019 STARBUCKS COFFEE COMPANY

THESE DRAWINGS AND THE PROJECT MANUAL ARE CONFIDENTIAL AND SHALL REMAIN THE SOLE PROPERTY OF STARBUCKS CORPORATION, WHICH IS THE OWNER OF THE COPYRIGHT IN THIS WORK. THEY SHALL NOT BE REPRODUCED (IN WHOLE OR IN PART), SHARED WITH THIRD PARTIES OR USED IN ANY MANNER ON OTHER PROJECTS OR EXTENSIONS TO THIS PROJECT WITHOUT THE PRIOR WRITTEN CONSENT OF STARBUCKS CORPORATION. THESE DRAWINGS AND SPECIFICATIONS ARE INTENDED TO EXPRESS DESIGN INTENT FOR A PROTOTYPICAL STARBUCKS STORE (WHICH IS SUBJECT TO CHANGE AT ANYTIME) AND DO NOT REFLECT ACTUAL SITE CONDITIONS. NEITHER PARTY SHALL HAVE ANY OBLIGATION NOR LIABILITY TO THE OTHER (EXCEPT STATED ABOVE) UNTIL A WRITTEN AGREEMENT IS FULLY EXECUTED BY BOTH PARTIES.

STARBUCKS TEMPLATE VERSION: i2023-10-23

Design Forum Architects Inc.

2056 Byers Rd
Miamisburg, OH 45342
Tel: (844) 804-7700

Donald J. Rethman
Architect In Charge
License: AR0017303

MARQUEE ENGINEERING
2230 PARK AVE, STE. 100
CINCINNATI, OH 45206
513.457.7131
WWW.MARQUEENG.COM

PROJECT NAME:
CURRY FORD & YOUNG PINE RD

PROJECT ADDRESS:
10330 CURRY FORD RD
ORLANDO, FL 32825

STORE #:	49669
PROJECT #:	74019-040
ISSUE DATE:	03/20/2024
DESIGNER:	MARTIN PEREZ
PRODUCTION DESIGNER:	ANDY MCLOUD
CHECKED BY:	DONALD RETHMAN

Revision Schedule

Rev	Date	By	Description

SHEET TITLE:
INTERIOR DETAILS

SCALE: 3/4" = 1'-0"

SHEET NUMBER:
I-507

3/20/2024 11:55:47 AM

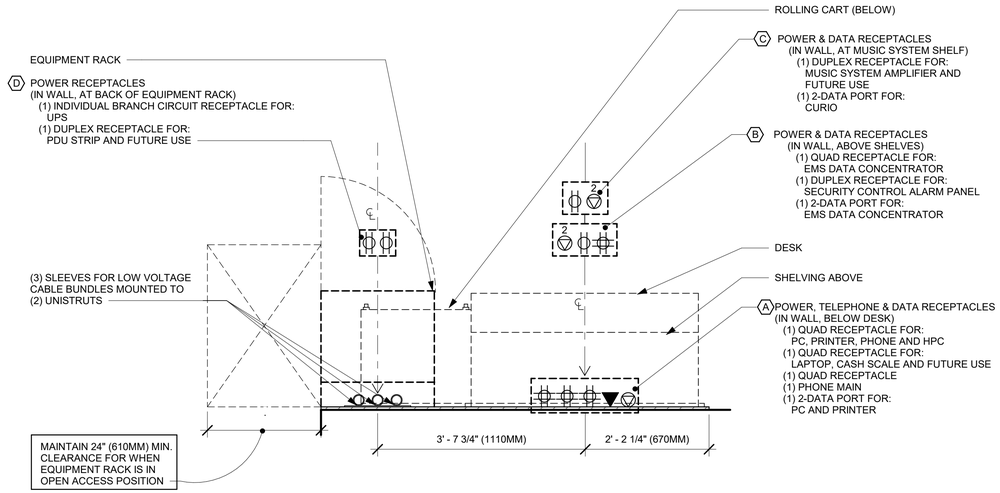

PLAN VIEW

LOW VOLTAGE CABLE BUNDLES		
(1) MUSIC	(2) SECURITY	(3) POS
PLAY NETWORK	SECURITY PANEL	HIGH SPEED INTERNET
SPEAKERS	FUTURE USE	DEMARC EXTENSION
----------	----------	POS LAN
----------	----------	DT TIMER

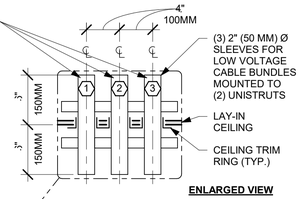

ENLARGED VIEW

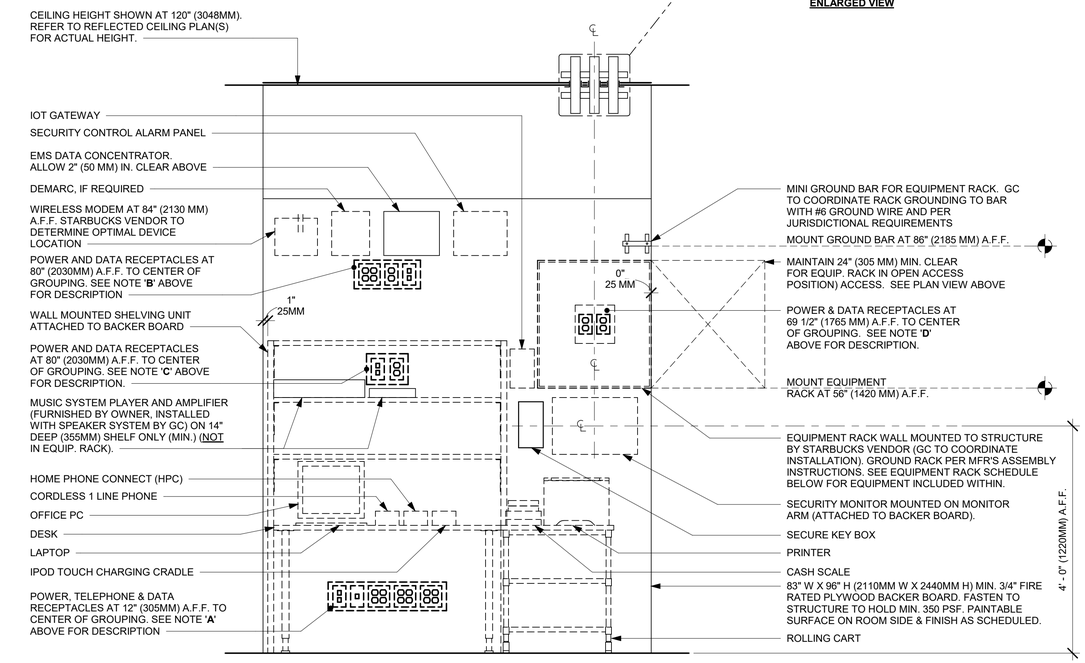

NOTE: EQUIPMENT SHOWN AS DASHED LINES IS TO BE FURNISHED AND INSTALLED BY OWNER UNLESS NOTED OTHERWISE.

EQUIPMENT RACK SCHEDULE		
UPS	NETWORK SWITCH	SECURITY RECORDER (NVR)
IPS EQUIPMENT	PATCH PANEL	SECURITY KEYBOARD
ROUTER	PRODUCTION CONTROLLER DEVICES	

ELEVATION VIEW

1 MANAGER DESK (NEW) AND EQUIPMENT RACK RIGHT- ELECTRICAL

Scale: 3/4" = 1'-0"

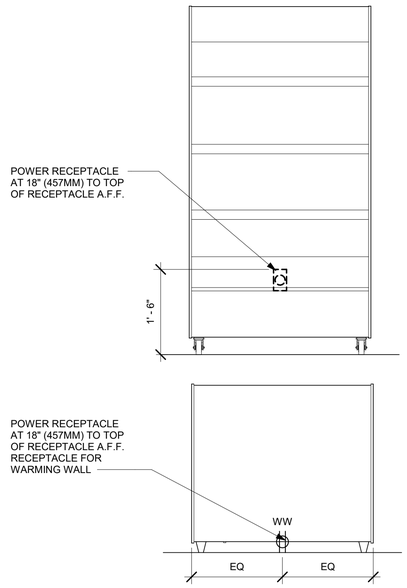

2 WARMING WALL 1000 ELECTRICAL

Scale: 3/4" = 1'-0"

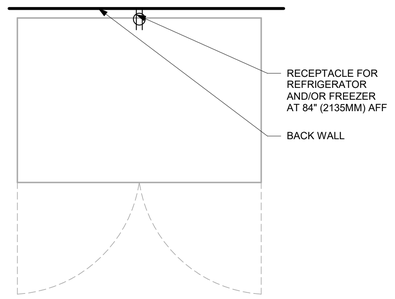

3 REFRIGERATOR/FREEZER - ELECTRICAL

Scale: 3/4" = 1'-0"

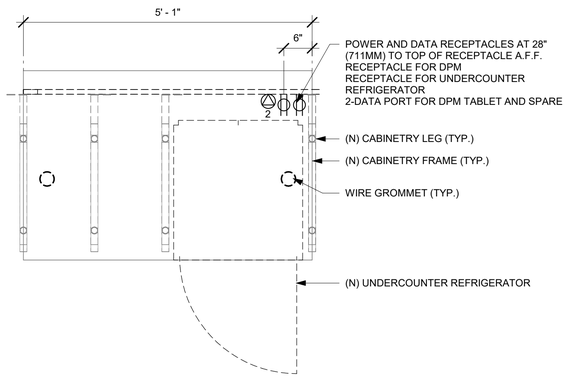

4 MOP - ELECTRICAL FOR REFERENCE ONLY

Scale: 3/4" = 1'-0"

3/20/2024 11:55:48 AM

FOR CONSTRUCTION

© 2019 STARBUCKS COFFEE COMPANY

STARBUCKS®
2401 UTAH AVENUE SOUTH
SEATTLE, WASHINGTON 98134
(206) 318-1575

THESE DRAWINGS AND THE PROJECT MANUAL ARE CONFIDENTIAL AND SHALL REMAIN THE SOLE PROPERTY OF STARBUCKS CORPORATION. WHICH IS THE OWNER OF THE COPYRIGHT IN THIS WORK. THEY SHALL NOT BE REPRODUCED (IN WHOLE OR IN PART), SHARED WITH THIRD PARTIES OR USED IN ANY MANNER ON OTHER PROJECTS OR EXTENSIONS TO THIS PROJECT WITHOUT THE PRIOR WRITTEN CONSENT OF STARBUCKS CORPORATION. THESE DRAWINGS AND SPECIFICATIONS ARE INTENDED TO EXPRESS DESIGN INTENT FOR A PROTOTYPICAL STARBUCKS STORE (WHICH IS SUBJECT TO CHANGE AT ANYTIME) AND DO NOT REFLECT ACTUAL SITE CONDITIONS. NEITHER PARTY SHALL HAVE ANY OBLIGATION NOR LIABILITY TO THE OTHER (EXCEPT STATED ABOVE) UNTIL A WRITTEN AGREEMENT IS FULLY EXECUTED BY BOTH PARTIES.

STARBUCKS TEMPLATE VERSION: i2023-10-23

Design Forum Architects Inc.
2056 Byers Rd
Miamisburg, OH 45342
Tel: (844) 804-7700
Donald J. Rethman
Architect In Charge
License: AR0017303

MARQUEE ENGINEERING
2230 PARK AVE, STE. 100
CINCINNATI, OH 45206
513.457.7131
WWW.MARQUEENG.COM

PROJECT NAME:
CURRY FORD & YOUNG PINE RD

PROJECT ADDRESS:
10330 CURRY FORD RD
ORLANDO, FL 32825

STORE #:	49669
PROJECT #:	74019-040
ISSUE DATE:	03/20/2024
DESIGNER:	MARTIN PEREZ
PRODUCTION DESIGNER:	ANDY MCLOUD
CHECKED BY:	DONALD RETHMAN

Revision Schedule

Rev	Date	By	Description

SHEET TITLE:
INTERIOR DETAILS

SCALE: 3/4" = 1'-0"

SHEET NUMBER:
I-508

NOTE:
SHOP DRAWINGS TO BE APPROVED BY
SB DESIGNER PRIOR TO FABRICATION.

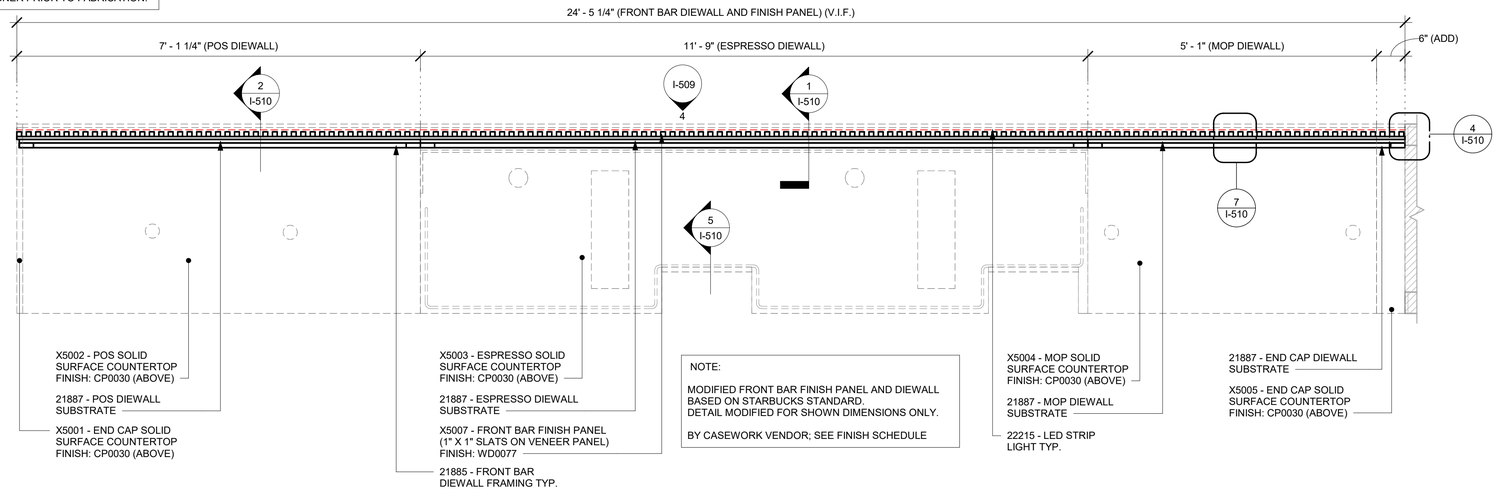

1 FRONT BAR - DIEWALL AND FINISH PANEL - PLAN

Scale: 3/4" = 1'-0"

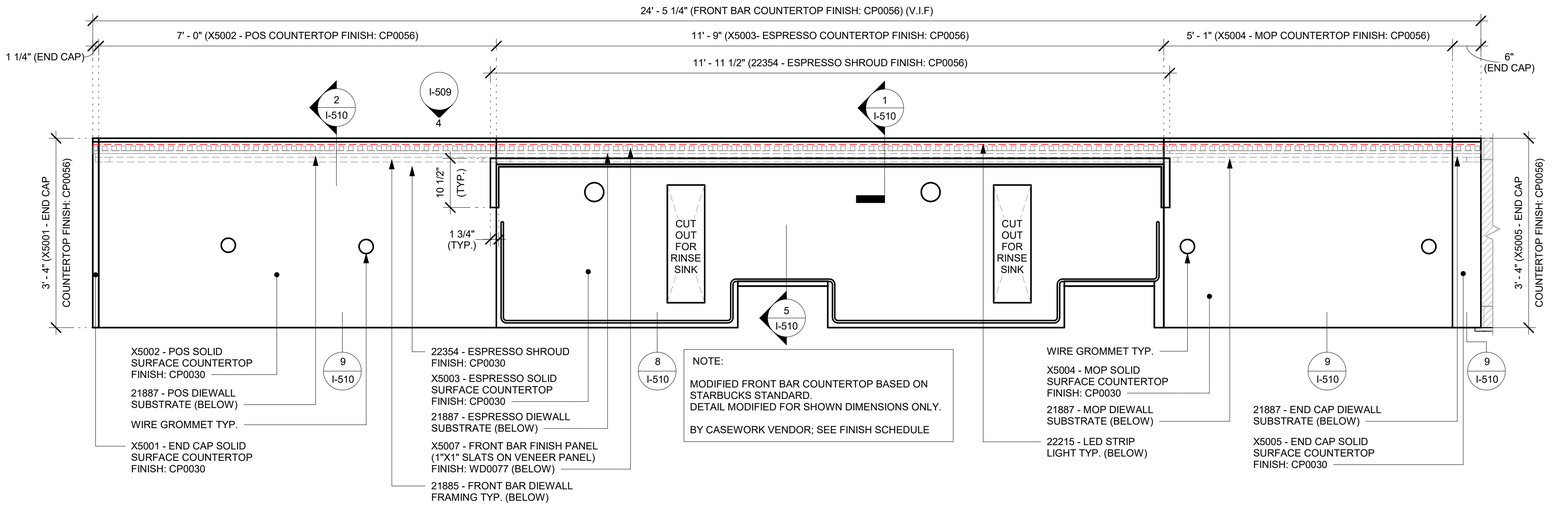

2 FRONT BAR COUNTERTOP - PLAN

Scale: 3/4" = 1'-0"

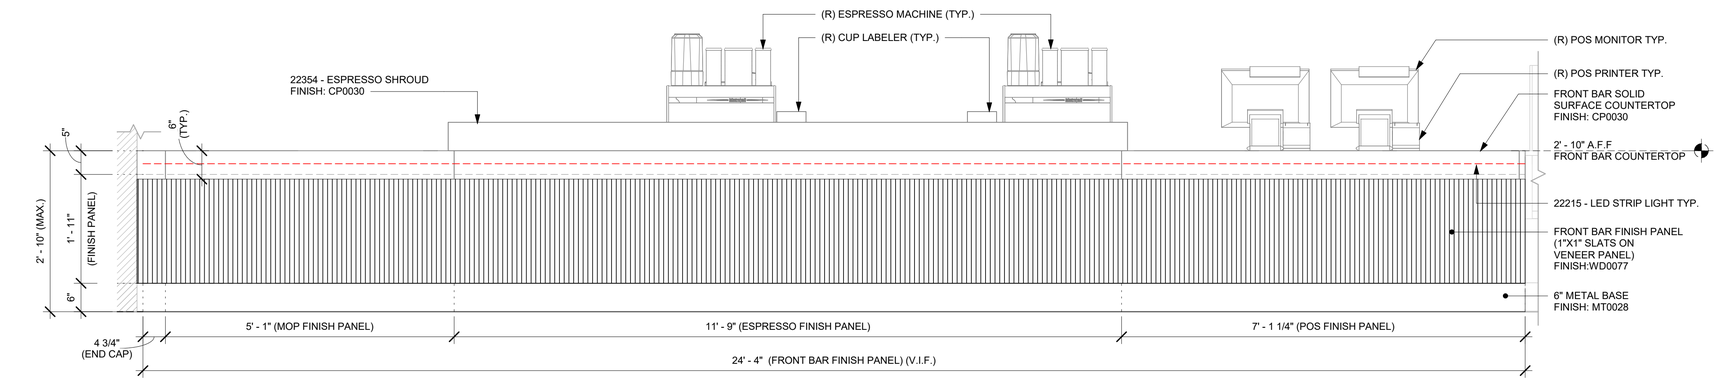

4 FRONT BAR FINISH PANEL - ELEVATION

Scale: 3/4" = 1'-0"

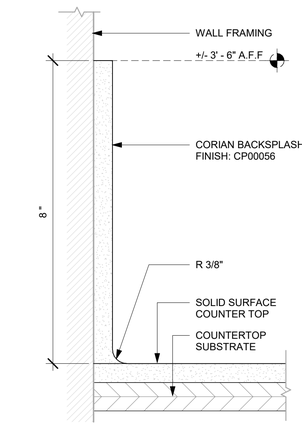

3 8" BACKSPLASH DETAIL

Scale: 6" = 1'-0"

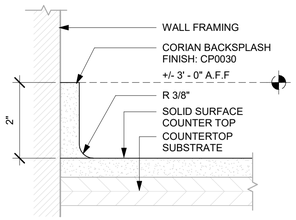

5 2" BACKSPLASH DETAIL AT DT

Scale: 6" = 1'-0"

FOR CONSTRUCTION

© 2019 STARBUCKS COFFEE COMPANY

STARBUCKS®
2401 UTAH AVENUE SOUTH
SEATTLE, WASHINGTON 98134
(206) 318-1575

THESE DRAWINGS AND THE PROJECT MANUAL ARE CONFIDENTIAL AND SHALL REMAIN THE SOLE PROPERTY OF STARBUCKS CORPORATION, WHICH IS THE OWNER OF THE COPYRIGHT IN THIS WORK. THEY SHALL NOT BE REPRODUCED (IN WHOLE OR IN PART), SHARED WITH THIRD PARTIES OR USED IN ANY MANNER ON OTHER PROJECTS OR EXTENSIONS TO THIS PROJECT WITHOUT THE PRIOR WRITTEN CONSENT OF STARBUCKS CORPORATION. THESE DRAWINGS AND SPECIFICATIONS ARE INTENDED TO EXPRESS DESIGN INTENT FOR A PROTOTYPICAL STARBUCKS STORE (WHICH IS SUBJECT TO CHANGE AT ANYTIME) AND DO NOT REFLECT ACTUAL SITE CONDITIONS. NEITHER PARTY SHALL HAVE ANY OBLIGATION NOR LIABILITY TO THE OTHER (EXCEPT STATED ABOVE) UNTIL A WRITTEN AGREEMENT IS FULLY EXECUTED BY BOTH PARTIES.

STARBUCKS TEMPLATE VERSION: I2023-10-23

Design Forum Architects Inc.
2056 Byers Rd
Miamisburg, OH 45342
Tel: (844) 804-7700
Donald J. Rethman
Architect In Charge
License: AR0017303

MARQUEE ENGINEERING
2230 PARK AVE, STE. 100
CINCINNATI, OH 45206
513.457.7131
WWW.MARQUEENG.COM

PROJECT NAME:
CURRY FORD &
YOUNG PINE RD

PROJECT ADDRESS:
10330 CURRY FORD RD
ORLANDO, FL 32825

STORE #:	49669
PROJECT #:	74019-040
ISSUE DATE:	03/20/2024
DESIGNER:	MARTIN PEREZ
PRODUCTION DESIGNER:	ANDY MCLOUD
CHECKED BY:	DONALD RETHMAN

Revision Schedule

Rev	Date	By	Description

SHEET TITLE:
INTERIOR DETAILS

SCALE: AS SHOWN

SHEET NUMBER:
I-509

3/20/2024 11:55:51 AM

NOTE:
SHOP DRAWINGS TO BE APPROVED BY SB DESIGNER PRIOR TO FABRICATION.

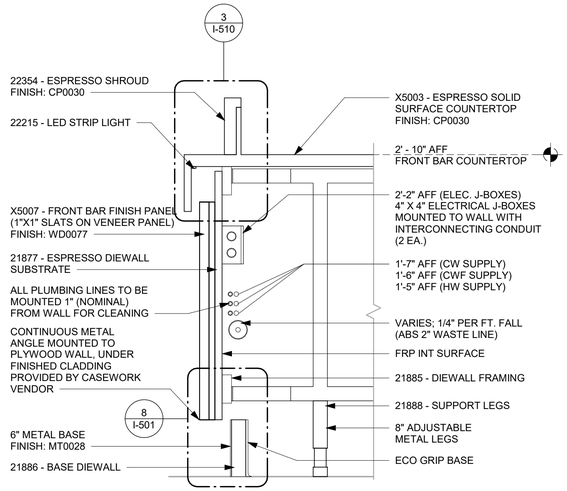

1 DIEWALL ASSEMBLY AT ESPRESSO
Scale: 1 1/2" = 1'-0"

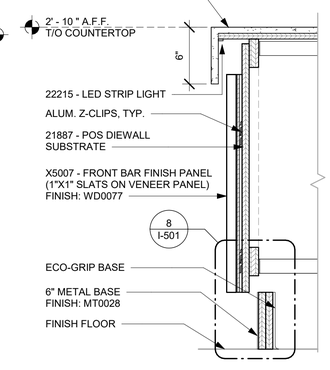

2 DIEWALL SECTION AT POS
Scale: 1 1/2" = 1'-0"

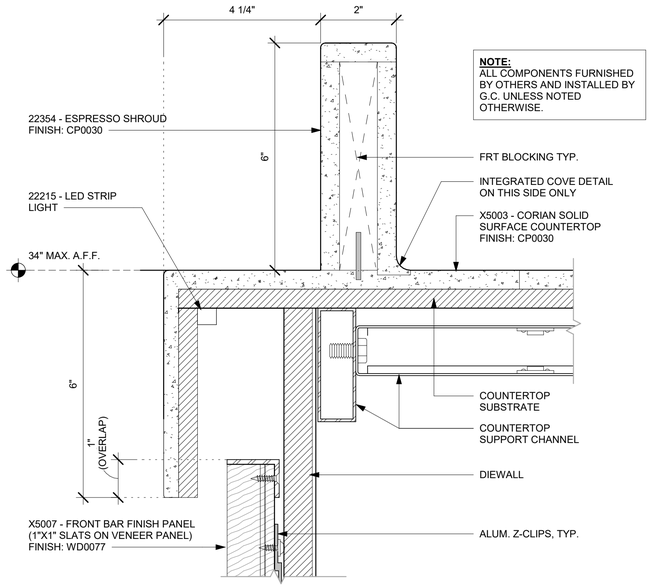

3 ESPRESSO SHROUD DETAIL
Scale: 6" = 1'-0"

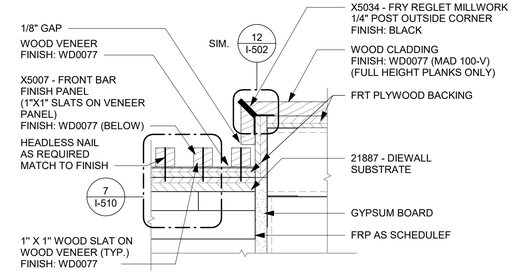

4 FINISH PANEL END AT WOOD CLADDING
Scale: 3" = 1'-0"

NOTES:
1. LOCATE PUMP WITHIN CORD LENGTH LIMIT. ORIENT WITH PUMP HEAD LEFT, RIGHT AND AT BOTTOM. LOOSEN PUMP HEAD CLAMP, ROTATE AND RE-TIGHTEN AS REQUIRED PER ORIENTATION TO PROVIDE FRONT ACCESS TO FLOW. ADJUSTMENT WITHIN CORD LENGTH LIMIT.
2. USE LOCKTITE ON ISOLATOR THREADS. DO NOT OVER TIGHTEN.
3. LOOSEN PUMP HEAD CLAMP, ROTATE AND RE-TIGHTEN AS REQUIRED FOR PUMP ORIENTATION.
4. EACH BACKER BOARD'S ASSEMBLY COMPONENTS INCLUDE:
   (1) BACKER BOARDS
   (4) TENETS, 1/4-20 VENDOR MOUNTED
   (8) WOOD SCREWS #8 1-1/4" (32MM)
   (4) NEOPRENE ISOLATORS, KARMAN RUBBER, K84-60 NEOPRENE
   (4) LOCK NUTS, 1/4-20 NYLON
   (4) WASHERS, 1/4" (7MM) FLAT

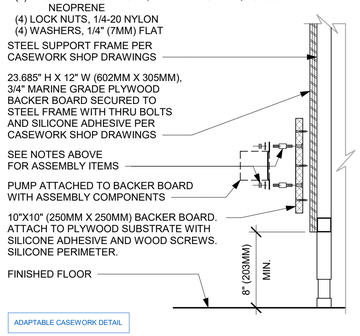

ADAPTABLE CASEWORK DETAIL

5 ESPRESSO PUMP MOUNTED AT CABINET
Scale: 1 1/2" = 1'-0"

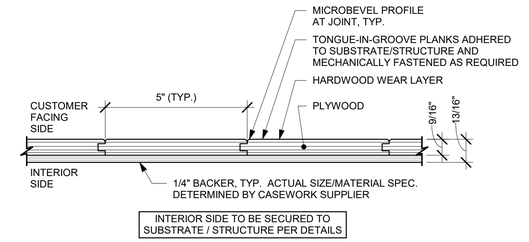

A **ENLARGED SECTION PROFILE**
NOT TO SCALE

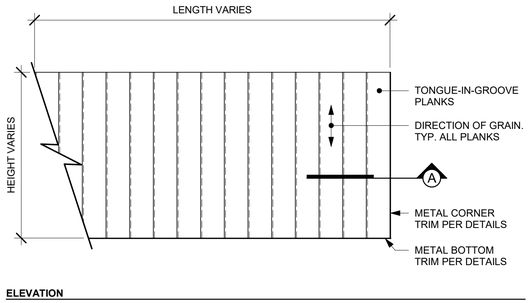

ELEVATION

6 FINISH APPLICATION (MAD 100-V) FIXED WIDTH WIDE PLANK
Scale: 3/4" = 1'-0"

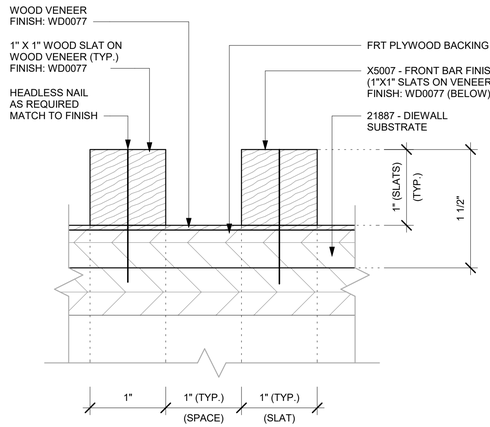

7 ENLARGED FINISH PANEL DETAIL
Scale: 12" = 1'-0"

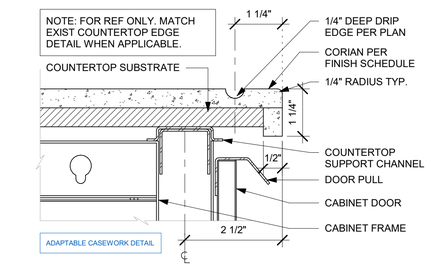

8 TYP. CORIAN DRIP EDGE - FRONTLINE
Scale: 6" = 1'-0"

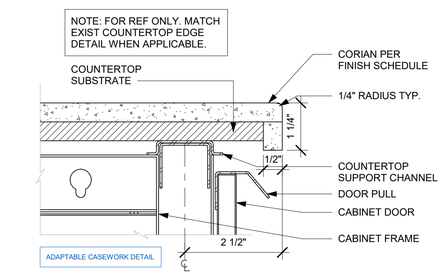

9 TYP. CORIAN EDGE - FRONTLINE
Scale: 6" = 1'-0"

3/20/2024 11:55:54 AM

FOR CONSTRUCTION

© 2019 STARBUCKS COFFEE COMPANY

STARBUCKS®
2401 UTAH AVENUE SOUTH
SEATTLE, WASHINGTON 98134
(206) 318-1575

THESE DRAWINGS AND THE PROJECT MANUAL ARE CONFIDENTIAL AND SHALL REMAIN THE SOLE PROPERTY OF STARBUCKS CORPORATION, WHICH IS THE OWNER OF THE COPYRIGHT IN THIS WORK. THEY SHALL NOT BE REPRODUCED (IN WHOLE OR IN PART), SHARED WITH THIRD PARTIES OR USED IN ANY MANNER ON OTHER PROJECTS OR EXTENSIONS TO THIS PROJECT WITHOUT THE PRIOR WRITTEN CONSENT OF STARBUCKS CORPORATION. THESE DRAWINGS AND SPECIFICATIONS ARE INTENDED TO EXPRESS DESIGN INTENT FOR A PROTOTYPICAL STARBUCKS STORE (WHICH IS SUBJECT TO CHANGE AT ANYTIME) AND DO NOT REFLECT ACTUAL SITE CONDITIONS. NEITHER PARTY SHALL HAVE ANY OBLIGATION NOR LIABILITY TO THE OTHER (EXCEPT STATED ABOVE) UNTIL A WRITTEN AGREEMENT IS FULLY EXECUTED BY BOTH PARTIES.

STARBUCKS TEMPLATE VERSION: I2023-10-23

Design Forum Architects Inc.
2056 Byers Rd
Miamisburg, OH 45342
Tel: (844) 804-7700
Donald J. Rethman
Architect In Charge
License: AR0017303

MARQUEE ENGINEERING
2230 PARK AVE, STE. 100
CINCINNATI, OH 45206
513.457.7131
WWW.MARQUEENG.COM

PROJECT NAME:
CURRY FORD &
YOUNG PINE RD

PROJECT ADDRESS:
10330 CURRY FORD RD
ORLANDO, FL 32825

STORE #:	49669
PROJECT #:	74019-040
ISSUE DATE:	03/20/2024
DESIGNER:	MARTIN PEREZ
PRODUCTION DESIGNER:	ANDY MCLOUD
CHECKED BY:	DONALD RETHMAN

Revision Schedule

Rev	Date	By	Description

SHEET TITLE:
INTERIOR DETAILS

SCALE: AS SHOWN

SHEET NUMBER:
I-510

NOTE:
SHOP DRAWINGS TO BE APPROVED BY SB DESIGNER PRIOR TO FABRICATION.

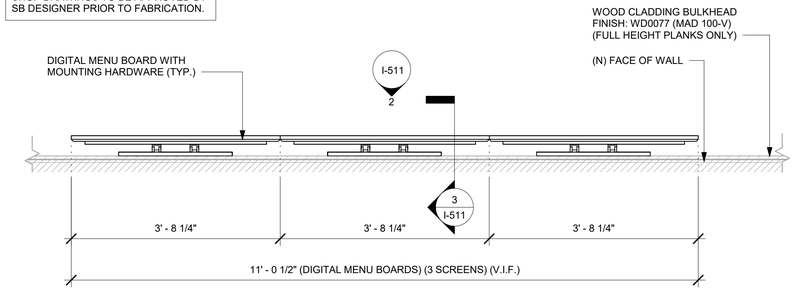

1 DIGITAL MENU BOARD - PLAN

Scale: 3/4" = 1'-0"

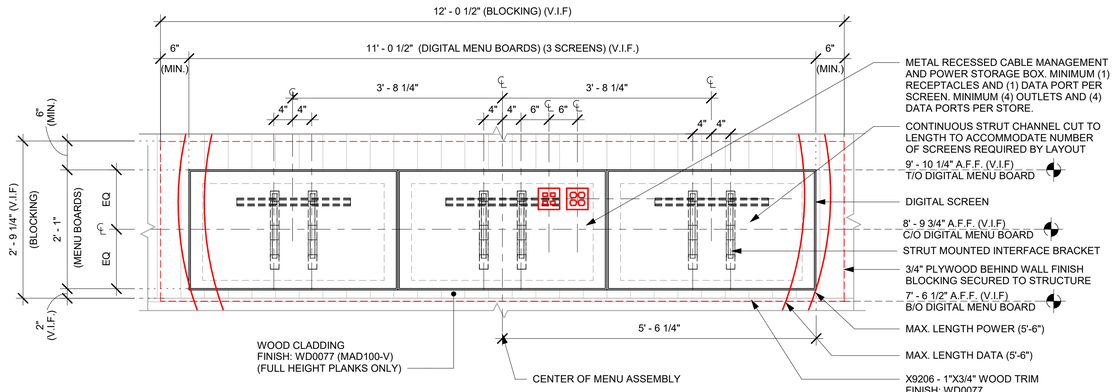

1. (1) QUAD OUTLETS REQUIRED (ONE SHARED FOR 2 SCREENS). DEDICATED 15 AMP CIRCUIT FOR ALL THREE SCREENS.
2. (1) DUAL DATA PORTS (ONE SHARED WITH 2 DMB). ETHERNET CONNECTION TO RUN TO BOH EQUIPMENT RACK.
3. 3/4" PLYWOOD BEHIND WALL FINISH BLOCKING SECURED TO STRUCTURE TO EXTEND. 6IN FROM ALL SIDE

DESIGNER/ CONSULTANT TO ADAPT DETAIL BASED ON STORE SPECIFIC MENU BOARD EQUIPMENT PER SDRC GUIDELINES FOR DIGITAL MENU BOARDS.

2 DIGITAL MENU BOARD - ELEVATION

Scale: 3/4" = 1'-0"

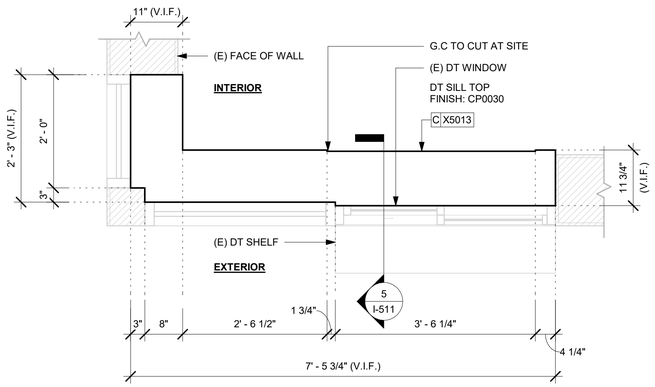

4 X5013 - DT SILL TOP - PLAN

Scale: 3/4" = 1'-0"

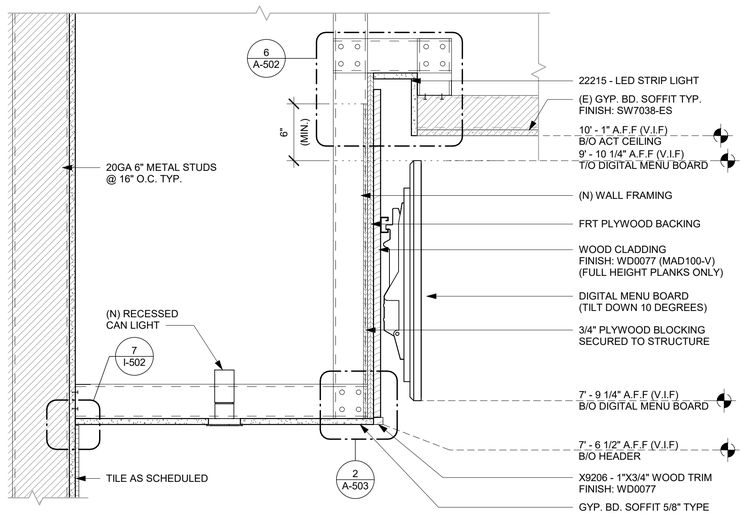

3 DIGITAL MENU BOARD - SECTION

Scale: 1 1/2" = 1'-0"

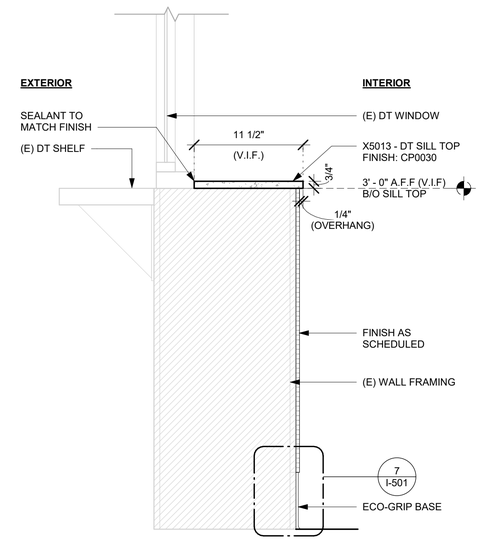

5 X5013 - DT SILL TOP - SECTION

Scale: 1 1/2" = 1'-0"

3/20/2024 11:55:56 AM

FOR CONSTRUCTION

© 2019 STARBUCKS COFFEE COMPANY

STARBUCKS®
2401 UTAH AVENUE SOUTH
SEATTLE, WASHINGTON 98134
(206) 318-1575

THESE DRAWINGS AND THE PROJECT MANUAL ARE CONFIDENTIAL AND SHALL REMAIN THE SOLE PROPERTY OF STARBUCKS CORPORATION, WHICH IS THE OWNER OF THE COPYRIGHT IN THIS WORK. THEY SHALL NOT BE REPRODUCED (IN WHOLE OR IN PART), SHARED WITH THIRD PARTIES OR USED IN ANY MANNER ON OTHER PROJECTS OR EXTENSIONS TO THIS PROJECT WITHOUT THE PRIOR WRITTEN CONSENT OF STARBUCKS CORPORATION. THESE DRAWINGS AND SPECIFICATIONS ARE INTENDED TO EXPRESS DESIGN INTENT FOR A PROTOTYPICAL STARBUCKS STORE (WHICH IS SUBJECT TO CHANGE AT ANYTIME) AND DO NOT REFLECT ACTUAL SITE CONDITIONS. NEITHER PARTY SHALL HAVE ANY OBLIGATION NOR LIABILITY TO THE OTHER (EXCEPT STATED ABOVE) UNTIL A WRITTEN AGREEMENT IS FULLY EXECUTED BY BOTH PARTIES.

STARBUCKS TEMPLATE VERSION: i2023-10-23

Design Forum Architects Inc.
2056 Byers Rd
Miamisburg, OH 45342
Tel: (844) 804-7700
Donald J. Rethman
Architect In Charge
License: AR0017303

MARQUEE ENGINEERING
2230 PARK AVE, STE. 100
CINCINNATI, OH 45206
513.457.7131
WWW.MARQUEENG.COM

PROJECT NAME:
CURRY FORD & YOUNG PINE RD

PROJECT ADDRESS:
10330 CURRY FORD RD
ORLANDO, FL 32825

STORE #:	49669
PROJECT #:	74019-040
ISSUE DATE:	03/20/2024
DESIGNER:	MARTIN PEREZ
PRODUCTION DESIGNER:	ANDY MCLOUD
CHECKED BY:	DONALD RETHMAN

Revision Schedule

Rev	Date	By	Description

SHEET TITLE:
INTERIOR DETAILS

SCALE: AS SHOWN

SHEET NUMBER:
I-511

NOTE:
SHOP DRAWINGS TO BE APPROVED BY SB DESIGNER PRIOR TO FABRICATION.

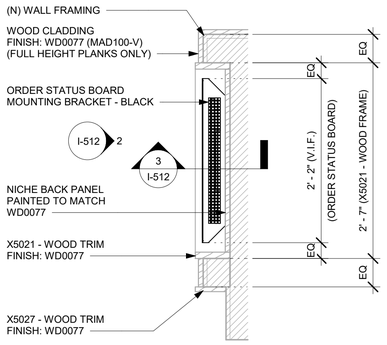

1 ORDER STATUS BOARD - PLAN

Scale: 1" = 1'-0"

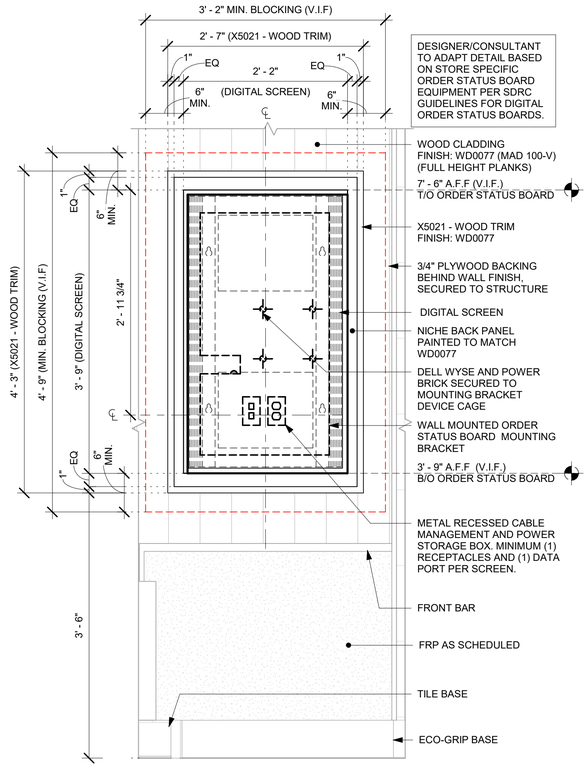

DESIGNER/CONSULTANT TO ADAPT DETAIL BASED ON STORE SPECIFIC ORDER STATUS BOARD EQUIPMENT PER SDRC GUIDELINES FOR DIGITAL ORDER STATUS BOARDS.

2 ORDER STATUS BOARD - ELEVATION

Scale: 1" = 1'-0"

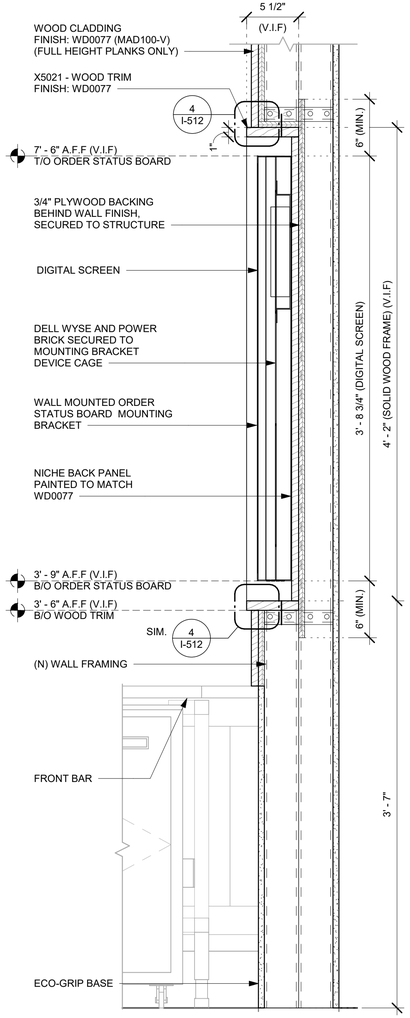

3 ORDER STATUS BOARD - SECTION

Scale: 1 1/2" = 1'-0"

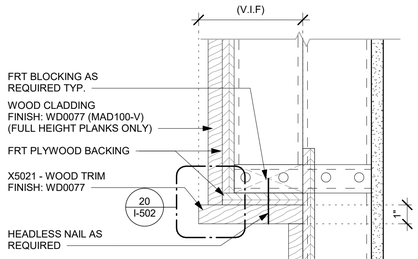

4 X5021 - WOOD TRIM DETAIL

Scale: 3" = 1'-0"

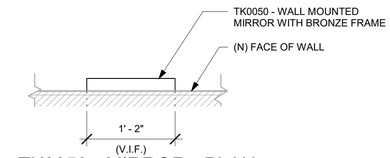

5 TK0050 - MIRROR - PLAN

Scale: 1" = 1'-0"

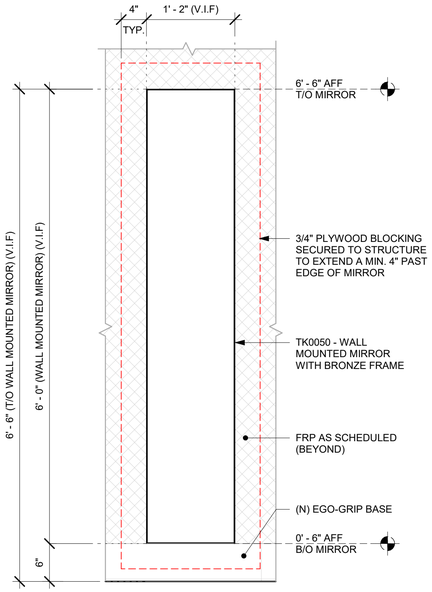

6 TK0050 - MIRROR - ELEVATION

Scale: 1" = 1'-0"

7 TK0050 - MIRROR - SECTION

Scale: 1 1/2" = 1'-0"

FOR CONSTRUCTION

© 2019 STARBUCKS COFFEE COMPANY

STARBUCKS®
2401 UTAH AVENUE SOUTH
SEATTLE, WASHINGTON 98134
(206) 318-1575

THESE DRAWINGS AND THE PROJECT MANUAL ARE CONFIDENTIAL AND SHALL REMAIN THE SOLE PROPERTY OF STARBUCKS CORPORATION, WHICH IS THE OWNER OF THE COPYRIGHT IN THIS WORK. THEY SHALL NOT BE REPRODUCED (IN WHOLE OR IN PART), SHARED WITH THIRD PARTIES OR USED IN ANY MANNER ON OTHER PROJECTS OR EXTENSIONS TO THIS PROJECT WITHOUT THE PRIOR WRITTEN CONSENT OF STARBUCKS CORPORATION. THESE DRAWINGS AND SPECIFICATIONS ARE INTENDED TO EXPRESS DESIGN INTENT FOR A PROTOTYPICAL STARBUCKS STORE (WHICH IS SUBJECT TO CHANGE AT ANYTIME) AND DO NOT REFLECT ACTUAL SITE CONDITIONS. NEITHER PARTY SHALL HAVE ANY OBLIGATION NOR LIABILITY TO THE OTHER (EXCEPT STATED ABOVE) UNTIL A WRITTEN AGREEMENT IS FULLY EXECUTED BY BOTH PARTIES.

STARBUCKS TEMPLATE VERSION: I2023-10-23

Design Forum Architects Inc.
2056 Byers Rd
Miamisburg, OH 45342
Tel: (844) 804-7700
Donald J. Rethman
Architect In Charge
License: AR0017303

MARQUEE ENGINEERING
2230 PARK AVE, STE. 100
CINCINNATI, OH 45206
513.457.7131
WWW.MARQUEENG.COM

PROJECT NAME:
CURRY FORD & YOUNG PINE RD

PROJECT ADDRESS:
10330 CURRY FORD RD
ORLANDO, FL 32825

STORE #:	49669
PROJECT #:	74019-040
ISSUE DATE:	03/20/2024
DESIGNER:	MARTIN PEREZ
PRODUCTION DESIGNER:	ANDY MCLOUD
CHECKED BY:	DONALD RETHMAN

Revision Schedule

Rev	Date	By	Description

SHEET TITLE:
INTERIOR DETAILS

SCALE: AS SHOWN

SHEET NUMBER:
I-512

3/20/2024 11:55:59 AM

NOTE:
SHOP DRAWINGS TO BE APPROVED BY SB DESIGNER PRIOR TO FABRICATION.

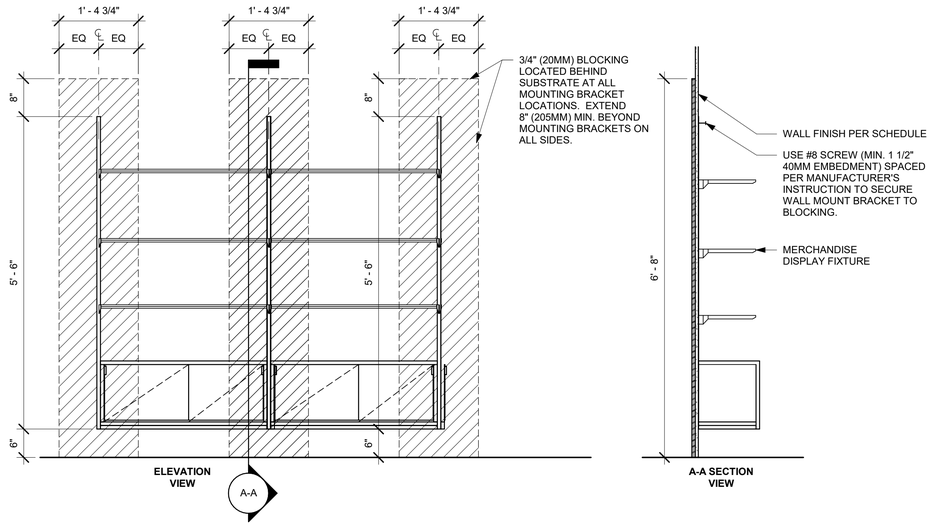

1 MERCHANDISE IN-WALL BAY DISPLAY FIXTURE WALL ATTACHMENT

Scale: 3/4" = 1'-0"

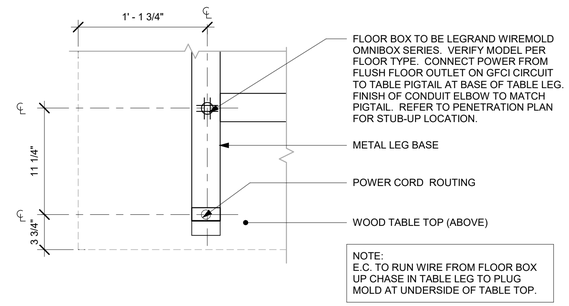

NOTE:
E.C. TO RUN WIRE FROM FLOOR BOX UP CHASE IN TABLE LEG TO PLUG MOLD AT UNDERSIDE OF TABLE TOP.

2 COMMUNITY TABLE LEG BASE PLAN

Scale: 1 1/2" = 1'-0"

FOR CONSTRUCTION

© 2019 STARBUCKS COFFEE COMPANY

STARBUCKS®
2401 UTAH AVENUE SOUTH
SEATTLE, WASHINGTON 98134
(206) 318-1575

THESE DRAWINGS AND THE PROJECT MANUAL ARE CONFIDENTIAL AND SHALL REMAIN THE SOLE PROPERTY OF STARBUCKS CORPORATION, WHICH IS THE OWNER OF THE COPYRIGHT IN THIS WORK. THEY SHALL NOT BE REPRODUCED (IN WHOLE OR IN PART), SHARED WITH THIRD PARTIES OR USED IN ANY MANNER ON OTHER PROJECTS OR EXTENSIONS TO THIS PROJECT WITHOUT THE PRIOR WRITTEN CONSENT OF STARBUCKS CORPORATION. THESE DRAWINGS AND SPECIFICATIONS ARE INTENDED TO EXPRESS DESIGN INTENT FOR A PROTOTYPICAL STARBUCKS STORE (WHICH IS SUBJECT TO CHANGE AT ANYTIME) AND DO NOT REFLECT ACTUAL SITE CONDITIONS. NEITHER PARTY SHALL HAVE ANY OBLIGATION NOR LIABILITY TO THE OTHER (EXCEPT STATED ABOVE) UNTIL A WRITTEN AGREEMENT IS FULLY EXECUTED BY BOTH PARTIES.

STARBUCKS TEMPLATE VERSION: i2023-10-23

Design Forum Architects Inc.
2056 Byers Rd
Miamisburg, OH 45342
Tel: (844) 804-7700

Donald J. Rethman
Architect In Charge
License: AR0017303

MARQUEE ENGINEERING
2230 PARK AVE, STE. 100
CINCINNATI, OH 45206
513.457.7131
WWW.MARQUEENG.COM

PROJECT NAME:
CURRY FORD & YOUNG PINE RD

PROJECT ADDRESS:
10330 CURRY FORD RD
ORLANDO, FL 32825

STORE #:	49669
PROJECT #:	74019-040
ISSUE DATE:	03/20/2024
DESIGNER:	MARTIN PEREZ
PRODUCTION DESIGNER:	ANDY MCLOUD
CHECKED BY:	DONALD RETHMAN

Revision Schedule

Rev	Date	By	Description

SHEET TITLE:
INTERIOR DETAILS

SCALE: As indicated

SHEET NUMBER:
I-513

3/20/2024 11:56:00 AM

NOTE:
SHOP DRAWINGS TO BE APPROVED BY SB DESIGNER PRIOR TO FABRICATION.

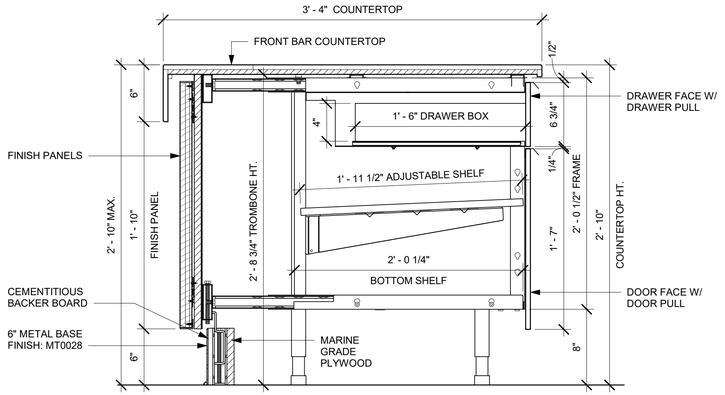

1 AC FRONT BAR DRAWER CABINET ASSEMBLY ON LEGS SECTION
Scale: 1 1/2" = 1'-0"

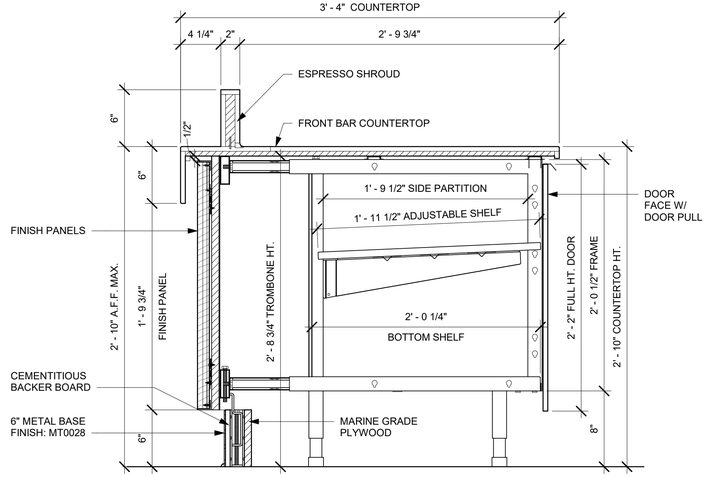

2 AC FRONT BAR CABINET ASSEMBLY ON LEGS SECTION
Scale: 1 1/2" = 1'-0"

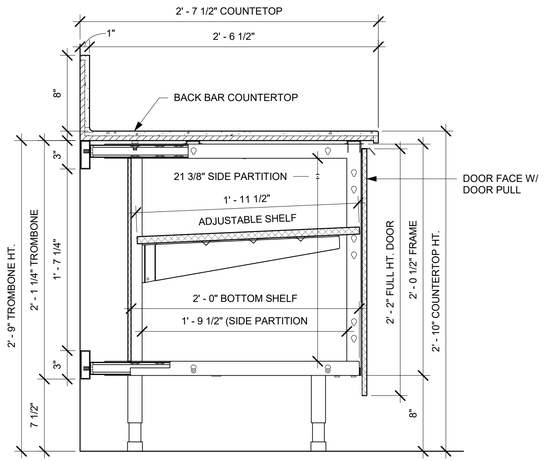

3 AC BACK BAR CABINET ASSEMBLY ON LEGS SECTION
Scale: 1 1/2" = 1'-0"

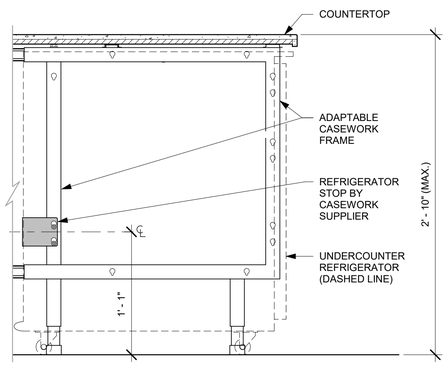

4 AC UNDERCOUNTER REFRIGERATOR SECTION
Scale: 1 1/2" = 1'-0"

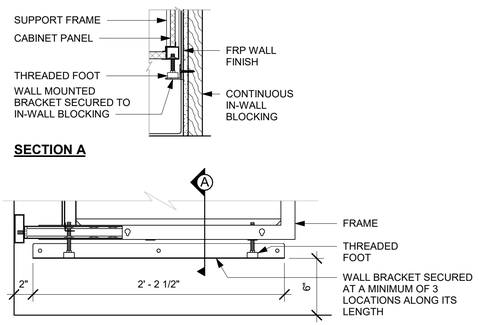

5 AC BACKLINE WALL BRACKET ASSEMBLY
Scale: 1 1/2" = 1'-0"

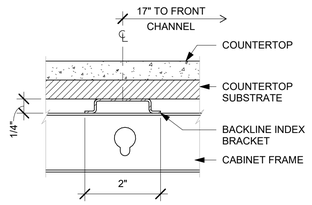

6 AC COUNTERTOP SUPPORT CHANNEL
Scale: 6" = 1'-0"

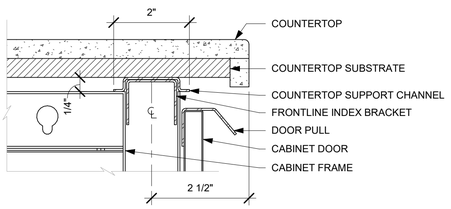

7 AC COUNTERTOP FRONT HAT SUPPORT CHANNEL
Scale: 6" = 1'-0"

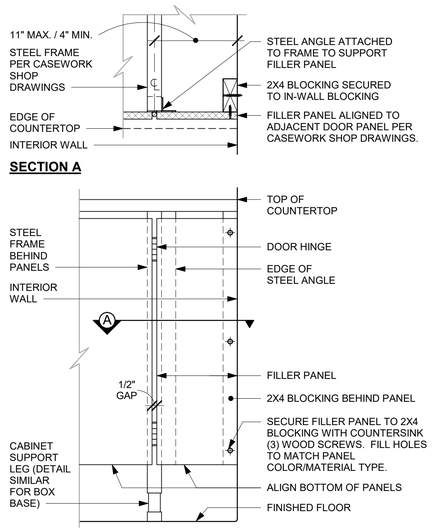

8 FILLER PANEL AT WALL
Scale: 1 1/2" = 1'-0"

3/20/2024 11:56:03 AM

FOR CONSTRUCTION

© 2019 STARBUCKS COFFEE COMPANY

STARBUCKS®
2401 UTAH AVENUE SOUTH
SEATTLE, WASHINGTON 98134
(206) 318-1575

THESE DRAWINGS AND THE PROJECT MANUAL ARE CONFIDENTIAL AND SHALL REMAIN THE SOLE PROPERTY OF STARBUCKS CORPORATION, WHICH IS THE OWNER OF THE COPYRIGHT IN THIS WORK. THEY SHALL NOT BE REPRODUCED (IN WHOLE OR IN PART), SHARED WITH THIRD PARTIES OR USED IN ANY MANNER ON OTHER PROJECTS OR EXTENSIONS TO THIS PROJECT WITHOUT THE PRIOR WRITTEN CONSENT OF STARBUCKS CORPORATION. THESE DRAWINGS AND SPECIFICATIONS ARE INTENDED TO EXPRESS DESIGN INTENT FOR A PROTOTYPICAL STARBUCKS STORE (WHICH IS SUBJECT TO CHANGE AT ANYTIME) AND DO NOT REFLECT ACTUAL SITE CONDITIONS. NEITHER PARTY SHALL HAVE ANY OBLIGATION NOR LIABILITY TO THE OTHER (EXCEPT STATED ABOVE) UNTIL A WRITTEN AGREEMENT IS FULLY EXECUTED BY BOTH PARTIES.

STARBUCKS TEMPLATE VERSION: i2023-10-23

Design Forum Architects Inc.
2056 Byers Rd
Miamisburg, OH 45342
Tel: (844) 804-7700
Donald J. Rethman
Architect In Charge
License: AR0017303

MARQUEE ENGINEERING
2230 PARK AVE, STE. 100
CINCINNATI, OH 45206
513.457.7131
WWW.MARQUEENG.COM

PROJECT NAME:
CURRY FORD & YOUNG PINE RD

PROJECT ADDRESS:
10330 CURRY FORD RD
ORLANDO, FL 32825

STORE #:	49669
PROJECT #:	74019-040
ISSUE DATE:	03/20/2024
DESIGNER:	MARTIN PEREZ
PRODUCTION DESIGNER:	ANDY MCLOUD
CHECKED BY:	DONALD RETHMAN

Revision Schedule

Rev	Date	By	Description

SHEET TITLE:
INTERIOR DETAILS
SCALE: AS SHOWN

SHEET NUMBER:
I-514

DATA DEVICE SCHEDULE - "A"

DESIGN ID	COUNT	DESCRIPTION	FURN. BY	INST. BY	COMMENTS
AUDIO VISUAL					
10005	1	MUSIC SYSTEM	SB	GC	
19339	1	AMPLIFIER - 40W	SB	GC	
19493	3	SPEAKER PENDANT MOUNTED - BLACK	SB	GC	
22726	1	DT POS MONITOR ARM TRIPLE SURFACE MOUNTED	SB	GC	PART OF RETAIL IT EQUIPMENT PACKAGE
DATA					
10002	1	COMPUTER MANAGER WORKSTATION	SB	GC	
10007	1	PRINTER MANAGER WORKSTATION	SB	GC	
18744	1	EQUIPMENT RACK WITH LOCK - 24IN 610MM	SB	GC	
20294	1	IOT MODULE	SB	GC	
GRAPHICS - INTERIOR MENU					
22970	4	MENU BOARD - DIGITAL DISPLAY - 44X25.25IN 1121X644MM - BLACK	SB	GC	
22971	3	MENU BOARD - DIGITAL MENU BOARD MOUNTING BRACKET SINGLE SCREEN - BLACK	SB	GC	
23021	1	MENU BOARD - ORDER STATUS BOARD MOUNTING BRACKET - BLACK	SB	GC	
POINT OF SALE					
10022	1	MONEY COUNTER	SB	GC	

WALL BASE SCHEDULE - "B"

DESIGN ID	LENGTH	DESCRIPTION	FURN. BY	INST. BY	COMMENTS
BASE TRIM					
X9100	33' - 2 3/4"	FLOOR FRAME 16 GA 2B SS AROUND CUSTOM WALK-OFF MAT RECESSED	GC	GC	SOURCED FROM VD; SEE DETAIL: 1/I-501
X9101	51' - 3 1/4"	SCHLUTER BASE - DILEX - AHK TRIM	GC	GC	SCHLUTER SYSTEM WILL REQUIRE USE OF 90 DEGREE CORNER PIECE TO ACCOMODATE FOR RADIUS TRIM PROFILE. FINISH: DARK ANTHRACITE
METAL BASE					
X9102	24' - 5 1/4"	METAL BASE - 6IN 150MM - BLACK - MT0028	GC	GC	PROVIDED BY CASEWORK VENDOR
TILE BASE					
18740	70' - 8 3/4"	TILE BASE - PLAZA NOVA - BLACK SHADOW - 6X12IN 150X300MM	SB	GC	GROUT: MAPEI - 09 BLACK, OR EQUAL
19795	258' - 2 1/2"	POLYVINYL TILE BASE SHEET - ECO-GRIP - PEWTER - 6X96IN 150X2438MM	GC	GC	

CASEWORK SCHEDULE - "C"

DESIGN ID	COUNT	DESCRIPTION	FURN. BY	INST. BY	COMMENTS
CABINET					
19281	2	CABINET - ESPRESSO ICE BIN STAINLESS - 20IN 510MM	SB	GC	
21890	32	CABINET - SIDE PANEL	SB	GC	
21891	9	CABINET - BOTTOM SHELF - 15IN 380MM	SB	GC	
21892	6	CABINET - BACK PANEL - 15IN 380MM	SB	GC	
21893	5	CABINET - ADJUSTABLE SHELF - 15IN 380MM	SB	GC	
21894	6	CABINET - DOOR - 15IN 380MM	SB	GC	FINISH: CP0024
21895	8	CABINET - DOOR TRASH - 15IN 380MM	SB	GC	FINISH: CP0024
21896	2	CABINET - DRAWER - 15IN 380MM	SB	GC	FINISH: CP0024
21898	1	CABINET - BOTTOM SHELF - 18IN 455MM	SB	GC	
21899	1	CABINET - BACK PANEL - 18IN 455MM	SB	GC	
21901	1	CABINET - DOOR - 18IN 455MM	SB	GC	FINISH: CP0024
21902	7	CABINET - BOTTOM SHELF - 30IN 760MM	SB	GC	
21903	4	CABINET - BACK PANEL - 30IN 760MM	SB	GC	
21904	10	CABINET - ADJUSTABLE SHELF - 30IN 760MM	SB	GC	
21905	4	CABINET - DOOR - 30IN 760MM	SB	GC	FINISH: CP0024
21906	1	CABINET - END CAP FRONTBAR	SB	GC	FINISH: CP0024
21907	4	CABINET - END CAP BACKBAR	SB	GC	FINISH: CP0024
21908	6	CABINET - FILLER PANEL - VARIABLE LENGTH	SB	GC	FINISH: CP0024; LENGTH REQUIRED: (V.I.F) (2) 0' - 2 1/2" , (1) 0' - 4 1/4" (1) 0' - 7 1/2" , (1) 0' - 9" (1) 0' - 11 1/2"
21909	1	CABINET - DT POS UPPER CUBBY - 32IN 815MM	SB	GC	FINISH: PL0019
21910	1	CABINET - FRENCH CLEAT - VARIABLE LENGTH	SB	GC	LENGTH REQUIRED: (V.I.F) (1) 2' - 6 1/2"
21912	3	CABINET - BACK PANEL FOR POS - 30IN 760MM	SB	GC	
21913	2	CABINET - EQUIPMENT MOUNTING PANEL	SB	GC	
22749	1	CABINET - ESPRESSO PUMP MOUNT PANEL	SB	GC	
23425	2	CABINET - WRM DOOR LOWERED COUNTER - 15IN 380MM	SB	GC	
CABINETS					
23711	1	CABINET - CBE UPPER CASEWORK IN-LINE - RF - 82IN	SB	GC	
CAFE					
20111	2	CABINET - 36IN 915MM - WALNUT WD0077	SB	GC	
20344	1	WALL BAY ON STANDARD 2 UNIT - 72IN 1830MM - WALNUT WD0077	SB	GC	
23963	1	WASTE AND RECYCLE STATION THREE DROP - WARM BROWN WOODGRAIN AND WHITE PL0030 CP0002	SB	GC	
COUNTERTOP					
21928	2	COUNTERTOP - END CAP BACKBAR	SB	GC	FINISH: CP0030
22354	1	COUNTERTOP - ESPRESSO SHROUD - 141IN 3580MM	SB	GC	FINISH: CP0030
22395	2	COUNTERTOP - HAND SINK LOW SPLASH - 15IN 380MM	SB	GC	
23427	1	COUNTERTOP - WRM LF - 78IN 1980MM	SB	GC	FINISH: CP0030
X5001	1	CUSTOM COUNTERTOP - END CAP FRONTBAR	SB	GC	FINISH: CP0030; SEE DETAIL: 2/I-509; SIM. DID# 21923; CUSTOM DUE TO 6" FRONT EDGE
X5002	1	CUSTOM COUNTERTOP - POS - 84IN 2135MM	SB	GC	FINISH: CP0030; SEE DETAIL: 2/I-509; SIM. DID# 22361; CUSTOM DUE TO 6" FRONT EDGE
X5003	1	CUSTOM COUNTERTOP - ESPRESSO FRONTBAR - LF - 141IN 3580MM	SB	GC	FINISH: CP0030; SEE DETAIL: 2/I-509; SIM. DID# 22352; CUSTOM DUE TO 6" FRONT EDGE
X5004	1	CUSTOM COUNTERTOP - CONSOLIDATED HANDOFF - 61IN 1550MM	SB	GC	FINISH: CP0030; SEE DETAIL: 2/I-509; SIM. DID# 22391; CUSTOM DUE TO 6" FRONT EDGE
X5005	1	CUSTOM COUNTERTOP - FILLER FRONTBAR - VARIABLE LENGTH	SB	GC	FINISH: CP0030; SEE DETAIL: 2/I-509; SIM. DID# 21918; CUSTOM DUE TO 6" FRONT EDGE; LENGTH REQUIRED: (V.I.F) (1) 0' - 6"

CASEWORK SCHEDULE - "C"

DESIGN ID	COUNT	DESCRIPTION	FURN. BY	INST. BY	COMMENTS
X5008	6	CUSTOM COUNTERTOP - FILLER BACKBAR - VARIABLE LENGTH	SB	GC	FINISH: CP0030; SIM. DID # 21919; CUSTOM DUE TO 8IN INTEGRAL BACKSPLASH; LENGTH REQUIRED; (V.I.F); (2) 0' - 3/4" (1) 0' - 1 1/4" (1) 0' - 3" (1) 0' - 8" (1) 1' - 0"
X5009	2	CUSTOM COUNTERTOP - BACKBAR - 30IN 760MM	SB	GC	FINISH: CP0030; SIM. DID # 21927; CUSTOM DUE TO 8IN INTEGRAL BACKSPLASH
X5010	1	CUSTOM COUNTERTOP - CBE IN-LINE RF - 139IN 3530MM	SB	GC	FINISH: CP0030; SIM. DID # 23403; CUSTOM DUE TO 8IN INTEGRAL BACKSPLASH
X5011	1	CUSTOM COUNTERTOP - BACKBAR - 30IN 760MM	SB	GC	FINISH: CP0030; SIM. DID # 21927; CUSTOM DUE TO 8IN INTEGRAL BACKSPLASH
X5012	3	CUSTOM COUNTERTOP - 2IN TALL BACKSPLASH - VARIABLE LENGTH	SB	GC	FINISH: CP0030; SEE DETAIL: 5/I-509; LENGTH REQUIRED: (V.I.F) (1) 0' - 4 1/4" (1) 1' - 4" (1) 2' - 7 1/2"
X5014	2	CUSTOM COUNTERTOP - FILLER BACKBAR - VARIABLE LENGTH	SB	GC	FINISH: CP0030; SIM. DID # 21919; CUSTOM DUE TO NO INTEGRAL BACKSPLASH; LENGTH REQUIRED; (V.I.F); (1) 0' - 3" (1) 0' - 9 1/2"
X5015	1	CUSTOM COUNTERTOP - DT POS - LF - 76IN 1930MM	SB	GC	FINISH: CP0030; SIM. DID # 22362; CUSTOM DUE TO 8IN INTEGRAL BACKSPLASH
X5016	1	CUSTOM COUNTERTOP - BREW - LF - 90IN 2285MM	SB	GC	FINISH: CP0030; SIM. DID # 22328; CUSTOM DUE TO 8IN INTEGRAL BACKSPLASH
X5017	1	CUSTOM COUNTERTOP - WARMING - RF - 92IN 2335MM	SB	GC	FINISH: CP0030; SIM. DID # 22377; CUSTOM DUE TO 8IN INTEGRAL BACKSPLASH
X5018	1	CUSTOM COUNTERTOP - BACKBAR - 15IN 380MM	SB	GC	FINISH: CP0030; SIM. DID # 21925; CUSTOM DUE TO 8IN INTEGRAL BACKSPLASH
X5019	1	CUSTOM COUNTERTOP - END CAP BACKBAR	SB	GC	FINISH: CP0030; SIM. DID # 21928; CUSTOM DUE TO 8IN INTEGRAL BACKSPLASH
X5020	3	CUSTOM COUNTERTOP - 8IN TALL BACKSPLASH - VARIABLE LENGTH	SB	GC	FINISH: CP0030; SEE DETAIL: 4/I-509; LENGTH REQUIRED: (V.I.F) (2) 2' - 6 1/2" (1) 2' - 2 1/4"
DIEWALL					
21885	17	DIEWALL - FRAMING - VARIABLE LENGTH	SB	GC	
21886	3	DIEWALL - BASE - VARIABLE LENGTH	SB	GC	
21887	3	DIEWALL - SUBSTRATE PANEL - VARIABLE LENGTH	SB	GC	
21888	46	DIEWALL - SUPPORT LEG	SB	GC	
23439	1	DIEWALL - WRM STRUCTURE LOWERED COUNTER	SB	GC	
OTHER					
10218	8	CORNER GUARD - 0.75IN 20MM - MT0028	SB	GC	LOCATED @ CAFE; PROVIDED BY CASEWORK VENDOR
10829	3	CORNER GUARD - .75IN 19MM; FINISH: STAINLESS STEEL	SB	GC	LOCATED @ BOH; PROVIDED BY CASEWORK VENDOR
11155	2	ESPRESSO MACHINE PUMP MOUNT - 10X10IN 255X255MM	SB	GC	
21914	9	FRIDGE STOP BRACKET SET	SB	GC	
X5013	1	CUSTOM CORIAN SILL TOP	SB	GC	FINISH: CP0030; SEE DETAIL: 4/I-511
X5021	1	CUSTOM WOOD FRAME AT ORDER STATUS BOARD	SB	GC	FINISH: WD0077; SEE DETAIL: 1/I-512; PROVIDED BY CASEWORK VENDOR
X5022	1	CUSTOM SOLID WOOD CASING AT CAFE	SB	GC	FINISH: WD0077; SEE DETAIL: 6/A-503; PROVIDED BY CASEWORK VENDOR
X5023	1	CUSTOM METAL TRIM AT WORKROOM	SB	GC	FINISH: MT0028; SEE DETAIL: 2/A-502; PROVIDED BY CASEWORK VENDOR
X5024	1	CUSTOM METAL TRIM AT BACKBAR	SB	GC	FINISH: MT0028; SEE DETAIL: 10/I-502; PROVIDED BY CASEWORK VENDOR
X5027	1	CUSTOM WOOD TRIM AT FRONT BAR	SB	GC	FINISH: WD0077; SEE DETAIL: 23/I-502; PROVIDED BY CASEWORK VENDOR
X5029	1	CUSTOM SOLID WOOD TRIM AT RR HEADER	SB	GC	FINISH: WD0077; SEE DETAIL: 3/A-502; PROVIDED BY CASEWORK VENDOR
X5030	1	CUSTOM METAL TRIM AT WORKROOM	SB	GC	FINISH: MT0028; SEE DETAIL: 25/I-502; PROVIDED BY CASEWORK VENDOR
X5034	3	FRY REGLET MILLWORK "Y" TRIM AT WOOD CLADDING EDGE	SB	GC	FINISH: BLACK; SEE DETAIL: 12/I-502; LOCATED @ CAFE 1/4" POST OUTSIDE CORNER TRIM; MODEL: 1/2" - MWPOSC2550, FINISH: STANDARD POWDER COAT - BLACK. GC TO VERIFY LENGTHS; PROVIDED BY CASEWORK VENDOR
PANEL					
X5007	1	CUSTOM FRONT BAR FINISH PANEL	SB	GC	FINISH: WD0077; SEE DETAIL: 1/I-509
X5028	1	CUSTOM PANEL - CBE SKIRT UPPER IN-LINE - VARIABLE HEIGHT	SB	GC	FINISH: PLX003; SEE DETAIL: 1/A-502; SIM DID #23536

DOOR SCHEDULE - "D"

DESIGN ID	COUNT	DESCRIPTION	FURN. BY	INST. BY	COMMENTS
DOOR					
10086	1	DOOR - SINGLE IMPACT DOUBLE ACTING - 36IN 915MM - TYPE G	SB	GC	ELIASON; SEE HARDWARE SET # 11; DOOR TYPE G; HOLLOW METAL DOOR, DOOR FINISH: PL0019; FRAME FINISH: MT0028
10190	2	DOOR - SINGLE FLUSH - 36IN - TYPE E	SB	GC	DOOR FINISH: STAIN TO MATCH WD0035; FRAME FINISH: WD0035; KICK PLATE - WD0035 FINISH OR POWDER COATED TO MATCH WD0035; LOCKNET; SEE HARDWARE SET#6, DOOR TYPE E
X2001	1	DOOR - STOREFRONT METAL FRAME SINGLE - TYPE B	GC	GC	LOCKNET; DOOR FINISH: 1/4" TEMPERED GLASS - INSIDE GLAZING - IMPACT RESISTANT ; FRAME FINISH: CLEAR ANODIZED ALUMINIUM; SEE HARDWARE SET # 2-A, DOOR TYPE B

FURNITURE SCHEDULE - "F"

DESIGN ID	COUNT	DESCRIPTION	FURN. BY	INST. BY	COMMENTS
CHAIR					
21360	10	CHAIR - CAFE PEGGY - WALNUT WD0077	SB	GC	
21454	9	CHAIR - CAFE ASHER UPHOLSTERED BACK - WALNUT AND CARAMEL BROWN NATURAL WD0077 F0008	SB	GC	
21462	8	CHAIR - LOUNGE ASHER WOOD SEAT - WALNUT AND CARAMEL BROWN NATURAL WD0077 F0008	SB	GC	
22878	2	CHAIR - LOUNGE COMF - BLACK AND CARAMEL BROWN NATURAL MT0028 F0008	SB	GC	
23447	16	CHAIR - CAFE HANS 2.0 - MOTTLED GREY	SB	GC	
23449	12	CHAIR - LOUNGE HANS 2.0 - MOTTLED GREY	SB	GC	
TK0077	1	CHAIR - MANAGERS WORKSTATION	SB	GC	STEELCASE SERIES ONE ARMLESS
DESK					
TK0053	1	DESK - MANAGERS WORKSTATION SHELVES - 48IN 1220MM	SB	GC	
TK0076	1	DESK - MANAGERS WORKSTATION - 48X24X27IN 1220X610X685MM	SB	GC	
MIRROR					
14350	2	MIRROR - RESTROOM ANGLED- 18X36IN 455X915MM	SB	GC	INSTALLED AT CENTER OF SINK, MIN. 40" A.F.F. TO B.O. MIRROR.
TK0050	1	MIRROR - BOH - 16X51IN 405X1295MM	SB	GC	SEE DETAIL: 5/I-512
OTHER					
10756	2	COAT HOOK 1 PRONG SQUARE - 2IN 50MM - SST	SB	GC	
TK0051	1	COAT HOOK STRIP - 30IN 760MM	SB	GC	BLACK FINISH
STORAGE					
TK0078	1	FILE MOBILE PEDESTAL WITH CUSHION AND LOCK	SB	GC	
TK0079	1	MANAGERS DESK CART - 24X20IN 610X510MM	SB	GC	
TABLE					
16520	4	TABLE - BASE CAFE DOME ACCENT - 20X27IN 510X685MM - HOT ROLLED STEEL MT0011	SB	GC	
17340	6	TABLE - CAFE METAL PEDESTAL BASE SQUARE - 24IN 610MM - BLACK MT0028	SB	GC	
17341	2	TABLE - ACCESSIBLE METAL WITH TAPERED LEGS - 36X24IN 915X610MM - BLACK MT0028	SB	GC	EXTERIOR FURNITURE
18404	1	TABLE - COMMUNITY CAFE HEIGHT ANGLE BASE - 10 SEAT NARROW - WITH POWER WALNUT WD0077	SB	GC	
20128	6	TABLE - OCCASIONAL COFFEE CAMERON - FLAT BLACK MT0028	SB	GC	
21844	3	TABLE - TOP ROUND EDGE ROUND - 30IN 760MM - WALNUT WD0077	SB	GC	
21847	1	TABLE - TOP ROUND EDGE SQUARE - 24IN 610MM - WALNUT WD0077	SB	GC	
TK0028	5	TABLE - OCCASIONAL COFFEE COCO	SB	GC	
WINDOW TREATMENT					
22486	14	ROLLER SHADE - DARK BROWN - 5PC OPEN	SB	GC	CROPPED LENGTH ABOVE DOOR; LENGTH REQUIRED (V.I.F.): (1) 3' - 0" (1) 3' - 1 3/4" (1) 3' - 3 3/4" (5) 3' - 4" (4) 3' - 6 1/2" (1) 4' - 1" (1) 6' - 0" EXTEND TO TOP OF BOTTOM MULLION

RESPONSIBILITY LEGEND

FURN. BY	INST. BY
SB - FURNISHED BY STARBUCKS	SB - INSTALLED BY GENERAL CONTRACTOR
GC - FURNISHED BY GENERAL CONTRACTOR	GC - INSTALLED BY STARBUCKS
VD - FURNISHED BY VENDOR	VD - INSTALLED BY VENDOR

NOTE:
ALL RESPONSIBILITIES TO BE CONFIRMED WITH STARBUCKS CONSTRUCTION MANAGER PRIOR TO ORDERING / CONSTRUCTION.

FOR CONSTRUCTION

© 2019 STARBUCKS COFFEE COMPANY

STARBUCKS®
2401 UTAH AVENUE SOUTH
SEATTLE, WASHINGTON 98134
(206) 318-1575

THESE DRAWINGS AND THE PROJECT MANUAL ARE CONFIDENTIAL AND SHALL REMAIN THE SOLE PROPERTY OF STARBUCKS CORPORATION, WHICH IS THE OWNER OF THE COPYRIGHT IN THIS WORK. THEY SHALL NOT BE REPRODUCED (IN WHOLE OR IN PART), SHARED WITH THIRD PARTIES OR USED IN ANY MANNER ON OTHER PROJECTS OR EXTENSIONS TO THIS PROJECT WITHOUT THE PRIOR WRITTEN CONSENT OF STARBUCKS CORPORATION. THESE DRAWINGS AND SPECIFICATIONS ARE INTENDED TO EXPRESS DESIGN INTENT FOR A PROTOTYPICAL STARBUCKS STORE (WHICH IS SUBJECT TO CHANGE AT ANYTIME) AND DO NOT REFLECT ACTUAL SITE CONDITIONS. NEITHER PARTY SHALL HAVE ANY OBLIGATION NOR LIABILITY TO THE OTHER (EXCEPT STATED ABOVE) UNTIL A WRITTEN AGREEMENT IS FULLY EXECUTED BY BOTH PARTIES.

STARBUCKS TEMPLATE VERSION: i2023-10-23

Design Forum Architects Inc.
2056 Byers Rd
Miamisburg, OH 45342
Tel: (844) 804-7700
Donald J. Rethman
Architect In Charge
License: AR0017303

MARQUEE ENGINEERING
2230 PARK AVE, STE. 100
CINCINNATI, OH 45206
513.457.7131
WWW.MARQUEENG.COM

PROJECT NAME:
CURRY FORD & YOUNG PINE RD

PROJECT ADDRESS:
10330 CURRY FORD RD
ORLANDO, FL 32825

STORE #: 49669
PROJECT #: 74019-040
ISSUE DATE: 03/20/2024
DESIGNER: MARTIN PEREZ
PRODUCTION DESIGNER: ANDY MCLOUD
CHECKED BY: DONALD RETHMAN

Revision Schedule

Rev	Date	By	Description

SHEET TITLE:
SCHEDULES

SCALE: NO SCALE

SHEET NUMBER:
I-601

3/20/2024 11:56:08 AM

SPECIALTY EQUIPMENT SCHEDULE - "E"

DESIGN ID	COUNT	DESCRIPTION	FURN. BY	INST. BY	COMMENTS
COOLING					
10110	2	FRIDGE REACH IN 1 DOOR RH - 29IN 735MM	SB	GC	
10267	3	FRIDGE UNDERCOUNTER 1 DOOR - 27IN 685MM	SB	GC	
11083	1	FRIDGE REACH IN 2 DOOR - 51X35IN 1295X890MM	SB	GC	
12618	3	FRIDGE UNDERCOUNTER 1 DOOR WITH SHELF - 27IN 685MM	SB	GC	
13620	1	FREEZER REACH IN 1 DOOR LH - 27IN 685MM	SB	GC	
13682	2	FREEZER REACH IN 2 DOOR - 54IN 1370MM	SB	GC	
EQUIPMENT					
10808	1	GRINDER DITTING KR1203	SB	GC	
15186	1	DISHWASHER HOT LOW STEAM	SB	GC	
17564	1	BLENDER PITCHER RINSER WITH SENSOR	SB	GC	
20032	2	OVEN EIKON E2S - BLACK	SB	GC	
21679	1	NITROGEN GENERATOR ELEMENT COMPACT	SB	GC	
22885	1	BREWER CLOVER VERTICA DOUBLE	SB	GC	
23381	1	BREWER CLOVER VERTICA CORD	SB	GC	
23393	3	EQUIPMENT - CBE MILK DISPENSE BRACKET SLIDE	SB	GC	
23419	3	MILK DISPENSER	SB	GC	
23443	1	OVEN COMBI	SB	GC	
FAN					
23717	1	STEAM VENT - COMBI OVEN	SB	GC	
FOOD CASE					
23440	1	FOOD CASE - WARMING WALL - 1000 SQUARE	SB	GC	
ICE					
18029	1	ICE - BIN B110	SB	GC	BPF-1 ADAPTER KIT (011076103) REQUIRED WHEN PAIRING WITH 30" (760MM) ICE MACHINES
19278	2	ICE - BIN DROP IN 45LB 20KG HORIZONTAL	SB	GC	
23181	1	ICE - MACHINE HMD2110RBT REMOTE COOLED	SB	GC	
23421	1	ICE - NUGGET ICE DISPENSER - SINGLE ICE MACHINE	SB	GC	
23423	1	ICE - NUGGET ICE DIVERTER	SB	GC	
23424	1	ICE - NUGGET ICE DIVERTER CONTROL PANEL (DO NOT ORDER, SHIPS WITH DIVERTER)	SB	GC	
23526	1	ICE - BIN ADAPTOR FOLLETT B110H22H30DV PEDESTAL FOR B110	SB	GC	
OTHER					
10091	1	CUP DISPENSER TALL HOT VERTICAL	SB	GC	
10099	2	RESTROOM TOILET PAPER HOLDER	SB	GC	
10172	2	RESTROOM SEAT COVER DISPENSER	SB	GC	
10179	2	HAND DRYER SURFACE MOUNTED	SB	GC	
10384	2	DIAPER CHANGING STATION HORIZONTAL	SB	GC	
10396	1	CUP DISPENSER SHORT HOT VERTICAL	SB	GC	
10501	2	FIRE EXTINGUISHER	SB	GC	
10769	2	RESTROOM GRAB BAR VERTICAL - 18IN 455MM	SB	GC	
10791	2	CUP DISPENSER GRANDE VENTI COLD VERTICAL	SB	GC	
10855	2	CUP DISPENSER GRANDE VENTI HOT VERTICAL	SB	GC	
10858	1	CUP DISPENSER TALL COLD VERTICAL	SB	GC	
10859	2	RESTROOM GRAB BAR - 48IN 1220MM	SB	GC	
10862	2	RESTROOM GRAB BAR - 36IN 915MM	SB	GC	
10947	3	SOAP DISPENSER WALL MOUNTED	SB	GC	
10977	1	PAPER TOWEL DISPENSER FULL SIZE - TRANSLUCENT GRAY	SB	GC	
10992	2	PAPER TOWEL DISPENSER HALF SIZE - TRANSLUCENT GRAY	SB	GC	
11115	2	SOAP DISPENSER SINK MOUNTED	SB	GC	
13330	1	MOBILE CUP DISPENSER CADDY	SB	GC	
13584	1	CUP DISPENSER TRENTA COLD VERTICAL	SB	GC	
20403	6	KEG - 3GAL	SB	GC	
21988	2	HAND DRYER BACK PANEL	SB	GC	
22627	1	NITRO 2 TAP HANDLE WITH BADGE AND MOUNT KIT	SB	GC	JOE TAP, FOR USE AT BACKBAR NITRO FONT
23420	2	REFRESHER DISPENSE SMALL	SB	GC	
STORAGE					
10222	4	WIRE SHELF GRID AT SINK	SB	GC	
10416	9	WORKROOM SHELVING - 36IN 915MM	SB	GC	
10462	9	WORKROOM SHELVING POSTS	SB	GC	
10698	2	MOP RACK WITH 3 HOLDERS	SB	GC	
10838	1	ROLLING WIRE CART FOR 3 COMP SINK	SB	GC	
13834	1	BASE - 24X18IN 610X455MM	SB	GC	
17264	1	ROLLING PASTRY TRAY THAW RACK - 20X26IN 510X660MM	SB	GC	
23441	3	PASTRY COOLING RACK WALL MOUNTED	SB	GC	
TK0048	2	5 COMP LOCKER - 15IN 380MM	SB	GC	

MECHANICAL EQUIPMENT SCHEDULE - "M"

DESIGN ID	COUNT	DESCRIPTION	FURN. BY	INST. BY	COMMENTS
FAN					
10632	1	FAN - RESTROOM EXHAUST			
OTHER					
17797	1	ENERGY MANAGEMENT SYSTEM - HVAC ONLY	SB	GC	

WALL TREATMENT (AREA) SCHEDULE - "Q"

DESIGN ID	AREA	DESCRIPTION	FURN. BY	INST. BY	COMMENTS
PLASTIC					
23764	684 SF	POLYWALL WALL COVERING	GC	GC	
TILE					
20227	441 SF	TILE - I COCCI - CEMENTO - 6X24IN 150X600MM	SB	GC	GROUT: MAPEI - 47 CHARCOAL, OR EQUAL
20228	4 SF	TILE - I COCCI - CEMENTO - 24X24IN 600X600MM	SB	GC	GROUT: MAPEI - 09 CHARCOAL, OR EQUAL
X9200	470 SF	TILE - ALTAMIRA BRUT - 3X10IN 72X254MM	SB	GC	TILE - ALTAMIRA BRUT SATIN - 3X10IN 72X254MM
WALLCOVERING					
17854	384 SF	WALLCOVERING - TADAO - STARBUCKS WG11184374	SB	GC	
20623	440 SF	WALLCOVERING - BURLAP - RETREAT	SB	GC	
WOOD CLADDING					
X9205	337 SF	WOOD - WALNUT - PLANK - VERTICAL	SB	GC	WD0077 MAD100-V PLANK; PROVIDED BY CASEWORK VENDOR; FULL PLANKS, NO HORIZONTAL SEAMS

GRAPHICS AND ARTWORK SCHEDULE - "G"

DESIGN ID	COUNT	DESCRIPTION	FURN. BY	INST. BY	COMMENTS
GRAPHICS - ARTWORK					
16782	1	SBXART_16782 - FRAME WITH NO MAT - ART SIZE:14" W X 14" H; OVERALL SIZE; 15" W X 15" H; PAPER - 1; FRAME - 1C 613677 NATURAL MAPLE - 1/4" SPACER	SB	GC	SEE ELEVATION: 2/I-202
16784	1	SBXART_16784 - FRAME WITH NO MAT - ART SIZE:14" W X 14" H; OVERALL SIZE; 15" W X 15" H; PAPER - 1; FRAME - 1C 613677 NATURAL MAPLE - 1/4" SPACER	SB	GC	SEE ELEVATION: 2/I-202
16785	1	SBXART_16790 - FRAME WITH NO MAT - ART SIZE:14" W X 14" H; OVERALL SIZE; 15" W X 15" H; PAPER - 1; FRAME - 1C 613677 NATURAL MAPLE - 1/4" SPACER	SB	GC	SEE ELEVATION: 2/I-202
16790	1	SBXART_16790 - FRAME WITH NO MAT - ART SIZE:14" W X 14" H; OVERALL SIZE; 15" W X 15" H; PAPER - 1; FRAME - 1C 613677 NATURAL MAPLE - 1/4" SPACER	SB	GC	SEE ELEVATION: 2/I-202
19832	1	SBXART_19832 - FRAMED AND MATTED - ART SIZE:16" W X 26.25" H; MAT BORDER - 4"; OVERALL SIZE; 25.5"WX 34.8" H; PAPER - 1 - MAT - 1; FRAME - 1C 613677 NATURAL MAPLE	SB	GC	SEE ELEVATION: 2/I-201
19854	1	SBXART_19854 - FRAMED AND MATTED - ART SIZE:16" W X 26.25" H; MAT BORDER - 4"; OVERALL SIZE; 25.5"WX 34.8" H; PAPER - 1 - MAT - 1; FRAME - 1C 613677 NATURAL MAPLE	SB	GC	SEE ELEVATION: 2/I-201
19862	1	SBXART_19862 - FRAMED AND MATTED - ART SIZE:16" W X 26.25" H; MAT BORDER - 4"; OVERALL SIZE; 25.5"WX 34.8" H; PAPER - 1 - MAT - 1; FRAME - 1C 613677 NATURAL MAPLE	SB	GC	SEE ELEVATION: 2/I-201
22917	1	SBXART_22917 ; ARTWORK PRINTED ON WALLCOVERING ; ART SIZE - 141 3/4" W X 114" H (V.I.F) - ARTIST TBD	SB	GC	SEE ELEVATION: 1/I-202, PASS MURAL OVER SOFIT LEVEL 6" TO COVER THE COVE LIGHT
X1004	1	COMMUNITY BOARD MAGNETIC WITH 3/4" FRAME 1C; FINISH: NATURAL MAPLE; OVERALL SIZE: 46" W X 36" H	SB	GC	SEE ELEVATION: 1/I-202
X1011	1	SBXART_22175 - WRAPPED CANVAS IN FLOAT FRAME - ART SIZE: 23" W X 29" H - REVEAL .25" - PRINT TO EDGES - PRINT EDGES BLACK - OVERALL SIZE; 24"WX 30" H; CANVAS - 1; FRAME - 3A 623674 EBONIZED WALNUT	SB	GC	SEE ELEVATION: 3/I-205
GRAPHICS - OTHER					
19778	1	RESTROOM SIGN MEN ACCESSIBLE	SB	GC	
19779	1	RESTROOM SIGN WOMEN ACCESSIBLE	SB	GC	
X1008	4	WINDOW FILM - 3M FASARA GLASS FINISHES, RE1SIAR, REFLECT 1.50IN X 98.4FT (1270MM X 30M)	SB	GC	SIZE REQUIRED: (V.I.F.): (1) 3' - 3 1/4" W X 2' - 9" H (1) 3' - 3 1/4" W X 6' - 9" H (1) 3' - 2 1/4" W X 2' - 9" H (1) 3' - 2 1/4" W X 6' - 9" H BLACK OUT FILM PROVIDED BY: HEATHER HANDY BLIND EXPRESS, INC. 1100-1102 ABBEY COURT ALPHARETTA, GA 30004

LIGHTING FIXTURE SCHEDULE - "L"

DESIGN ID	COUNT	DESCRIPTION	FURN. BY	INST. BY	BULB	COMMENTS
EXIT						
19047	4	LED EXIT SIGN WITH EMERGENCY LIGHT - BLACK AND GREEN	SB	GC	INTEGRATED LED	
19057	2	LED EMERGENCY LIGHT DOUBLE - BLACK	SB	GC	INTEGRATED LED	
PENDANT						
X7002	1	PENDANT - MATTEO ASTRO C80701AGOP - SKU: C80701BKOP | COLOR: BLACK	SB	GC	(1) 25W E12 BASE	
RECESSED CAN						
21771	42	CAN - LED ADJUSTABLE RECESSED - 3IN 75MM - BLACK - 800LM FLOOD	SB	GC	INTEGRATED LED	
SCONCE						
20748	2	SCONCE - KUZCO PLUTO TRIPLE - CHROME	SB	GC	INTEGRATED LED	
20778	1	SCONCE - RBW CRISP - FROSTED	SB	GC	INTEGRATED LED	
STRIP						
22217	4	STRIP - LED TAPE - VARIABLE LENGTH - 350LM PER FT	SB	GC	INTEGRATED LED	FIELD TRIMMABLE TO 0.9IN LENGTHS (V.I.F); LENGTH REQUIRED: (2) 24' - 0" (1) 21' - 3" (1) 6' - 10" (1) 0' - 5"
TRACK						
12948	1	TRACK - WITH CONNECTORS - 16FT 488CM - BLACK - 1 CIRCUIT	SB	GC		ALL BAR / CAFE TRACK LIGHTING TO BE RUN THROUGH 1A / 2A CURRENT LIMITING DEVICE #RCLF12BL-TCL2BL; SEE ELECTRICAL DRAWINGS FOR ADDITIONA INFORMATION
15058	4	TRACK - WITH CONNECTORS - 6FT 183CM - BLACK - 1 CIRCUIT	SB	GC		ALL BAR / CAFE TRACK LIGHTING TO BE RUN THROUGH 1A / 2A CURRENT LIMITING DEVICE #RCLF12BL-TCL2BL; SEE ELECTRICAL DRAWINGS FOR ADDITIONA INFORMATION
21779	31	TRACK - LED FIXTURE WITH SNOOT - 3IN 75MM - BLACK - 1100LM FLOOD	SB	GC	INTEGRATED LED	
TROFFER						
23055	7	TROFFER - LED RECESSED - 24X48IN 600X1200MM - WHITE - 2700K	SB	GC	INTEGRATED LED	

PAINT SCHEDULE

COLOR CODE	DESCRIPTION	LRV	FURN. BY	INST. BY	COMMENTS
SW7038-ES	SW - TONY TAUPE - EGGSHELL	37	GC	GC	USE PRIMER CP-1
SW7040-ES	SW - SMOKE HOUSE - EGGSHELL	13	GC	GC	USE PRIMER CP-1
SW7631-ES	SW - CITY LOFT - EGGSHELL	70	GC	GC	USE PRIMER CP-1

RESPONSIBILITY LEGEND

FURN. BY	INST. BY
SB - FURNISHED BY STARBUCKS	SB - INSTALLED BY GENERAL CONTRACTOR
GC - FURNISHED BY GENERAL CONTRACTOR	GC - INSTALLED BY STARBUCKS
VD - FURNISHED BY VENDOR	VD - INSTALLED BY VENDOR

NOTE:
ALL RESPONSIBILITIES TO BE CONFIRMED WITH STARBUCKS CONSTRUCTION MANAGER PRIOR TO ORDERING / CONSTRUCTION.

WALL TREATMENT (LENGTH) SCHEDULE- "R"

DESIGN ID	LENGTH	DESCRIPTION	FURN. BY	INST. BY	COMMENTS
TRIM					
X9204	150' - 11 1/2"	SCHLUTER JOLLY TRIM ; STAINLESS STEEL FINISH	GC	GC	SEE DETAIL: 7/I-502; FINISH: STAINLESS STEEL
X9206	45' - 3 1/4"	SOLID WOOD TRIM - 1" X 3/4" - WD0077 - WALNUT	SB	GC	MOUNTED AT 7' - 0"AFF; SEE DETAIL: 15/I-502; PROVIDED BY CASEWORK VENDOR
X9207	92' - 0 1/2"	SOLID WOOD TRIM - 1" X 1" - WD0077 - WALNUT	SB	GC	MOUNTED AT 7' - 0"AFF; SEE DETAIL: 14/I-502; PROVIDED BY CASEWORK VENDOR

PLUMBING FIXTURE SCHEDULE - "P"

DESIGN ID	COUNT	DESCRIPTION	FURN. BY	INST. BY	COMMENTS
DRAIN					
10294	6	DRAIN - FLOOR SINK SQUARE - 12IN 305MM	SB	GC	ZURN FD2372-H, A.R.E. FLOOR SINK WITH 6" SUPM DEPTH AND 1/2 GRATE.
10594	2	DRAIN - FLOOR SINK SQUARE - 5IN 125MM	GC	GC	ZURN ZN415B
10726	6	FLOOR SINK - GRATE HALF SQUARE - 12IN 305MM	SB	GC	ZURN FD2372-H, A.R.E. FLOOR SINK WITH 6" SUPM DEPTH AND 1/2 GRATE.
FAUCET					
10152	1	FAUCET - DOUBLE LABORATORY WITH BENT RISER SPOUT	SB	GC	
10153	3	FAUCET - WATER TOWER - 12IN 305MM	SB	GC	
10215	1	FAUCET - DOUBLE LABORATORY WITH SWING SPOUT	SB	GC	
10597	2	FAUCET - SINGLE HANDLE	SB	GC	
11003	2	FAUCET - METERED	SB	GC	
21352	2	FAUCET - RESTROOM WITH MOTION SENSOR	SB	GC	
22642	2	FAUCET - INSTANTHOT SYSTEM 2 BUTTON WITH BOILER AND BRACKET	SB	GC	KIT INCLUDES FONT, UNDERCOUNTER BOILER AND BOILER BRACKET FOR SIDE PANEL MOUNTING. BRACKET CAN BE FLOOR MOUNTED USING SET OF (4) STAINLESS STEEL LEGS, ORDERED SEPARATELY THROUGH VENDOR.
SINK					
10116	2	SINK - RESTROOM WALL MOUNTED	SB	GC	
10549	1	SINK - RINSE DROP IN SST - 12X20IN 305X510MM	SB	GC	
17565	1	SINK - RINSE WITH DRAINBOARD - 15X27IN 380X685MM	SB	GC	
22768	2	SINK - COUNTERTOP RINSER WITH WATER TOWER - 26X9IN 660X235MM	SB	GC	
TOILET					
11871	2	TOILET - WITH TANK SINGLE FLUSH	GC	GC	WC TO BE PURCHASED THROUGH FERGUSON: NA.PROJECTS@FERGUSON.COM

FLOOR TREATMENT SCHEDULE - "T"

DESIGN ID	AREA	DESCRIPTION	FURN. BY	INST. BY	COMMENTS
TILE					
19795	966 SF	POLYVINYL FLOOR TILE - ECO-GRIP - PEWTER - 60X96IN 1524X2438MM	GC	GC	
20228	914 SF	TILE - I COCCI - CEMENTO - 24X24IN 600X600MM	SB	GC	GROUT: MAPEI - 09 CHARCOAL, OR EQUAL
WALK OFF MAT					
19288	37 SF	WALK OFF MAT - HELIX Z1 - BLACK - 12X9IN 305X230MM	SB	GC	PAINT CONCRETE FLOOR UNDER WALK-OFF MAT WITH BLACK PAINT

CEILING TREATMENT SCHEDULE - "U"

DESIGN ID	AREA	DESCRIPTION	FURN. BY	INST. BY	COMMENTS
OTHER					
19733	39 SF	ACT - ULTIMA - 2X2FT 61X61CM	GC	GC	FINISHED BY MANUFACTURER; FOR ORDERING CONTACT DEB PICKENS AT DLPICKENS@ARMSTRONGCEILINGS.COM, PH: 480-695-9053 MODEL: 972 LUMAWASH
X11302	115 SF	ACT - WHITE - 2X4FT 61X122CM - MATCH TO EXISTING	GC	GC	VINYL CLAD AT BOH

SITE SCHEDULE - "Y"

DESIGN ID	COUNT	DESCRIPTION	FURN. BY	INST. BY	COMMENTS
OTHER					
X4001	1	CIRCULAR BOLLARD - 6" DIA	SB	GC	SEE DETAIL: 5/A-002
UMBRELLA					
12139	6	UMBRELLA - BASE 95LB 43KG - SILVER MT0021	SB	GC	
20073	6	UMBRELLA - WITHOUT VALANCE - 6FT 183CM - GREEN CANVAS WITH WORDMARK F0056	SB	GC	

FOR CONSTRUCTION

© 2019 STARBUCKS COFFEE COMPANY

STARBUCKS®
2401 UTAH AVENUE SOUTH
SEATTLE, WASHINGTON 98134
(206) 318-1575

THESE DRAWINGS AND THE PROJECT MANUAL ARE CONFIDENTIAL AND SHALL REMAIN THE SOLE PROPERTY OF STARBUCKS CORPORATION, WHICH IS THE OWNER OF THE COPYRIGHT IN THIS WORK. THEY SHALL NOT BE REPRODUCED (IN WHOLE OR IN PART), SHARED WITH THIRD PARTIES OR USED IN ANY MANNER ON OTHER PROJECTS OR EXTENSIONS TO THIS PROJECT WITHOUT THE PRIOR WRITTEN CONSENT OF STARBUCKS CORPORATION. THESE DRAWINGS AND SPECIFICATIONS ARE INTENDED TO EXPRESS DESIGN INTENT FOR A PROTOTYPICAL STARBUCKS STORE (WHICH IS SUBJECT TO CHANGE AT ANYTIME) AND DO NOT REFLECT ACTUAL SITE CONDITIONS. NEITHER PARTY SHALL HAVE ANY OBLIGATION NOR LIABILITY TO THE OTHER (EXCEPT STATED ABOVE) UNTIL A WRITTEN AGREEMENT IS FULLY EXECUTED BY BOTH PARTIES.

STARBUCKS TEMPLATE VERSION: i2023-10-23

Design Forum Architects Inc.
2056 Byers Rd
Miamisburg, OH 45342
Tel: (844) 804-7700
Donald J. Rethman
Architect In Charge
License: AR0017303

MARQUEE ENGINEERING
2230 PARK AVE, STE. 100
CINCINNATI, OH 45206
513.457.7131
WWW.MARQUEENG.COM

PROJECT NAME:
CURRY FORD & YOUNG PINE RD

PROJECT ADDRESS:
10330 CURRY FORD RD
ORLANDO, FL 32825

STORE #: 49669
PROJECT #: 74019-040
ISSUE DATE: 03/20/2024
DESIGNER: MARTIN PEREZ
PRODUCTION DESIGNER: ANDY MCLOUD
CHECKED BY: DONALD RETHMAN

Revision Schedule

Rev	Date	By	Description

SHEET TITLE:
SCHEDULES

SCALE: NO SCALE

SHEET NUMBER:
I-602

3/20/2024 11:56:16 AM

ABBREVIATIONS

AFF	ABOVE FINISHED FLOOR
AHJ	AUTHORITIES HAVING JURISDICTION
APPROX	APPROXIMATE
BLDG	BUILDING
CLG	CEILING
CONST	CONSTRUCTION
CW	DOMESTIC COLD WATER
CXA	COMMISSIONING AGENT
DEG	DEGREES
DN	DOWN
DTL	DETAIL
DWG(S)	DRAWING(S)
EA	EACH
EC	ELECTRICAL CONTRACTOR
ELEC	ELECTRICAL
EMER	EMERGENCY
EXIST	EXISTING
EXT	EXTERIOR
FD	FLOOR DRAIN
FS	FLOOR SINK
F&I	FURNISH & INSTALL
FOIC	FURNISHED BY OWNER, INSTALLED BY CONTRACTOR
FOIO	FURNISHED BY OWNER, INSTALLED BY OWNER
FLR	FLOOR
FT	FOOT/FEET
FCO	FLOOR CLEANOUT
GC	GENERAL CONTRACTOR
GFCI	GROUND FAULT CIRCUIT INTERRUPTER
GW	GREASE WASTE
HR	HOUR
HVAC	HEATING, VENTILATION, AND AIR CONDITIONING
HW	HOT WATER
HS	HANDSINK
HWS	HOT WATER SUPPLY
HWR	HOT WATER RETURN
LL	LANDLORD
LV	LOW VOLTAGE
MAX	MAXIMUM
MC	MECHANICAL CONTRACTOR
MDP	MAIN DISTRIBUTION PANEL
MECH	MECHANICAL
MEP	MECHANICAL, ELECTRICAL, AND PLUMBING
MFG	MANUFACTURER
MIN	MINIMUM
MS	MOP SINK
NL	NIGHTLIGHT
NTS	NOT TO SCALE
PC	PLUMBING CONTRACTOR
PS	PREP SINK
POC	POINT OF CONNECTION
REF	REFERENCE
REQ'D	REQUIRED
REV	REVISION
SHT	SHEET
SF	SQUARE FEET
SPECS	SPECIFICATION(S)
SST	STAINLESS STEEL
TEL	TELEPHONE
TEMP	TEMPORARY
TMV	TEMPERATURE MIXING VALVE
TW	TEMPERED HOT WATER
TYP	TYPICAL
UC	UNDER COUNTER
UNO	UNLESS NOTED OTHERWISE
V	VENT
W	SANITARY WASTE
WCO	WALL CLEANOUT
WH	WATER HEATER
WP	WEATHER PROOF

PLUMBING SYMBOL LEGEND

	S OR W	SANITARY OR WASTE PIPING ABOVE/BELOW SLAB
	V	VENT PIPING
GW	GW	GREASE WASTE
CD	CD	CONDENSATE DRAIN
	CW	COLD WATER PIPING
	HW	HOT WATER PIPING
CWF	CWF	COLD WATER FILTERED
CWN	CWN	COLD WATER NANO FILTERED
CWS	CWS	COLD WATER SOFTENED
TW	TW	TEMPERED WATER
RO	RO	REVERSE OSMOSIS WATER
G	G	GAS PIPING
RD	RD	REFRIGERANT DISCHARGE PIPING
RS	RS	REFRIGERANT SUCTION PIPING
	BV	BALL VALVE
	GV	GATE VALVE
	CH. V	CHECK VALVE
	RV	RELIEF VALVE
	HB	HOSE BIBB
S		SHOCK ABSORBER
		STRAINER
	WCO	WALL CLEANOUT
	FCO	FLOOR CLEANOUT
	FS	FLOOR SINK
M	WM	WATER METER
	POC	CONNECT TO EXISTING

PLUMBING SCOPE OF WORK SUMMARY

THE FOLLOWING SCOPE OF WORK IS BASED ON THE LANDLORD'S WORKLETTER EXHIBIT C. THIS SCOPE OF WORK IS NOT INTENDED TO INDICATE THE FULL SCOPE, BUT ONLY A BROAD SUMMARY. THE GENERAL CONTRACTOR SHALL REFERENCE THE COMPLETE WORKLETTER FOR A MORE DETAILED DESCRIPTION OF WORK BY BOTH PARTIES. ANY QUESTIONS REGARDING SCOPE SHALL BE BROUGHT TO STARBUCKS ATTENTION FOR CLARIFICATION. RESPONSIBILITY INDICATED BELOW MEANS FURNISHED, PERMITTED AND INSTALLED BY THE PARTY INDICATED.

WORK DESCRIPTION	RESPONSIBILITY	
	EXISTING	CONTRACTOR
WATER SERVICE AND METER	X	
BOOSTER PUMP FOR WATER SERVICE	X	
BELOW FLOOR/SLAB WASTE, VENT AND WATER PIPES		X
ABOVE FLOOR/SLAB WASTE, VENT AND WATER PIPES		X
PLUMBING VENTS THROUGH ROOF.	X	
EXTERIOR HOSE BIBBS	X	
BASE COVERAGE SPRINKLER SYSTEM	X	
SPRINKLER SYSTEM MODIFICATIONS FOR TENANT BUILDOUT	X	
EXTERIOR GREASE INTERCEPTOR	X	

SYSTEM COMMISSIONING

CONTRACTOR RESPONSIBILITIES FOR BUILDING COMMISSIONING

CONTRACTOR SHALL PROVIDE SUPPORT AND WORK AS SPECIFIED, NEEDED AND REQUIRED TO CONDUCT AND FACILITATE STARBUCKS STAFF BUILDING COMMISSIONING EFFORTS. THIS WORK WILL BE COMPRISED OF THREE DISTINCT EFFORTS:

1) SUPPORT STARBUCKS COMMISSIONING AGENT (CXA) DURING INSTALLATION VERIFICATION AND CORRECT DISCLOSED DEFICIENCIES;
2) PERFORM TESTING, ADJUSTING, BALANCING AND SYSTEM STARTUP AND SUPPORT FUNCTIONAL PERFORMANCE TESTING BY STARBUCKS CXA;
3) CORRECT DEFICIENCIES DISCLOSED BY FUNCTIONAL PERFORMANCE TESTING AND SUBMIT REPORTS. CONTRACTOR SHALL PERFORM AND PROVIDE THE FOLLOWING:

A. SYSTEMS SUBJECT TO COMMISSIONING MAY INCLUDE, BUT ARE NOT LIMITED TO, DOMESTIC HOT WATER GENERATION.

B. CONTRACTOR SHALL INCLUDE COMMISSIONING ACTIVITIES IN PROJECT SCHEDULE AND SHOW INTERVALS FOR PERFORMANCE OF WORK FOR WHICH CONTRACTOR IS RESPONSIBLE AND INTERVALS FOR WORK PERFORMED BY STARBUCKS CXA. CONTRACTOR SHALL SHOW RESOURCES FOR PERFORMING ALL WORK RELATED TO COMMISSIONING ACTIVITIES ON A LINE ITEM IN THE SCHEDULE OF VALUES.

C. CONTRACTOR SHALL INSTALL EQUIPMENT IN ACCORDANCE WITH THE MANUFACTURER'S REQUIREMENTS AND ALL CONTRACT DOCUMENTS. ENSURE THAT ALL EQUIPMENT IS INSTALLED TOTALLY COMPLETE, AND ACCESSIBLE TO STARBUCKS CXA FOR INSTALLATION VERIFICATION AND FUNCTIONAL PERFORMANCE TESTING PRIOR TO THE SCHEDULED START OF INSTALLATION VERIFICATION.

D. INSTALLATION VERIFICATION SHALL BE PERFORMED BY STARBUCKS CXA. CONTRACTOR SHALL SUPPORT STARBUCKS CXA INSTALLATION VERIFICATION EFFORTS AS NECESSARY. PROVIDE ALL ACCESS AND EQUIPMENT NECESSARY FOR STARBUCKS STAFF TO VERIFY THAT THE EQUIPMENT IS INSTALLED CORRECTLY.

E. CONTRACTOR SHALL BE READILY AVAILABLE DURING INSTALLATION VERIFICATION TO CORRECT ANY DEFICIENCIES OR DEFECTS DISCLOSED BY THE INSTALLATION VERIFICATION PROCESS. CORRECTIONS SHALL BE MADE IN A TIMELY MANNER WITHOUT DISRUPTION OF THE CONSTRUCTION SCHEDULE.

F. ALL DOMESTIC WATER HEATING, RECIRCULATING, FILTER AND SOFTENING EQUIPMENT SHALL BE TESTED AND/OR ADJUSTED AND BALANCED BY THE CONTRACTOR'S TESTING, ADJUSTING AND BALANCE AGENT (SEE TESTING ADJUSTING AND BALANCING) OR THE MANUFACTURER'S CERTIFIED STARTUP REPRESENTATIVE AFTER THE SYSTEM IS VERIFIED TO BE COMPLETE AND CORRECT BY STARBUCKS CXA IN ACCORDANCE WITH THE REQUIREMENTS OF THESE DOCUMENTS. SEQUENCES OF OPERATION SHALL BE TESTED TO ENSURE THAT THEY OPERATE IN ACCORDANCE WITH THE CONTRACT REQUIREMENTS. DELIVERABLES: PRELIMINARY, WRITTEN FUNCTIONAL PERFORMANCE REPORT CONFORMING TO THE REQUIREMENTS SPECIFIED HEREIN, DOCUMENTING THE INFORMATION SPECIFIED, ETC. TO THE STARBUCKS CXA IMMEDIATELY UPON COMPLETION OF THE WORK.

G. CONTRACTOR SHALL INFORM STARBUCKS CXA WHEN EQUIPMENT IS READY FOR FUNCTIONAL PERFORMANCE TESTING. ALL EQUIPMENT SHALL BE READY FOR FUNCTIONAL PERFORMANCE TESTING PRIOR TO STARTING TESTING. CONTRACTOR SHALL OPERATE EQUIPMENT FOR STARBUCKS CXA AND VERIFY BY DEMONSTRATION THE CORRECT OPERATION OF EQUIPMENT, RESPONSE OF SENSORS, AND PROPER EXECUTION OF HVAC CONTROL AND LIGHTING SEQUENCES; INCLUDING BUT NOT LIMITED TO, AIR MOVEMENT, TEMPERATURE, SOUND, AND CONTROL RESPONSE. PROVIDE ANY SECURITY ACCESS, HARDWARE, SOFTWARE, OR OTHER SUPPORT AS NEEDED FOR THE STARBUCKS CXA TO EFFICIENTLY WITNESS AND DOCUMENT ALL EQUIPMENT TESTING. STARBUCKS CXA WILL RECORD THE EQUIPMENT OPERATION AND RESPONSE TO TESTING SEQUENCES AND PREPARE A LIST OF ANY DEFICIENCIES DISCLOSED BY THE FUNCTIONAL PERFORMANCE TESTS FOR CORRECTION BY THE CONTRACTOR. EQUIPMENT INCLUDES, BUT IS NOT LIMITED TO, AIR HANDLING UNITS, ROOFTOP AND SPLIT TYPE, CONDENSING UNITS, EXHAUST FANS, LIGHTING CONTROLS, ETC. DELIVERABLES: PROVIDE COMPLETED COPIES OF ALL START UP REPORTS, FILLED OUT ON THE MANUFACTURER'S FORMS, TO THE STARBUCKS CXA.

H. CONTRACTOR IS RESPONSIBLE FOR CORRECTING ANY ISSUES OR DEFICIENCIES DISCLOSED DURING THE FUNCTIONAL PERFORMANCE TESTING PROCESS. CORRECTIONS SHOULD BE MADE IN A TIMELY MANNER WITHOUT DISRUPTION TO THE SYSTEM AND CONSTRUCTION SCHEDULE.

I. CONTRACTOR SHALL BE READILY AVAILABLE FOR ANY RE-TESTING OF EQUIPMENT DEEMED NECESSARY BY STARBUCKS CXA DURING INSTALLATION VERIFICATION AND FUNCTIONAL PERFORMANCE TESTING. CONTRACTOR IS RESPONSIBLE FOR CORRECTING ANY ISSUES OR DEFICIENCIES FOUND IN THE SYSTEM DURING ANY AND ALL RE-TESTING. CORRECTIONS SHOULD BE MADE IN A TIMELY MANNER WITHOUT DISRUPTION TO THE SYSTEM AND CONSTRUCTION SCHEDULE. DELIVERABLES: FINAL BALANCE REPORT, DEFICIENCIES LIST NOTING CORRECTIVE ACTIONS PERFORMED BY CONTRACTOR IN RESPONSE TO INSTALLATION VERIFICATION AND FUNCTIONAL PERFORMANCE TEST RESULTS.

J. CONSTRUCTION AND POST CONSTRUCTION TESTING: ADDITIONAL TESTING MAY BE REQUIRED BY LEED AND OTHER PROCESSES THAT MAY OCCUR OUT OF SEQUENCE WITH COMMISSIONING SERVICE. CONTRACTOR SHALL CONDUCT, DOCUMENT, SUPPORT AND SCHEDULE THIS TESTING AS DIRECTED BY STARBUCKS CXA.

VALVES

GENERAL
INSTALL VALVES FOR EACH FIXTURE AND ITEM OF EQUIPMENT. PROVIDE BRAIDED STAINLESS STEEL HOSE (UNLESS OTHERWISE NOTED) BETWEEN VALVE AND EQUIPMENT IN ACCORDANCE WITH MANUFACTURER'S SPECIFICATIONS. LOCATE SHUT-OFF VALVES ADJACENT TO EQUIPMENT FOR EASY ACCESS SUCH THAT VALVES CAN BE REACHED WITHOUT MOVING EQUIPMENT. SHUT OFF VALVES TO BE BALL TYPE. VALVES SHALL BE LISTED/APPROVED FOR USE PER AUTHORITIES HAVING JURISDICTION (AHJ) AND CODE REQUIREMENTS. PROVIDE VALVE IDENTIFICATION PER THE PROJECT MANUAL FOR MAIN WATER SERVICE SHUT-OFF AND ANY OTHER VALVES WHICH ARE NOT CLEARLY EVIDENT WHAT THEY SERVE.

PLUMBING FIXTURES

WATER HEATER
SIZE WATER HEATER PER STARBUCKS STANDARD AND PER AUTHORITIES HAVING JURISDICTION (AHJ). WHICHEVER IS MORE STRINGENT. PROVIDE INSTALLATION COMPLETE WITH FITTINGS AS SHOWN IN THE DRAWINGS. SET HOT WATER TEMPERATURE AT 140° F OR ADJUST AS REQUIRED BY AHJ. PROVIDE THERMOMETER ON HOT WATER PIPE LEAVING WATER HEATER.

WATER FILTRATION
STARBUCKS WATER FILTRATION VENDOR WILL PROVIDE FILTRATION SYSTEM. CONTRACTOR SHALL CONFIRM WITH STARBUCKS CONSTRUCTION MANAGER WHETHER VENDOR OR PLUMBING CONTRACTOR IS TO INSTALL FILTRATION SYSTEM. PROVIDE AND COORDINATE INSTALLATION COMPLETE WITH ALL PIPING, FITTINGS, AND EQUIPMENT AS INDICATED ON THE DRAWINGS.

CONNECTIONS
THE PLUMBING CONTRACTOR SHALL MAKE ALL FINAL CONNECTIONS TO EQUIPMENT INCLUDING REQUIRED MATERIAL SUCH AS PIPING, VALVES, FILTERS, TRAPS, CHECKS VALVES, VACUUM BREAKERS, AND FLEXIBLE AND RIGID TUBING.

SCHEDULES
REFER TO SCHEDULES ON DRAWINGS FOR A DESCRIPTION OF LISTED ITEMS AND FURNISH ANY AND ALL PLUMBING FIXTURES LISTED AS "GC". ANY DISCREPANCIES ABOUT WHO IS TO PROVIDE PLUMBING FIXTURES IN THE SCHEDULE SHALL BE BROUGHT TO STARBUCKS ATTENTION FOR CLARIFICATION. INSTALL ALL FIXTURES LISTED REGARDLESS OF WHO SUPPLIES.

DISHWASHER
G.C. TO FURNISH AND INSTALL POWER CORD FOR DISHWASHER PER JURISDICTIONAL REQUIREMENTS. IF EQUIPMENT IS SPECIFIED AS HOBART ADVANSYS, THE UNIT IS TO BE PLUMBED WITH COLD, NON-FILTERED WATER. IF THE WATER FILTRATION SYSTEM IS A PENTAIR CONFIGURATION II OR III, THEN THE COLD, NON-FILTERED WATER MUST ALSO BE SOFTENED.

INSULATION

WATER PIPING
PROVIDE THERMAL INSULATION PER THE SPECIFICATIONS.

SAFETY COVERS
FURNISH AND INSTALL SPECIFIED NO SCALD SAFETY COVERS WITH INSULATED FOAM LINER AND TAMPER PROOF STRAP AT ALL EXPOSED ADA SINK P-TRAPS AND WATER SUPPLIES AND AS REQUIRED BY JURISDICTION .

PIPING

CONDENSATE DRAINAGE PIPING
THE PLUMBING CONTRACTOR SHALL PROVIDE CONDENSATE DRAINS FOR AIR HANDLING UNITS AND STARBUCKS EQUIPMENT (REFER TO SCHEDULE). CONDENSATE DRAINAGE PIPING SHALL BE TYPE "M" COPPER TUBING WITH WROUGHT COPPER SWEAT FITTINGS JOINED WITH 50/50 SOLDER.

TESTING
ALL PIPES SHALL BE TESTED BY AN APPROVED METHOD BEFORE THEY ARE
BACKFILLED OR CONCEALED. AFTER TESTING IS COMPLETE, THE PLUMBING
CONTRACTOR SHALL DISINFECT THE POTABLE WATER SYSTEM AS REQUIRED BY LOCAL AUTHORITY. TEST WATER PURITY ACCORDING TO LOCAL REQUIREMENTS AND SUBMIT CERTIFIED TEST RESULTS TO ENGINEER FOR REVIEW AND APPROVAL.

NITROGENATION

STARBUCKS NITROGENATION VENDOR WILL PROVIDE AND INSTALL EQUIPMENT AND FITTINGS IF APPLICABLE TO PROJECT SCOPE FOR NITRO STATION. GENERAL CONTRACTOR SHALL COORDINATE NITRO SYSTEM INSTALLATION WITH STARBUCKS VENDOR.

GENERAL PLUMBING NOTES

1. PLUMBING CONTRACTOR SHALL COORDINATE WITH THE GENERAL CONTRACTOR TO PATCH AND REPAIR ALL EXISTING WALLS, FLOORS, CEILINGS OR OTHER SURFACES IDENTIFIED TO REMAIN THAT MAY BECOME DAMAGED DURING THE COURSE OF WORK.
2. EXPOSED/SURFACE MOUNTED PIPING IS ONLY ALLOWED IN THE BAR AREA UNDER COUNTERTOPS, WHERE IT DOES NOT OBSTRUCT CABINETS/DEVICES AND WHERE APPROVED BY STARBUCKS CONSTRUCTION MANAGER. IF ROUTED THROUGH CABINETS, IT SHALL BE ROUTED TO MAXIMIZE STORAGE SPACE AND BE PROTECTED FROM DAMAGE.
3. DRAWINGS ARE DIAGRAMMATIC AND INDICATE GENERAL INTENT OR ARRANGEMENT OF SYSTEM(S). FURNISH AND INSTALL ALL COMPONENTS NEEDED WHETHER INDICATED OR NOT TO PROVIDE A COMPLETE AND OPERATING SYSTEM. OVERALL CASEWORK COMPONENT DIMENSIONING ON PLUMBING DETAILS ARE SHOWN FOR REFERENCE AND COORDINATION ONLY.
4. CONTRACTOR TO VERIFY ALL DIMENSIONS, INCLUDING CLEARANCES REQUIRED BY OTHER TRADES, AND NOTIFY STARBUCKS CONSTRUCTION MANAGER OF ANY DISCREPANCIES PRIOR TO PROCEEDING WITH THE WORK. ALL DIMENSIONS ARE TO THE FACE OF THE FINISHED SURFACE UNLESS NOTED OTHERWISE. ALL DIMENSIONS TO BE TAKEN FROM ACTUAL BUILDING DIMENSIONS.
5. THE PLUMBING CONTRACTOR SHALL COORDINATE PLUMBING WORK WITH OTHER TRADES. THE ARCHITECTURAL DRAWINGS AND SPECIFICATIONS SHALL TAKE PRECEDENCE OVER ALL OTHER DRAWINGS. SEE ARCHITECTURAL DRAWINGS FOR FIXTURES IN CASEWORK AND PLUMBING DETAILS. SEE THE PROJECT MANUAL FOR PLUMBING SPECIFICATION SECTIONS.
6. ALL PIPING AND/OR PLUMBING DEVICES SHALL BE SUPPORTED FROM STRUCTURE (NOT FROM HVAC DUCTS OR OTHER PIPES/CONDUITS).
7. WHEN BUNDLING SEVERAL INDIRECT WASTE LINES TO DRAIN INTO FLOOR SINK, A UNISTRUT IS REQUIRED FOR SECURING AND BRACING ALL LINES ABOVE THE DRAIN.
8. FURNISH AND INSTALL ALL NEEDED DRAIN LINES PER CODE (NOT ALL SHOWN). INSTALL DRAINS AT 2% SLOPE WHERE POSSIBLE WITHOUT DIPS OR SAGS. ALL INDIRECT DRAINS SHALL RUN SEPARATELY FROM EACH OTHER TO INDIRECT DRAIN RECEPTOR AND SHALL TERMINATE WITH AN AIR GAP PER CODE.
9. FURNISH AND INSTALL WALL CLEANOUTS AT ALL SINKS AND AS NEEDED PER CODE (NOT ALL SHOWN).
10. INSULATE ICE BIN DRAINAGE PIPES PER THE REQUIREMENTS IN THE PROJECT MANUAL.
11. PROCURE WATER HEATERS THROUGH STARBUCKS NATIONAL ACCOUNT WITH DISTRIBUTOR NATIONAL HOT WATER. SUBMIT ORDERS BY EMAIL TO: HOTWATERNIGHTCALLS@NATIONALWHOLESALE.BIZ NATIONAL HOT WATER CONTACT FOR ORDERING AND DISTRIBUTION SUPPORT: (888) 444-4435.
12. PROCURE WATER CLOSETS, URINALS AND FLUSH VALVES THROUGH STARBUCKS NATIONAL ACCOUNT WITH DISTRIBUTOR FERGUSON. SUBMIT QUOTATION REQUESTS BY EMAIL TO: NA.PROJECTS@FERGUSON.COM FERGUSON CONTACT FOR ORDERING AND DISTRIBUTION SUPPORT; (757) 234-8342.

GENERAL NOTES

SCOPE
THE INTENT OF THE PROJECT MANUAL AND THE DRAWINGS IS TO PROVIDE A COMPLETE AND FULLY OPERATIONAL PLUMBING SYSTEM. THE CONTRACTOR SHALL FURNISH ALL LABOR, MATERIAL, AND EQUIPMENT RELATED TO THE INSTALLATION OF THE PLUMBING WORK.

SITE EXAMINATION
THE CONTRACTOR SHALL THOROUGHLY EXAMINE ALL AREAS WHERE FIXTURES, EQUIPMENT, AND PIPING WILL BE INSTALLED AND WILL REPORT ANY CONDITION THAT PREVENTS THE PROPER INSTALLATION OF THE PLUMBING WORK.

STANDARDS
EQUIPMENT AND MATERIALS SHALL CONFORM WITH THE APPROPRIATE PROVISIONS OF LISTING STANDARD IN EFFECT AS APPLICABLE TO EACH INDIVIDUAL UNIT OR ASSEMBLY.

CODES
ALL WORK SHALL BE PERFORMED IN STRICT ACCORDANCE WITH ALL APPLICABLE PROVINCIAL AND LOCAL CODES AND ORDINANCES. IN CASE OF CONFLICT BETWEEN THE DRAWINGS AND SPECIFICATIONS AND THE CODES AND ORDINANCES, THE HIGHEST STANDARD SHALL APPLY. THE CONTRACTOR SHALL SATISFY CODE REQUIREMENTS AS A MINIMUM STANDARD WITHOUT ANY EXTRA COST TO STARBUCKS.

PERMITS AND FEES
THE CONTRACTOR SHALL PROCURE AND PAY FOR ALL PERMITS, FEES, AND INSPECTIONS NECESSARY TO COMPLETE THE PLUMBING WORK.

WARRANTY
THE CONTRACTOR SHALL UNCONDITIONALLY WARRANT ALL WORK TO BE FREE OF DEFECTS IN MATERIAL AND WORKMANSHIP FOR A PERIOD OF ONE (1) YEAR FROM THE DATE OF FINAL ACCEPTANCE BY STARBUCKS AND WILL REPAIR OR REPLACE ANY DEFECTIVE WORK PROMPTLY AND WITHOUT CHARGE AND RESTORE ANY OTHER EXISTING WORK DAMAGED IN THE COURSE OF REPAIRING DEFECTIVE MATERIALS AND WORKMANSHIP.

LANDLORD REQUIREMENTS

PRIOR TO BID: THE CONTRACTOR SHALL COORDINATE WITH LANDLORD / BUILDING OWNER FOR ANY CONSTRUCTION REQUIREMENTS. CONTRACTOR SHALL BECOME COMPLETELY FAMILIAR WITH REQUIREMENTS AND ADHERE TO THEM. WHERE LANDLORD / BUILDING OWNER REQUIREMENTS ARE MORE STRINGENT THAN SHOWN IN THESE PLANS. LANDLORD / BUILDING OWNER REQUIREMENTS SHALL GOVERN.

FOR CONSTRUCTION

© 2019 STARBUCKS COFFEE COMPANY

STARBUCKS®
2401 UTAH AVENUE SOUTH
SEATTLE, WASHINGTON 98134
(206) 318-1575

THESE DRAWINGS AND THE PROJECT MANUAL ARE CONFIDENTIAL AND SHALL REMAIN THE SOLE PROPERTY OF STARBUCKS CORPORATION, WHICH IS THE OWNER OF THE COPYRIGHT IN THIS WORK. THEY SHALL NOT BE REPRODUCED (IN WHOLE OR IN PART), SHARED WITH THIRD PARTIES OR USED IN ANY MANNER ON OTHER PROJECTS OR EXTENSIONS TO THIS PROJECT WITHOUT THE PRIOR WRITTEN CONSENT OF STARBUCKS CORPORATION. THESE DRAWINGS AND SPECIFICATIONS ARE INTENDED TO EXPRESS DESIGN INTENT FOR A PROTOTYPICAL STARBUCKS STORE (WHICH IS SUBJECT TO CHANGE AT ANYTIME) AND DO NOT REFLECT ACTUAL SITE CONDITIONS. NEITHER PARTY SHALL HAVE ANY OBLIGATION NOR LIABILITY TO THE OTHER (EXCEPT STATED ABOVE) UNTIL A WRITTEN AGREEMENT IS FULLY EXECUTED BY BOTH PARTIES.

STARBUCKS TEMPLATE VERSION: i2023-05-01

Design Forum Architects Inc.
2056 Byers Rd
Miamisburg, OH 45342
Tel: (844) 804-7700
Donald J. Rethman
Architect In Charge

MARQUEE ENGINEERING
4850 SMITH RD., STE. 101
CINCINNATI, OH 45212
513.901.0040
WWW.MARQUEENG.COM

PROJECT NAME:
CURRY FORD & YOUNG PINE RD

PROJECT ADDRESS:
10330 CURRY FORD RD
ORLANDO, FL 32825

STORE #:	49669
PROJECT #:	74019-040
ISSUE DATE:	03/20/2024
DESIGN MANAGER:	MARTIN PEREZ
PRODUCTION DESIGNER:	ANDY MCLOUD
CHECKED BY:	EVAN DUFFY

Revision Schedule

Rev	Date	By	Description

SHEET TITLE:
PLUMBING NOTES

SCALE: 1/4" = 1'-0"

SHEET NUMBER:
P001

3/19/2024 4:34:12 PM

PLUMBING FIXTURE SCHEDULE - "P"

DESIGN ID	DESCRIPTION	FURN. BY	INST. BY	COMMENTS
X8019	IN-LINE SYSTEM LUBRICATED CIRCULATING PUMP, LEAD-FREE BRONZE			
DRAIN				
10294	DRAIN - FLOOR SINK SQUARE - 12IN 305MM	GC	GC	
10309	DRAIN - FLOOR SINK WITH HALF GRATE SQUARE - 12IN 305MM	GC	GC	REFER TO PENETRATION PLAN FOR TAG AND LOCATION.
10594	DRAIN - FLOOR SINK SQUARE - 5IN 125MM	GC	GC	ZURN ZN415B
10726	DRAIN - GRATE HALF SQUARE - 12IN 305MM	GC	GC	
FAUCET				
10152	FAUCET - DOUBLE LABORATORY WITH BENT RISER SPOUT	SB	GC	
10153	FAUCET - WATER TOWER - 12IN 305MM	SB	GC	
10215	FAUCET - DOUBLE LABORATORY WITH SWING SPOUT	SB	GC	
10447	FAUCET - PRE RINSE SPRAYER WALL MOUNTED	SB	GC	
10597	FAUCET - SINGLE HANDLE	SB	GC	
10804	FAUCET - PRE RINSE SWING SPOUT	SB	GC	
10922	FAUCET - MOP SINK WALL MOUNTED	SB	GC	
11003	FAUCET - DIPPERWELL	SB	GC	
13588	FAUCET - HAND SINK WALL MOUNTED	SB	GC	
21352	FAUCET - RESTROOM WITH MOTION SENSOR	SB	GC	
22642	FAUCET - INSTANTHOT SYSTEM 2 BUTTON WITH BOILER AND BRACKET	SB	GC	KIT INCLUDES FONT, UNDERCOUNTER BOILER AND BOILER BRACKET FOR SIDE PANEL MOUNTING. BRACKET CAN BE FLOOR MOUNTED USING SET OF (4) STAINLESS STEEL LEGS, ORDERED SEPARATELY THROUGH VENDOR.
SINK				
10116	SINK - RESTROOM WALL MOUNTED	SB	GC	
10549	SINK - RINSE DROP IN SST - 12X20IN 305X510MM	SB	GC	
10995	SINK - MOP - 24X24IN 610X610MM	SB	GC	
13264	SINK - 3 COMP WORK SST - 93IN 2350MM	SB	GC	
14688	SINK - HAND WITH SIDE SPLASH WALL MOUNTED SST	SB	GC	
17565	SINK - RINSE WITH DRAINBOARD - 15X27IN 380X685MM	SB	GC	
22768	SINK - COUNTERTOP RINSER WITH WATER TOWER - 26X9IN 660X235MM	SB	GC	
TOILET				
11871	TOILET - WITH TANK SINGLE FLUSH	GC	GC	WC TO BE PURCHASED THROUGH FERGUSON: NA.PROJECTS@FERGUSON.COM

SPECIALTY EQUIPMENT SCHEDULE - "E"

DESIGN ID	DESCRIPTION	FURN. BY	INST. BY	COMMENTS
	PART - CLOVER VERTICA HOPPER			
EQUIPMENT				
15186	DISHWASHER HOT LOW STEAM			
19742	ESPRESSO MACHINE MASTRENA II			
21679	NITROGEN GENERATOR ELEMENT COMPACT	SB	GC	
22885	BREWER CLOVER VERTICA DOUBLE	SB	GC	
23380	BREWER CLOVER VERTICA INSTALL KIT			
23381	BREWER CLOVER VERTICA CORD	SB	GC	
23442	OVEN COMBI	SB	GC	
ICE				
18029	ICE - BIN B110	SB	GC	BPF-1 ADAPTER KIT (011076103) REQUIRED WHEN PAIRING WITH 30" (760MM) ICE MACHINES
19278	ICE - BIN DROP IN 45LB 20KG HORIZONTAL	SB	GC	
23181	ICE - MACHINE HMD2110RBT REMOTE COOLED	SB	GC	
23421	ICE - NUGGET ICE DISPENSER - SINGLE ICE MACHINE	SB	GC	
23423	ICE - NUGGET ICE DIVERTER	SB	GC	
23526	ICE - BIN ADAPTOR FOLLETT B110H22H30DV PEDESTAL FOR B110	SB	GC	

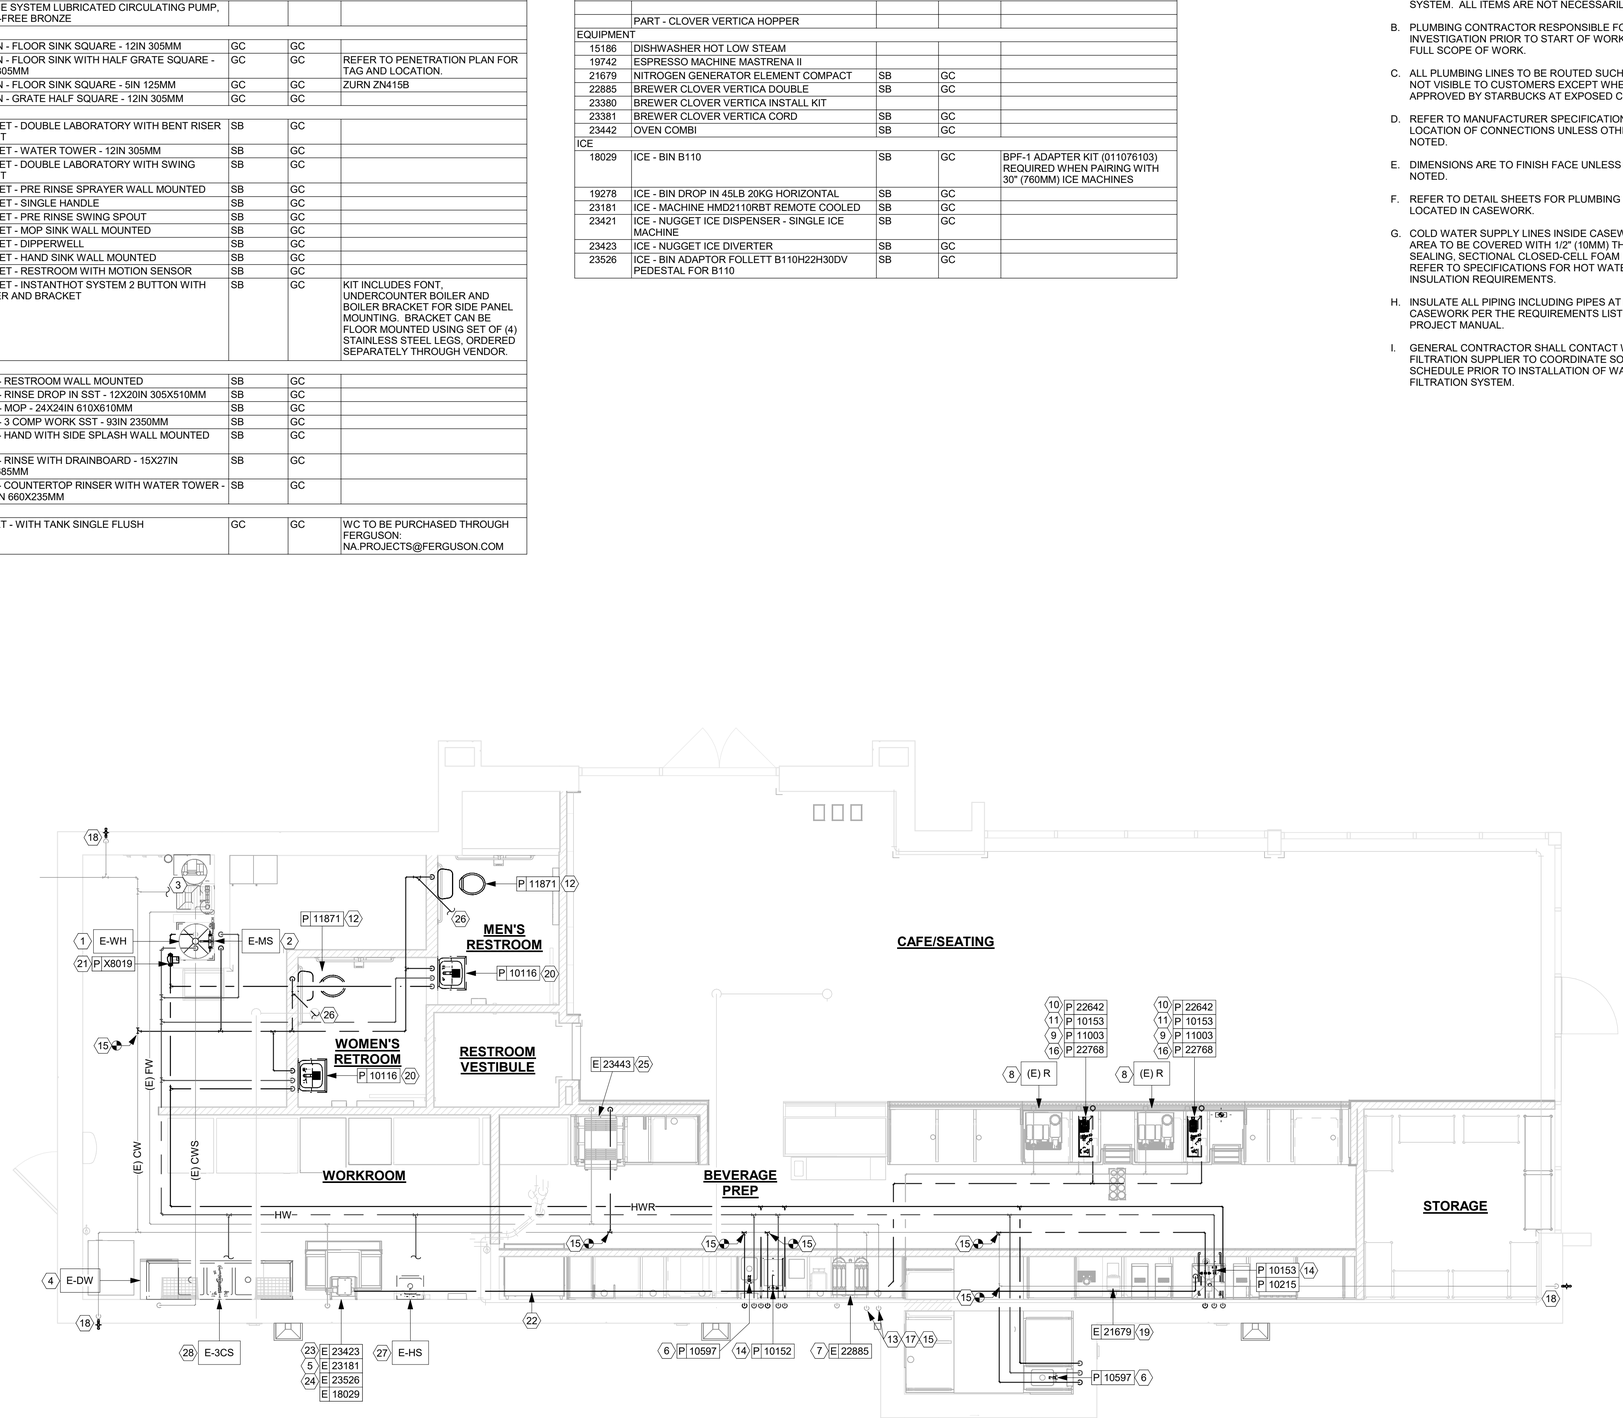

1 PLUMBING SUPPLY PLAN
Scale: 1/4" = 1'-0"

N

GENERAL NOTES

A. FURNISH AND INSTALL A COMPLETE AND OPERATING SYSTEM. ALL ITEMS ARE NOT NECESSARILY SHOWN.

B. PLUMBING CONTRACTOR RESPONSIBLE FOR SITE INVESTIGATION PRIOR TO START OF WORK TO REVEAL FULL SCOPE OF WORK.

C. ALL PLUMBING LINES TO BE ROUTED SUCH THAT THEY ARE NOT VISIBLE TO CUSTOMERS EXCEPT WHERE FIRST APPROVED BY STARBUCKS AT EXPOSED CEILING AREAS.

D. REFER TO MANUFACTURER SPECIFICATIONS FOR LOCATION OF CONNECTIONS UNLESS OTHERWISE NOTED.

E. DIMENSIONS ARE TO FINISH FACE UNLESS OTHERWISE NOTED.

F. REFER TO DETAIL SHEETS FOR PLUMBING FITTINGS LOCATED IN CASEWORK.

G. COLD WATER SUPPLY LINES INSIDE CASEWORK AND BAR AREA TO BE COVERED WITH 1/2" (10MM) THICK SELF SEALING, SECTIONAL CLOSED-CELL FOAM INSULATION. REFER TO SPECIFICATIONS FOR HOT WATER SUPPLY LINE INSULATION REQUIREMENTS.

H. INSULATE ALL PIPING INCLUDING PIPES AT BAR AND IN CASEWORK PER THE REQUIREMENTS LISTED IN THE PROJECT MANUAL.

I. GENERAL CONTRACTOR SHALL CONTACT WATER FILTRATION SUPPLIER TO COORDINATE SOW AND SCHEDULE PRIOR TO INSTALLATION OF WATER FILTRATION SYSTEM.

KEYED NOTES

1. PIPE 3/4" COLD SOFTENED WATER TO EXISTING WATER HEATER. PIPE 2" HOT WATER FROM EXISTING WATER HEATER. REFER TO WATER HEATER DETAIL ON SHEET P501.
2. 1/2" HOT WATER AND 1/2" COLD WATER TO FAUCET WITH INTEGRAL ASSE 1001 ATMOSPHERIC VACUUM BREAKER AT EXISTING MOP SINK. CAULK AND SEAL BACK OF SINK TO WALL.
3. (2) 3/4" CITY COLD WATER WITH ASSE 1022 DOUBLE CHECK VALVE WITH ATMOSPHERIC VENT TO FILTRATION EQUIPMENT WITH 3/4" FILTERED WATER 3/4" COLD SOFTENED WATER OUT. PLUMBING CONTRACTOR TO FOLLOW MANUFACTURER'S INSTALLATION INSTRUCTIONS AND ACTIVATION PROCEDURE FOR BOTH SYSTEMS. REFER TO FILTER CONNECTION DETAIL ON SHEET P501.
4. EXISTING 1/2" COLD SOFTENED WATER WITH INTEGRAL ASSE 1001 ATMOSPHERIC VACUUM BREAKER TO EXISTING DISHWASHER.
5. 1/2" FILTERED WATER WITH ASSE 1022 DOUBLE CHECK VALVE WITH A ATMOSPHERIC VENT ICE MACHINE. REDUCE TO 3/8" AT MACHINE.
6. 1/2" HOT WATER AND 1/2" COLD WATER TO ASSE 1070 THERMOSTATIC MIXING VALVE. 3/8" TEMPERED WATER FROM THERMOSTATIC MIXING VALVE TO FAUCET AT HAND SINK. SET THERMOSTATIC MIXING VALVE TO DELIVER 100 °F TEMPERED WATER.
7. 1/2" FILTERED WATER TO COFFEE/TEA BREWER WITH ASSE 1022 DOUBLE CHECK VALVE WITH ATMOSPHERIC VENT. INSTALL SHUT-OFF TO ESPRESSO MACHINE WATER INLET. SEE DETAIL PROVIDED ON SHEET P501.
8. 1/2" FILTERED WATER TO ESPRESSO MACHINE PUMP. CONNECT 3/8" COMPRESSION BRAIDED STAINLESS STEEL HOSE FROM SHUT-OFF TO ESPRESSO MACHINE WATER INLET. SEE DETAIL PROVIDED ON SHEET P-501.
9. 1/2" COLD WATER TO DIPPERWELL FAUCET. REDUCE TO 1/4" AT UNIT.
10. 1/2" FILTERED WATER TO INSTAHOT TAP. REDUCE TO 1/4" AT UNIT.
11. 1/2" FILTERED WATER TO WATER TOWER FAUCET LOCATED IN WATER STATION.
12. 1/2" COLD WATER TO TOILET. PROVIDE WATER HAMMER ARRESTOR IN SUPPLY LINE. SEE DETAILS ON SHEET P501
13. 3/4" FILTERED WATER AND 3/4" COLD WATER DOWN IN THE WALL TO BELOW SLAB.PROVIDE 1/2" ELASTOMERIC INSULATION ON PIPING BELOW SLAB AND EXTEND 2" ABOVE FINISHED FLOOR. VERIFY ROUTING IN FIELD WITH GC PRIOR TO INSTALLATION.
14. 1/2" HOT WATER WITH ASSE 1012 DOUBLE CHECK VALVE WITH A ATMOSPHERIC VENT TO SINK.
15. CONNECT TO EXISTING DOMESTIC WATER SERVICE TO LEASE SPACE . VERIFY EXACT SIZE, LOCATION PRESSURE AND REQUIREMENTS ON SITE.
16. 1/2" COLD WATER WITH ASSE 1022 DOUBLE CHECK VALVE WITH A ATMOSPHERIC VENT TO PITCHER RINSER.
17. ROUTE 3/4" FILTERED WATER AND 3/4" COLD WATER BELOW COUNTER TOP LEVELTHROUGH CABINETRY. REFER TO NOTES 9,10, AND 11. VERIFY ROUTING IN FIELD WITH GC PRIOR TO INSTALLATION.
18. 3/4" COLD WATER TO EXISTING HOSE BIB TO REMAIN WITHOUT MODIFICATION.
19. 1/2" NITROGEN GAS LINE FROM NITROGEN GENERATOR TO NITRO WORKSTATION. FINAL CONNECTION BY STARBUCKS VENDOR.
20. 1/2" HOT WATER 1/2" COLD WATER TO ASSE 1070 THERMOSTATIC MIXING VALVE. REDUCE HOT WATER AND COLD WATER LINES TO 3/8" AT THERMOSTATIC MIXING VALVE. 3/8" TEMPERED WATER FROM THERMOSTATIC MIXING VALVE TO METERED FAUCET AT LAVATORY. SET THERMOSTATIC MIXING VALVE TO DELIVER 100°F TEMPERED WATER.
21. 3/4" HOT WATER RETURN TO HOT WATER RECIRC PUMP.
22. CONNECT ICE CONVEYOR TUBING TO ICE DISPENSER. MAINTAIN MINIMUM 2% SLOPE TOWARD ICE DIVERTER. SEE DETAILS SHEET P502.
23. ROUTE ICE CONVEYOR TUBING FROM ICE DIVERTER TO ICE DISPENSER WITHIN 3" SCHEDULE 40 PVC PIPE. SEE DETAILS SHEET P502.
24. ROUTE SEPARATE ICE CONVEYOR TUBES FROM ICE DIVERTER TO ICE MACHINE BIN AND ICE DISPENSER. SEE DETAILS P502.
25. 1/2" FILTERED WATER WITH ASSE 1022 DOUBLE CHECK VALVE WITH ATMOSPHERIC VENT AND 1/2" COLD WATER WITH ASSE 1022 DOUBLE CHECK VALVE WITH ATMOSPHERIC VENT TO COMBI OVEN.
26. 1/2" COLD WATER TO TRAP PRIMER. SEE DETAIL, SHEET P501.
27. 1/2" HOT WATER AND EXISTING 1/2" COLD WATER TO ASSE 1070 THERMOSTATIC MIXING VALVE. 3/8" TEMPERED WATER FROM THERMOSTATIC MIXING VALVE TO FAUCET AT EXISTING HAND SINK. SET THERMOSTATIC MIXING VALVE TO DELIVER 100 °F TEMPERED WATER.
28. 1/2" HOT WATER AND EXISTING 1/2" COLD WATER TO FAUCET AND SPRAY AT EXISTING THREE COMPARTMENT SINK.

FOR CONSTRUCTION

© 2019 STARBUCKS COFFEE COMPANY

STARBUCKS®
2401 UTAH AVENUE SOUTH
SEATTLE, WASHINGTON 98134
(206) 318-1575

THESE DRAWINGS AND THE PROJECT MANUAL ARE CONFIDENTIAL AND SHALL REMAIN THE SOLE PROPERTY OF STARBUCKS CORPORATION, WHICH IS THE OWNER OF THE COPYRIGHT IN THIS WORK. THEY SHALL NOT BE REPRODUCED (IN WHOLE OR IN PART), SHARED WITH THIRD PARTIES OR USED IN ANY MANNER ON OTHER PROJECTS OR EXTENSIONS TO THIS PROJECT WITHOUT THE PRIOR WRITTEN CONSENT OF STARBUCKS CORPORATION. THESE DRAWINGS AND SPECIFICATIONS ARE INTENDED TO EXPRESS DESIGN INTENT FOR A PROTOTYPICAL STARBUCKS STORE (WHICH IS SUBJECT TO CHANGE AT ANYTIME) AND DO NOT REFLECT ACTUAL SITE CONDITIONS. NEITHER PARTY SHALL HAVE ANY OBLIGATION NOR LIABILITY TO THE OTHER (EXCEPT STATED ABOVE) UNTIL A WRITTEN AGREEMENT IS FULLY EXECUTED BY BOTH PARTIES.

STARBUCKS TEMPLATE VERSION: i2023-05-01

Design Forum Architects Inc.
2056 Byers Rd
Miamisburg, OH 45342
Tel: (844) 804-7700
Donald J. Rethman
Architect In Charge

MARQUEE ENGINEERING
4850 SMITH RD., STE. 101
CINCINNATI, OH 45212
513.901.0040
WWW.MARQUEENG.COM

PROJECT NAME:
CURRY FORD & YOUNG PINE RD

PROJECT ADDRESS:
10330 CURRY FORD RD
ORLANDO, FL 32825

STORE #:	49669
PROJECT #:	74019-040
ISSUE DATE:	03/20/2024
DESIGN MANAGER:	MARTIN PEREZ
PRODUCTION DESIGNER:	ANDY MCLOUD
CHECKED BY:	EVAN DUFFY

Revision Schedule

Rev	Date	By	Description

SHEET TITLE:
PLUMBING SUPPLY PLAN
SCALE: 1/4" = 1'-0"

SHEET NUMBER:
P111

3/19/2024 4:34:19 PM

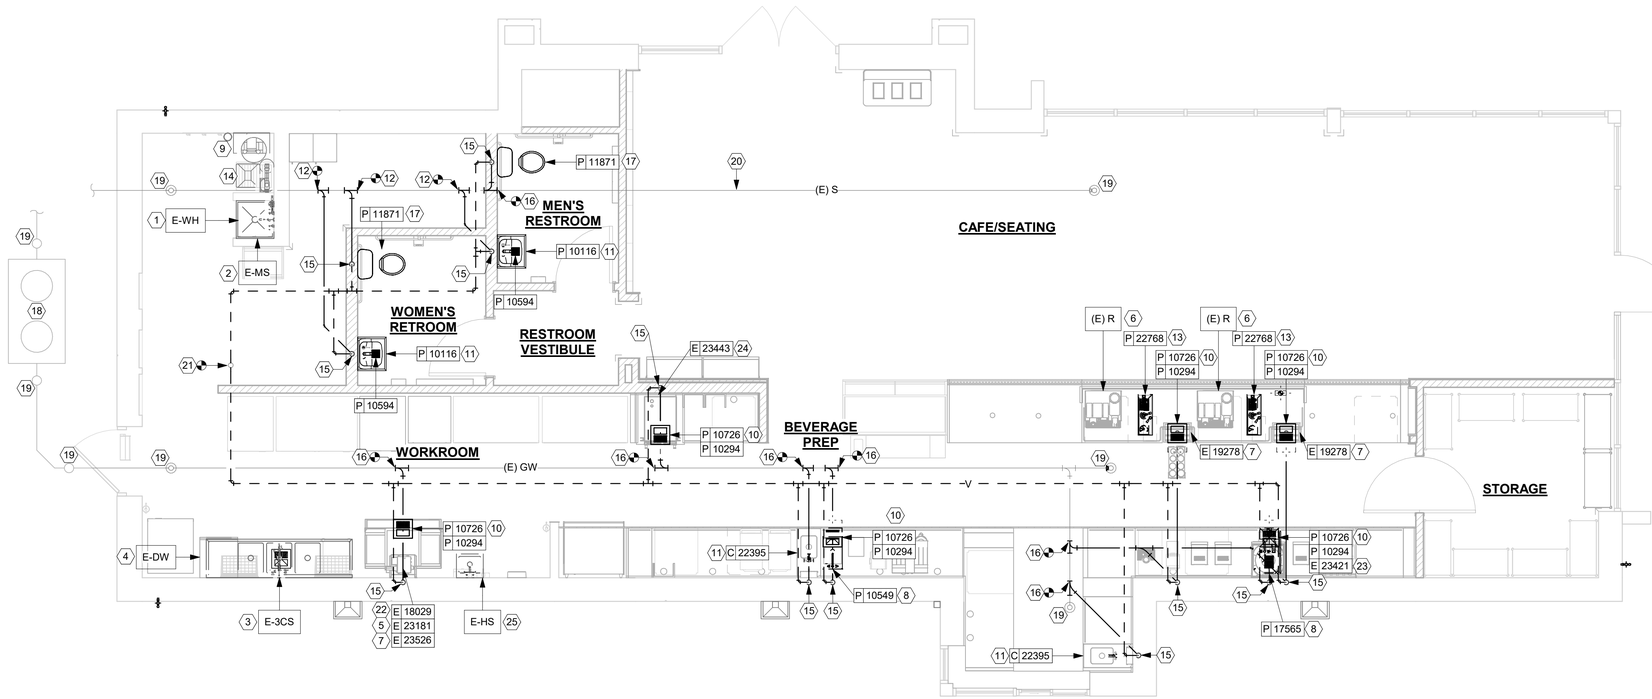

1 WASTE AND VENT PLAN

Scale: 1/4" = 1'-0"

N

GENERAL NOTES

A. FURNISH AND INSTALL A COMPLETE AND OPERATING SYSTEM. ALL ITEMS ARE NOT NECESSARILY SHOWN.

B. FOR FULL SCHEDULES AND COMPLETE LISTING SEE ARCHITECTURAL SCHEDULES. CONFIRM ALL QUANTITIES WITH PLAN.

C. PLUMBING CONTRACTOR RESPONSIBLE FOR SITE INVESTIGATION PRIOR TO START OF WORK TO REVEAL FULL SCOPE OF WORK.

D. COORDINATE WITH ELECTRICAL CONTRACTOR FOR POWER CONNECTOR FOR POWER CONNECTION TO ALL PLUMBING EQUIPMENT.

E. SEE ARCHITECTURAL DRAWINGS FOR DIMENSIONS.

F. ALL INDIRECT DRAIN LINES SHALL BE ROUTED WITHOUT DIPS OR SAGS TO TERMINATE WITH AN AIR GAP INTO AN APPROVED INDIRECT WASTE RECEPTOR.

G. REFER TO DETAILS FOR FURTHER REQUIREMENTS.

H. LOCATIONS OF EXISTING PIPING AND FIXTURES ARE APPROXIMATE. VERIFY LOCATION IN FIELD.

KEYED NOTES

1. EXISTING WATER HEATER TO REMAIN.
2. 3" WASTE FROM EXISTING MOP SINK TO REMAIN. PROTECT DURING RENOVATION.
3. EXISTING FLOOR SINK SERVING EXISTING 3 COMPARTMENT SINK TO REMAIN. PROTECT DURING RENOVATION.
4. DISCHARGE FROM EXISTING DISHWASHER TO REMAIN. PROTECT DURING RENOVATION.
5. 3/4" I.D. F.P.T. FROM DRAIN ON ICE MACHINE TO INDIRECT DRAIN AT FLOOR SINK.
6. 5/8" DRAIN HOSE TO INDIRECT DRAIN RISER. SEE DETAIL ON SHEET P501.
7. 1" INDIRECT INSULATED DRAIN LINE FROM ICE BIN DROP TO FLOOR SINK.
8. 1-1/2" INDIRECT DRAIN FROM SINK TO FLOOR SINK.
9. 3/4" INDIRECT DRAIN FROM WATER STATION TO DRAIN BOARD TO FLOOR SINK.
10. 3" WASTE FROM FLOOR SINK.
11. 2" WASTE FROM SINK.
12. CONNECT NEW SANITARY LINE TO EXISTING SANITARY LINE. FIELD VERIFY SIZE, LOCATION, INVERT ELEVATION AND DIRECTION OF FLOW.
13. 1-1/2" INDIRECT DRAIN FROM PITCHER RINSER TO FLOOR SINK.
14. 3/4" INDIRECT DRAIN FROM WATER EQUIPMENT TO MOP SINK.
15. 2" VENT PIPE.
16. CONNECT NEW GREASE WASTE LINE TO EXISTING 4" GW LINE. FIELD VERIFY SIZE, LOCATION, INVERT ELEVATION AND DIRECTION OF FLOW.
17. 3" WASTE SERVING WATER CLOSET.
18. EXISTING 1250 GALLON GREASE INTERCEPTOR TO REMAIN. FIELD VERIFY LOCATION, SIZE AND DIRECTION OF FLOW PRIOR TO BEGINNING WORK.
19. EXISTING CLEAN OUT TO REMAIN WITHOUT MODIFICATION.
20. EXISTING SANITARY LINE TO REMAIN. FIELD VERIFY SIZE, LOCATION AND DIRECTION OF FLOW PRIOR TO BEGINNING WORK.
21. CONNECT NEW VENT LINE TO EXISTING VENT THROUGH ROOF. VERIFY SIZE, LOCATION, AND CONDITION PRIOR TO BID.
22. 3/4" INDIRECT F.P.T. AND 3/8" INDIRECT DRAIN FROM CHASSIS DRAIN PAN DOWN WALL IN SURFACE MOUNTED 1-1/2" PVC STAND PIPE TO FLOOR SINK. SEE DETAIL ON SHEET P502.
23. 3/4" INDIRECT DRAIN FROM ICE DISPENSER TO FLOOR SINK. SEE DETAIL SHEET P502.
24. 1-1/2" INDIRECT DRAIN FROM COMBI OVEN TO FLOOR SINK.
25. EXISTING WASTE AND VENT LINES FROM EXISTING HAND SINK TO REMAIN. PROTECT DURING RENOVATION

FOR CONSTRUCTION

© 2019 STARBUCKS COFFEE COMPANY

STARBUCKS®
2401 UTAH AVENUE SOUTH
SEATTLE, WASHINGTON 98134
(206) 318-1575

THESE DRAWINGS AND THE PROJECT MANUAL ARE CONFIDENTIAL AND SHALL REMAIN THE SOLE PROPERTY OF STARBUCKS CORPORATION, WHICH IS THE OWNER OF THE COPYRIGHT IN THIS WORK. THEY SHALL NOT BE REPRODUCED (IN WHOLE OR IN PART), SHARED WITH THIRD PARTIES OR USED IN ANY MANNER ON OTHER PROJECTS OR EXTENSIONS TO THIS PROJECT WITHOUT THE PRIOR WRITTEN CONSENT OF STARBUCKS CORPORATION. THESE DRAWINGS AND SPECIFICATIONS ARE INTENDED TO EXPRESS DESIGN INTENT FOR A PROTOTYPICAL STARBUCKS STORE (WHICH IS SUBJECT TO CHANGE AT ANYTIME) AND DO NOT REFLECT ACTUAL SITE CONDITIONS. NEITHER PARTY SHALL HAVE ANY OBLIGATION NOR LIABILITY TO THE OTHER (EXCEPT STATED ABOVE) UNTIL A WRITTEN AGREEMENT IS FULLY EXECUTED BY BOTH PARTIES.

STARBUCKS TEMPLATE VERSION: i2023-05-01

Design Forum Architects Inc.
2056 Byers Rd
Miamisburg, OH 45342
Tel: (844) 804-7700

Donald J. Rethman
Architect In Charge

MARQUEE ENGINEERING
4850 SMITH RD., STE. 101
CINCINNATI, OH 45212
513.901.0040
WWW.MARQUEENG.COM

PROJECT NAME:
CURRY FORD & YOUNG PINE RD

PROJECT ADDRESS:
10330 CURRY FORD RD
ORLANDO, FL 32825

STORE #:	49669
PROJECT #:	74019-040
ISSUE DATE:	03/20/2024
DESIGN MANAGER:	MARTIN PEREZ
PRODUCTION DESIGNER:	ANDY MCLOUD
CHECKED BY:	EVAN DUFFY

Revision Schedule

Rev	Date	By	Description

SHEET TITLE:
PLUMBING WASTE & VENT PLAN
SCALE: 1/4" = 1'-0"

SHEET NUMBER:
P112

3/19/2024 4:34:25 PM

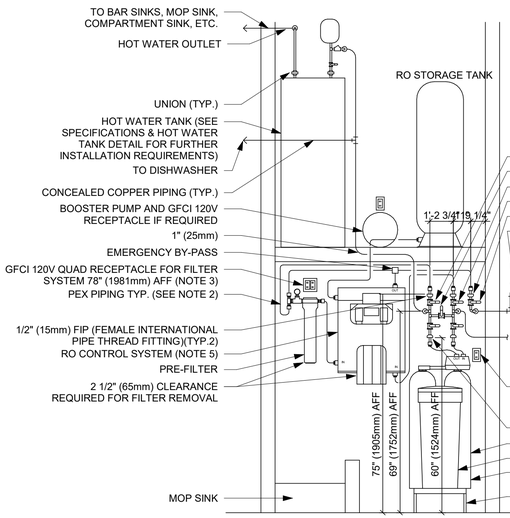

NOTES:

1. ALL COMPONENTS DRAWN IN BOLD ARE GC RESPONSIBILITY. GC TO COORDINATE INSTALLATION OF ALL OTHER COMPONENTS SHOWN WITH FILTER VENDOR.
2. ALL PIPING SHALL BE COPPER EXCEPT PEX TYPE PIPING IS ACCEPTABLE BETWEEN FILTER SYSTEM COMPONENTS WHERE ALLOWED BY CODE
3. COORDINATE WITH ELECTRICAL CONTRACTOR FOR RECEPTACLES.
4. PROVIDE WATER SOFTENER INDIRECT DRAIN TO SINK, INSTALLED PER CODE. (CONFIRM REQUIREMENTS WITH SOFTENER EQUIPMENT CUTSHEETS IN ITEM SPECIFICATIONS).
5. PROVIDE RO INDIRECT DRAIN TO SINK INSTALLED PER CODE. (CONFIRM REQUIREMENTS WITH RO EQUIPMENT CUTSHEET IN ITEM SPECIFICATIONS).
6. IN MUNICIPALITIES WITH BRINE RESTRICTIONS, REFER TO THE WATER SYSTEM CONFIGURATIONS APPENDIX UNDER ITEM SPECIFICATIONS FOR WATER SOFTENER EXCHANGE TANK SCHEMATIC.
7. COMPONENTS ARE TO BE POSITIONED TO MAXIMIZE ACCESS FOR REGULAR SERVICING. PRE-FILTER, BYPASS VALVES, AND SOFTENER TANKS MUST BE INSTALLED 72" (1828MM) AFF OR LOWER.

8 TYPE 3 WATER TREATMENT SYSTEM

Scale: 1/4" = 1'-0"

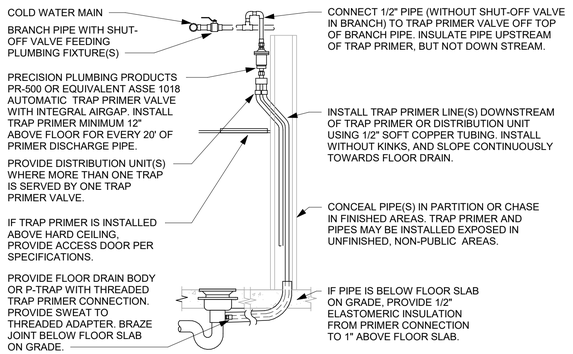

PROVIDE TRAP PRIMERS WHERE SHOWN ON FLOOR PLANS, AND WHERE REQUIRED BY LOCALAUTHORITIES. PIPING ARRANGEMENT SHOWN IS SCHEMATIC:ADJUSTTO SUIT FIELD CONDITIONS.REFER TO SPECIFICATIONS AND PLUMBING FIXTURE SCHEDULE FOR MORE INFORMATION.INSTALL TRAP PRIMER VALVE AND DISTRIBUTION UNIT PER MANUFACTURER'S RECOMMENDATIONS.

6 TRAP PRIMER DETAIL

Scale: 1/4" = 1'-0"

WATER HAMMER ARRESTOR SIZING CHART		
FIXTURE UNIT RATING	PDI SIZE	CONNECTION TO SUPPLY LINE
1-11	A	3/4"
12-32	B	1"
33-60	C	1"
61-113	D	1 1/4"
114-154	E	1 1/2"
155-330	F	2"

REFERENCE PDI-WH-201.

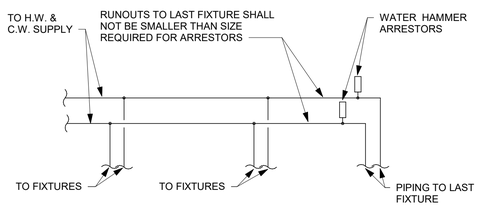

7 WATER HAMMER ARRESTOR

Scale: 1/4" = 1'-0"

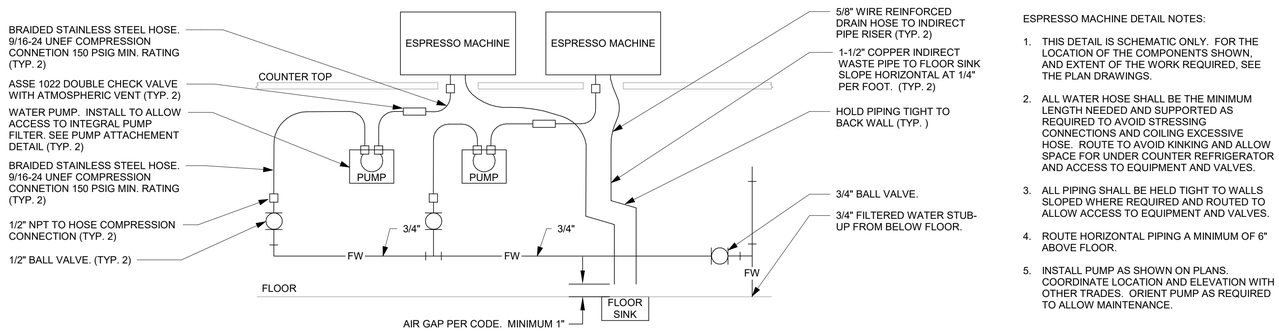

5 ESPRESSO MACHINE GENERAL PIPING CONNECTION SCHEMATIC

Scale: 1/4" = 1'-0"

ESPRESSO MACHINE DETAIL NOTES:

1. THIS DETAIL IS SCHEMATIC ONLY. FOR THE LOCATION OF THE COMPONENTS SHOWN, AND EXTENT OF THE WORK REQUIRED, SEE THE PLAN DRAWINGS.
2. ALL WATER HOSE SHALL BE THE MINIMUM LENGTH NEEDED AND SUPPORTED AS REQUIRED TO AVOID STRESSING CONNECTIONS AND COILING EXCESSIVE HOSE. ROUTE TO AVOID KINKING AND ALLOW SPACE FOR UNDER COUNTER REFRIGERATOR AND ACCESS TO EQUIPMENT AND VALVES.
3. ALL PIPING SHALL BE HELD TIGHT TO WALLS SLOPED WHERE REQUIRED AND ROUTED TO ALLOW ACCESS TO EQUIPMENT AND VALVES.
4. ROUTE HORIZONTAL PIPING A MINIMUM OF 6" ABOVE FLOOR.
5. INSTALL PUMP AS SHOWN ON PLANS. COORDINATE LOCATION AND ELEVATION WITH OTHER TRADES. ORIENT PUMP AS REQUIRED TO ALLOW MAINTENANCE.

PROVIDE CLEANOUT WITH ADJUSTABLE CLEANOUT TOP WITH VARIATIONS SUITABLE FOR FLOOR COVERING (CARPET MARKER, RECESSED FOR TILE, SCORIATED FOR UNFINISHED FLOORS). CLEAN THE TOP OF EXPOSED FCO AFTER INSTALLATION.

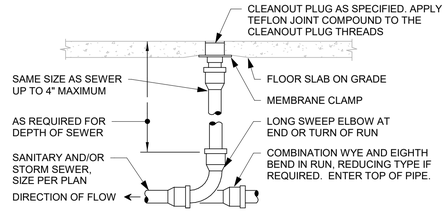

REFER TO SPECIFICATIONS AND SCHEDULE FOR MORE INFORMATION. LOCATE AT BUILDING EXIT, AT ENDS OF RUNS, AT TURNS OF PIPE GREATER THAN 45°, AT 50' INTERVALS ON STRAIGHT RUNS, AND/OR WHERE SHOWN ON PLANS AND RISERS. PROVIDE BACKFILL PER ARCHITECTURAL SPECIFICATIONS. LOCATE CLEANOUT WHERE THERE IS 18" CLEAR AROUND, FOR ACCESSIBILITY. CONSULT LOCAL CODES AND OFFICIALS FOR OTHER REQUIREMENTS.

2 FLOOR CLEANOUT

Scale: 1/4" = 1'-0"

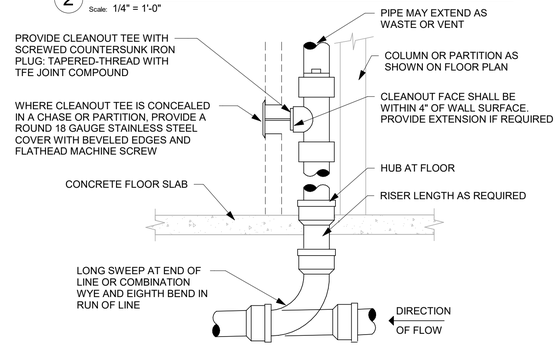

PROVIDE WALL CLEANOUT AT BASE OF ALL RAIN-LEADER DOWNSPOUTS. PROVIDE WALL CLEANOUT WHERE SHOWN ON PLAN, AND ON SANITARY WASTE BRANCHES NOT SERVED WITH A FLOOR CLEANOUT. LOCATE ABOVE FIXTURE FLOOD RIM WITHIN 4' OF FLOOR. CONSULT LOCAL CODES FOR OTHER WALL CLEANOUT REQUIREMENTS.

4 WALL CLEANOUT

Scale: 1/4" = 1'-0"

3 FLOOR SINK DETAIL

Scale: 1/4" = 1'-0"

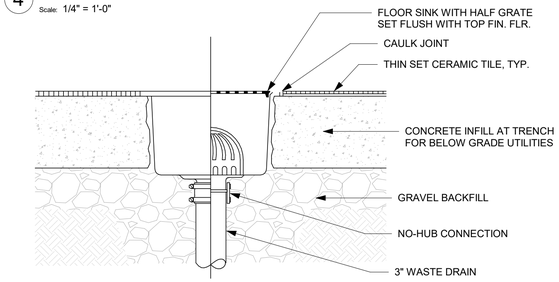

FOR CONSTRUCTION

© 2019 STARBUCKS COFFEE COMPANY

STARBUCKS®
2401 UTAH AVENUE SOUTH
SEATTLE, WASHINGTON 98134
(206) 318-1575

THESE DRAWINGS AND THE PROJECT MANUAL ARE CONFIDENTIAL AND SHALL REMAIN THE SOLE PROPERTY OF STARBUCKS CORPORATION, WHICH IS THE OWNER OF THE COPYRIGHT IN THIS WORK. THEY SHALL NOT BE REPRODUCED (IN WHOLE OR IN PART), SHARED WITH THIRD PARTIES OR USED IN ANY MANNER ON OTHER PROJECTS OR EXTENSIONS TO THIS PROJECT WITHOUT THE PRIOR WRITTEN CONSENT OF STARBUCKS CORPORATION. THESE DRAWINGS AND SPECIFICATIONS ARE INTENDED TO EXPRESS DESIGN INTENT FOR A PROTOTYPICAL STARBUCKS STORE (WHICH IS SUBJECT TO CHANGE AT ANYTIME) AND DO NOT REFLECT ACTUAL SITE CONDITIONS. NEITHER PARTY SHALL HAVE ANY OBLIGATION NOR LIABILITY TO THE OTHER (EXCEPT STATED ABOVE) UNTIL A WRITTEN AGREEMENT IS FULLY EXECUTED BY BOTH PARTIES.

STARBUCKS TEMPLATE VERSION: i2023-05-01

Design Forum Architects Inc.
2056 Byers Rd
Miamisburg, OH 45342
Tel: (844) 804-7700
Donald J. Rethman
Architect In Charge

MARQUEE ENGINEERING
4850 SMITH RD., STE. 101
CINCINNATI, OH 45212
513.901.0040
WWW.MARQUEENG.COM

PROJECT NAME:
CURRY FORD & YOUNG PINE RD

PROJECT ADDRESS:
10330 CURRY FORD RD
ORLANDO, FL 32825

STORE #:	49669
PROJECT #:	74019-040
ISSUE DATE:	03/20/2024
DESIGN MANAGER:	MARTIN PEREZ
PRODUCTION DESIGNER:	ANDY MCLOUD
CHECKED BY:	EVAN DUFFY

Revision Schedule

Rev	Date	By	Description

SHEET TITLE:
PLUMBING DETAILS

SCALE: 1/4" = 1'-0"

SHEET NUMBER:
P501

3/19/2024 4:34:25 PM

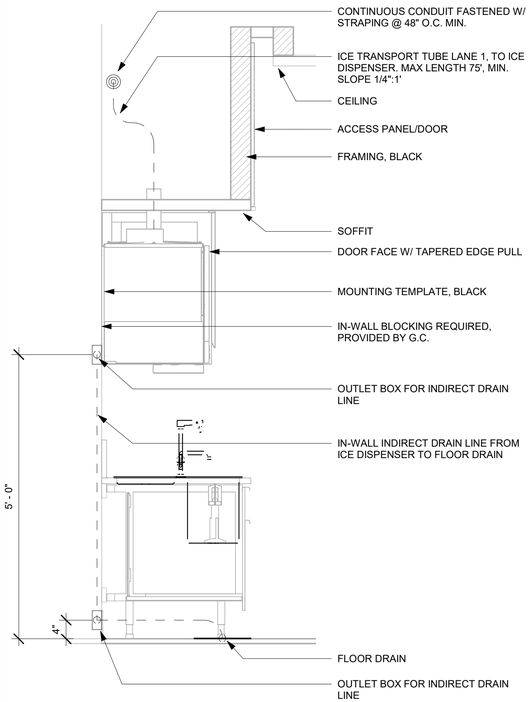

1 SECTION A - PLUMBING DIAGRAM

Scale: 3/4" = 1'-0"

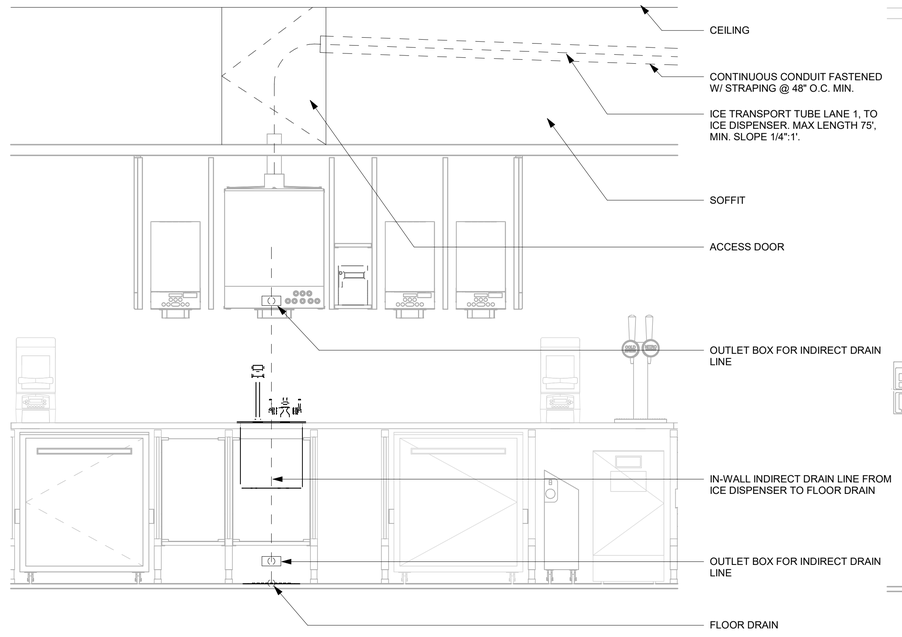

2 ELEVATION - PLUMBING DIAGRAM

Scale: 3/4" = 1'-0"

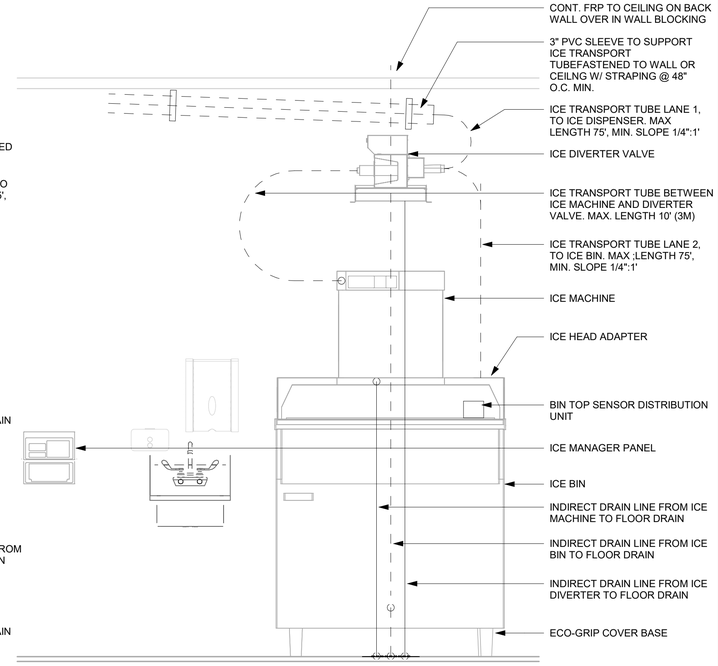

3 ELEVATION - PLUMBING DIAGRAM

Scale: 3/4" = 1'-0"

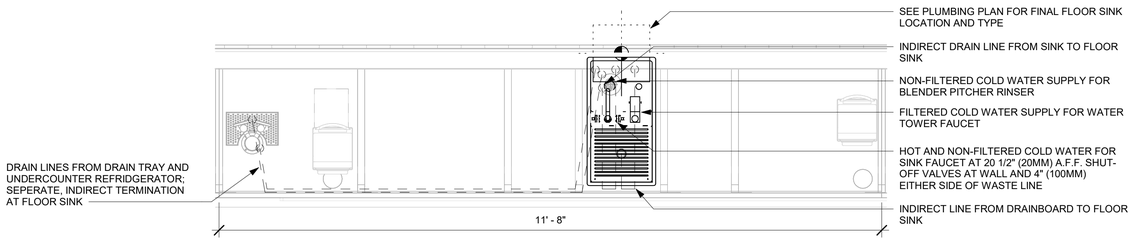

4 ICE DISPENSER DETAIL

Scale: 3/4" = 1'-0"

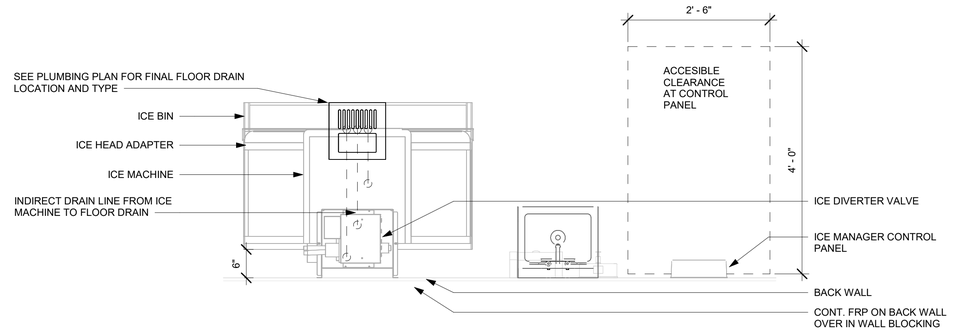

5 ICE MACHINE WITH DIVERTER DETAIL

Scale: 3/4" = 1'-0"

FOR CONSTRUCTION

© 2019 STARBUCKS COFFEE COMPANY

STARBUCKS®
2401 UTAH AVENUE SOUTH
SEATTLE, WASHINGTON 98134
(206) 318-1575

THESE DRAWINGS AND THE PROJECT MANUAL ARE CONFIDENTIAL AND SHALL REMAIN THE SOLE PROPERTY OF STARBUCKS CORPORATION, WHICH IS THE OWNER OF THE COPYRIGHT IN THIS WORK. THEY SHALL NOT BE REPRODUCED (IN WHOLE OR IN PART), SHARED WITH THIRD PARTIES OR USED IN ANY MANNER ON OTHER PROJECTS OR EXTENSIONS TO THIS PROJECT WITHOUT THE PRIOR WRITTEN CONSENT OF STARBUCKS CORPORATION. THESE DRAWINGS AND SPECIFICATIONS ARE INTENDED TO EXPRESS DESIGN INTENT FOR A PROTOTYPICAL STARBUCKS STORE (WHICH IS SUBJECT TO CHANGE AT ANYTIME) AND DO NOT REFLECT ACTUAL SITE CONDITIONS. NEITHER PARTY SHALL HAVE ANY OBLIGATION NOR LIABILITY TO THE OTHER (EXCEPT STATED ABOVE) UNTIL A WRITTEN AGREEMENT IS FULLY EXECUTED BY BOTH PARTIES.

STARBUCKS TEMPLATE VERSION: i2023-05-01

Design Forum Architects Inc.
2056 Byers Rd
Miamisburg, OH 45342
Tel: (844) 804-7700
Donald J. Rethman
Architect In Charge

MARQUEE ENGINEERING
4850 SMITH RD., STE. 101
CINCINNATI, OH 45212
513.901.0040
WWW.MARQUEENG.COM

PROJECT NAME:
CURRY FORD & YOUNG PINE RD

PROJECT ADDRESS:
10330 CURRY FORD RD
ORLANDO, FL 32825

STORE #:	49669
PROJECT #:	74019-040
ISSUE DATE:	03/20/2024
DESIGN MANAGER:	MARTIN PEREZ
PRODUCTION DESIGNER:	ANDY MCLOUD
CHECKED BY:	EVAN DUFFY

Revision Schedule

Rev	Date	By	Description

SHEET TITLE:
PLUMBING DETAILS

SCALE: 3/4" = 1'-0"

SHEET NUMBER:
P502

3/19/2024 4:34:28 PM

WASTE AND WATER SERVICE CALCULATIONS								
EQUIPMENT	WASTE			COLD		HOT		NOTES
	COUNT	DFU	TOTAL DFU	CWFU	TOTAL CWFU	HWFU	TOTAL HWFU	
THREE COMPARTMENT...	1	-	-	2.25	2.25	2.25	2.25	INDIRECT TO FLOOR SINK
MOP SINK	1	2	2	2.25	2.25	2.25	2.25	
HAND SINK	3	1	3	0.5	1.5	0.5	1.5	
EMERGENCY FLOOR...	-	-	-	-	-	-	-	
FLOOR DRAIN	2	2	4	-	-	-	-	
FLOOR SINK	7	5	35	-	-	-	-	
ICE MACHINE	1	-	-	0.5	0.5	-	-	INDIRECT TO FLOOR SINK
KITCHEN SINK	2	-	-	3	6	3	6	INDIRECT TO FLOOR SINK
WATER CLOSET	2	4	8	5	10	-	-	
URINAL	-	4	-	5	-	-	-	
LAVATORY	2	1	2	1.5	3.0	1.5	3.0	
ESPRESSO MACHINE	2	-	-	1	2	-	-	INDIRECT TO FLOOR SINK
COFFEE BREWER	1	-	-	1	1	-	-	
WAREWASHER	1	-	-	6	6	-	-	INDIRECT TO FLOOR SINK
COMBI OVEN	1	-	-	1	1	-	-	INDIRECT TO FLOOR SINK
PITHCER RINSER	2	-	-	3	6	-	-	INDIRECT TO FLOOR SINK
TOTAL			54		41.50		15.00	

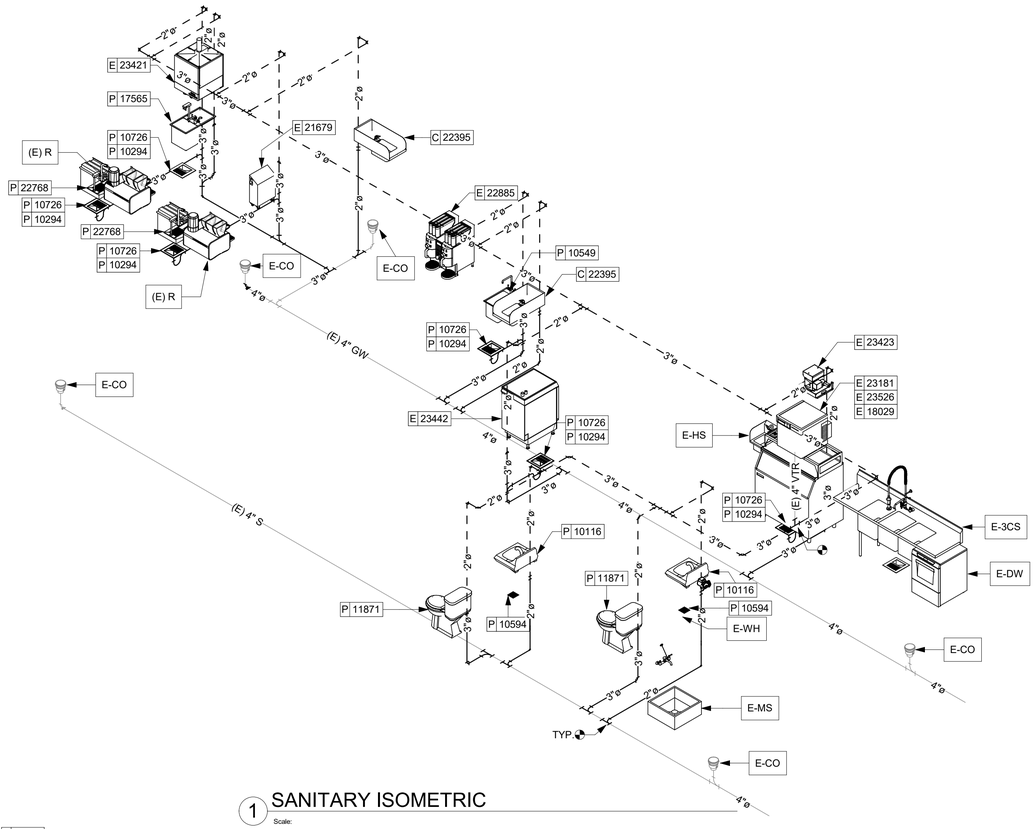

1 SANITARY ISOMETRIC
Scale:

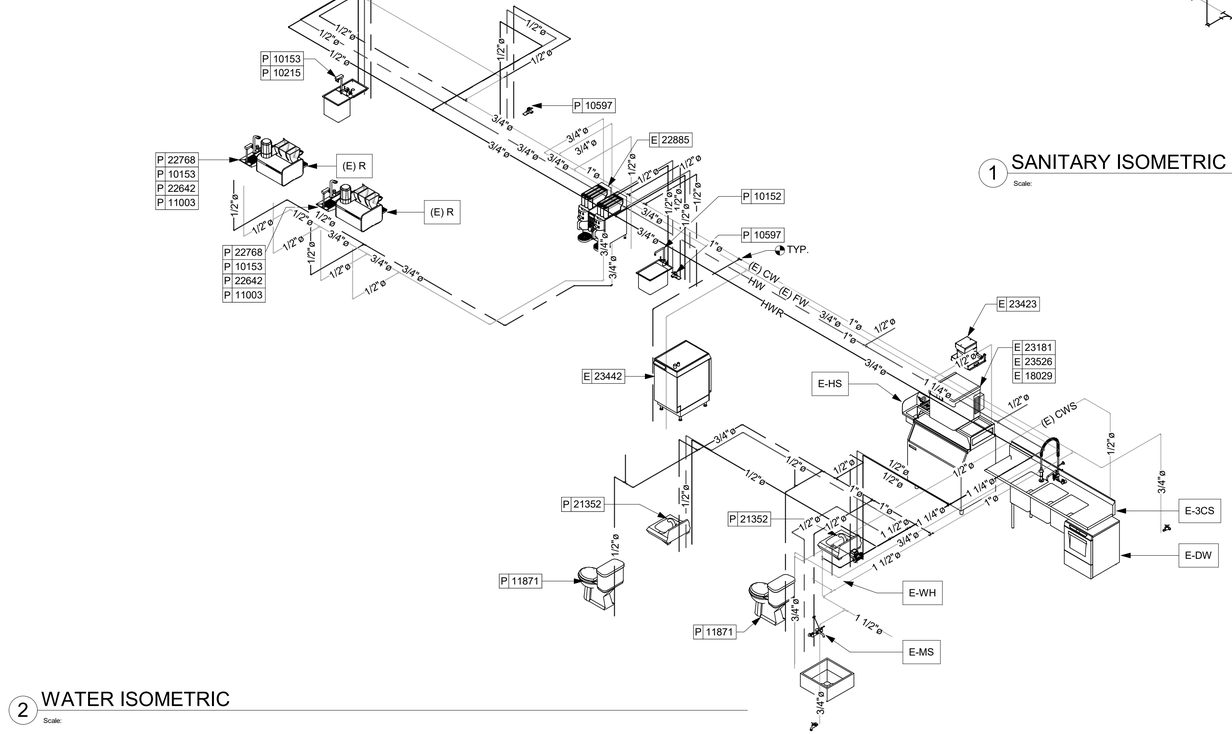

2 WATER ISOMETRIC
Scale:

3/19/2024 4:34:30 PM

FOR CONSTRUCTION

© 2019 STARBUCKS COFFEE COMPANY

STARBUCKS®
2401 UTAH AVENUE SOUTH
SEATTLE, WASHINGTON 98134
(206) 318-1575

THESE DRAWINGS AND THE PROJECT MANUAL ARE CONFIDENTIAL AND SHALL REMAIN THE SOLE PROPERTY OF STARBUCKS CORPORATION, WHICH IS THE OWNER OF THE COPYRIGHT IN THIS WORK. THEY SHALL NOT BE REPRODUCED (IN WHOLE OR IN PART), SHARED WITH THIRD PARTIES OR USED IN ANY MANNER ON OTHER PROJECTS OR EXTENSIONS TO THIS PROJECT WITHOUT THE PRIOR WRITTEN CONSENT OF STARBUCKS CORPORATION. THESE DRAWINGS AND SPECIFICATIONS ARE INTENDED TO EXPRESS DESIGN INTENT FOR A PROTOTYPICAL STARBUCKS STORE (WHICH IS SUBJECT TO CHANGE AT ANYTIME) AND DO NOT REFLECT ACTUAL SITE CONDITIONS. NEITHER PARTY SHALL HAVE ANY OBLIGATION NOR LIABILITY TO THE OTHER (EXCEPT STATED ABOVE) UNTIL A WRITTEN AGREEMENT IS FULLY EXECUTED BY BOTH PARTIES.

STARBUCKS TEMPLATE VERSION: i2023-05-01

Design Forum Architects Inc.
2056 Byers Rd
Miamisburg, OH 45342
Tel: (844) 804-7700
Donald J. Rethman
Architect In Charge

MARQUEE ENGINEERING
4850 SMITH RD., STE. 101
CINCINNATI, OH 45212
513.901.0040
WWW.MARQUEENG.COM

PROJECT NAME:
CURRY FORD & YOUNG PINE RD

PROJECT ADDRESS:
10330 CURRY FORD RD
ORLANDO, FL 32825

STORE #:	49669
PROJECT #:	74019-040
ISSUE DATE:	03/20/2024
DESIGN MANAGER:	MARTIN PEREZ
PRODUCTION DESIGNER:	ANDY MCLOUD
CHECKED BY:	EVAN DUFFY

Revision Schedule

Rev	Date	By	Description

SHEET TITLE:
PLUMBING ISOMETRICS

SCALE:

SHEET NUMBER:
P601

ABBREVIATIONS

AFF	ABOVE FINISHED FLOOR
AHJ	AUTHORITIES HAVING JURISDICTION
APPROX	APPROXIMATE
BLDG	BUILDING
CO2	CARBON DIOXIDE
CD	CEILING DIFFUSER
CLG	CEILING
CONST	CONSTRUCTION
CXA	COMMISSIONING AGENT
DEG	DEGREES
DM	STARBUCKS DESIGN MANAGER
DN	DOWN
DTL	DETAIL
DWG(S)	DRAWING(S)
EA	EACH
EC	ELECTRICAL CONTRACTOR
ECP	EQUIPMENT CONTROL PAC
EG	EXHAUST GRILLE
ELEC	ELECTRICAL
EM	EMERGENCY
EMS	ENERGY MANAGEMENT SYSTEM
EXIST	EXISTING
EXT	EXTERIOR
F&I	FURNISH & INSTALL
FOIC	FURNISHED BY OWNER, INSTALLED BY CONTRACTOR
FOIO	FURNISHED BY OWNER, INSTALLED BY OWNER
FLR	FLOOR
FT	FOOT/FEET
G	GAS PIPING
GC	GENERAL CONTRACTOR
HR	HOUR
HVAC	HEATING, VENTILATION, AIR CONDITIONING
I.D.	INSIDE DIAMETER
IAQ	INDOOR AIR QUALITY
LCP	LIGHTING CONTROL PANEL
LL	LANDLORD
LV	LOW VOLTAGE
MAX	MAXIMUM
MC	MECHANICAL CONTRACTOR
MECH	MECHANICAL
MEP	MECHANICAL, ELECTRICAL AND PLUMBING
MFG	MANUFACTURER
MIN	MINIMUM
NTS	NOT TO SCALE
O.D.	OUTSIDE DIMENSION
OSA	OUTSIDE AIR
REF	REFERENCE
REQ'D	REQUIRED
REV	REVISION
RT	ROOFTOP
SF	SQUARE FEET
SHT	SHEET
SPECS	SPECIFICATION(S)
SST	STAINLESS STEEL
TEMP	TEMPORARY
TYP	TYPICAL
UNO	UNLESS NOTED OTHERWISE
UC	UNDER COUNTER
WH	WATER HEATER
WSHP	WATER SOURCE HEAT PUMP

MECHANICAL SCOPE OF WORK SUMMARY

THE FOLLOWING SCOPE OF WORK IS BASED ON THE LANDLORD'S WORKLETTER EXHIBIT C. THIS SCOPE OF WORK IS NOT INTENDED TO INDICATE THE FULL SCOPE, BUT ONLY A BROAD SUMMARY. THE GENERAL CONTRACTOR SHALL REFERENCE THE COMPLETE WORKLETTER FOR A MORE DETAILED DESCRIPTION OF WORK BY BOTH PARTIES. ANY QUESTIONS REGARDING SCOPE SHALL BE BROUGHT TO STARBUCKS ATTENTION FOR CLARIFICATION. RESPONSIBILITY INDICATED BELOW MEANS FURNISHED, PERMITTED AND INSTALLED BY THE PARTY INDICATED.

WORK DESCRIPTION	RESPONSIBILITY	
	EXISTING	CONTRACTOR
HVAC UNITS, CURB AND STRUCTURAL	X	
HVAC UNIT ECONOMIZERS AND RELIEF	X	
SMOKE DETECTORS IN DUCTWORK AND INTERLOCK	X	
THERMOSTATS AND CONTROLS	X	X
EMS CONTROLS		X
MOTORIZED DAMPERS FOR BACKDRAFT	X	
EXHAUST FAN, CURB AND MOTORIZED DAMPER	X	
AIR DEVICES		X
DUCTWORK 12" OR LARGER		X
DUCTWORK 10" OR SMALLER		X
DAMPERS FOR CONNECTIONS		X
GAS SERVICE AND METER	N/A	N/A
GAS PIPING TO SPACE	N/A	N/A
GAS PIPING TO HOT WATER TANK	N/A	N/A
GAS PIPING TO HVAC UNITS	N/A	N/A
LOUVERS FOR INTAKES, EXHAUST AND PRESSURE RELIEF	N/A	N/A

MECHANICAL SYMBOL LEGEND

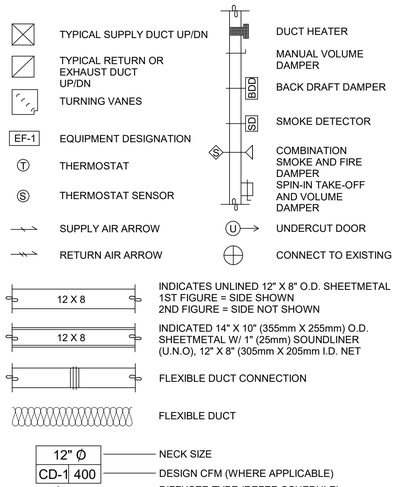

CONTROLS AND OPERATION NOTES

THE GENERAL CONTRACTOR SHALL FURNISH AND INSTALL THE FOLLOWING COMPONENTS:

CONTROL WIRING
THE MECHANICAL CONTRACTOR SHALL PROVIDE ALL CONTROL WIRING IN CONDUIT NECESSARY FOR THE COMPLETE AND PROPER OPERATING TEMPERATURE CONTROL SYSTEM INCLUDING ALL MODES OF OPERATION AND INTERLOCK.

EXHAUST FANS
RESTROOM EXHAUST FAN(S) TO BE OPERATED IN CONJUNCTION WITH STORE HOURS UNLESS OTHERWISE NOTED OR APPROVED OR AS REQUIRED BY JURISDICTION (COORDINATE WITH ELECTRICAL).

THERMOSTAT
PERMANENT THERMOSTAT(S) AND REMOTE SENSOR(S) SHALL BE FURNISHED AND INSTALLED. ONE THERMOSTAT AND SENSOR IS PROVIDED FOR EACH UNIT. MOUNT THERMOSTAT(S) AND SENSOR(S) IN LOCATION & HEIGHT AS INDICATED ON DRAWINGS. MECHANICAL CONTRACTOR TO PROVIDE THERMOSTAT IDENTIFICATION LABELS PER SPECIFICATION REQUIREMENTS. REFER TO THERMOSTAT SETUP INSTRUCTIONS BELOW FOR ADDITIONAL REQUIREMENTS.

THERMOSTAT SETUP INSTRUCTIONS
PROVIDE THE FOLLOWING SETUP AND PROGRAMMING:

1. CONFIGURE AS FOLLOWS:
   - A. DEGREES "F" DISPLAY
   - B. 12 HOUR CLOCK
   - C. CONTINUOUS FAN OPERATION IN OCCUPIED MODE
   - D. DISABLE KEYBOARD PROGRAMMING
2. SET TIME AND DATE.
3. SET TO DISPLAY CURRENT TEMPERATURE.
4. SET OCCUPIED START TIME AT 30 MIN. BEFORE OPENING. SET UNOCCUPIED START TIME AT 30 MIN. AFTER CLOSING. VERIFY HOURS WITH STORE MANAGER OR CONSTRUCTION MANAGER.
5. SET POINTS SHALL BE AS FOLLOWS OR AS APPROPRIATE FOR CLIMATE:
   - A. OCCUPIED (5° F DEADBAND) (3° C DEADBAND)
     - I. HEATING: 70° F (21° C)
     - II. COOLING: 75° F (24° C)
   - B. UNOCCUPIED
     - I. HEATING: 60° F (15° C)
     - II. COOLING: 78° F (25° C)
6. SET TWO (2) HOUR OCCUPIED OVERRIDE FUNCTION TO PROVIDE THE FOLLOWING SET POINT OVERRIDES:
   - A. HEATING: +2° F (1° C)
   - B COOLING: -2° F (1° C)

HVAC EQUIPMENT AND MATERIALS

FILTERS
IF OPERATING HVAC DURING CONSTRUCTION, PROVIDE THREE (3) SETS OF 2" (51MM) MERV6 PLEATED DISPOSABLE FILTERS (OR HIGHER RATING IF REQUIRED BY LEED). USE ONE SET UNTIL COMPLETION OF CONSTRUCTION. INSTALL ONE SET AT COMPLETION OF CONSTRUCTION (PRIOR TO TAB) AND DELIVER ONE SET OF MERV13 FILTERS TO STARBUCKS LABELED TO DENOTE THEIR RESPECTIVE AIR HANDLING UNIT.

BRACING AND ANCHORING
ALL MECHANICAL EQUIPMENT, FIXED OR FLEXIBLY MOUNTED, SHALL BE BRACED OR ANCHORED TO COMPLY WITH LOCAL CODES.

DUCTWORK AND ACCESSORIES

SHEET METAL DUCTWORK
ASSEMBLE AND INSTALL DUCTWORK IN ACCORDANCE WITH RECOGNIZED INDUSTRY PRACTICE FOR ACHIEVING AIR TIGHT (5% LEAKAGE) AND NOISELESS (NO OBJECTIONABLE NOISE) SYSTEMS. NO VARIATION OF DUCT CONFIGURATION OR SIZES WILL BE PERMITTED EXCEPT BY PERMISSION FROM THE ENGINEER.

DAMPERS
PROVIDE CONVENIENTLY LOCATED ACCESS DOORS OF AMPLE SIZE AND QUANTITY FOR SERVICING THE DAMPERS. PROVIDE MOTORIZED DAMPERS AT ALL INTAKE & EXHAUST BUILDING OPENINGS. COORDINATE WITH OTHER TRADES FOR ACCESS PANELS, POWER AND FIRE ALARM INTERFACES. SEE PROJECT MANUAL.

ACOUSTICAL DUCT LINER
UNLESS OTHERWISE INDICATED ON THE PLANS, PROVIDE 1" (25MM) ACOUSTICAL DUCT LINER IN SUPPLY AND RETURN DUCTWORK WITHIN 10'-0" (305CM) OF THE DISCHARGE AND INTAKE OF AIR HANDLING UNITS. INCREASE DUCT SIZE INDICATED ON PLANS AS NEEDED TO ACCOMMODATE LINER. LINER TO BE PROVIDED AND FASTENED TO DUCT WITH MECHANICAL LINER FASTENERS IN ACCORDANCE WITH SMACNA AND PROJECT MANUAL.

FLEXIBLE DUCTWORK
FLEXIBLE DUCT WORK SHALL ONLY BE INSTALLED AS SHOWN IN PLAN AND NOT ABOVE HARD LID CEILINGS. FLEXIBLE DUCTWORK SHALL NOT EXCEED 5'-0" (152CM) IN LENGTH AND TWO 45° ELBOWS. IT SHALL BE PULLED TAUT AND APPROPRIATELY FASTENED TO RIGID BRANCH DUCT & DIFFUSER. BENDS SHALL BE MINIMIZED AND WHERE NEEDED BE A FULL RADIUS BEND. SUPPORT BANDS SHALL BE INSTALLED SO AS TO NOT CRIMP FLEX DUCT. FLEXIBLE DUCTWORK SHALL MEET REQUIREMENTS.

TESTING, ADJUSTING, BALANCING

INDEPENDENT AIR BALANCE CONTRACTOR OR QUALIFIED MECHANICAL CONTRACTOR SHALL BE QUALIFIED BY NEBB OR AABC STANDARDS. BALANCER SHALL ACCURATELY BALANCE THE SUPPLY, RETURN AND OUTSIDE AIR, EXHAUST FAN(S), HYDRONIC (WHERE APPLICABLE) AND EXHAUST FAN(S) SYSTEMS TO PROVIDE AIR AND WATER QUANTITIES WITHIN 10% PLUS MINUS OF THE VALUES INDICATED ON THE DRAWINGS AND IN THE SPECIFICATIONS UNLESS MANUFACTURER REQUIRES TIGHTER TOLERANCES. OPERATE AUTOMATIC CONTROLS SYSTEMS AND VERIFY SETPOINTS FOR THERMOSTATS, C02 SENSORS, DCV, EMS AND ECONOMIZER/OUTSIDE AIR DAMPER. SEE CONTROLS AND OPERATION NOTES AND HVAC SCHEDULES AND NOTES FOR DETAILS. IF DEFICIENCIES OR SITE CONDITIONS PREVENT COMPLETE AND PROPER BALANCING, DO NOT COMPLETE WORK AND SUBMIT A REQUEST FOR INFORMATION TO GET COMPLETE INFORMATION PRIOR TO COMPLETING WORK. SUBMIT THREE (3) COPIES OF THE BALANCE REPORT TO THE ENGINEER, CONSTRUCTION MANAGER AND COMMISSIONING AGENT FOR APPROVAL. THE BALANCE REPORT SHALL INCLUDE NEBB OR AABC CREDENTIALS, EQUIPMENT/INSTRUMENT LIST WIT THE MOST RECENT CALIBRATION DATE AND BALANCE REPORTS FOR ALL HVAC AND EXHAUST SYSTEMS. T&B REPORT SHOULD MATCH NEBB OR AABC STANDARD REPORTS INCLUDING UNIT TEST DATA WITH TEMPERATURES, PRESSURES AND STATIC PRESSURE PROFILES. INCLUDE A COPY OF THE BALANCE REPORT AS APPROVED BY THE ENGINEER WITH APPLICATION FOR FINAL CONTRACT PAYMENT.

IAQ MANAGEMENT PLAN

DURING CONSTRUCTION, CONTRACTOR SHALL COMPLY WITH CHAPTER 3 OF SMACNA'S IAQ GUIDELINES FOR OCCUPIED BUILDINGS UNDER CONSTRUCTION. CONTRACTOR SHALL PERFORM AND SUBMIT ALL INFORMATION AS REQUIRED. IF HVAC SYSTEM IS TO BE USED DURING CONSTRUCTION, INSTALL MERV 8 FILTERS AT EACH RETURN AIR GRILL AND COMPLY WITH SMACNA'S GUIDELINES.

ENERGY MANAGEMENT SYSTEM (EMS)

THE GENERAL CONTRACTOR SHALL INSTALL (OR DEMO AND REINSTALL FOR RENOVATIONS) THE VENSTAR SURVEYOR EMS SYSTEMS PRIOR TO THE LAST WEEK OF CONSTRUCTION. MECHANICAL CONTRACTOR TO INSTALL ONE PERMANENT THERMOSTAT AND REMOTE SENSOR PER HVAC UNIT, AS PROVIDED BY VENSTAR. LOCATE AND MOUNT THERMOSTAT(S) AND SENSOR(S) PER THE DRAWINGS. INSTALL THERMOSTAT IDENTIFICATION LABELS PER VENSTAR SPECIFICATIONS.

MECHANICAL CONTRACTOR TO COMPLETE FINAL CONNECTIONS FROM SURVEYOR DATA CONCENTRATOR TO STORE ROUTER PRIOR TO CONTACTING VENSTAR (818-812-9812). VENSTAR TO PROGRAM THE HVAC AND/OR LIGHTING CONTROLS WITH STANDARD STARBUCKS SETTINGS. FOR ASSISTANCE WITH OR TROUBLESHOOTING OF THE SURVEYOR CONTROLS, CONTACT VENSTAR.

GENERAL MECHANICAL NOTES

1. MECHANICAL CONTRACTOR SHALL COORDINATE WITH THE GENERAL CONTRACTOR TO PATCH AND REPAIR ALL EXISTING WALLS, FLOORS, CEILINGS OR OTHER SURFACES IDENTIFIED TO REMAIN THAT MAY BECOME DAMAGED DURING THE COURSE OF WORK.
2. DRAWINGS ARE DIAGRAMMATIC AND INDICATE GENERAL INTENT OR ARRANGEMENT OF SYSTEM(S). FURNISH & INSTALL ALL COMPONENTS NEEDED WHETHER INDICATED OR NOT TO PROVIDE A COMPLETE AND OPERATING SYSTEM.
3. CONTRACTOR TO VERIFY ALL DIMENSIONS, INCLUDING CLEARANCES REQUIRED BY OTHER TRADES, AND NOTIFY STARBUCKS CONSTRUCTION MANAGER OF ANY DISCREPANCIES PRIOR TO PROCEEDING WITH THE WORK. ALL DIMENSIONS ARE TO THE FACE OF THE FINISHED SURFACE UNLESS NOTED OTHERWISE. ALL DIMENSIONS TO BE TAKEN FROM ACTUAL BUILDING DIMENSIONS.
4. THE MECHANICAL CONTRACTOR SHALL COORDINATE HVAC WORK WITH OTHER TRADES. THE ARCHITECTURAL DRAWINGS AND PROJECT MANUAL SHALL TAKE PRECEDENCE OVER ALL OTHER DRAWINGS. SEE ARCHITECTURAL DRAWINGS AND PROJECT MANUAL FOR DIMENSIONED DIFFUSER LOCATIONS AND MOUNTING HEIGHTS WHERE EXPOSED.
5. NEW DUCTWORK AND EQUIPMENT SHALL NOT BE INSTALLED WHERE IT OBSTRUCTS ANY EXISTING OR NEW AREAS THAT REQUIRE ACCESS.
6. INSULATE DUCTWORK PER CODE AND SPEC. REQUIREMENTS. COORDINATE CLEARANCE REQUIREMENTS FOR ADDED INSULATION.
7. ALL IS NEW UNLESS NOTED OTHERWISE.

GENERAL NOTES

SCOPE
THE INTENT OF THE PROJECT MANUAL AND THE DRAWINGS IS TO PROVIDE A COMPLETE AND FULLY OPERATIONAL MECHANICAL SYSTEM. THE MECHANICAL CONTRACTOR SHALL FURNISH ALL LABOR, MATERIAL, AND EQUIPMENT NECESSARY TO COMPLETE THE MECHANICAL WORK.

SITE EXAMINATION
THE MECHANICAL CONTRACTOR SHALL THOROUGHLY EXAMINE ALL AREAS WHERE EQUIPMENT, DUCTWORK, AND PIPING WILL BE INSTALLED AND WILL REPORT ANY CONDITION THAT, IN HIS OPINION, PREVENTS THE PROPER INSTALLATION OF THE MECHANICAL WORK.

PENETRATIONS
WHERE PIPES AND DUCTS PENETRATE WALL, SEAL OPENINGS TO PREVENT AIR TRANSFER BETWEEN SPACES. USE FIRE RATED SEALANTS ON ALL FIRE SEPARATION PENETRATIONS, INCLUDING FLOORS. SEAL AROUND ALL PIPES AND DUCTS PENETRATING FIRE SEPARATIONS WITH NON-COMBUSTIBLE PACKING RETAINED BY METAL COLLARS. THE ASSEMBLY SHALL BE APPROVED BY STATE FIRE MARSHALL.

STANDARDS
EQUIPMENT AND MATERIALS SHALL CONFORM WITH THE APPROPRIATE PROVISIONS OF CSA, ULC, ARI, ASME, ASTM, UL, NEMA, ANSI, SMACNA, ASHRAE, NFPA, AS APPLICABLE TO EACH INDIVIDUAL UNIT OR ASSEMBLY.

CODES
ALL WORK SHALL BE PERFORMED IN STRICT ACCORDANCE WITH ALL APPLICABLE PROVINCIAL AND LOCAL CODES AND ORDINANCES. IN CASE OF CONFLICT BETWEEN THE DRAWINGS AND PROJECT MANUAL AND THE CODES AND ORDINANCES, USE WHICHEVER IS MORE STRINGENT. THE MECHANICAL CONTRACTOR SHALL SATISFY CODE REQUIREMENTS AS A MINIMUM STANDARD WITHOUT ANY EXTRA COST TO STARBUCKS.

PERMITS AND FEES
THE MECHANICAL CONTRACTOR SHALL PROCURE AND PAY FOR ALL PERMITS, FEES, AND INSPECTIONS NECESSARY TO COMPLETE THE MECHANICAL WORK.

WARRANTY
THE MECHANICAL CONTRACTOR SHALL UNCONDITIONALLY WARRANT ALL WORK TO BE FREE OF DEFECTS IN MATERIAL AND WORKMANSHIP FOR A PERIOD OF ONE (1) YEAR FROM THE DATE OF FINAL ACCEPTANCE BY STARBUCKS AND WILL REPAIR OR REPLACE ANY DEFECTIVE WORK PROMPTLY AND WITHOUT CHARGE AND RESTORE ANY OTHER EXISTING WORK DAMAGED IN THE COURSE OF REPAIRING DEFECTIVE MATERIALS AND WORKMANSHIP.

LANDLORD REQUIREMENTS

PRIOR TO BID: THE GENERAL CONTRACTOR SHALL COORDINATE WITH LANDLORD / BUILDING OWNER FOR ANY CONSTRUCTION REQUIREMENTS. IF LANDLORD / BUILDING OWNER DOES HAVE REQUIREMENTS, CONTRACTOR SHALL BECOME COMPLETELY FAMILIAR WITH REQUIREMENTS AND ADHERE TO THEM. WHERE LANDLORD / BUILDING OWNER REQUIREMENTS ARE MORE STRINGENT THAN SHOWN IN THESE PLANS (IN THE OPINION OF THE ENGINEER). LANDLORD / BUILDING OWNER REQUIREMENTS SHALL GOVERN.

FOR CONSTRUCTION

© 2019 STARBUCKS COFFEE COMPANY

STARBUCKS®
2401 UTAH AVENUE SOUTH
SEATTLE, WASHINGTON 98134
(206) 318-1575

THESE DRAWINGS AND THE PROJECT MANUAL ARE CONFIDENTIAL AND SHALL REMAIN THE SOLE PROPERTY OF STARBUCKS CORPORATION, WHICH IS THE OWNER OF THE COPYRIGHT IN THIS WORK. THEY SHALL NOT BE REPRODUCED (IN WHOLE OR IN PART), SHARED WITH THIRD PARTIES OR USED IN ANY MANNER ON OTHER PROJECTS OR EXTENSIONS TO THIS PROJECT WITHOUT THE PRIOR WRITTEN CONSENT OF STARBUCKS CORPORATION. THESE DRAWINGS AND SPECIFICATIONS ARE INTENDED TO EXPRESS DESIGN INTENT FOR A PROTOTYPICAL STARBUCKS STORE (WHICH IS SUBJECT TO CHANGE AT ANYTIME) AND DO NOT REFLECT ACTUAL SITE CONDITIONS. NEITHER PARTY SHALL HAVE ANY OBLIGATION NOR LIABILITY TO THE OTHER (EXCEPT STATED ABOVE) UNTIL A WRITTEN AGREEMENT IS FULLY EXECUTED BY BOTH PARTIES.

STARBUCKS TEMPLATE VERSION: i2023-05-01

Design Forum Architects Inc.
2056 Byers Rd
Miamisburg, OH 45342
Tel: (844) 804-7700
Donald J. Rethman
Architect In Charge

MARQUEE ENGINEERING
4850 SMITH RD., STE. 101
CINCINNATI, OH 45212
513.901.0040
WWW.MARQUEENG.COM

PROJECT NAME:
CURRY FORD & YOUNG PINE RD

PROJECT ADDRESS:
10330 CURRY FORD RD
ORLANDO, FL 32825

STORE #:	49669
PROJECT #:	74019-040
ISSUE DATE:	03/20/2024
DESIGN MANAGER:	MARTIN PEREZ
PRODUCTION DESIGNER:	ANDY MCLOUD
CHECKED BY:	EVAN DUFFY

Revision Schedule

Rev	Date	By	Description

SHEET TITLE:
MECHANICAL NOTES

SCALE: 1/4" = 1'-0"

SHEET NUMBER:
M001

3/19/2024 4:34:30 PM

(E)RTU REFURBISH REQUIREMENTS

1. MECHANICAL CONTRACTOR SHALL REFURBISH EXISTING RTU TO LIKE NEW CONDITION.
2. REPLACE FILTERS.
3. LUBRICATE FAN AND SHAFT BEARINGS.
4. CLEAN FAN WHEEL.
5. RECALIBRATE AND CLEAN OUTSIDE AIR DAMPER AND LINKAGE.
6. RECALIBRATE AND CLEAN RETURN AND RELIEF AIR DAMPER AND LINKAGE.
7. CLEAN EXTERIOR FINS.
8. REPLACE FAN MOTOR BELTS.
9. CLEAN ALL ACCESS SECTIONS.
10. CLEAN AUXILIARY DRAIN PAN.
11. REMOVE ALL FOREIGN DEBRIS, VACUUM AND CLEAN INTERIOR FLOOR OF UNIT.
12. REPAIR ALL ACCESS DOORS AS REQUIRED.
13. CLEAN MAIN SUPPLY AND RETURN AIR DUCTS.
14. CHECK REFRIGERANT LEAKS AND CHARGE UNIT. REPAIR LEAKS AS REQUIRED.
15. CHECK CONDENSER FAN MOTOR FOR PROPER OPERATION.
16. CHECK ALL CONTACTS, RELAYS AND CONTROLS FOR PROPER OPERATION.
17. POWER WASH AND CHEMICALLY CLEAN EVAPORATOR AND CONDENSER COILS.
18. CHECK SMOKE DETECTOR FOR PROPER OPERATION, REPLACE IF REQUIRED.

GENERAL NOTES

A. SEE ARCHITECTURAL SHEETS FOR PAINTING AND COLORS OF ALL EXPOSED DUCTWORK, DIFFUSERS AND GRILLES.

B. SEE ARCHITECTURAL SHEETS FOR DIMENSIONED DIFFUSER & EXPOSED DUCT LOCATIONS.

C. DIFFUSERS AND RETURN GRILLES SHALL BE CENTERED IN CEILING TILE, UNLESS OTHERWISE NOTED.

D. SEE SHEET M-601 FOR EQUIPMENT & AIR DEVICE SCHEDULES.

E. MECHANICAL CONTRACTOR RESPONSIBLE FOR SITE INVESTIGATION PRIOR TO START OF WORK TO REVEAL FULL SCOPE OF PROJECT.

F. COORDINATE WITH ELECTRICAL CONTRACTOR FOR POWER CONNECTIONS TO ALL MECHANICAL EQUIPMENT.

G. DUCTWORK ABOVE CEILINGS SHALL BE ROUTED AS HIGH AS POSSIBLE. REFER TO CEILING PLANS AND SECTIONS FOR HEIGHT OF EXPOSED DUCTWORK.

H. CONTRACTOR SHALL INSTALL REFRIGERANT PIPING TO/FROM REMOTE CONDENSER FOR ICE MACHINE AND/OR WALK IN COOLERS.

KEYED NOTES

1. EXISTING ROOFTOP AC UNIT ON ROOF TO REMAIN AND BE REUSED. CLEAN AND ADJUST AS REQUIRED. REPLACE FILTERS PRIOR TO ANY AIR BALANCE AND AFTER FINAL STORE CLEANING.
2. EXISTING SMOKE DETECTOR FOR ROOFTOP UNIT TO REMAIN AND BE REUSED. CLEAN AND ADJUST AS REQUIRED. FIELD VERIFY ALL REQUIREMENTS.
3. CONNNECT NEW DUCTWORK TO EXISTING DUCTWORK AS REQUIRED. FIELD VERIFY ALL REQUIRMENTS.
4. COORDINATE WITH G.C. AND OWNER FOR THE PAINTING OF THE DIFFUSER TO MATCH COLOR OF CEILING. FIELD VERIFY ALL REQUIREMENTS.
5. AIR DEVICE TO REMAIN AND BE REUSED. CLEAN AIR DEVICE AS REQUIRED. BALANCE AIR DEVICE TO MATCH THE PRE-CONSTRUCTION CFM.
6. RELOCATE EXISTING T-STAT TO NEW LOCATION NEXT TO MANAGERS DESK. CLEAN AND ADJUST AS REQUIRED. EXTEND CONTROL WIRE AS REQUIRED FOR NEW LOCATION. FIELD VERIFY LOCATION AND ALL REQUIREMENTS.
7. RELOCATE EXISTING SENSOR TO NEW LOCATION. CLEAN AND ADJUST AS REQUIRED. FIELD VERIFY EXISTING LOCATION AND ALL REQUIREMENTS.
8. REPLACE EXISTING EXHAUST FAN WITH NEW EXHAUST FAN. MOUNT ON EXISTING EXHAUST FAN CURB. FIELD VERIFY ALL REQUIREMENTS.
9. REPLACE EXISTING CONDESING UNIT WITH NEW CONDENSING UNIT SERVING NEW ICE MACHINE IN SAME LOCATION. ROUTE REFRIGERANT PIPING THROUGH EXISTING PIPE CURB AS REQUIRED.

RE-BALANCE EXISTING ROOF TOP UNITS AS REQUIRED TO MEET NEW AIRFLOW AS INDICATED ON PLAN. CONTRACTOR SHALL FIELD VERIFY EXISTING CONDITIONS, SIZE AND LOCATIONS OF EQUIPMENT PRIOR TO BEGINNING WORK.

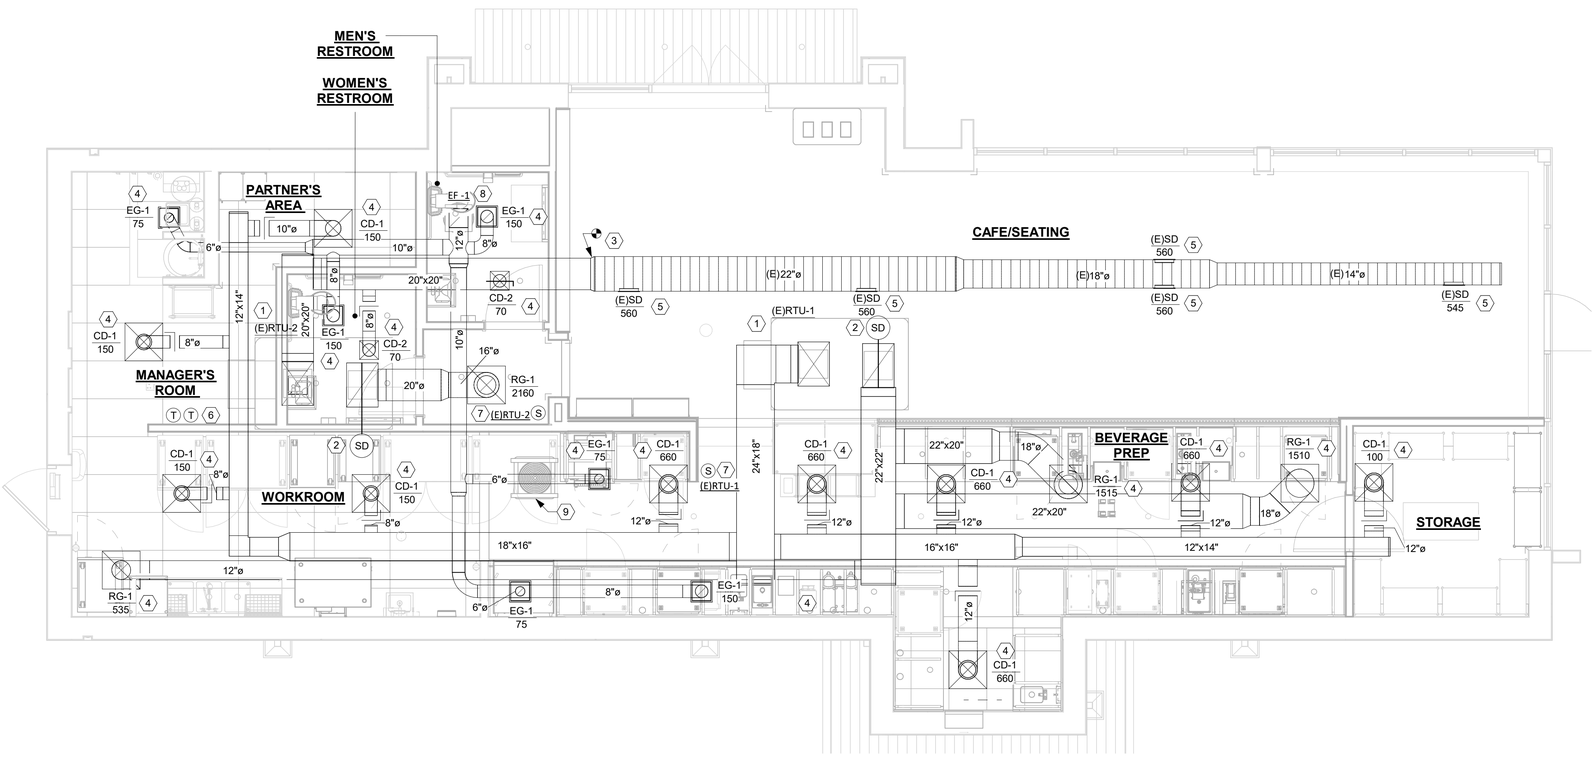

1 HVAC PLAN
Scale: 1/4" = 1'-0"

N

FOR CONSTRUCTION

© 2019 STARBUCKS COFFEE COMPANY

STARBUCKS®
2401 UTAH AVENUE SOUTH
SEATTLE, WASHINGTON 98134
(206) 318-1575

THESE DRAWINGS AND THE PROJECT MANUAL ARE CONFIDENTIAL AND SHALL REMAIN THE SOLE PROPERTY OF STARBUCKS CORPORATION, WHICH IS THE OWNER OF THE COPYRIGHT IN THIS WORK. THEY SHALL NOT BE REPRODUCED (IN WHOLE OR IN PART), SHARED WITH THIRD PARTIES OR USED IN ANY MANNER ON OTHER PROJECTS OR EXTENSIONS TO THIS PROJECT WITHOUT THE PRIOR WRITTEN CONSENT OF STARBUCKS CORPORATION. THESE DRAWINGS AND SPECIFICATIONS ARE INTENDED TO EXPRESS DESIGN INTENT FOR A PROTOTYPICAL STARBUCKS STORE (WHICH IS SUBJECT TO CHANGE AT ANYTIME) AND DO NOT REFLECT ACTUAL SITE CONDITIONS. NEITHER PARTY SHALL HAVE ANY OBLIGATION NOR LIABILITY TO THE OTHER (EXCEPT STATED ABOVE) UNTIL A WRITTEN AGREEMENT IS FULLY EXECUTED BY BOTH PARTIES.

STARBUCKS TEMPLATE VERSION: i2023-05-01

Design Forum Architects Inc.
2056 Byers Rd
Miamisburg, OH 45342
Tel: (844) 804-7700
Donald J. Rethman
Architect In Charge

MARQUEE ENGINEERING
4850 SMITH RD., STE. 101
CINCINNATI, OH 45212
513.901.0040
WWW.MARQUEENG.COM

PROJECT NAME:
CURRY FORD & YOUNG PINE RD

PROJECT ADDRESS:
10330 CURRY FORD RD
ORLANDO, FL 32825

STORE #:	49669
PROJECT #:	74019-040
ISSUE DATE:	03/20/2024
DESIGN MANAGER:	MARTIN PEREZ
PRODUCTION DESIGNER:	ANDY MCLOUD
CHECKED BY:	EVAN DUFFY

Revision Schedule

Rev	Date	By	Description

SHEET TITLE:
MECHANICAL DESIGN PLAN
SCALE: 1/4" = 1'-0"

SHEET NUMBER:
M101

3/19/2024 4:34:33 PM

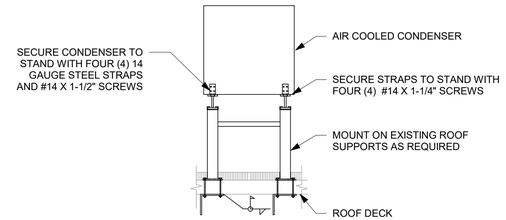

1 CONDENSER SUPPORT DETAIL

Scale: 1/4" = 1'-0"

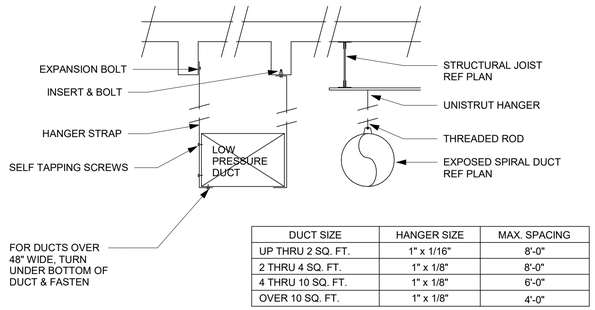

DUCT SIZE	HANGER SIZE	MAX. SPACING
UP THRU 2 SQ. FT.	1" x 1/16"	8'-0"
2 THRU 4 SQ. FT.	1" x 1/8"	8'-0"
4 THRU 10 SQ. FT.	1" x 1/8"	6'-0"
OVER 10 SQ. FT.	1" x 1/8"	4'-0"

2 DUCT HANGING DETAIL

Scale: 1/4" = 1'-0"

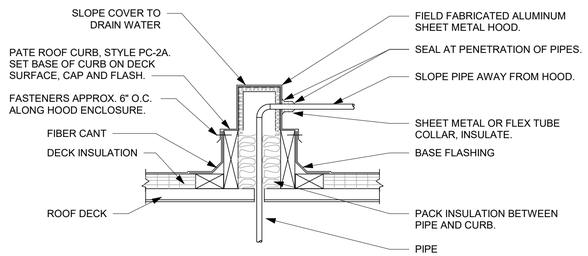

3 PIPE ROOF CURB DETAIL

Scale: 1/4" = 1'-0"

EXISTING ROOFTOP AC UNIT SCHEDULE

TAG	MANUFACTURER	MODEL	TOTAL COOLING (TONS)	SENSIBLE COOLING (MBTUH)	SUPPLY FLOW CFM	OA CFM	ELEC HEAT (kW)	ESP IN. W.C.	HP	EER	VOLTAGE	PHASE	MCA	MOCP	REMARKS
(E)RTU-1	TRANE	THC120F3RKA	10.0	93.1	4000	440	20.3	EX	2.75	12.4	208	3	81	90	1,2
(E)RTU-2	TRANE	THC092F30CA	7.5	68.6	3000	840	20.3	EX	2.75	12.6	208	3	81	90	1,2

REMARKS:
1. ALL HVAC EQUIPMENT TO BE FIELD LABELED TO IDENTIFY WHICH AREAS OF THE BUILDING THEY SERVE.
2. EXISTING RTU TO REMAIN. MECHANICAL CONTRACTOR TO SERVICE UNIT TO INSURE IT IS OPERATING PROPERLY, REPLACE ALL FILTERS, AND REFURBISH TO LIKE NEW CONDITION.

EXHAUST FAN SCHEDULE

TAG	TYPE	SERVES	MANUFACTURER	MODEL	PERFORMANCE			ELECTRICAL			WEIGHT	NOTES
					HP	CFM	ESP (in w.g.)	VOLTAGE	PHASE	MCA		
EF-1	ROOF	RESTROOMS/KITCHEN	GREENHECK	G-095-VG	1/6	675	0.5	120	1	3.5	38	1,2

REMARKS:
1. WEATHERPROOF DISCONNECT
2. BIRD SCREEN

GRILLE, REGISTER, DIFFUSER SCHEDULE

TAG	TITUS MODEL NO. OR AS NOTED	NOTES
CD-1	MODEL TDC, LAY-IN, 24"X24", 4-WAY	1
CD-2	MODEL TDC, SURFACE, 12"X12", 4-WAY	1
RG-1	MODEL 350RL, LAY-IN, 24"X24"	1
EG-1	MODEL 350RL, SURFACE, 10"x10"	1

NOTES:
1. COORDINATE MOUNTING TYPES WITH ARCHITECTURAL CEILING AND WALL TYPES, AND SEE NECK SIZES ON PLANS.

VENTILATION SCHEDULE

Starbucks - Orlando, FL — Vbz = Az x Ra + Rp x Pz

				Table 403.3.1.1				PEOPLE	AREA	OA	AIR		SA		Zp =		Vot =
			Az	OCCUPANCY	Rp	Ra	Pz	Rp x Pz	Az x Ra	CFM	Eff	Voz=	CFM	OA	Voz /		Voz /
	ROOM #	ROOM NAME	SQFT	CATEGORY	CFM/P	CFM/S...	people	CFM	CFM	Vbz	Ez	Vbz...	Vpz	.	Vpz	Ev	Ev
														11%			
	100	Bev Prep	471	Kitchen	7.5	0.12	3	23	57	79	0.8	99	3400	374	0.03	1.00	99
	101	BOH	426	Storage	0	0.12	2	0	51	51	0.8	64	600	66	0.11	1.00	64
		RTU-1	897				5					163	4000	440			163
														28%			
	105	Dining	761	Dining Space	7.5	0.18	56	420	137	557	0.8	696	2785	780	0.25	0.90	774
	106	Men's	51	Restroom	0	0	0	0	0	0	0.8	0	70	20	0.00	0.90	0
	107	Womens	54	Restroom	0	0	0	0	0	0	0.8	0	70	20	0.00	0.90	0
	108	Storage	92	Storage	0	0.12	0	0	11	11	0.8	14	75	21	0.18	0.90	15
		RTU-2	958				56					710	3000	840			789

REMARKS:
1. SET OUTSIDE AIR AS CALLED OUT ON THE RTU SCHEDULE
2. OUTSIDE AIR BASED ON CODE OCCUPANCY LISTED ON SHEET G001

ENERGY MANAGEMENT SYSTEM (EMS) DEVICES

DESCRIPTION	RESPONSIBILITY	COMMENTS
VENSTAR DC400, DATA CONCENTRATOR	SB-GC	LOCATE AT MANAGER'S WORK STATION. LOCATION SHOWN ON SHEET E-501, DETAIL 2.
VENSTAR ECP400, EQUIPMENT CONTROL PACK	SB-GC	LOCATE AT EACH HVAC UNIT. LOCATION OF HVAC UNITS SHOWN ON SHEET M-101.
VENSTAR CT414, COMMUNICATING THERMOSTAT	SB-GC	LOCATE BY MANAGER'S WORK STATION AS SHOWN ON M-101 AND E-103. COORDINATE LOCATION WITH STARBUCKS' EQUIPMENT.
VENSTAR RS410, WALL MOUNT REMOTE TEMPERATURE SENSOR	SB-GC	LOCATE AS SHOWN ON M-101, ONE PER HVAC UNIT. COORDINATE LOCATION WITH STARBUCKS' ART, EQUIP.; PROJECT MANAGER.
VENSTAR RS420, OPTIONAL NARROW DROP DOWN SENSOR	SB-GC	OPTIONAL SENSOR FOR WORKROOM. USE AS LAST RESORT ONLY IF NO SPACE EXISTS FOR WALL MOUNT TEMPERATURE SENSOR.
VENSTAR OTS400, OUTDOOR TEMPERATURE SENSOR	SB-GC	LOCATE IN OUTSIDE AIR DUCT OF AHU-1.
VENSTAR SP400, SENSOR PAC	SB-GC	LOCATE COMPONENTS (AIRFLOW & TEMP SENSORS) PER SP400 SENSOR PAC INSTALLATION INSTRUCTIONS.

NOTES:
1. SURVEYOR EMERGY MANAGEMENT SYSTEM HARDWARE IS SUPPLIED BY STARBUCKS.
2. DRAWING FOR GENERAL INFORMATION, DESIGN INTENT, AND COORDINATION ONLY.

ELECTRICAL / MECHANICAL COORDINATION NOTES:

PROVIDE AND COORDINATE LINE VOLTAGE WIRING, LINE VOLTAGE CONTROL AND INTERLOCK WIRING FOR MECHANICAL SYSTEMS, AND LOW VOLTAGE CONTROL WIRING.

FURNISH WIRING DIAGRAMS TO THE ELECTRICIAN AS REQUIRED FOR PROPER EQUIPMENT HOOKUP. COORDINATE WITH THE ELECTRICIAN THE ACTUAL WIRE SIZING AMPS FOR MECHANICAL EQUIPMENT (FROM THE EQUIPMENT NAMEPLATE) TO ENSURE PROPER INSTALLATION.

ICE MACHINE REMOTE CONDENSER SCHEDULE

DID NO.	REFRIGERANT	DIMENSIONS			VOLT/PH	MCA	MOCP	WEIGHT LBS.	MANUFACTURER	MODEL NUMBER	REMARKS
		WIDTH	DEPTH	HEIGHT							
23181	R-404a	30"	38 1/2"	25 3/4"	208/1	27.1	45	305	FOLLETT	HMD2110RBT	1, 2

NOTES:
1. REFRIGERANT LINES REQUIRE 14.5 LBS OF CHARGE. FIELD VERIFY REQUIRED TUBING LENGTH PRIOR TO INSTALLATION.
2. SECURE UNIT TO EXISTING SUPPORTS WITH CODE-APPROVED CABLING OR STRAPS.

FOR CONSTRUCTION

© 2019 STARBUCKS COFFEE COMPANY

STARBUCKS®
2401 UTAH AVENUE SOUTH
SEATTLE, WASHINGTON 98134
(206) 318-1575

THESE DRAWINGS AND THE PROJECT MANUAL ARE CONFIDENTIAL AND SHALL REMAIN THE SOLE PROPERTY OF STARBUCKS CORPORATION, WHICH IS THE OWNER OF THE COPYRIGHT IN THIS WORK. THEY SHALL NOT BE REPRODUCED (IN WHOLE OR IN PART), SHARED WITH THIRD PARTIES OR USED IN ANY MANNER ON OTHER PROJECTS OR EXTENSIONS TO THIS PROJECT WITHOUT THE PRIOR WRITTEN CONSENT OF STARBUCKS CORPORATION. THESE DRAWINGS AND SPECIFICATIONS ARE INTENDED TO EXPRESS DESIGN INTENT FOR A PROTOTYPICAL STARBUCKS STORE (WHICH IS SUBJECT TO CHANGE AT ANYTIME) AND DO NOT REFLECT ACTUAL SITE CONDITIONS. NEITHER PARTY SHALL HAVE ANY OBLIGATION NOR LIABILITY TO THE OTHER (EXCEPT STATED ABOVE) UNTIL A WRITTEN AGREEMENT IS FULLY EXECUTED BY BOTH PARTIES.

STARBUCKS TEMPLATE VERSION: i2023-05-01

Design Forum Architects Inc.
2056 Byers Rd
Miamisburg, OH 45342
Tel: (844) 804-7700
Donald J. Rethman
Architect In Charge

MARQUEE ENGINEERS
4850 SMITH RD., STE. 101
CINCINNATI, OH 45212
513.901.0040
WWW.MARQUEENG.COM

PROJECT NAME:
CURRY FORD & YOUNG PINE RD

PROJECT ADDRESS:
10330 CURRY FORD RD
ORLANDO, FL 32825

STORE #: 49669
PROJECT #: 74019-040
ISSUE DATE: 03/20/2024
DESIGN MANAGER: MARTIN PEREZ
PRODUCTION DESIGNER: ANDY MCLOUD
CHECKED BY: EVAN DUFFY

Revision Schedule

Rev	Date	By	Description

SHEET TITLE:
MECHANICAL SCHEDULES
SCALE: 1/4" = 1'-0"

SHEET NUMBER:
M601

3/19/2024 4:34:33 PM

ABBREVIATIONS

AFF	ABOVE FINISHED FLOOR
AHJ	AUTHORITIES HAVING JURISDICTION
APPROX	APPROXIMATE
BLDG	BUILDING
CKT	CIRCUIT
CLG	CEILING
CM	STARBUCKS CONSTRUCTION MANAGER
CONST	CONSTRUCTION
CW	COLD WATER
CXA	COMMISSIONING AGENT
DEG	DEGREES
DL	LIGHTS WITHIN DAYLIGHT ZONE
DM	STARBUCKS DESIGN MANAGER
DN	DOWN
DTL	DETAIL
DWG(S)	DRAWING(S)
EA	EACH
EC	ELECTRICAL CONTRACTOR
ECP	EQUIPMENT CONTROL PAC
EG	EXHAUST GRILLE
ELEC	ELECTRICAL
EM	EMERGENCY
EMS	ENERGY MANAGEMENT SYSTEM
EXIST	EXISTING
EXT	EXTERIOR
F&I	FURNISH & INSTALL
FOIC	FURNISHED BY OWNER, INSTALLED BY CONTRACTOR
FOIO	FURNISHED BY OWNER, INSTALLED BY OWNER
FLR	FLOOR
FT	FOOT/FEET
GC	GENERAL CONTRACTOR
GFCI	GROUND FAULT CIRCUIT INTERRUPTER
GND	GROUND
HR	HOUR
HVAC	HEATING, VENTILATION, AIR CONDITIONING
HW	HOT WATER
LCP	LIGHTING CONTROL PANEL
LL	LANDLORD
LS	LIGHT SENSOR PHOTOCELL
LV	LOW VOLTAGE
MAX	MAXIMUM
MC	MECHANICAL CONTRACTOR
MDP	MAIN DISTRIBUTION PANEL
MECH	MECHANICAL
MEP	MECHANICAL, ELECTRICAL, AND PLUMBING
MFG	MANUFACTURER
MIN	MINIMUM
NL	NIGHTLIGHT
NTS	NOT TO SCALE
OCP	OVERCURRENT PROTECTION
PIR	PASSIVE INFRARED SENSOR
REF	REFERENCE
REQ('D)	REQUIRE(D)
REV	REVISION
SF	SQUARE FEET
SHT	SHEET
SPECS	SPECIFICATION(S)
SST	STAINLESS STEEL
TEL	TELEPHONE
TEMP	TEMPORARY
TYP	TYPICAL
UC	UNDER COUNTER
UNO	UNLESS NOTED OTHERWISE
WH	WATER HEATER
WP	WEATHER PROOF

ELECTRICAL SCOPE OF WORK SUMMARY

THE FOLLOWING SCOPE OF WORK IS BASED ON THE LANDLORD'S WORKLETTER EXHIBIT C. THIS SCOPE OF WORK IS NOT INTENDED TO INDICATE THE FULL SCOPE, BUT ONLY A BROAD SUMMARY. THE GENERAL CONTRACTOR SHALL REFERENCE THE COMPLETE WORKLETTER FOR A MORE DETAILED DESCRIPTION OF WORK BY BOTH PARTIES. ANY QUESTIONS REGARDING SCOPE SHALL BE BROUGHT TO STARBUCKS ATTENTION FOR CLARIFICATION. RESPONSIBILITY INDICATED BELOW MEANS FURNISHED, PERMITTED AND INSTALLED BY THE PARTY INDICATED.

WORK DESCRIPTION	RESPONSIBILITY	
	EXISTING	STARBUCKS
MAIN BUILDING SERVICE AND POWER METER	X	
ELECTRICAL PANELS AND FEEDERS	X	
TEMPORARY POWER	X	
ELECTRICAL PANEL BREAKERS	X	NEW
ABOVE FLOOR BRANCH CIRCUIT DISTRIBUTION		X
UNDER-FLOOR / SLAB POWER CONDUITS IN BUILDING (WIRING BY STARBUCKS)		X
UNDERGROUND SITE CONDUITS FOR DT, SIGNS, MENU BOARD, DETECTOR LOOP & DCB (WIRING / CABLING BY STARBUCKS)		X
SITE LIGHTING	X	
EXTERIOR BUILDING & PATIO LIGHTING	X	
DATA & PHONE SERVICE, DMARC & (2) 2" CONDUITS TO STARBUCKS SPACE	X	
DT WINDOW POWER	X	
DT WINDOW EXTERIOR LIGHTS (2 EACH)	X	
FIRE ALARM SYSTEM	X	

ELECTRICAL SYMBOL LEGEND

- (J) JUNCTON BOX
- $ SWITCH
- $3 THREE-WAY SWITCH
- $M MOTION (OCCUPANCY) SENSOR SWITCH
- [S] SWITCHBACK
- TELEPHONE
- (T) THERMOSTAT
- (S) THERMOSTAT SENSOR
- DIMMER SWITCH
- RECEPTACLE: DATA
- RACEWAY CONCEALED IN CEILING OR WALL. HASH MARKS INDICATE NUMBER OF WIRES. #12 AWG WIRE UNLESS OTHERWISE NOTED. TWO WIRES PLUS GROUND IF NO HASH MARKS SHOWN. LONG HASH MARK DENOTES NEUTRAL. GROUND WIRE NOT SHOWN.
- RECEPTACLE: DUPLEX
- RECEPTACLE: QUAD
- RECEPTACLE: HIGH VOLTAGE
- RECEPTACLE: FLOOR DUPLEX
- GROUNDING ELECTRODE CONNECTION
- NL NIGHTLIGHTING 24HR/DAY
- (PE) PHOTOELECTRIC CELL
- (S) SPEAKER
- WIFI ACCESS POINT
- (C) 360 CAMERA
- (CO2) CARBON DIOXIDE SENSOR
- (CO) CARBON MONOXIDE SENSOR

FIRE ALARM SYSTEM NOTES

IF STARBUCKS IS REQUIRED TO PROVIDE A FIRE ALARM AND/OR FIRE ALARM MONITORING AND/OR PHONE LINES FOR A FIRE ALARM, AS SPECIFIED IN THE LEASE AGREEMENT, THE CONTRACTOR IS TO NOTIFY GNOC IMMEDIATELY THAT FIRE ALARM LINES ARE NEEDED. STARBUCKS PREFERRED FIRE ALARM SERVICE PROVIDER, STANLEY, IS TO BE CONTACTED BY THE CONSTRUCTION MANAGER TO INSTALL FIRE ALARM PANEL AND/OR MONITORING SERVICE AS REQUIRED.

CARBON MONOXIDE (CO) DETECTOR NOTES

COORDINATE INSTALLATION OF CARBON MONOXIDE (CO) DETECTOR DEVICE(S) AND LOW VOLTAGE WIRING WITH STARBUCKS SECURITY VENDOR FOR NEW STORES, RELOCATIONS AND MAJOR RENOVATIONS. VENDOR TO FURNISH AND INSTALL DEVICE(S) IN BOH AND FOH (AS APPLICABLE PER STARBUCKS STANDARDS). GC TO PROVIDE ROUGH-IN FOR SENSORS.

ENERGY MANAGEMENT SYSTEM (EMS)

THE GENERAL CONTRACTOR SHALL INSTALL SURVEYOR EMS. PRIOR TO LAST WEEK OF CONSTRUCTION, IF NEEDED, FURNISH AND INSTALL TEMPORARY THERMOSTATS AND SENSORS, AND ROUTE ALL LOW VOLTAGE WIRING THROUGH EC PROVIDED CONDUITS (COORDINATE WITH ELECTRICAL).

FURNISH AND INSTALL RACEWAYS WITH PULL STRINGS AND JUNCTION BOXES FOR THERMOSTAT(S) AND SENSOR(S).

SET RESTROOM OCCUPANCY SENSOR TO 5 MINUTE 'ON' DURATION IN SINGLE OCCUPANT RESTROOM AND TO 5 MINUTE 'ON' DURATION IN MULTI-OCCUPANT RESTROOM UNLESS JURISDICTION REQUIREMENTS STATE OTHERWISE.

COORDINATE WITH DRAWINGS AND LCP VENDOR FOR DEVICE LOCATIONS. VENDOR SHALL COMMISSION CONTROLS.

THE GENERAL CONTRACTOR IS TO COMPLETE FINAL CONNECTION AFTER DATA RACK AND NETWORK INSTALLATION. THE GENERAL CONTRACTOR IS TO CONTACT LCP VENDOR TO VERIFY SYSTEM OPERATION AND TROUBLESHOOT IF REQUIRED.

SYSTEM COMMISSIONING

CONTRACTOR RESPONSIBILITIES FOR BUILDING COMMISSIONING

CONTRACTOR SHALL PROVIDE SUPPORT AND WORK AS SPECIFIED, NEEDED AND REQUIRED TO CONDUCT AND FACILITATE STARBUCKS STAFF BUILDING COMMISSIONING EFFORTS. THIS WORK WILL BE COMPRISED OF THREE DISTINCT EFFORTS:

1) SUPPORT STARBUCKS COMMISSIONING AGENT (CXA) DURING INSTALLATION VERIFICATION AND CORRECT DISCLOSED DEFICIENCIES;

2) PERFORM TESTING, ADJUSTING, BALANCING AND SYSTEM STARTUP AND SUPPORT FUNCTIONAL PERFORMANCE TESTING BY STARBUCKS CXA;

3) CORRECT DEFICIENCIES DISCLOSED BY FUNCTIONAL PERFORMANCE TESTING AND SUBMIT REPORTS. CONTRACTOR SHALL PERFORM AND PROVIDE THE FOLLOWING:

A. SYSTEMS SUBJECT TO COMMISSIONING MAY INCLUDE , BUT ARE NOT LIMITED TO DOMESTIC HOT WATER GENERATION, HVAC SYSTEMS, ROOFTOP UNITS, EXHAUST FANS, HVAC CONTROLS, LIGHTING CONTROLS AND AIR CURTAINS.

B. CONTRACTOR SHALL INCLUDE COMMISSIONING ACTIVITIES IN PROJECT SCHEDULE AND SHOW INTERVALS FOR PERFORMANCE OF WORK FOR WHICH CONTRACTOR IS RESPONSIBLE AND INTERVALS FOR WORK PERFORMED BY STARBUCKS CXA. CONTRACTOR SHALL SHOW RESOURCES FOR PERFORMING ALL WORK RELATED TO COMMISSIONING ACTIVITIES ON A LINE ITEM IN THE SCHEDULE OF VALUES.

C. CONTRACTOR SHALL INSTALL EQUIPMENT IN ACCORDANCE WITH THE MANUFACTURER'S REQUIREMENTS AND ALL CONTRACT DOCUMENTS. ENSURE THAT ALL EQUIPMENT IS INSTALLED TOTALLY COMPLETE, AND ACCESSIBLE TO STARBUCKS CXA FOR INSTALLATION VERIFICATION AND FUNCTIONAL PERFORMANCE TESTING PRIOR TO THE SCHEDULED START OF INSTALLATION VERIFICATION.

D. INSTALLATION VERIFICATION SHALL BE PERFORMED BY STARBUCKS CXA. CONTRACTOR SHALL SUPPORT STARBUCKS CXA INSTALLATION VERIFICATION EFFORTS AS NECESSARY. PROVIDE ALL ACCESS AND EQUIPMENT NECESSARY FOR STARBUCKS STAFF TO VERIFY THAT THE EQUIPMENT IS INSTALLED CORRECTLY.

E. CONTRACTOR SHALL BE READILY AVAILABLE DURING INSTALLATION VERIFICATION TO CORRECT ANY DEFICIENCIES OR DEFECTS DISCLOSED BY THE INSTALLATION VERIFICATION PROCESS. CORRECTIONS SHALL BE MADE IN A TIMELY MANNER WITHOUT DISRUPTION OF THE CONSTRUCTION SCHEDULE.

F. ALL HVAC, EXHAUST FAN, AND AIR CURTAIN EQUIPMENT SHALL BE TESTED, ADJUSTED AND BALANCED BY THE CONTRACTOR'S TESTING, ADJUSTING AND BALANCE AGENT(SEE TESTING, ADJUSTING AND BALANCING) AFTER THE SYSTEM IS VERIFIED TO BE COMPLETE AND CORRECT BY STARBUCKS CXA, IN ACCORDANCE WITH THE REQUIREMENTS OF THESE DOCUMENTS. ALL HVAC CONTROL SYSTEMS SHALL BE TESTED TO ENSURE THAT CONTROL DEVICES, COMPONENTS, EQUIPMENT AND SYSTEMS ARE CALIBRATED, ADJUSTED AND OPERATE IN ACCORDANCE WITH THESE PLANS AND PROJECT MANUAL. SEQUENCES OF OPERATION SHALL BE TESTED TO ENSURE THAT THEY OPERATE IN ACCORDANCE WITH THE CONTRACT REQUIREMENTS. DELIVERABLES: PRELIMINARY, WRITTEN TESTING AND AIR BALANCE REPORT CONFORMING TO THE REQUIREMENTS SPECIFIED HEREIN, DOCUMENTING THE INFORMATION SPECIFIED, ETC. TO THE STARBUCKS CXA IMMEDIATELY UPON COMPLETION OF THE WORK.

G. CONTRACTOR SHALL INFORM STARBUCKS CXA WHEN EQUIPMENT IS READY FOR FUNCTIONAL PERFORMANCE TESTING. ALL EQUIPMENT SHALL BE READY FOR FUNCTIONAL PERFORMANCE TESTING PRIOR TO STARTING TESTING. CONTRACTOR SHALL OPERATE EQUIPMENT FOR STARBUCKS CXA AND VERIFY BY DEMONSTRATION THE CORRECT OPERATION OF EQUIPMENT, RESPONSE OF SENSORS, AND PROPER EXECUTION OF HVAC CONTROL AND LIGHTING SEQUENCES; INCLUDING BUT NOT LIMITED TO, AIR MOVEMENT, TEMPERATURE, SOUND, AND CONTROL RESPONSE. PROVIDE ANY SECURITY ACCESS, HARDWARE, SOFTWARE, OR OTHER SUPPORT AS NEEDED FOR THE STARBUCKS CXA TO EFFICIENTLY WITNESS AND DOCUMENT ALL EQUIPMENT TESTING. STARBUCKS CXA WILL RECORD THE EQUIPMENT OPERATION AND RESPONSE TO TESTING SEQUENCES AND PREPARE A LIST OF ANY DEFICIENCIES DISCLOSED BY THE FUNCTIONAL PERFORMANCE TESTS FOR CORRECTION BY THE CONTRACTOR. EQUIPMENT INCLUDES, BUT IS NOT LIMITED TO, AIR HANDLING UNITS, ROOFTOP AND SPLIT TYPE, CONDENSING UNITS, EXHAUST FANS, LIGHTING CONTROLS, ETC. DELIVERABLES: PROVIDE COMPLETED COPIES OF ALL START UP REPORTS, FILLED OUT ON THE MANUFACTURER'S FORMS, TO THE STARBUCKS CXA.

H. CONTRACTOR IS RESPONSIBLE FOR CORRECTING ANY ISSUES OR DEFICIENCIES DISCLOSED DURING THE FUNCTIONAL PERFORMANCE TESTING PROCESS. CORRECTIONS SHOULD BE MADE IN A TIMELY MANNER WITHOUT DISRUPTION TO THE SYSTEM AND CONSTRUCTION SCHEDULE.

I. CONTRACTOR SHALL BE READILY AVAILABLE FOR ANY RE-TESTING OF EQUIPMENT DEEMED NECESSARY BY STARBUCKS CXA DURING INSTALLATION VERIFICATION AND FUNCTIONAL PERFORMANCE TESTING. CONTRACTOR IS RESPONSIBLE FOR CORRECTING ANY ISSUES OR DEFICIENCIES FOUND IN THE SYSTEM DURING ANY AND ALL RE-TESTING. CORRECTIONS SHOULD BE MADE IN A TIMELY MANNER WITHOUT DISRUPTION TO THE SYSTEM AND CONSTRUCTION SCHEDULE. DELIVERABLES: FINAL BALANCE REPORT, DEFICIENCIES LIST NOTING CORRECTIVE ACTIONS PERFORMED BY CONTRACTOR IN RESPONSE TO INSTALLATION VERIFICATION AND FUNCTIONAL PERFORMANCE TEST RESULTS.

J. CONSTRUCTION AND POST CONSTRUCTION TESTING: ADDITIONAL TESTING MAY BE REQUIRED AND OTHER PROCESSES THAT MAY OCCUR OUT OF SEQUENCE WITH COMMISSIONING SERVICE. CONTRACTOR SHALL CONDUCT, DOCUMENT, SUPPORT AND SCHEDULE THIS TESTING AS DIRECTED BY STARBUCKS CXA.

SECURITY SYSTEM NOTES

STARBUCKS CONTRACTS DIRECTLY WITH SECURITY VENDOR TO SUPPLY AND INSTALL THE SECURITY SYSTEM. CONTRACTOR TO SCHEDULE INSTALLATION OF SECURITY SYSTEM FOR FOUR (4) TIMES;

1. MEET TO PLAN SECURITY CABLE PULL WITH SECURITY CABLE INSTALLER PRIOR TO DRYWALL INSTALLATION.
2. SECURITY CABLE INSTALLER PULLS SECURITY CABLES, MOUNTS PANEL, KEYPAD AND SENSORS.
3. SECURITY EQUIPMENT INSTALL OF CAMERA, NVR AND MONITOR.
4. SECURITY MONITORING COMPANY TO BRING SYSTEM ONLINE AND TRAIN PARTNERS AFTER POS INSTALL.

SECURITY VENDOR REQUIRES A MINIMUM TWO (2) WEEKS LEAD TIME FOR EACH INSTALLATION. SECURITY VENDOR WILL COORDINATE REGIONAL INSTALLERS. ALL ADDITIONAL EXPENSES INCURRED DUE TO THE CONTRACTOR'S FAILURE TO SCHEDULE ACCORDINGLY WILL BE THE RESPONSIBILITY OF THE CONTRACTOR.

TELEPHONE SYSTEM NOTES

IF ADDITIONAL TELEPHONE LINES ARE REQUIRED BEYOND THE STANDARD SINGLE LINE (SUCH AS FOR A FIRE ALARM) THE GENERAL CONTRACTOR SHALL CONTACT THE STARBUCKS CONSTRUCTION MANAGER PRIOR TO BEGINNING CONSTRUCTION TO ORDER THE ADDITIONAL TELEPHONE LINE(S). REPORT ANY TELEPHONE INSTALLATION ISSUES IMMEDIATELY TO THE STARBUCKS CONSTRUCTION MANAGER.

CONFIRM PRIOR TO BEGINNING CONSTRUCTION THAT THERE ARE EXISTING, WORKING TELCO FACILITIES TO THE BUILDING OR THAT LANDLORD HAS FURNISHED AND INSTALLED ONE (1) 2" (51MM) MIN. (ENTRANCE) CONDUIT INCLUDING PULL STRING FROM TELCO STREET FEED LINE TO THE BUILDING AS IDENTIFIED BY THE PHONE COMPANY. NOTIFY STARBUCKS CONSTRUCTION MANAGER IMMEDIATELY IF FACILITIES OR CONDUIT AND PULL STRING ARE NOT INSTALLED.

GENERAL CONTRACTOR IS TO ENSURE THAT THERE IS A 2" (51MM) MIN. CONDUIT WITH PULL STRING FROM THE DATA RACK TO THE DEMARC (TELCO TO CUSTOMER HAND OFF EQUIPMENT) WHEN THE DEMARC IS MORE THAN 10' FROM THE DATA RACK. DISTANCES LESS THAN 10' WILL NOT REQUIRE CONDUIT.

PROVIDE A 3-POSITION GROUND LUG, GROUNDED WITH #6 AWG GROUND WIRE, IF REQUIRED BY TELEPHONE COMPANY.

ALL TELEPHONE/NETWORK CABLING IS THE SCOPE OF WORK OF THE TELEPHONE/NETWORK CABLING VENDOR.

POS / DATA LINE NOTES

STARBUCKS CONTRACTS DIRECTLY WITH THE DATA CABLING VENDOR TO SUPPLY AND INSTALL CATEGORY 5e (CAT5e) LAN CABLE AND CONNECTORS FOR THE POINT OF SALE (POS) SYSTEMS. CONTRACTOR TO SCHEDULE INSTALLATION OF DATA CABLING WITH DATA CABLING VENDOR. DATA CABLING VENDOR REQUIRES A LEAD TIME FOR INSTALLATION. DATA CABLING VENDOR WILL COORDINATE REGIONAL INSTALLERS.

AT THE START OF CONSTRUCTION, STARBUCKS CONSTRUCTION MANAGER SCHEDULES DELIVERY OF CASH REGISTER/MANAGER'S WORKSTATION EQUIPMENT AND INSTALLATION BY A POS INSTALL TECHNICIAN FOR ONE (1) MONTH PRIOR TO STORE OPEN. CONTRACTOR TO VERIFY DELIVERY SCHEDULE TWO (2) WEEKS PRIOR TO DELIVERY AND INSTALLATION DATE. EQUIPMENT IS SHIPPED DIRECTLY TO THE STORE. CONTRACTOR TO ACCEPT POS EQUIPMENT DELIVERY. DO NOT REFUSE DELIVERY.

DATA CABLING TECHNICIAN TO PROVIDE ALL CAT5e LAN CABLING AND CONNECTORS FROM ALL DESIGNED AND FUTURE CASH REGISTER LOCATIONS, MANAGER'S WORKSTATION, ALL OTHER NETWORKED EQUIPMENT (CUP LABELERS, CLOVER, BUMP BAR, ETC...) AND WIRELESS ACCESS POINT TO THE DATA RACK AREA. CONTRACTOR IS TO HAVE CONDUIT WITH PULL STRING IN PLACE FOR ALL CABLE RUNS PRIOR TO CABLE INSTALL DATE.

STARBUCKS NEW STORE GROUP IS RESPONSIBLE FOR COORDINATING STARBUCKS POS SYSTEMS DELIVERY AND INSTALLATION WITH THE POS VENDOR. THIS GROUP MAY BE CONTACTED AT: **NEWSTORES@STARBUCKS.COM**.

COMMUNICATION SYSTEM NOTES

CONFIRM PRIOR TO BEGINNING CONSTRUCTION THAT THE LANDLORD HAS FURNISHED AND INSTALLED ONE (1) ADDITIONAL 2" (51MM) (ENTRANCE) CONDUIT INCLUDING PULL STRING (FOR A TOTAL OF TWO (2)) FROM THE STREET FEED TO THE BUILDING AS IDENTIFIED BY THE INTERNET SERVICE PROVIDER.

WIRELESS NETWORK NOTES

CABLING FOR INTERNET SERVICE SHALL BE FURNISHED AND INSTALLED BY THE VENDOR FOR FIBER OR BROADBAND CONNECTIONS. T1 AND ETHERNET EXTENSION CABLING IS PROVIDED BY THE STARBUCKS (TELEPHONE/ NETWORK) CABLING VENDOR. COORDINATE WITH STARBUCKS.

MUSIC SYSTEM NOTES

MOUNT OWNER FURNISHED SPEAKERS WHERE SHOWN ON INTERIOR REFLECTED CEILING PLANS AND IN COORDINATION WITH ALL PLANS, DETAILS AND MANUFACTURER'S INSTALLATION REQUIREMENTS. INSTALL AND CONNECT OWNER FURNISHED WIRING SYSTEM BETWEEN ALL SPEAKERS AND THE OWNER PROVIDED MUSIC SYSTEM. SET WATTAGE TAP ON EACH SPEAKER'S ROTARY SWITCH PER TAP SETTINGS NOTED ON PLANS.

GENERAL ELECTRICAL NOTES

1. THE ELECTRICAL CONTRACTOR SHALL COORDINATE ELECTRICAL WORK WITH OTHER TRADES. THE ARCHITECTURAL DRAWINGS SHALL TAKE PRECEDENCE OVER ALL OTHER DRAWINGS. DO NOT SCALE DISTANCES OFF THE ELECTRICAL DRAWINGS; USE ACTUAL BUILDING DIMENSIONS. OVERALL CASEWORK COMPONENT DIMENSIONING ON ELECTRICAL DETAILS ARE SHOWN FOR REFERENCE AND COORDINATION ONLY. SEE PROJECT MANUAL.
2. ALL ELECTRICAL SYSTEMS SHALL BE TESTED FOR PROPER OPERATION. BALANCE ALL BRANCH CIRCUIT LOADS BETWEEN THE PHASES OF THE SYSTEM WITHIN 10% OF THE HIGHEST PHASE LOAD IN EACH PANEL BOARD.
3. THE ELECTRICAL CONTRACTOR SHALL BE RESPONSIBLE FOR DE-ENERGIZING CIRCUITS IN DEMOLITION AREAS TO INSURE A SAFE CONDITION. ELECTRICAL DEVICES AND ASSOCIATED WIRING LOCATED WITHIN THE DEMOLITION AREA THAT WILL NO LONGER BE USED SHALL BE REMOVED AND PROPERLY DISPOSED OF AT CONTRACTORS EXPENSE UNLESS OTHERWISE NOTED.
4. THE ELECTRICAL CONTRACTOR SHALL SCHEDULE ALL ELECTRICAL SYSTEM OUTAGES WITH THE GENERAL CONTRACTOR AND LANDLORD AT LEAST 24 HOURS IN ADVANCE. UNLESS APPROVED OTHERWISE ALL OUTAGES SHALL OCCUR BETWEEN 11:00PM AND 5:00AM.
5. ELECTRICAL CONTRACTOR SHALL FURNISH AND INSTALL ALL NECESSARY CONDUIT AND J-BOXES TO SUPPORT A COMPLETE SECURITY, PHONE, POS AND DATA SYSTEMS. SEE MANAGER WORKSTATION AND BAR POINT OF SALE (POS) POWER/TELECOM/SECURITY DIAGRAM. COORDINATE ALL DEVICE LOCATIONS AND MOUNTING HEIGHTS WITH SECURITY VENDOR PRIOR TO ROUGH-IN. PROVIDE END-TO-END PULL STRINGS IN ALL CONDUITS. LABEL EACH END OF THE PULL STRING WITH CONDUIT SYSTEM ("SECURITY") AND DESTINATION ("CAFE", "FRONT BAR", ETC.). PROVIDE INSULATED BUSHINGS ON ALL STUBBED-UP AND EXPOSED CONDUIT ENDS.
6. ELECTRICAL CONTRACTOR SHALL COORDINATE WITH THE GENERAL CONTRACTOR TO PATCH AND REPAIR ALL EXISTING WALLS, FLOORS, CEILINGS OR OTHER SURFACES IDENTIFIED TO REMAIN THAT MAY BECOME DAMAGED DURING THE COURSE OF WORK.
7. EXPOSED/SURFACE MOUNTED CONDUITS SHALL ONLY BE ALLOWED WHERE NECESSARY IN EXPOSED CEILING AREAS. IF CONDUITS NEED TO BE SURFACE MOUNTED TO WALLS, COORDINATE WITH STARBUCKS CONSTRUCTION MANAGER FOR APPROVAL.
8. VERIFY LOCATION OF ALL OUTLETS AND SWITCHES WITH ARCHITECTURAL DRAWINGS, INTERIOR DETAILS, FINISH SCHEDULES, GENERAL CONTRACTOR, EQUIPMENT VENDORS, STARBUCKS AND EXISTING SITE CONDITIONS. VERIFY FINAL DOOR HINGE LOCATION PRIOR TO SWITCH INSTALLATION AND ADJUST SWITCH LOCATION IF NEEDED. DO NOT MOUNT RECEPTACLES/SWITCHES IN LOCATIONS THAT WOULD CONFLICT WITH MIRRORS, SEAMS OF WALLS, WAINSCOTS, TILE TRANSITIONS, ETC...

GENERAL NOTES

SCOPE
THE INTENT OF THE DRAWINGS AND PROJECT MANUAL IS TO PROVIDE A COMPLETE AND FULLY OPERATIONAL ELECTRICAL SYSTEM. THE ELECTRICAL CONTRACTOR SHALL FURNISH AND INSTALL ALL LABOR, MATERIAL, AND EQUIPMENT NECESSARY TO COMPLETE THE ELECTRICAL WORK.

SITE EXAMINATION
THE ELECTRICAL CONTRACTOR SHALL THOROUGHLY EXAMINE ALL AREAS WHERE EQUIPMENT, CONDUIT, AND WIRING WILL BE INSTALLED AND WILL REPORT ANY CONDITION THAT, IN HIS OPINION, PREVENTS THE PROPER INSTALLATION OF THE ELECTRICAL WORK.

STANDARDS
EQUIPMENT AND MATERIALS SHALL CONFORM WITH APPROPRIATE PROVISIONS OF CSA, ULC, NEC, ASTM, UL, ETL, NEMA, ANSI, AS APPLICABLE TO EACH INDIVIDUAL UNIT OR ASSEMBLY.

CODES
ALL WORK SHALL BE PERFORMED IN STRICT ACCORDANCE WITH ALL APPLICABLE PROVINCIAL AND LOCAL CODES AND ORDINANCES. IN CASE OF CONFLICT BETWEEN THE DRAWINGS AND SPECIFICATIONS AND THE CODES, THE HIGHEST STANDARD SHALL APPLY. ELECTRICAL CONTRACTOR SHALL SATISFY CODE REQUIREMENTS AS A MINIMUM STANDARD WITHOUT ANY EXTRA COST TO STARBUCKS.

PERMITS AND FEES
THE ELECTRICAL CONTRACTOR SHALL PROCURE AND PAY FOR ALL PERMITS, FEES, AND INSPECTIONS NECESSARY TO COMPLETE THE ELECTRICAL WORK.

WARRANTY
THE ELECTRICAL CONTRACTOR SHALL UNCONDITIONALLY WARRANT ALL WORK TO BE FREE OF DEFECTS IN MATERIAL AND WORKMANSHIP FOR A PERIOD OF ONE (1) YEAR FROM THE DATE OF FINAL ACCEPTANCE BY STARBUCKS AND WILL REPAIR OR REPLACE ANY DEFECTIVE WORK PROMPTLY AND WITHOUT CHARGE AND RESTORE ANY OTHER EXISTING WORK DAMAGED IN THE COURSE OF REPAIRING DEFECTIVE MATERIALS AND WORKMANSHIP.

LANDLORD REQUIREMENTS

PRIOR TO BID: THE CONTRACTOR SHALL COORDINATE WITH LANDLORD / BUILDING OWNER FOR ANY CONSTRUCTION REQUIREMENTS. IF LANDLORD / BUILDING OWNER DOES HAVE REQUIREMENTS, CONTRACTOR SHALL BECOME COMPLETELY FAMILIAR WITH REQUIREMENTS AND ADHERE TO THEM. WHERE LANDLORD / BUILDING OWNER REQUIREMENTS ARE MORE STRINGENT THAN SHOWN IN THESE PLANS (IN THE OPINION OF THE ENGINEER). LANDLORD / BUILDING OWNER REQUIREMENTS SHALL GOVERN.

FOR CONSTRUCTION

© 2019 STARBUCKS COFFEE COMPANY

STARBUCKS®
2401 UTAH AVENUE SOUTH
SEATTLE, WASHINGTON 98134
(206) 318-1575

THESE DRAWINGS AND THE PROJECT MANUAL ARE CONFIDENTIAL AND SHALL REMAIN THE SOLE PROPERTY OF STARBUCKS CORPORATION, WHICH IS THE OWNER OF THE COPYRIGHT IN THIS WORK. THEY SHALL NOT BE REPRODUCED (IN WHOLE OR IN PART), SHARED WITH THIRD PARTIES OR USED IN ANY MANNER ON OTHER PROJECTS OR EXTENSIONS TO THIS PROJECT WITHOUT THE PRIOR WRITTEN CONSENT OF STARBUCKS CORPORATION. THESE DRAWINGS AND SPECIFICATIONS ARE INTENDED TO EXPRESS DESIGN INTENT FOR A PROTOTYPICAL STARBUCKS STORE (WHICH IS SUBJECT TO CHANGE AT ANYTIME) AND DO NOT REFLECT ACTUAL SITE CONDITIONS. NEITHER PARTY SHALL HAVE ANY OBLIGATION NOR LIABILITY TO THE OTHER (EXCEPT STATED ABOVE) UNTIL A WRITTEN AGREEMENT IS FULLY EXECUTED BY BOTH PARTIES.

STARBUCKS TEMPLATE VERSION: i2023-05-01

Design Forum Architects Inc.
2056 Byers Rd
Miamisburg, OH 45342
Tel: (844) 804-7700
Donald J. Rethman
Architect In Charge

MARQUEE ENGINEERING
4850 SMITH RD., STE. 101
CINCINNATI, OH 45212
513.901.0040
WWW.MARQUEENG.COM

PROJECT NAME:
CURRY FORD & YOUNG PINE RD

PROJECT ADDRESS:
10330 CURRY FORD RD
ORLANDO, FL 32825

STORE #:	49669
PROJECT #:	74019-040
ISSUE DATE:	03/20/2024
DESIGN MANAGER:	MARTIN PEREZ
PRODUCTION DESIGNER:	ANDY MCLOUD
CHECKED BY:	EVAN DUFFY

Revision Schedule

Rev	Date	By	Description

SHEET TITLE:
ELECTRICAL NOTES
SCALE: 1/4" = 1'-0"

SHEET NUMBER:
E001

3/19/2024 4:34:34 PM

EXTERIOR SIGNAGE SCHEDULE "S"								
DESIGN ID	QTY	DESCRIPTION	MANUFACTURER	CATALOG NUMBER	VOLTS	PHASE	AMPS	WATTS
SIGNAGE - DISK								
13164	2	SIGN - DISK SF ILLUMINATED FLUSH MOUNTED EVOLVED - 60IN 1525MM	EXISTING	EXISTING	120 V	1	0.60 A	67 W
SIGNAGE - DRIVE THRU								
14099	1	SIGN - DRIVE THRU ILLUMINATED ARROW SERIES FLUSH MOUNTED - RH - 48IN 1220MM	EXISTING	EXISTING	120 V	1	0.60 A	67 W
14104	3	SIGN - DT DIRECTIONAL ILLUMINATED ARROW SERIES WITH LOGO - 46IN 1170MM	EXISTING	EXISTING	120 V	1	2.17 A	260 W
14105	1	SIGN - DT DIRECTIONAL EXIT SIGN ILLUMINATED ARROW SERIES - 46IN 1170MM	EXISTING	EXISTING	120 V	1	2.17 A	260 W

ELECTRICAL SITE SCHEDULE "Y"								
DESIGN ID	QTY	DESCRIPTION	MANUFACTURER	CATALOG NUMBER	VOLTS	PHASE	AMPS	WATTS
EXTERIOR MENU								
14116	1	RELOCATED MENU BOARD - DT DIGITAL ORDER SCREEN - FLAT BLACK MT0028	EXISTING	EXISTING	120 V	1	2.17 A	260 W
14119	1	RELOCATED MENU BOARD - DT 5 PANEL FREESTANDING - 108X65IN 2745X1650MM - FLAT BLACK MT0028	EXISTING	EXISTING	120 V	1	2.17 A	260 W

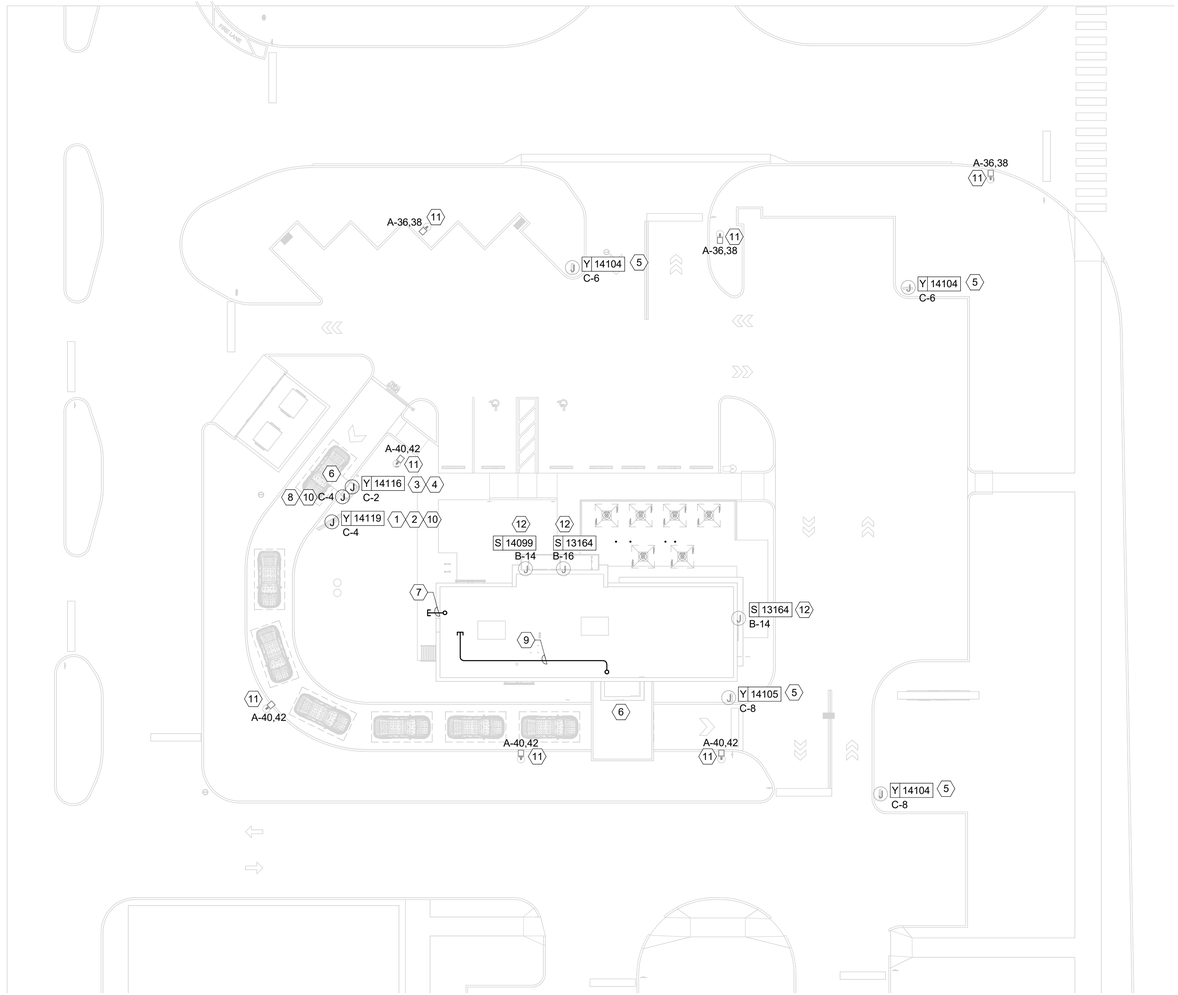

1 ELECTRICAL SITE PLAN
Scale: 1" = 20'-0"

N

KEYED NOTES

1. EXTEND EXISTING 1" PVC CONDUIT FOR FUTURE USE TO NEW LOCATION OF MENU SIGN.
2. PROVIDE POWER CONNECTION TO RELOCATED MENU SIGN. PROVIDE WEATHERPROOF JUNCTION BOX WITH DISCONNECT SWITCH.
3. EXTEND EXISTING (2) 1" PVC CONDUITS FROM NEW LOCATION OF OCS/SPEAKER POST (AKA DOS/DCB) TO DRIVE-THRU WINDOW - SEE LOW-VOLTAGE CABLE NOTES.
4. PROVIDE POWER CONNECTION TO RELOCATED OCS/SPEAKER POST (AKA DOS/DCB) . PROVIDE WEATHERPROOF JUNCTION BOX WITH DISCONNECT SWITCH.
5. MAINTAIN EXISTING POWER CONNECTION TO STARBUCKS DIRECTIONAL SIGNAGE.
6. EXISTING 3/4" PVC CONDUIT FOR EACH OF TWO TENANT-FURNISHED DETECTOR LOOP TO REMAIN.
7. EXISTING (3) 1" PVC CONDUIT THRU FOUNDATION WALL OUT REAR OF BUILDING, CAPPED AND TERMINATED ABOVE CEILING TO REMAIN.
8. EXISTING CANOPY LIGHTING TO REMAIN. MAINTAIN EXISTING CIRCUIT AND CONTROLS.
9. EXISTING 1-1/2" CONDUIT FROM DATA RACK AT MANAGER WORKSTATION TO DRIVE-THRU BUMP TO REMAIN.
10. CIRCUIT SERVING THIS DEVICE SHALL BE AUTOMATICALLY CONTROLLED. UTILIZE EXITING CONDUIT WITH PULL STRING PROVIDED BY LANDLORD. FURNISH AND INSTALL ALL WIRE, CONNECTIONS, AND CONTACTORS NECESSARY TO ENSURE A FUNCTIONAL SYSTEM (SEE LIGHTING CONTROL DIAGRAM ON E-6001).
11. EXISTING POLE MOUNTED SITE AREA FIXTURE TO REMAIN. MAINTAIN EXISTING CIRCUIT AND CONTROLS.
12. MAINTAIN EXISTING ELECTRICAL FEED TO EXISTING BUILDING SIGNAGE. PROVIDE MEANS OF DISCONNECT IF NOT EXISTING. SEE ARCHITECTURAL FOR DETAILS. COORDINATE CONDUIT ROUTING WITH OTHER TRADES AND EXISTING CONDITIONS IN FIELD.

GENERAL NOTES

A. REFER TO DATA DEVICE SCHEDULE FOR LOW VOLTAGE DEVICES.

B. VERIFY FULL SCOPE OF WORK WITH LANDLORD WORK LETTER PRIOR TO BID. NO EXTRAS OR CHANGE ORDERS SHALL BE GIVEN FOR THE GC'S FAILURE TO FULLY UNDERSTAND THE SCOPE.

C. COORDINATE ALL CONDUIT ROUTING WITH ARCHITECTURAL AND CIVIL PLANS, AND OTHER TRADES.

D. SIGN LOCATIONS ON THIS PLAN ARE FOR REFERENCE ONLY, ACTUAL LOCATIONS SHALL BE DETERMINED FROM THE ARCHITECTURAL AND CIVIL PLANS, AND THE CONSTRUCTION MANAGER.

E. REFER TO POWER PLAN FOR PANELBOARD LOCATIONS.

F. FOR ALL SIGN / MENU LOCATIONS, VERIFY ALL ELECTRICAL REQUIREMENTS WITH MANUFACTURER PRIOR TO ROUGH-IN. PROVIDE CONDUCTORS AND OVERCURRENT PROTECTION FOR A COMPLETE INSTALLATION.

FOR CONSTRUCTION

© 2019 STARBUCKS COFFEE COMPANY

STARBUCKS®
2401 UTAH AVENUE SOUTH
SEATTLE, WASHINGTON 98134
(206) 318-1575

THESE DRAWINGS AND THE PROJECT MANUAL ARE CONFIDENTIAL AND SHALL REMAIN THE SOLE PROPERTY OF STARBUCKS CORPORATION, WHICH IS THE OWNER OF THE COPYRIGHT IN THIS WORK. THEY SHALL NOT BE REPRODUCED (IN WHOLE OR IN PART), SHARED WITH THIRD PARTIES OR USED IN ANY MANNER ON OTHER PROJECTS OR EXTENSIONS TO THIS PROJECT WITHOUT THE PRIOR WRITTEN CONSENT OF STARBUCKS CORPORATION. THESE DRAWINGS AND SPECIFICATIONS ARE INTENDED TO EXPRESS DESIGN INTENT FOR A PROTOTYPICAL STARBUCKS STORE (WHICH IS SUBJECT TO CHANGE AT ANYTIME) AND DO NOT REFLECT ACTUAL SITE CONDITIONS. NEITHER PARTY SHALL HAVE ANY OBLIGATION NOR LIABILITY TO THE OTHER (EXCEPT STATED ABOVE) UNTIL A WRITTEN AGREEMENT IS FULLY EXECUTED BY BOTH PARTIES.

STARBUCKS TEMPLATE VERSION: i2023-05-01

Design Forum Architects Inc.
2056 Byers Rd
Miamisburg, OH 45342
Tel: (844) 804-7700
Donald J. Rethman
Architect In Charge

MARQUEE ENGINEERING
4850 SMITH RD., STE. 101
CINCINNATI, OH 45212
513.901.0040
WWW.MARQUEENG.COM

PROJECT NAME:
CURRY FORD & YOUNG PINE RD

PROJECT ADDRESS:
10330 CURRY FORD RD
ORLANDO, FL 32825

STORE #:	49669
PROJECT #:	74019-040
ISSUE DATE:	03/20/2024
DESIGN MANAGER:	MARTIN PEREZ
PRODUCTION DESIGNER:	ANDY MCLOUD
CHECKED BY:	EVAN DUFFY

Revision Schedule

Rev	Date	By	Description

SHEET TITLE:
ELECTRICAL SITE PLAN

SCALE: As indicated

SHEET NUMBER:
E004

3/19/2024 4:34:36 PM

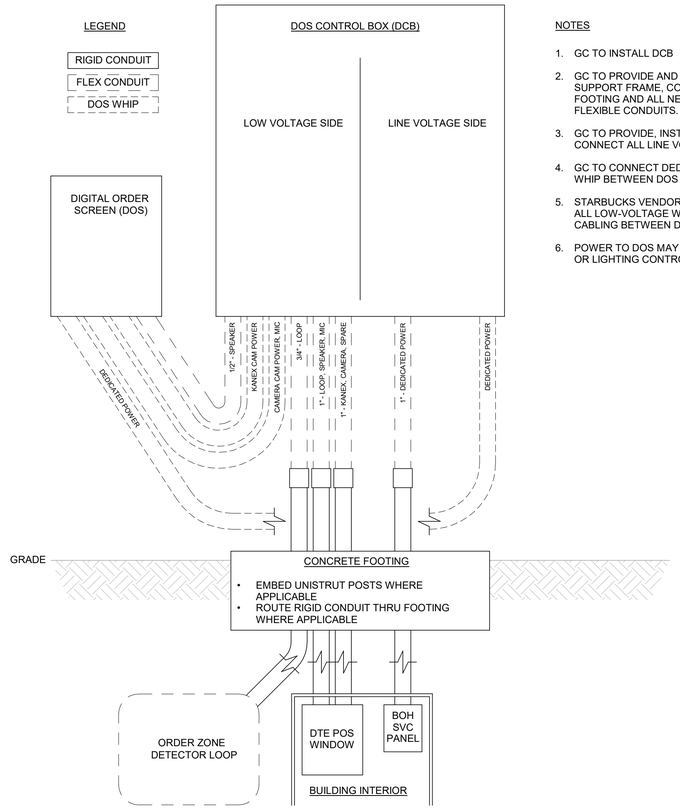

NOTES

1. GC TO INSTALL DCB
2. GC TO PROVIDE AND INSTALL DCB SUPPORT FRAME, CONCRETE FOOTING AND ALL NEW RIGID AND FLEXIBLE CONDUITS.
3. GC TO PROVIDE, INSTALL AND CONNECT ALL LINE VOLTAGE LINES.
4. GC TO CONNECT DEDICATED POWER WHIP BETWEEN DOS AND DCB.
5. STARBUCKS VENDOR TO CONNECT ALL LOW-VOLTAGE WHIPS AND CABLING BETWEEN DOS AND DCB.
6. POWER TO DOS MAY NOT BE ON EMS OR LIGHTING CONTROL.

1 DCB CONNECTIVITY PLAN

Scale: 1/4" = 1'-0"

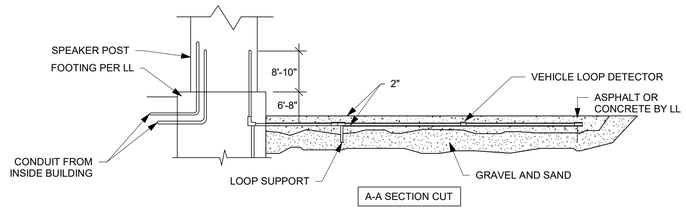

3 DT SENSOR LOOP DETAIL

Scale: 1/4" = 1'-0"

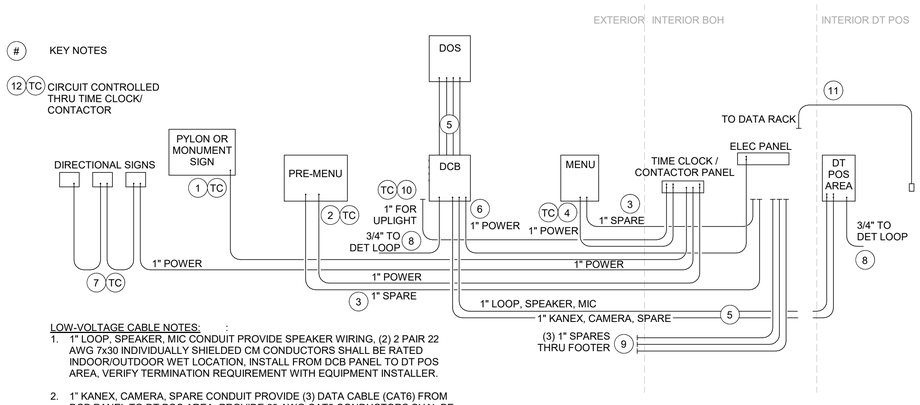

LOW-VOLTAGE CABLE NOTES:

1. 1" LOOP, SPEAKER, MIC CONDUIT PROVIDE SPEAKER WIRING, (2) 2 PAIR 22 AWG 7x30 INDIVIDUALLY SHIELDED CM CONDUCTORS SHALL BE RATED INDOOR/OUTDOOR WET LOCATION, INSTALL FROM DCB PANEL TO DT POS AREA, VERIFY TERMINATION REQUIREMENT WITH EQUIPMENT INSTALLER.
2. 1" KANEX, CAMERA, SPARE CONDUIT PROVIDE (3) DATA CABLE (CAT6) FROM DCB PANEL TO DT POS AREA, PROVIDE 23 AWG CAT6 CONDUCTORS SHAL BE RATED SUITABLE FOR WET APPLICATIONS OUTDOOR DIRECT BURIAL, VERIFY TERMINATION REQUIREMENT WITH EQUIPMENT INSTALLER.

4 DTE CONDUIT SCHEMATIC

Scale: 1/4" = 1'-0"

DTE CONDUIT SCHEMATIC KEYED NOTES

1. MAINTAIN EXISTING POWER CONNECTION TO STARBUCKS MONUMENT SIGNAGE.
2. MAINTAIN EXSITNG POWER CONNECTION TO PRE-MENU SIGN.
3. EXISTING 1" PVC CONDUIT FOR FUTURE USE TO MENU SIGN AND TO PRE-MENU SIGN TO REMAIN.
4. MAINTAIN EXISTING POWER CONNECTION TO MENU SIGN.
5. EXISTING (2) 1" PVC CONDUITS FROM OCS/SPEAKER POST (AKA DOS/DCB) TO DRIVE-THRU WINDOW TO REMAIN - SEE LOW-VOLTAGE CABLE NOTES.
6. MAINTAIN EXISTING POWER CONNECTION TO OCS/SPEAKER POST (AKA DOS/DCB).
7. MAINTAIN EXISTING POWER CONNECTION TO STARBUCKS DIRECTIONAL SIGNAGE. NOTE THAT UP TO THREE DIRECTIONAL SIGNS CAN BE SERVED BY A SINGLE CIRCUIT. ADDITIONAL SIGNS REQUIRE A NEW DEDICATED CIRCUIT AND CONDUIT.
8. EXISTING 3/4" PVC CONDUIT FOR EACH OF TWO TENANT-FURNISHED DETECTOR LOOP TO REMAIN.
9. EXISTING 1" PVC CONDUIT THRU FOUNDATION WALL OUT REAR OF BUILDING, CAPPED AND TERMINATED ABOVE CEILING TO REMAIN.
10. MAINTAIN EXISTING POWER CONNECTION TO CANOPY UPLIGHT FROM ELECTRICAL PANEL.
11. EXISTING 1-1/2" CONDUIT FROM DATA RACK AT MANAGER WORKSTATION TO DRIVE-THRU BUMP TO REMAIN.
12. CIRCUIT SERVING THIS DEVICE SHALL BE AUTOMATICALLY CONTROLLED. FURNISH AND INSTALL ALL CONDUIT, WIRE, CONNECTIONS, AND CONTACTORS NECESSARY TO ENSURE A FUNCTIONAL SYSTEM (SEE LIGHTING CONTROL DIAGRAM ON E-6001).

FOR CONSTRUCTION

© 2019 STARBUCKS COFFEE COMPANY

STARBUCKS®
2401 UTAH AVENUE SOUTH
SEATTLE, WASHINGTON 98134
(206) 318-1575

THESE DRAWINGS AND THE PROJECT MANUAL ARE CONFIDENTIAL AND SHALL REMAIN THE SOLE PROPERTY OF STARBUCKS CORPORATION, WHICH IS THE OWNER OF THE COPYRIGHT IN THIS WORK. THEY SHALL NOT BE REPRODUCED (IN WHOLE OR IN PART), SHARED WITH THIRD PARTIES OR USED IN ANY MANNER ON OTHER PROJECTS OR EXTENSIONS TO THIS PROJECT WITHOUT THE PRIOR WRITTEN CONSENT OF STARBUCKS CORPORATION. THESE DRAWINGS AND SPECIFICATIONS ARE INTENDED TO EXPRESS DESIGN INTENT FOR A PROTOTYPICAL STARBUCKS STORE (WHICH IS SUBJECT TO CHANGE AT ANYTIME) AND DO NOT REFLECT ACTUAL SITE CONDITIONS. NEITHER PARTY SHALL HAVE ANY OBLIGATION NOR LIABILITY TO THE OTHER (EXCEPT STATED ABOVE) UNTIL A WRITTEN AGREEMENT IS FULLY EXECUTED BY BOTH PARTIES.

STARBUCKS TEMPLATE VERSION: i2023-05-01

Design Forum Architects Inc.
2056 Byers Rd
Miamisburg, OH 45342
Tel: (844) 804-7700
Donald J. Rethman
Architect In Charge

MARQUEE ENGINEERING
4850 SMITH RD., STE. 101
CINCINNATI, OH 45212
513.901.0040
WWW.MARQUEENG.COM

PROJECT NAME:
CURRY FORD & YOUNG PINE RD

PROJECT ADDRESS:
10330 CURRY FORD RD
ORLANDO, FL 32825

STORE #:	49669
PROJECT #:	74019-040
ISSUE DATE:	03/20/2024
DESIGN MANAGER:	MARTIN PEREZ
PRODUCTION DESIGNER:	ANDY MCLOUD
CHECKED BY:	EVAN DUFFY

Revision Schedule

Rev	Date	By	Description

SHEET TITLE:
ELECTRICAL SITE DETAILS
SCALE: 1/4" = 1'-0"

SHEET NUMBER:
E004.1

3/19/2024 4:34:36 PM

KITCHEN EQUIPMENT SCHEDULE

DESIGN ID	DESCRIPTION	ELECTRICAL DATA	CIRCUIT	NEMA CONFIGURATION
10075	CUP LABELLER	120 V/1-180 VA	A-23	5-15R
10075	CUP LABELLER	120 V/1-180 VA	A-23	5-15R
10075	CUP LABELLER	120 V/1-180 VA	A-23	5-15R
10075	CUP LABELLER	120 V/1-180 VA	A-23	5-15R
10110	FRIDGE REACH IN 1 DOOR RH - 29IN 735MM	120 V/1-300 VA	A-28	5-15R
10110	FRIDGE REACH IN 1 DOOR RH - 29IN 735MM	120 V/1-300 VA	A-11	5-15R
10110	FRIDGE REACH IN 1 DOOR RH - 29IN 735MM	120 V/1-300 VA	A-35	5-15R
10267	FRIDGE UNDERCOUNTER 1 DOOR - 27IN 685MM	120 V/1-480 VA	C-22	5-15R
10267	FRIDGE UNDERCOUNTER 1 DOOR - 27IN 685MM	120 V/1-480 VA	A-18	5-15R
10267	FRIDGE UNDERCOUNTER 1 DOOR - 27IN 685MM	120 V/1-480 VA	C-21	5-15R
10267	FRIDGE UNDERCOUNTER 1 DOOR - 27IN 685MM	120 V/1-480 VA	A-20	5-15R
10267	FRIDGE UNDERCOUNTER 1 DOOR - 27IN 685MM	120 V/1-480 VA	B-12	5-15R
10808	GRINDER DITTING KR1203	120 V/1-1560 VA	A-29	5-20R
11083	FRIDGE REACH IN 2 DOOR - 51X35IN 1295X890MM	120 V/1-672 VA	A-9	5-15R
12407	TURBOCHEF OVEN	208 V/2-6 VA	B-1,3	6-30R
12407	TURBOCHEF OVEN	208 V/2-6 VA	B-5,7	6-30R
12508	BLENDER QUIET MODEL ON COUNTER	120 V/1-1800 VA	A-12	5-20R
12508	BLENDER QUIET MODEL ON COUNTER	120 V/1-1800 VA	A-14	5-20R
12618	FRIDGE UNDERCOUNTER 1 DOOR WITH SHELF - 27IN 685MM	120 V/1-480 VA	B-18	5-15R
12618	FRIDGE UNDERCOUNTER 1 DOOR WITH SHELF - 27IN 685MM	120 V/1-480 VA	A-30	5-15R
12618	FRIDGE UNDERCOUNTER 1 DOOR WITH SHELF - 27IN 685MM	120 V/1-480 VA	A-25	5-15R

KITCHEN EQUIPMENT SCHEDULE

DESIGN ID	DESCRIPTION	ELECTRICAL DATA	CIRCUIT	NEMA CONFIGURATION
12694	ESPRESSO MACHINE	208 V/2-6500 VA	B-26,28	6-50R
12694	ESPRESSO MACHINE	208 V/2-6500 VA	B-22,24	6-50R
13620	FREEZER REACH IN 1 DOOR LH - 27IN 685MM	120 V/1-864 VA	A-27	5-15R
13682	FREEZER REACH IN 2 DOOR - 54IN 1370MM	120 V/1-1152 VA	A-7	5-15R
13682	FREEZER REACH IN 2 DOOR - 54IN 1370MM	120 V/1-1152 VA	A-13	5-15R
15186	DISHWASHER HOT LOW STEAM	208 V/2-7800 VA	A-8,10	14-40R
16238	FOOD CASE ZEPHYR R134 66IN	208 V/2-1419 VA	B-30,32	6-20R
20011	FRIDGE NITRO 2 TAP	120 V/1-300 VA	C-13	5-15R
21679	NITROGEN GENERATOR ELEMENT COMPACT	120 V/1-336 VA	C-15	5-15R
22642	MARCO II INSTA HOT	120 V/1-1500 VA	A-16	5-15R
22642	MARCO II INSTA HOT	120 V/1-1500 VA	A-22	5-15R
22885	BREWER CLOVER VERTICA DOUBLE	208 V/2-8320 VA	B-9,11	14-50R
23171	STEAM VENT	208 V/2-215 VA	C-17,19	6-20R
23181	ICE MACHINE	120 V/1-600 VA	B-13	5-15R
23181	ICE MACHINE CONDENSER	208 V/2-5637 VA	B-31,33	HARDWIRED
23419	MILK DISPENSER	120 V/1-200 VA	A-31	5-20R
23419	MILK DISPENSER	120 V/1-200 VA	C-9	5-20R
23419	MILK DISPENSER	120 V/1-200 VA	C-11	5-20R
23423	ICE DIVERTER	120 V/1-180 VA	B-21	5-15R
23424	ICE DIVERTER CONTROL PANEL	120 V/1-180 VA	B-15	5-15R
23440	FOOD CASE - WARMING WALL - 1000 SQUARE	208 V/2-6000 VA	B-17,19	6-30R
23443	COMBI OVEN	208 V/3-8500 VA	B-25,27,29	15-50R

GROUND FAULT PROTECTION NOTES

- PROVIDE GFCI PROTECTION AS REQUIRED BY NEC 210.8.
- CIRCUITS REQUIRING GFCI PROTECTION IDENTIFIED WITH * ON PANEL SCHEDULES (SEE E-601).
- ABOVE-COUNTER RECEPTACLES THAT ARE READILY ACCESSIBLE AND WITHIN REACH OF PARTNERS SHALL BE GFCI TYPE.
- BELOW-COUNTER RECEPTACLES, OR RECEPTACLES THAT ARE DIFFICULT TO REACH OR REQUIRE MOVING EQUIPMENT TO RESET, AND ARE NOT READILY ACCESSIBLE SHALL BE PROTECTED BY GFI CIRCUIT BREAKERS.
- WHERE THE AVAILABLE SHORT CIRCUIT CURRENT EXCEEDS 22,000 AMPS AT THE PANELBOARD, CONTACT CIRCUIT BREAKER MANUFACTURER AND PROVIDE GFCI TYPE CIRCUIT BREAKER THAT SERIES RATES WITH PANEL OVER CURRENT PROTECTION IF AVAILABLE.
- WHERE THE AVAILABLE SHORT CIRCUIT CURRENT EXCEEDS 22,000 AMPS AT THE PANELBOARD, AND GFCI BREAKERS ARE NOT AVAILABLE, PROVIDE DEAD-FRONT GFCIS (IN A READILY ACCESSIBLE LOCATION) TO SERVE RECEPTACLES THAT ARE NOT READILY ACCESSIBLE.

GENERAL NOTES

A. REFER TO ELECTRICAL DETAIL SHEETS FOR EXACT LOCATIONS AND MOUNTING HEIGHTS OF ELECTRICAL DEVICES.

B. THE ELECTRICAL CONTRACTOR IS RESPONSIBLE FOR CONFIRMING ALL VOLTAGE REQUIREMENTS ON ALL EQUIPMENT AND PROVIDING BUCK-BOOST TRANSFORMERS AS MAY BE NEEDED FOR CODE. ALL ARE NOT NECESSARILY INDICATED.

C. ELECTRICAL CONTRACTOR SHALL COORDINATE WITH PLUMBING AND HEATING, VENTILATING, AND AIR CONDITIONING (HVAC) CONTRACTORS FOR ANY ADDITIONAL EQUIPMENT NEEDING POWER.

D. ANY EQUIPMENT NOTED AS 'FUTURE' SHALL BE PROVIDED WITH APPROPRIATE RECEPTACLES AND WIRING TO ENABLE FUTURE OPERATION.

E. GROUND FAULT CIRCUIT INTERRUPTER (GFCI) BREAKERS (NOT RECEPTACLES) SHALL BE UTILIZED WHERE REQUIRED BY CODE AND AT ANY FLOOR BOXES. PROVIDE DEDICATED NEUTRAL WIRE FOR ALL THESE CIRCUITS.

F. EQUIPMENT REQUIRES CONNECTION TO THE BUILDING ELECTRICAL SYSTEM. FURNISH AND INSTALL ALL NECESSARY CONDUIT, WIRE, CONNECTIONS, RECEPTACLES AND OVERCURRENT PROTECTION NECESSARY TO ENSURE THE EQUIPMENT FUNCTIONS PROPERLY AND COMPLIES WITH ALL APPLICABLE LOCAL AND NATIONAL CODES. COORDINATE EQUIPMENT REQUIREMENTS WITH MANUFACTURER CUT SHEET PRIOR TO ROUGH-IN.

G. ALL FRONT BAR J-BOXES AND OUTLETS SHALL BE SURFACE MOUNTED. PROVIDE CONDUITS AS NEEDED AND ONE (1) ADDITIONAL SPARE CONDUIT BETWEEN ALL J-BOXES FOR FUTURE ELECTRICAL REQUIREMENTS. ALL J-BOXES SHALL BE POSITIONED TO AVOID OBSTRUCTION OF ANY EQUIPMENT SUCH AS REFRIGERATORS AND DISHWASHERS.

H. REFERENCE LANDLORD WORK LETTER FOR DIVISION OF ELECTRICAL SCOPE OF WORK AND COORDINATE WITH STARBUCKS CONSTRUCTION MANAGER.

KEYED NOTES

1. DUAL BREWER: PROVIDE NEMA 14-50R RECEPTACLE, HUBBELL HBL9450A SERIES OR EQUAL MOUNTED AT 48" AFF AND INSTALL NECESSARY CONDUIT, WIRE AND CONNECTIONS BACK TO SERVING PANEL. PROVIDE NEMA 14-50P ANGLED PLUG AND CORD, HUBBELL HBL9452C SERIES OR EQUAL.
2. RELOCATED ESPRESSO MACHINE: PROVIDE NEMA 6-40R RECEPTACLE, HUBBELL9367 SERIES OR EQUAL MOUNTED AT 30" AFF AND INSTALL NECESSARY CONDUIT, WIRE AND CONNECTIONS BACK TO SERVING PANEL. PROVIDE NEMA 6-40P ANGLED PLUG, HUBBELL HBL9368 SERIES OR EQUAL.
3. RELOCATED WARMING OVEN: PROVIDE NEMA 6-30R RECEPTACLE MOUNTED AT 26" AFF AND INSTALL NECESSARY CONDUIT, WIRE AND CONNECTIONS BACK TO SERVING PANEL.
4. RELOCATED CUP LABELER OR MOBILE ORDER PRINTER: PROVIDE RECEPTACLE AND BACKBOX FOR DATA OUTLET MOUNTED AT 26" AFF. ROUTE 3/4" CONDUIT FROM BACKBOX TO DATA RACK NEAR MANAGER'S WORK STATION. LABEL CONDUIT FOR DATA CABLING AND PROVIDE PULL STRING FROM END TO END.
5. FLOOR POWER/DATA: SEE PENETRATION PLAN FOR EXACT DIMENSIONING OR LOCATION.
6. RELOCATED POS: FURNISH AND INSTALL DOUBLE-DUPLEX MOUNTED AT 18" AFF PROVIDE DEDICATED GROUND WIRE BACK TO SERVING PANEL. INSTALL (1) J-BOX FOR DATA OUTLET AND (1) J-BOX FOR PHONE OUTLET MOUNTED AT 18" AFF. SEE DETAILS ON E-501.
7. EXISTING ALARM KEYPAD AND EMERGENCY CALL PHONE TO REMAIN.
8. ALL BACK BAR AND FRONT BAR J-BOXES AND OUTLETS SHALL BE SURFACE MOUNTED. PROVIDE CONDUITS AS NEEDED AND (1) ADDITIONAL SPARE CONDUIT BETWEEN ALL J-BOXES FOR FUTURE ELECTRICAL REQUIREMENTS. ALL J-BOXES SHALL BE POSITIONED TO AVOID OBSTRUCTION OF ANY EQUIPMENT SUCH AS REFRIGERATORS AND DISHWASHERS.
9. "SHOW WINDOW" RECEPTACLE FLUSH MOUNTED IN WALL OR CEILING WITHIN 18" OF TOP OF WINDOW, 1 PER 12 LF OF WINDOW OR MAJOR FRACTION THEREOF (NEC 210.62).
10. EXISTNG WATER FILTER SYSTEM TO REMAIN. MAINTAIN EXISTING BRANCH CIRCUIT.
11. RECEPTACLE FOR FUTURE USE. COORDINATE EXACT LOCATION AND MOUNTING HEIGHT WITH OWNER'S REPRESENTATIVE.
12. DATA OUTLET FOR FUTURE USE: PROVIDE BACKBOX FOR DATA OUTLET MOUNTED AT 26" AFF. ROUTE 3/4" CONDUIT FROM BACKBOX TO DATA RACK NEAR MANAGER'S WORK STATION. LABEL CONDUIT FOR DATA CABLING AND PROVIDE PULL STRING FROM END TO END.
13. PROVIDE RECEPTACLE FOR RINSE SINK MOUNTED AT 26" AFF. COORDINATE EXACT LOCATION WITH OWNER'S REPRESENTATIVE.
14. PROVIDE TOGGLE TYPE DISCONNECT, FINAL ELECTRICAL CONNECTION, AND CONTROLS FOR EXHAUST FAN; FAN TO RUN CONTINUOUSLY DURING OCCUPIED MODE (SEE CONTROL DIAGRAM ON E-601). CONFIRM EXACT LOCATION WITH THE MECHANICAL CONTRACTOR.
15. PROVIDE DOUBLE DUPLEX RECEPTACLE FOR UNDER COUNTER REFRIGERATOR AND FUTURE USE; SEE DETAIL ON E-501.
16. EXISTING DRIVE THRU WINDOW CONTROL TO REMAIN. MAINTAIN EXISTING CIRCUIT.
17. EXISTING DRIVE THRU AIR CURTAIN TO REMAIN. MAINTAIN EXISTING CIRCUIT.
18. EXISTING FOR HOT WATER RECIRCULATION PUMP, AQUASTAT AND TIMER. MAINTAIN EXISTING BRANCH CIRCUIT.
19. PROVIDE 4-SQUARE J-BOX FOR FRONT OF HOUSE STROBE LOCATION; SEE DETAIL ON E-501.
20. PROVIDE 4-SQUARE J-BOX FOR BACK OF HOUSE STROBE LOCATION; FIELD VERIFY EXACT LOCATION.
21. PROVIDE RECEPTACLE AND DATA OUTLET CENTERED HORIZONTALLY BEHIND MENU BOARD FOR FUTURE DIGITAL MENU BOARD. PROVIDE BACKBOX FOR DATA OUTLET. ROUTE 3/4" CONDUIT FROM BACKBOX TO DATA RACK NEAR MANAGER'S WORK STATION. LABEL CONDUIT FOR DATA CABLING AND PROVIDE PULL STRING FROM END TO END. SEE INTERIOR ELEVATIONS FOR MENU BOARD LOCATIONS.
22. COMBINATION OVEN: PROVIDE NEMA 15-50R RECEPTACLE, HUBBELL HBL8450A SERIES OR EQUAL MOUNTED AT 18" AFF AND INSTALL NECESSARY CONDUIT, WIRE, AND CONNECTIONS BACK TO SERVING PANEL. PROVIDE NEMA 15-50P ANGLED PLUG, HUBBELL HBL8451C SERIES OR EQUAL.
23. WARMING WALL: PROVIDE NEMA 6-30R RECEPTACLE, HUBBELL HBL9330 SERIES OR EQUAL MOUNTED AT 18" AFF AND INSTALL NECESSARY CONDUIT, WIRE, AND CONNECTIONS BACK TO SERVING PANEL. PROVIDE NEMA 6-30P ANGLED PLUG, HUBBELL HBL9331 SERIES OR EQUAL.
24. FOOD CASE: PROVIDE NEMA 6-20R RECEPTACLE, HUBBELL HBL5462 SERIES OR EQUAL MOUNTED AT 18" AFF AND INSTALL NECESSARY CONDUIT, WIRE, AND CONNECTIONS BACK TO SERVING PANEL. PROVIDE NEMA 6-20P ANGLED PLUG, HUBBELL HBL5466C SERIES OR EQUAL.
25. MAINTAIN EXISTING ELECTRICAL CONNECTION TO EXISTING ROOF TOP AC UNIT.
26. EXISTING RECEPTACLE TO REMAIN. MAINTAIN EXISTING CIRCUIT.
27. STEAM VENT: PROVIDE NEMA 6-20R RECEPTACLE, HUBBELL HBL5462 SERIES OR EQUAL AND INSTALL NECESSARY CONDUIT, WIRE, AND CONNECTIONS BACK TO SERVING PANEL.
28. ROOFTOP CONDENSING UNIT FOR ICE MACHINE E23181. PROVIDE 60A/2P/NF 600V NEMA-3R DISCONNECT SWITCH AND FINAL CONNECTION TO CONDENSING UNIT.
29. EXISTING WP/WR GFI SERVICE RECEPTACLE AT ROOFTOP UNIT SHALL REMAIN. MAINTAIN CONNECTION TO EXISTING BRANCH CIRCUIT.
30. PROVIDE FLUSH FLOOR MOUNTED RECEPTACLE WITH BRASS COVER PLATE. COORDINATE EXACT REQUIREMENTS WITH OWNER'S REPRESENTATIVE.
31. BOOSTER PUMP: PROVIDE GFCI RECEPTACLE MOUNTED AT 96" AFF IF APPLICABLE.
32. EXISTING SMOKE DETECTOR FOR ROOFTOP UNIT TO REMAIN AND BE REUSED. FIELD VERIFY ALL REQUIREMENTS.

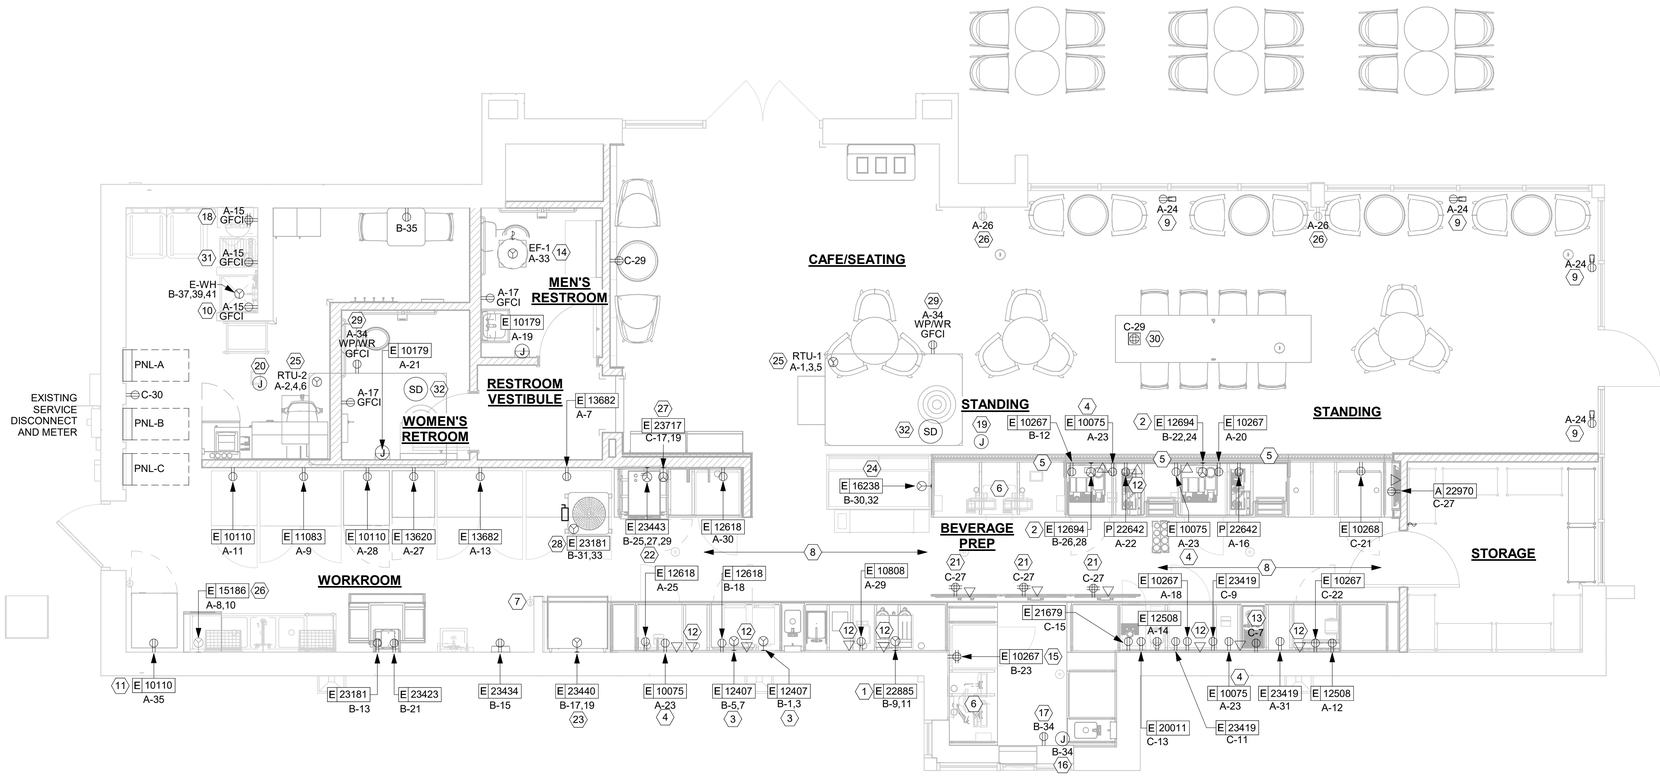

1 POWER PLAN
Scale: 1/4" = 1'-0"

N

3/19/2024 4:34:41 PM

FOR CONSTRUCTION

© 2019 STARBUCKS COFFEE COMPANY

STARBUCKS®
2401 UTAH AVENUE SOUTH
SEATTLE, WASHINGTON 98134
(206) 318-1575

THESE DRAWINGS AND THE PROJECT MANUAL ARE CONFIDENTIAL AND SHALL REMAIN THE SOLE PROPERTY OF STARBUCKS CORPORATION, WHICH IS THE OWNER OF THE COPYRIGHT IN THIS WORK. THEY SHALL NOT BE REPRODUCED (IN WHOLE OR IN PART), SHARED WITH THIRD PARTIES OR USED IN ANY MANNER ON OTHER PROJECTS OR EXTENSIONS TO THIS PROJECT WITHOUT THE PRIOR WRITTEN CONSENT OF STARBUCKS CORPORATION. THESE DRAWINGS AND SPECIFICATIONS ARE INTENDED TO EXPRESS DESIGN INTENT FOR A PROTOTYPICAL STARBUCKS STORE (WHICH IS SUBJECT TO CHANGE AT ANYTIME) AND DO NOT REFLECT ACTUAL SITE CONDITIONS. NEITHER PARTY SHALL HAVE ANY OBLIGATION NOR LIABILITY TO THE OTHER (EXCEPT STATED ABOVE) UNTIL A WRITTEN AGREEMENT IS FULLY EXECUTED BY BOTH PARTIES.

STARBUCKS TEMPLATE VERSION: i2023-05-01

Design Forum Architects Inc.
2056 Byers Rd
Miamisburg, OH 45342
Tel: (844) 804-7700
Donald J. Rethman
Architect In Charge

MARQUEE ENGINEERING
4850 SMITH RD., STE. 101
CINCINNATI, OH 45212
513.901.0040
WWW.MARQUEENG.COM

PROJECT NAME:
CURRY FORD & YOUNG PINE RD

PROJECT ADDRESS:
10330 CURRY FORD RD
ORLANDO, FL 32825

STORE #: 49669
PROJECT #: 74019-040
ISSUE DATE: 03/20/2024
DESIGN MANAGER: MARTIN PEREZ
PRODUCTION DESIGNER: ANDY MCLOUD
CHECKED BY: EVAN DUFFY

Revision Schedule

Rev	Date	By	Description

SHEET TITLE:
ELECTRICAL DESIGN PLAN
SCALE: 1/4" = 1'-0"

SHEET NUMBER:
E101

LIGHTING FIXTURE SCHEDULE - "L"

DESIGN ID	COUNT	DESCRIPTION	FURN. BY	INST. BY	Manufacturer	Model	LAMP	MAX WATTS	COMMENTS
EXIT									
19047	4	LED EXIT SIGN WITH EMERGENCY LIGHT - BLACK AND GREEN	SB	GC	NAVILITE	#NXPCL3GBL	INTEGRAL LED	5 VA	
19057	2	LED EMERGENCY LIGHT DOUBLE - BLACK	SB	GC	NAVILITE	#N1BLHO	INTEGRAL LED	5 VA	
PENDANT									
X7002	1	PENDANT - MATTEO ASTRO C80701AGOP - AGED GOLD BRASS	SB	GC	MATTEO	#C80701AGOP	(1) 25W BULB	25 VA	
RECESSED CAN									
21771	46	CAN - LED ADJUSTABLE RECESSED - 3IN 75MM - BLACK - 800LM FLOOD	SB	GC	<varies>	<varies>	<varies>	<varies>	<varies>
SCONCE									
20748	2	SCONCE - KUZCO PLUTO TRIPLE - CHROME	SB	GC	KUZCO	#VL47321	INTEGRAL LED	17 VA	
20778	1	SCONCE - RBW CRISP - FROSTED	SB	GC	RICH	CR-S12-27-120-IP65	INTEGRAL LED	9 VA	
STRIP									
22217	4	STRIP - LED TAPE IN HOUSING - VARIABLE LENGTH - COLORLESS - 350LM PER FT	SB	GC	OPTIC ARTS	LL91STP MO 27K NC NC XX C1		93 VA	FIELD TRIMMABLE TO 0.9IN LENGTHS (V.I.F); LENGTH REQUIRED: (2) 24' - 0" (1) 21' - 3" (1) 6' - 10" (1) 0' - 5"
TRACK									
12948	2	TRACK - WITH CONNECTORS - 16FT 488CM - BLACK - 1 CIRCUIT	SB	GC	JUNO	(4) R4BL END FEED CONN: (1) JUNO R38BL MINI CONNECTOR: (3) JUNO R23BL ADJUSTABLE CONN: (1) JUNO R20BL			
12949	3	TRACK - WITH CONNECTORS - 12FT 365CM - BLACK - 1 CIRCUIT	SB	GC	JUNO	(3) R4BL END FEED CONN: (1) JUNO R38BL MINI CONNECTOR: (2) JUNO R23BL ADJUSTABLE CONN: (1) JUNO R20BL			
15058	6	TRACK - WITH CONNECTORS - 6FT 183CM - BLACK - 1 CIRCUIT	SB	GC	JUNO	R6BL END FEED CONN: (1) JUNO R38BL MINI CONNECTOR: (1) JUNO R23BL ADJUSTABLE CONN: (1) JUNO R20BL			
21779	31	TRACK - LED FIXTURE WITH SNOOT - 3IN 75MM - BLACK - 1100LM FLOOD	SB	GC	LEDRA	#350440-13LM-30K-90CRI-38DEG-120-ELV-BK	INTEGRAL LED	15 VA	
TROFFER									
23055	7	TROFFER - LED RECESSED - 24X48IN 600X1200MM - WHITE - 2700K	SB	GC	TCP LIGHTING	DTF4UZD29227K	INTEGRAL LED	29 VA	PROVIDE EB OPTION FOR EMERGENCY LIGHTS.

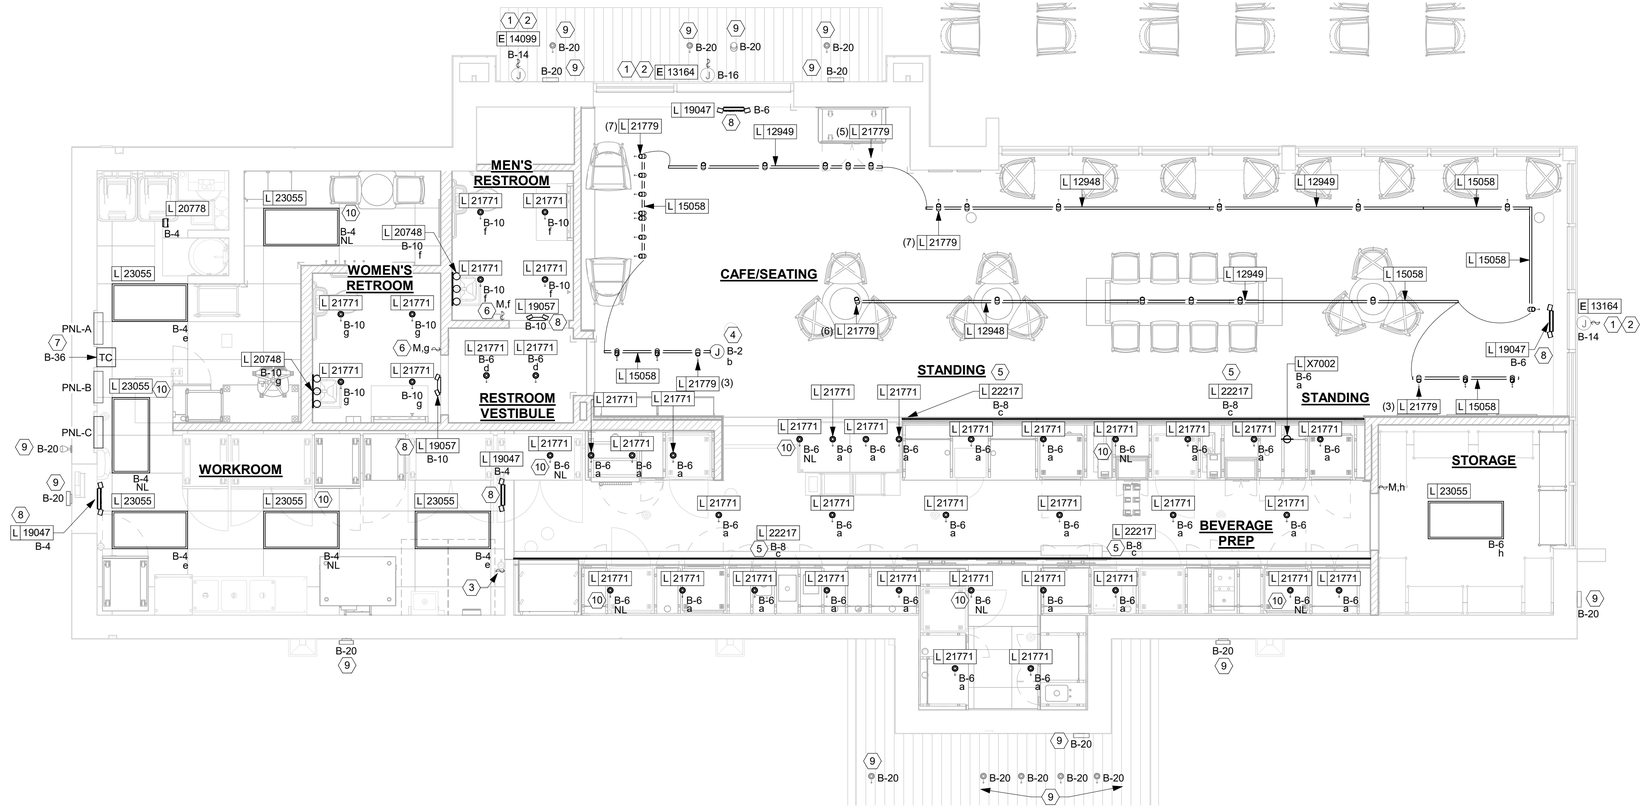

1 LIGHTING PLAN

Scale: 1/4" = 1'-0"

KEYED NOTES

1. ELECTRICAL CONTRACTOR TO VERIFY THAT A WEATHERPROOF SWITCH IS PROVIDED BY THE SIGN COMPANY. IF NOT ONE MUST BE PROVIDED AND INSTALLED BY THE ELECTRICAL CONTRACTOR.
2. MAINTAIN EXISTING ELECTRICAL CONNECTION AND CONTROLS TO SIGN.
3. SWITCH BANK LOCATION: SEE CONTROL ZONE DETAIL ON THIS SHEET. SWITCHES SHALL SERVE AS LOCAL OFF SWITCH.
4. PROVIDE 5A CURRENT LIMITING DEVICE (CLD) #RCLF11BL-TCL5BL. CIRCUIT ALL DINING AREA TRACK VIA THIS CLD.
5. LED LIGHT STRIP: PROVIDE ALL REQUIRED MOUNTING BRACKETS, POWER SUPPLIES, CONNECTORS, ETC FOR A COMPLETE AND FUNCTIONING SYSTEM. REFER TO ARCHITECTURAL DETAILS FOR ADDITIONAL MOUNTING INFORMATION.
6. WALL MOUNTED OCCUPANCY SENSOR (LEVITON IPS02 1LW) SHALL CONTROL THE LIGHTS IN THIS ROOM. SET FOR 5 MINUTE TIME DELAY.
7. LOCATION OF LIGHTING CONTACTORS/TIME CLOCK (SEE LIGHTING CONTROL DIAGRAM ON E-601).
8. EXIT SIGNS AND EMERGENCY LIGHTS SHALL BE CIRCUITED TO LOCAL CIRCUIT AHEAD OF ANY CONTROLS.
9. EXISTING EXTERIOR NORMAL AND EMERGENCY EGRESS LIGHTING TO REMAIN: MAINTAIN EXISTING CIRCUITING AND CONTROLS.
10. PROVIDE BATTERY BACKUP ACCESSORY FOR EMERGENCY FIXTURE AS SHOWN IN LUMINAIRE SCHEDULE.

GENERAL NOTES

A. ALL FIXTURES IN WORK ROOM, BACK AND FRONT LINE, ABOVE CONDIMENT CART, AND ANY OTHER AREAS WHERE EXPOSED FOOD, CLEAN EQUIPMENT OR UTENSILS, OR UNWRAPPED SINGLE SERVICE ITEMS WILL BE EXPOSED, SHALL HAVE SHATTERPROOF LAMPS IF THE FIXTURE IS NOT LENSED. ARCHITECT OF RECORD TO INCLUDE APPROPRIATE LAMPS / FIXTURES ON DRAWINGS AND SCHEDULES, AND COMPLY WITH ANY ADDITIONAL JURISDICTIONAL LIGHTING REQUIREMENT.

B. PROVIDE GROMMET AT ALL CEILING PENETRATIONS FOR FIXTURES/SUPPORTS.

C. CENTER EMERGENCY/EXIT LIGHTS ABOVE DOORS, UNLESS OTHERWISE NOTED.

D. ADJUST FOCUS OF ALL TRACK AND RECESSED DIRECTIONAL LIGHTING TO FULLY ILLUMINATE ALL ARTWORK, MENU BOARDS, AND MERCHANDISE BAYS. COORDINATE AIMING WITH OWNER.

E. IF PENDANT CYLINDERS SUSPENDED LENGTH EXCEEDS 48" (1220MM) FROM CEILING, REPLACE WITH SURFACE MOUNTED CYLINDER CANS AND SUSPEND WITH GENERAL CONTRACTOR SUPPLIED CONDUIT AND J-BOX TO INDICATED HEIGHT.

EGRESS LIGHTING NOTES

A. EXIT SIGNS SHALL BE INTERNALLY ILLUMINATED, LISTED AND LABELED IN ACCORDANCE WITH UL 924 AND INSTALLED IN ACCORDANCE WITH THE MANUFACTURER'S INSTRUCTIONS.

B. ANYTIME A BUILDING OR A PORTION OF A BUILDING IS OCCUPIED, THE MEANS OF EGRESS SERVING THE OCCUPIED PORTION SHALL BE ILLUMINATED AT AN INTENSITY OF NOT LESS THAN 1 FOOT CANDLE (11 LUX) AT THE WALKING SURFACE LEVEL. (1006)

C. THE POWER SUPPLY FOR MEANS OF EGRESS ILLUMINATION SHALL BE PROVIDED BY THE PREMISE'S ELECTRICAL SUPPLY, IN THE EVENT OF POWER SUPPLY FAILURE, ILLUMINATION SHALL BE AUTOMATICALLY PROVIDED FROM AN EMERGENCY SYSTEM FOR THE FOLLOWING AREAS. (1006.3):

1) AISLES AND UNENCLOSED EGRESS STAIRWAYS IN ROOMS AND SPACES THAT REQUIRE TWO OR MORE MEANS OF EGRESS.

2) CORRIDORS, INTERIOR EXIT STAIRWAYS & RAMPS AND EXIT PASSAGEWAYS IN BUILDINGS REQUIRED TO HAVE TWO OR MORE EXITS.

3) EXTERIOR EGRESS COMPONENTS AT OTHER THAN THE LEVEL OF EXIT DISCHARGE UNTIL EXIT DISCHARGE IS ACCOMPLISHED FOR BUILDINGS REQUIRED TO HAVE TWO OR MORE EXITS.

4) INTERIOR EXIT DISCHARGE ELEMENTS, AS PERMITTED IN SECTION 1027.1 IN BUILDINGS REQUIRED TO HAVE TWO OR MORE EXITS.

5) EXTERIOR LANDINGS, AS REQUIRED BY SECTION 1008.1.6 EXIT DISCHARGE DOORWAYS IN BUILDING REQUIRED TO HAVE TWO OR MORE EXITS.

D. THE EMERGENCY POWER SYSTEM SHALL ALSO BE CONNECTED TO AN EMERGENCY ELECTRICAL SYSTEM WHICH IS TO PROVIDE CONTINUED ILLUMINATION FOR A DURATION OF NOT LESS THAN 1 1/2 HOUR IN CASE OF PRIMARY POWER LOSS. CONTINUED ILLUMINATION IS TO BE PROVIDED FROM STORAGE BATTERIES, UNIT EQUIPMENT OR AN ON-SITE GENERATOR AND THE INSTALLATION OF THE EMERGENCY POWER SYSTEM SHALL BE INSTALLED IN ACCORDANCE WITH THE MANUFACTURER'S INSTRUCTIONS.

E. EMERGENCY LIGHTING FACILITIES SHALL BE ARRANGED TO PROVIDE INITIAL ILLUMINATION THAT IS AT LEAST AN AVERAGE OF 1 FOOT CANDLE (11 LUX) AND A MINIMUM AT ANY POINT OF 0.1 FOOT CANDLE (1 LUX) MEASURED ALONG THE PATH OF EGRESS AT FLOOR LEVEL. A MAXIMUM TO MINIMUM ILLUMINATION UNIFORMITY RATION OF 40:1 SHALL NOT BE EXCEEDED. (1008.1.9.3)

CONTROL ZONE SCHEDULE

a - BACK BAR/PREP AREA
b - SALES/SEATING TRACK LIGHTS*
c - TAPE LIGHTS
d - RESTROOM VESTIBULE LIGHTS*
e - BACK OF HOUSE

T - 2 HR MAX TIMED OVERRIDE

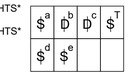

* - PROVIDE COMPATIBLE DIMMER FOR SALES/SEATING TRACK LIGHTING (COORDINATE DIMMER REQUIREMENTS WITH VENDOR)

2 LIGHTING CONTROL DETAIL

Scale: 1/4" = 1'-0"

FOR CONSTRUCTION

© 2019 STARBUCKS COFFEE COMPANY

STARBUCKS®
2401 UTAH AVENUE SOUTH
SEATTLE, WASHINGTON 98134
(206) 318-1575

THESE DRAWINGS AND THE PROJECT MANUAL ARE CONFIDENTIAL AND SHALL REMAIN THE SOLE PROPERTY OF STARBUCKS CORPORATION, WHICH IS THE OWNER OF THE COPYRIGHT IN THIS WORK. THEY SHALL NOT BE REPRODUCED (IN WHOLE OR IN PART), SHARED WITH THIRD PARTIES OR USED IN ANY MANNER ON OTHER PROJECTS OR EXTENSIONS TO THIS PROJECT WITHOUT THE PRIOR WRITTEN CONSENT OF STARBUCKS CORPORATION. THESE DRAWINGS AND SPECIFICATIONS ARE INTENDED TO EXPRESS DESIGN INTENT FOR A PROTOTYPICAL STARBUCKS STORE (WHICH IS SUBJECT TO CHANGE AT ANYTIME) AND DO NOT REFLECT ACTUAL SITE CONDITIONS. NEITHER PARTY SHALL HAVE ANY OBLIGATION NOR LIABILITY TO THE OTHER (EXCEPT STATED ABOVE) UNTIL A WRITTEN AGREEMENT IS FULLY EXECUTED BY BOTH PARTIES.

STARBUCKS TEMPLATE VERSION: i2023-05-01

Design Forum Architects Inc.
2056 Byers Rd
Miamisburg, OH 45342
Tel: (844) 804-7700
Donald J. Rethman
Architect In Charge

MARQUEE ENGINEERING
4850 SMITH RD., STE. 101
CINCINNATI, OH 45212
513.901.0040
WWW.MARQUEENG.COM

PROJECT NAME:
CURRY FORD & YOUNG PINE RD

PROJECT ADDRESS:
10330 CURRY FORD RD
ORLANDO, FL 32825

STORE #:	49669
PROJECT #:	74019-040
ISSUE DATE:	03/20/2024
DESIGN MANAGER:	MARTIN PEREZ
PRODUCTION DESIGNER:	ANDY MCLOUD
CHECKED BY:	EVAN DUFFY

Revision Schedule

Rev	Date	By	Description

SHEET TITLE:
LIGHTING DESIGN PLAN

SCALE: 1/4" = 1'-0"

SHEET NUMBER:
E102

3/19/2024 4:34:44 PM

DATA DEVICE SCHEDULE - "A"					
DESIGN ID	COUNT	DESCRIPTION	FURN. BY	INST. BY	COMMENTS
AUDIO VISUAL					
10005	1	MUSIC SYSTEM	SB	GC	
10012	1	DT COMMUNICATION SYSTEM	SB	GC	
19339	1	AMPLIFIER - 40W	SB	GC	
22726	1	DT POS MONITOR ARM TRIPLE SURFACE MOUNTED	SB	GC	PART OF RETAIL IT EQUIPMENT PACKAGE
DATA					
10002	1	COMPUTER MANAGER WORKSTATION	SB	GC	
10007	1	PRINTER MANAGER WORKSTATION	SB	GC	
18744	1	EQUIPMENT RACK WITH LOCK - 24IN 610MM	SB	GC	
20294	3	IOT MODULE			
GRAPHICS - INTERIOR MENU					
22970	1	MENU BOARD - DIGITAL DISPLAY - 44X25.25IN 1121X644MM - BLACK	SB	GC	
POINT OF SALE					
10022	1	MONEY COUNTER	SB	GC	
10075	1	CUP LABELER	SB	GC	

RESPONSIBILITY LEGEND

SB-GC FURNISHED BY STARBUCKS - INSTALLED BY GENERAL CONTRACTOR

SB-SB FURNISHED BY STARBUCKS - INSTALLED BY STARBUCKS

GC-GC FURNISHED BY GENERAL CONTRACTOR - INSTALLED BY GENERAL CONTRACTOR

LL-LL FURNISHED BY LANDLORD - INSTALLED BY LANDLORD

NOTE: ALL RESPONSIBILITIES TO BE CONFIRMED WITH STARBUCKS DESIGN MANAGER PRIOR TO ORDERING/CONSTRUCTION.

LOW VOLTAGE ELECTRICAL SYMBOLS LEGEND

- (CO) CARBON MONOXIDE DETECTOR
- WIRELESS DOOR POSITION SWITCH
- [S] SECURITY KEY PAD
- (M) WIRELESS PIR MOTION SENSOR
- [LEC] LOCAL EXCHANGE CARRIER (DEMARCATION POINT)
- WI-FI ACCESS POINT
- (C) SECURITY CAMERA
- (S) SPEAKER

SECURITY NOTES

1. ENTRY CAMERA: CAPTURE ENTRY DOORWAY AND CUSTOMER TOP OF HEAD TO KNEES. PROVIDE (1) CAMERA AT EACH ENTRY.
2. POS CAMERA: PRIMARY OBJECTIVE IS CUSTOMER; SECONDARY IS TRANSACTION PLANE. CAPTURE MULTIPLE POS LOCATIONS.
3. SAFE CAMERA: POSITION TO VIEW FROM HANDLE SIDE OF DOOR. POS CAMERA CAN BE USED WHEN SAFE IS LOCATED BELOW TERMINALS.
4. DRIVE THRU CAMERA: PRIMARY OBJECTIVE IS CUSTOMER; SECONDARY IS POS. IDEAL PLACEMENT WOULD CAPTURE BOTH.
5. BOH CAMERA: CAPTURES CASH HANDLING.
6. CARBON MONOXIDE: AT LEAST ONE CARBON MONOXIDE (CO) DETECTOR TO BE LOCATED IN THE BACK OF HOUSE. PROVIDE SECOND DETECTOR IN CAFE IF SPACE INCLUDES A FIREPLACE.

MUSIC NOTES

1. GC SHALL INSTALL SPEAKERS AND WIRING PER DRAWING.
2. SPEAKER PLACEMENT: LOCATE (1) PER 250 SF OF CAFE SPACE @ 14'-0" MIN TO 18'-0" MAC [4267-5486MM] O.C.
3. SPEAKER PAINTING: SPEAKER GRILLS CAN BE PAINTED. NOTE: GRILL HOLES SHALL REMAIN OPEN.
4. G.C. SHALL INSTALL MUSIC SYSTEM, CONNECT WIRING, AND TEST.

DATA PORT RECEPTACLE KEY

+ [HEIGHT A.F.F.] ▽ PORT NAME

GENERAL NOTES

A. FURNISH AND INSTALL A COMPLETE AND OPERATING SYSTEM. ALL ITEMS ARE NOT NECESSARILY SHOWN.

B. ELECTRICAL CONTRACTOR RESPONSIBLE FOR SITE INVESTIGATION PRIOR TO START OF WORK TO REVEAL FULL SCOPE OF WORK.

C. DIMENSIONS ARE TO FINISH FACE UNLESS OTHERWISE NOTED.

D. REFER TO DETAIL SHEETS FOR EXACT LOCATIONS AND MOUNTING HEIGHTS OF ELECTRICAL DEVICES.

E. THE ELECTRICAL CONTRACTOR IS RESPONSIBLE FOR CONFIRMING ALL VOLTAGE REQUIREMENTS ON ALL EQUIPMENT AND PROVIDING BUCK-BOOST TRANSFORMERS AS MAY BE NEEDED FOR CODE. ALL ARE NOT NECASSARILY INDICATED.

F. ELECTRICAL CONTRACTOR SHALL COORDINATE WITH PLUMBING AND HEATING, VENTILATING, AND AIR CONDITIONING (HVAC) CONTRACTORS FOR ANY ADDITIONAL EQUIPMENT NEEDING POWER.

G. ALL FUTURE EQUIPMENT NEEDED HEREIN SHALL BE PROVIDED WITH AN APPROPRIATE RECEPTACLE AND FULLY WIRED. EVEN IF NOT SPECIFICALLY INDICATED.

H. GROUND FAULT CIRCUIT INTERRUPTER (GFCI) BREAKERS (NOT RECEPTACLES) SHALL BE UTILIZED WHERE REQUIRED BY CODE AND AT ANY FLOOR BOXES. PROVIDE DEDICATED NEUTRAL WIRE FOR ALL THESE CIRCUITS.

I. EQUIPMENT REQUIRES CONNECTION TO THE BUILDING ELECTRICAL SYSTEM. FURNISH AND INSTALL ALL NECESSARY CONDUIT, WIRE, CONNECTIONS, RECEPTACLES AND OVERCURRENT PROTECTION NECESSARY TO ENSURE THE EQUIPMENT FUNCTIONED PROPERLY AND COMPLIES WITH ALL APPLICABLE LOCAL AND NATIONAL CODES. COORDINATE EQUIPMENT REQUIREMENTS WITH MANUFACTURER CUT SHEET PRIOR TO ROUGH-IN.

GENERAL NOTES CONTINUED

J. ALL BACK BAR AND FRONT BAR J-BOXES AND OUTLETS SHALL BE SURFACE MOUNTED. PROVIDE CONDUITS AS NEEDED AND (1) ADDITIONAL SPARE CONDUIT BETWEEN ALL J-BOXES FOR FUTURE ELECTRICAL REQUIREMENTS. ALL J-BOXES SHALL BE POSITIONED TO AVOID OBSTRUCTION OF ANY EQUIPMENT SUCH AS REFRIGERATORS AND DISHWASHERS.

K. STUB-UP POWER, DATA, AND PHONE CONDUITS 6" AFF IN THIS LOCATION. ROUTE POWER CONDUCTORS IN FLEXIBLE METAL CONDUIT TIGHT TO WALL FROM RECEPTACLES TO NEARBY RIGID STUB-UP AND BACK TO SERVING POWER PANEL. ROUTE DATA AND PHONE CONDUITS UNDER FLOOR BACK TO DATA RACK NEAR MANAGER'S WORKSTATION. LABEL DATA AND PHONE CONDUITS "FOR DATA CABLING". PROVIDE INSULATED BUSHINGS, AND PROVIDE PULL STRING FROM END TO END.

L. COORDINATE ALL CONCRETE TRENCHING/CORE DRILLING TO ENSURE THAT ANY UNDER SLAB UTILITIES, ETC., ARE NOT DAMAGED DURING FLOOR CUT AND OR CORE DRILLING. PRIOR APPROVAL AND COORDINATION WITH PROPERTY MANAGEMENT IS REQUIRED FOR ALL CONCRETE WORK. EC SHALL PROVIDE PATCHING/REPAIR TO CONCRETE AND VAPOR BARRIER AS REQUIRED.

KEYED NOTES

1. RELOCATED SAFE: PROVIDE RECEPTACLE ON DEDICATED CIRCUIT. ADJACENT TO RECEPTACLE, PROVIDE J-BOX FOR SECURITY ALARM JACK AND ROUTE CONDUIT BACK TO SECURITY PANEL J-BOX. REFER TO MANAGER'S DESK DETAIL AND POS DETAIL ON E-501 FOR ADDITIONAL INFORMATION.
2. RELOCATED POS: PROVIDE RECEPTACLE ON DEDICATED CIRCUIT. ADJACENT TO RECEPTACLE, PROVIDE J-BOXES FOR TELEPHONE AND DATA. ROUTE CONDUIT(S) BACK TO MANAGER'S DESK. REFER TO MANAGER'S DESK DETAIL AND POS DETAIL ON E-501 FOR ADDITIONAL INFORMATION.
3. STUB UP POWER, DATA PHONE AND/OR SECURITY CONDUITS 6" AFF TO SERVE NEARBY DEVICES IN THIS LOCATION. ROUTE POWER CONDUCTORS IN FLEXIBLE METAL CONDUIT CONCEALED OR TIGHT-TO-WALL FROM RECEPTACLES TO NEARBY RIGID STUB UP AND BACK TO SERVING POWER PANEL. ROUTE DATA, PHONE AND SAFE CONDUITS UNDER FLOOR BACK TO DATA RACK NEAR MANAGER WORKSTATION. PROVIDE AN END-TO-END PULL STRING IN ALL DATA PHONE AND SAFE CONDUITS. LABEL EACH END OF PULL STRING WITH CONDUIT SYSTEM ("POS", "SECURITY", ETC..) AND DESTINATION ("DRIVE-THRU", "FRONT BAR", ETC..). PROVIDE INSULATED BUSHINGS ON ALL STUBBED-UP AND EXPOSED CONDUIT ENDS. REFER TO ARCHITECTURAL PENETRATION PLAN FOR ADDITIONAL INFORMATION.
4. RELOCATED CUP LABELER AND/OR MOBILE ORDER PRINTER: PROVIDE RECEPTACLE AND ADJACENT DATA BACKBOX AT SAME MOUNTING HEIGHT -COORDINATE LOCATION AND MOUNTING HEIGHT WITH OWNER'S REPRESENTATIVE PRIOR TO ROUGH IN. ROUTE 3/4" CONDUIT FROM BACKBOX TO DATA RACK NEAR MANAGER'S WORKSTATION.
5. RELOCATED DT POS AND EXPEDITER TILL MONITOR: PROVIDE DOUBLE DUPLEX RECEPTACLE ON DEDICATED CIRCUIT. ADJACENT TO RECEPTACLE, PROVIDE J-BOX FOR DATA. ROUTE CONDUIT BACK TO MANAGER'S DESK. REFER TO MANAGER'S DESK DETAIL AND DRIVE-THRU POS DETAIL ON E-501 FOR ADDITIONAL INFORMATION.
6. RELOCATED DT EXPEDITER MONITOR: PROVIDE DOUBLE DUPLEX RECEPTACLE. ADJACENT TO RECEPTACLE, PROVIDE J-BOX FOR DATA. ROUTE CONDUIT BACK TO MANAGER'S DESK. REFER TO MANAGER'S DESK DETAIL AND DRIVE-THRU POS DETAIL ON E-501 FOR ADDITIONAL INFORMATION.
7. RELOCATED DT TIMER CONTROL UNIT AND MONITOR: PROVIDE DOUBLE DUPLEX RECEPTACLE. ADJACENT TO RECEPTACLE, PROVIDE J-BOX FOR DATA. ROUTE CONDUIT BACK TO MANAGER'S DESK. REFER TO MANAGER'S DESK DETAIL AND DRIVE-THRU POS DETAIL ON E-501 FOR ADDITIONAL INFORMATION.
8. RELOCATED DT TIMER SIGNAL PROCESSOR: PROVIDE DUPLEX RECEPTACLE. ADJACENT TO RECEPTACLE, PROVIDE J-BOX FOR DATA. ROUTE CONDUIT BACK TO MANAGER'S DESK. REFER TO MANAGER'S DESK DETAIL AND DRIVE-THRU POS DETAIL ON E-501 FOR ADDITIONAL INFORMATION.
9. RELOCATED WIRELESS HEADSET BASE STATION: PROVIDE DUPLEX RECEPTACLE. ADJACENT TO RECEPTACLE, PROVIDE J-BOX FOR DATA. ROUTE CONDUIT BACK TO MANAGER'S DESK. REFER TO MANAGER'S DESK DETAIL AND DRIVE-THRU POS DETAIL ON E-501 FOR ADDITIONAL INFORMATION.
10. TELEPHONE AND DATA OUTLETS FOR MANAGER'S DESK: REFER TO MANAGER'S DESK DETAIL ON E-501 FOR ADDITIONAL INFORMATION.
11. CARBON MONOXIDE DETECTOR AND THERMOSTATS FOR ROOF TOP HVAC UNITS: COORDINATE INSTALLATION AND CONNECTION WITH MECHANICAL CONTRACTOR. COORDINATE LOCATION(S) WITH OWNER'S REPRESENTATIVE. VERIFY LOCATIONS/ CONNECTIONS PRIOR TO INSTALLATION.
12. DATA OUTLET FOR FUTURE USE: PROVIDE BACKBOX MOUNTED AT 26" AFF. ROUTE 3/4" CONDUIT FROM BACKBOX TO DATA RACK NEAR MANAGER'S WORK STATION. LABEL CONDUIT FOR DATA CABLING AND PROVIDE PULL STRING FROM END TO END.
13. PROVIDE RECEPTACLE AND DATA OUTLET CENTERED HORIZONTALLY BEHIND MENU BOARD FOR FUTURE DIGITAL MENU BOARD. PROVIDE BACKBOX FOR DATA OUTLET. ROUTE 3/4" CONDUIT FROM BACKBOX TO DATA RACK NEAR MANAGER'S WORK STATION. LABEL CONDUIT FOR DATA CABLING AND PROVIDE PULL STRING FROM END TO END. SEE INTERIOR ELEVATIONS FOR MENU BOARD LOCATIONS.
14. EXISTING SECURITY CAMERA: CEILING MOUNT TYPICAL; IN OPEN CEILING CONDITION, LOCATE B.O. CAMERA AT SAME HEIGHT AS STORE LIGHTING.
15. RELOCATED DRIVE THRU CAMERA: LOCATE 6'-0" TO 8'-0" [1825-2440MM] FROM WINDOW WITH CLEAR VIEW OF CUSTOMER AND DT POS.
16. SUSPENDED SPEAKER COLOR: BLACK
17. AMPLIFIER: LOCATE ON SHELVING ABOVE MANAGER'S WORKSTATION (SEE DETAIL ON E-501).
18. CONDUIT PATHWAY ABOVE CEILING FOR FUTURE ANTENNA COAXIAL CABLE. MINIMUM 1-14" CONDUIT WITH THICK END-TO-END PULL STRING. MINIMUM 8-1/2" RADIUS BENDS. MAXIMUM 100'-0" RUN, NO CONSECUTIVE 90-DEGREE BENDS. TERMINATE AT J-BOX WITH COVER PLATE AT CEILING/WALL WITHIN 2'-0" OF BUMP BASE STATION AND ABOVE BOH CEILING ADJACENT FUTURE PENETRATION ZONE.
19. REFER TO DETAIL 3 ON SHEET E503 FOR ADDITIONAL INFORMATION.
20. REFER TO DETAIL 4 ON SHEET E503 FOR ADDITIONAL INFORMATION.
21. REFER TO DETAIL 5 ON SHEET E503 FOR ADDITIONAL INFORMATION.
22. RELOCATED SECURITY CAMERA: CEILING MOUNT TYPICAL; IN OPEN CEILING CONDITION, LOCATE B.O. CAMERA AT SAME HEIGHT AS STORE LIGHTING.

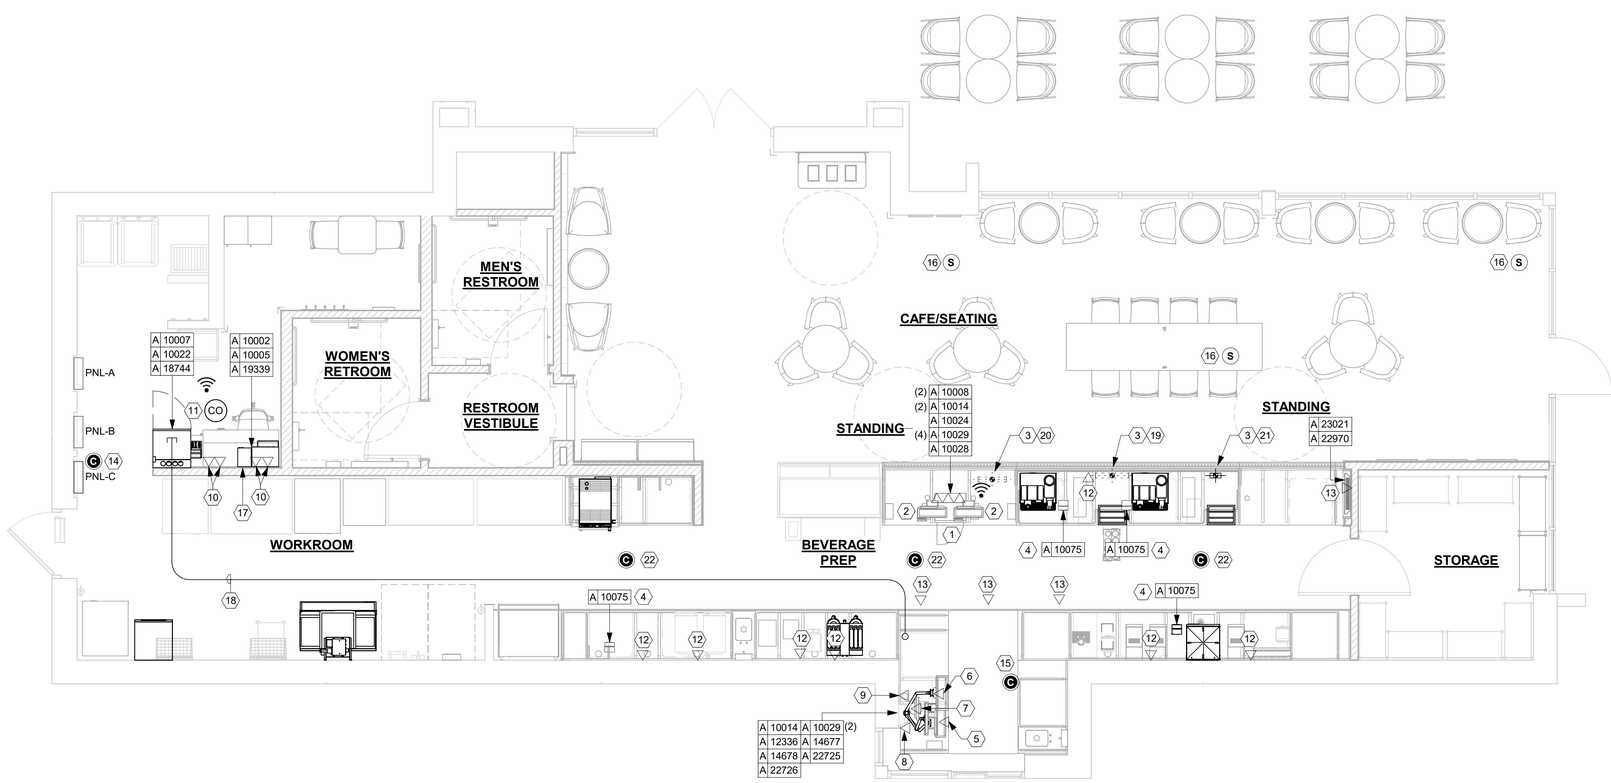

1 LOW VOLTAGE PLAN
Scale: 1/4" = 1'-0"

N

3/19/2024 4:34:46 PM

FOR CONSTRUCTION

© 2019 STARBUCKS COFFEE COMPANY

STARBUCKS®
2401 UTAH AVENUE SOUTH
SEATTLE, WASHINGTON 98134
(206) 318-1575

THESE DRAWINGS AND THE PROJECT MANUAL ARE CONFIDENTIAL AND SHALL REMAIN THE SOLE PROPERTY OF STARBUCKS CORPORATION, WHICH IS THE OWNER OF THE COPYRIGHT IN THIS WORK. THEY SHALL NOT BE REPRODUCED (IN WHOLE OR IN PART), SHARED WITH THIRD PARTIES OR USED IN ANY MANNER ON OTHER PROJECTS OR EXTENSIONS TO THIS PROJECT WITHOUT THE PRIOR WRITTEN CONSENT OF STARBUCKS CORPORATION. THESE DRAWINGS AND SPECIFICATIONS ARE INTENDED TO EXPRESS DESIGN INTENT FOR A PROTOTYPICAL STARBUCKS STORE (WHICH IS SUBJECT TO CHANGE AT ANYTIME) AND DO NOT REFLECT ACTUAL SITE CONDITIONS. NEITHER PARTY SHALL HAVE ANY OBLIGATION NOR LIABILITY TO THE OTHER (EXCEPT STATED ABOVE) UNTIL A WRITTEN AGREEMENT IS FULLY EXECUTED BY BOTH PARTIES.

STARBUCKS TEMPLATE VERSION: i2023-05-01

Design Forum Architects Inc.
2056 Byers Rd
Miamisburg, OH 45342
Tel: (844) 804-7700
Donald J. Rethman
Architect In Charge

MARQUEE ENGINEERING
4850 SMITH RD., STE. 101
CINCINNATI, OH 45212
513.901.0040
WWW.MARQUEENG.COM

PROJECT NAME:
CURRY FORD & YOUNG PINE RD

PROJECT ADDRESS:
10330 CURRY FORD RD
ORLANDO, FL 32825

STORE #: 49669
PROJECT #: 74019-040
ISSUE DATE: 03/20/2024
DESIGN MANAGER: MARTIN PEREZ
PRODUCTION DESIGNER: ANDY MCLOUD
CHECKED BY: EVAN DUFFY

Revision Schedule

Rev	Date	By	Description

SHEET TITLE:
LOW VOLTAGE DESIGN PLAN
SCALE: 1/4" = 1'-0"

SHEET NUMBER:
E103

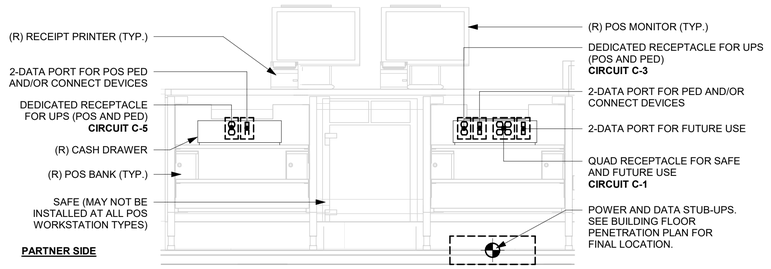

1 DOUBLE POS DETAIL

Scale: 3/4" = 1'-0"

LOW VOLTAGE CABLE BUNDLES		
1 MUSIC	2 SECURITY	3 POS
PLAY NETWORK	SECURITY PANEL	HIGH SPEED INTERNET
SPEAKERS	FUTURE USE	DEMARC EXTENSION
----------	----------	POS LAN
----------	----------	DT TIMER

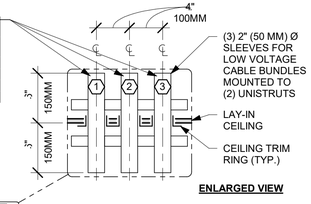

ENLARGED VIEW

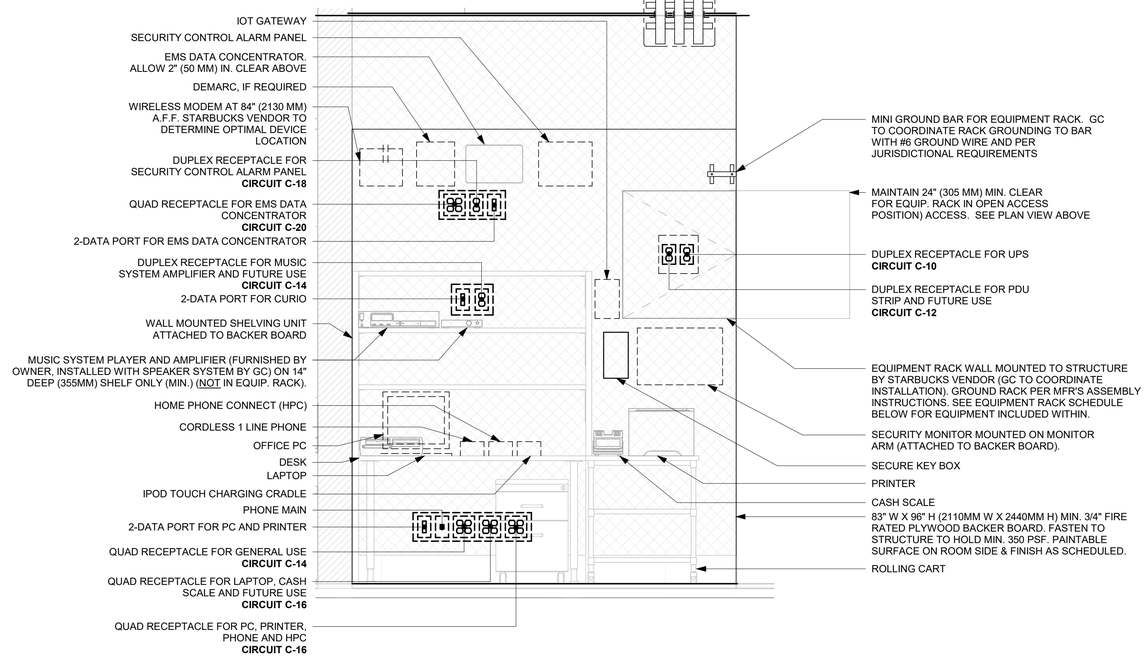

3 MANAGERS DESK DETAIL

Scale: 3/4" = 1'-0"

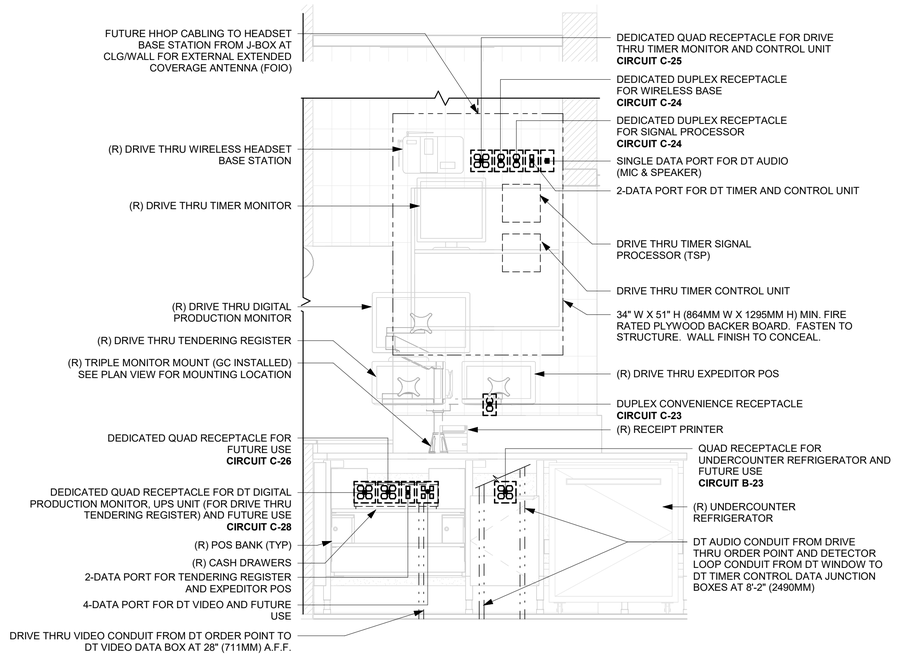

2 DRIVE THRU POS DETAIL

Scale: 3/4" = 1'-0"

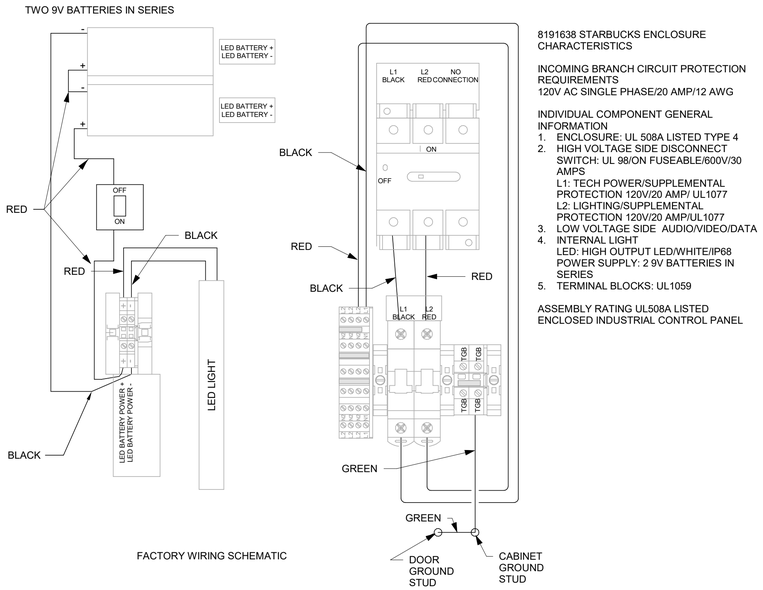

FACTORY WIRING SCHEMATIC

8191638 STARBUCKS ENCLOSURE CHARACTERISTICS

INCOMING BRANCH CIRCUIT PROTECTION REQUIREMENTS
120V AC SINGLE PHASE/20 AMP/12 AWG

INDIVIDUAL COMPONENT GENERAL INFORMATION
1. ENCLOSURE: UL 508A LISTED TYPE 4
2. HIGH VOLTAGE SIDE DISCONNECT SWITCH: UL 98/ON FUSEABLE/600V/30 AMPS
   L1: TECH POWER/SUPPLEMENTAL PROTECTION 120V/20 AMP/ UL1077
   L2: LIGHTING/SUPPLEMENTAL PROTECTION 120V/20 AMP/UL1077
3. LOW VOLTAGE SIDE AUDIO/VIDEO/DATA
4. INTERNAL LIGHT
   LED: HIGH OUTPUT LED/WHITE/IP68
   POWER SUPPLY: 2 9V BATTERIES IN SERIES
5. TERMINAL BLOCKS: UL1059

ASSEMBLY RATING UL508A LISTED
ENCLOSED INDUSTRIAL CONTROL PANEL

4 DRIVE-THRU DCB SCHEMATIC

Scale: 1/4" = 1'-0"

3/19/2024 4:34:47 PM

FOR CONSTRUCTION

© 2019 STARBUCKS COFFEE COMPANY

STARBUCKS®
2401 UTAH AVENUE SOUTH
SEATTLE, WASHINGTON 98134
(206) 318-1575

THESE DRAWINGS AND THE PROJECT MANUAL ARE CONFIDENTIAL AND SHALL REMAIN THE SOLE PROPERTY OF STARBUCKS CORPORATION, WHICH IS THE OWNER OF THE COPYRIGHT IN THIS WORK. THEY SHALL NOT BE REPRODUCED (IN WHOLE OR IN PART), SHARED WITH THIRD PARTIES OR USED IN ANY MANNER ON OTHER PROJECTS OR EXTENSIONS TO THIS PROJECT WITHOUT THE PRIOR WRITTEN CONSENT OF STARBUCKS CORPORATION. THESE DRAWINGS AND SPECIFICATIONS ARE INTENDED TO EXPRESS DESIGN INTENT FOR A PROTOTYPICAL STARBUCKS STORE (WHICH IS SUBJECT TO CHANGE AT ANYTIME) AND DO NOT REFLECT ACTUAL SITE CONDITIONS. NEITHER PARTY SHALL HAVE ANY OBLIGATION NOR LIABILITY TO THE OTHER (EXCEPT STATED ABOVE) UNTIL A WRITTEN AGREEMENT IS FULLY EXECUTED BY BOTH PARTIES.

STARBUCKS TEMPLATE VERSION: i2023-05-01

Design Forum Architects Inc.
2056 Byers Rd
Miamisburg, OH 45342
Tel: (844) 804-7700
Donald J. Rethman
Architect In Charge

MARQUEE ENGINEERING
4850 SMITH RD., STE. 101
CINCINNATI, OH 45212
513.901.0040
WWW.MARQUEENG.COM

PROJECT NAME:
CURRY FORD & YOUNG PINE RD

PROJECT ADDRESS:
10330 CURRY FORD RD
ORLANDO, FL 32825

STORE #:	49669
PROJECT #:	74019-040
ISSUE DATE:	03/20/2024
DESIGN MANAGER:	MARTIN PEREZ
PRODUCTION DESIGNER:	ANDY MCLOUD
CHECKED BY:	EVAN DUFFY

Revision Schedule

Rev	Date	By	Description

SHEET TITLE:
ELECTRICAL DETAILS

SCALE: As indicated

SHEET NUMBER:
E501

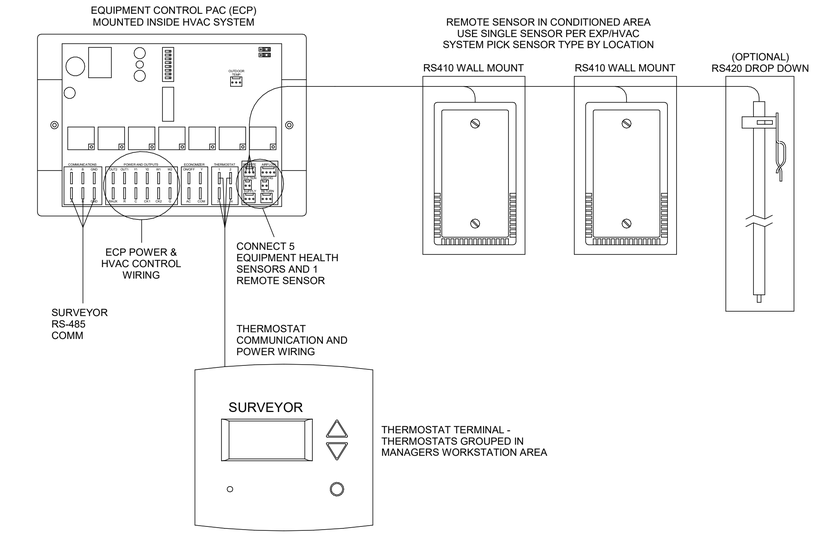

NOTES:
1. OUTDOOR TEMPERATURE SENSOR CONNECTED TO ONE ECP ONLY PER LOCATION.
   FACE NORTH WHEN POSSIBLE.
2. SEE GENERAL NOTES 7 AND 8 FOR REMOTE SENSOR MOUNTING LOCATION DETAILS.

1 Venstar EMS - No Lighting Control - HVAC Controls
Scale: 6" = 1'-0"

VENSTAR GENERAL NOTES

1. SURVEYOR ENERGY MANAGEMENT SYSTEM HARDWARE IS SUPPLIED BY STARBUCKS.
2. DRAWING FOR GENERAL INFORMATION, DESIGN INTENT, AND COORDINATION ONLY.
3. LOCAL BUILDING CODES TAKE PRECEDENCE OVER THIS DOCUMENT.
4. NOT ALL WIRING IS SHOWN ON THIS DRAWING. FOR CLARITY, ONLY ONE EXAMPLE OF EACH TYPE OF DEVICE IS SHOWN.
5. REFER TO THE SURVEYOR INSTALLATION INSTRUCTIONS FOR EACH COMPONENT FOR DETAILED WIRING AND ADDITIONAL CRITICAL INFORMATION.
6. CAUTION! INSTALLATION REQUIRES THE REMOVAL OF SAFETY COVERS AND EXPOSE THE INSTALLER TO HIGH VOLTAGE AND ELECTRICAL HAZARDS. USE OF A LICENSED ELECTRICIAN IS REQUIRED. FOLLOW ALL APPROPRIATE SAFETY PRECAUTIONS. ADDITIONAL SAFETY INFORMATION IS IN THE SURVEYOR INSTALLATION MANUALS.
7. WALL MOUNTED REMOTE SENSOR IS MOUNTED ON WALL 4 TO 5 FT AFF. AVOID AREAS WITH DIRECT AIRFLOW FROM SUPPLY REGISTERS.
8. USE A DROP DOWN SENSOR IF A WALL MOUNT SENSOR CANNOT BE INSTALLED DUE TO SPACE CONSTRAINTS (SEE NOTE 7 FOR REQUIREMENTS). THE SENSOR CLIPS TO THE T-BAR GRID AND ADJUSTED SO THE BOTTOM OF THE SENSOR IS 8 TO 9 FT AFF. ALLOW 2 FT OF CLEARANCE FROM METRO SHELVING AND AVOID AREAS WITH DIRECT AIRFLOW FROM SUPPLY REGISTERS.
9. FOR SURVEYOR EMS TECHNICAL SUPPORT AND SYSTEM COMMISSIONING, CONTACT SURVEYOR TECHNICAL SUPPORT, (855) 647-7660, OPTION 1 OR EMAIL INSTALLSUPPORT@VENSTAR.COM. HOURS 6:00 AM TO 8:00 PM PACIFIC, MON-FRI.

SURVEYOR EMS COMPONENTS

VENSTAR PART	SBUX ITEM #	DESCRIPTION	QUANTITY
DC400	011029485	DATA CONCENTRATOR	1
OTS400	011029487	OUTDOOR TEMPERATURE SENSOR	1
ECP400	011029489	EQUIPMENT CONTROL PAC	1 PER HVAC
CT414	011029490	COMMUNICATING THERMOSTAT	1 PER HVAC
SP400	011029491	SENSOR PAC	1 PER HVAC
RS410	011029492	WALL MOUNT REMOTE SENSOR	1 PER FOH HVAC
RS240	011050767	NARROW DROP DOWN SENSOR	1 PER BOH HVAC

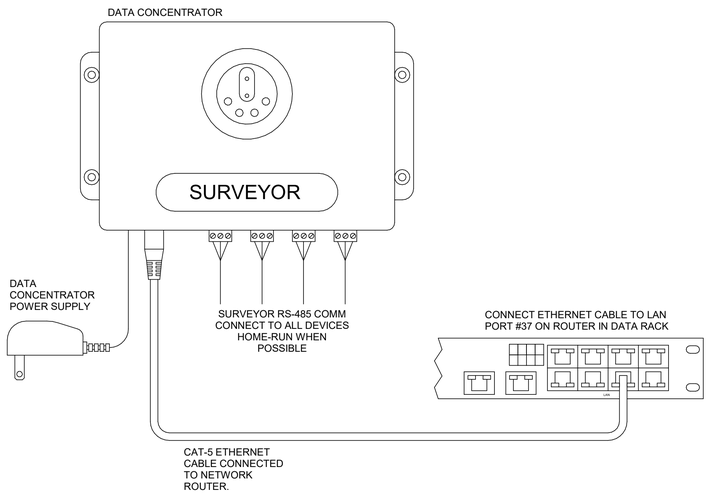

2 Venstar EMS - No Lighting Control - Data Concentrator
Scale: 6" = 1'-0"

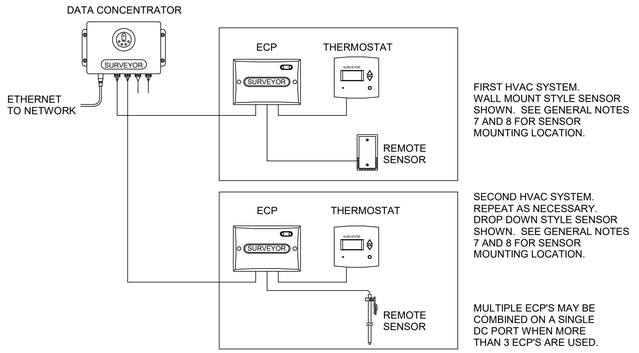

3 Venstar EMS - No Lighting Control - Basic Low Voltage Wire Runs
Scale: 6" = 1'-0"

FOR CONSTRUCTION

© 2019 STARBUCKS COFFEE COMPANY

STARBUCKS®
2401 UTAH AVENUE SOUTH
SEATTLE, WASHINGTON 98134
(206) 318-1575

THESE DRAWINGS AND THE PROJECT MANUAL ARE CONFIDENTIAL AND SHALL REMAIN THE SOLE PROPERTY OF STARBUCKS CORPORATION, WHICH IS THE OWNER OF THE COPYRIGHT IN THIS WORK. THEY SHALL NOT BE REPRODUCED (IN WHOLE OR IN PART), SHARED WITH THIRD PARTIES OR USED IN ANY MANNER ON OTHER PROJECTS OR EXTENSIONS TO THIS PROJECT WITHOUT THE PRIOR WRITTEN CONSENT OF STARBUCKS CORPORATION. THESE DRAWINGS AND SPECIFICATIONS ARE INTENDED TO EXPRESS DESIGN INTENT FOR A PROTOTYPICAL STARBUCKS STORE (WHICH IS SUBJECT TO CHANGE AT ANYTIME) AND DO NOT REFLECT ACTUAL SITE CONDITIONS. NEITHER PARTY SHALL HAVE ANY OBLIGATION NOR LIABILITY TO THE OTHER (EXCEPT STATED ABOVE) UNTIL A WRITTEN AGREEMENT IS FULLY EXECUTED BY BOTH PARTIES.

STARBUCKS TEMPLATE VERSION: i2023-05-01

Design Forum Architects Inc.
2056 Byers Rd
Miamisburg, OH 45342
Tel: (844) 804-7700
Donald J. Rethman
Architect In Charge

MARQUEE ENGINEERING
4850 SMITH RD., STE. 101
CINCINNATI, OH 45212
513.901.0040
WWW.MARQUEENG.COM

PROJECT NAME:
CURRY FORD &
YOUNG PINE RD

PROJECT ADDRESS:
10330 CURRY FORD RD
ORLANDO, FL 32825

STORE #:	49669
PROJECT #:	74019-040
ISSUE DATE:	03/20/2024
DESIGN MANAGER:	MARTIN PEREZ
PRODUCTION DESIGNER:	ANDY MCLOUD
CHECKED BY:	EVAN DUFFY

Revision Schedule

Rev	Date	By	Description

SHEET TITLE:
ELECTRICAL DETAILS

SCALE: As indicated

SHEET NUMBER:
E502

3/19/2024 4:34:48 PM

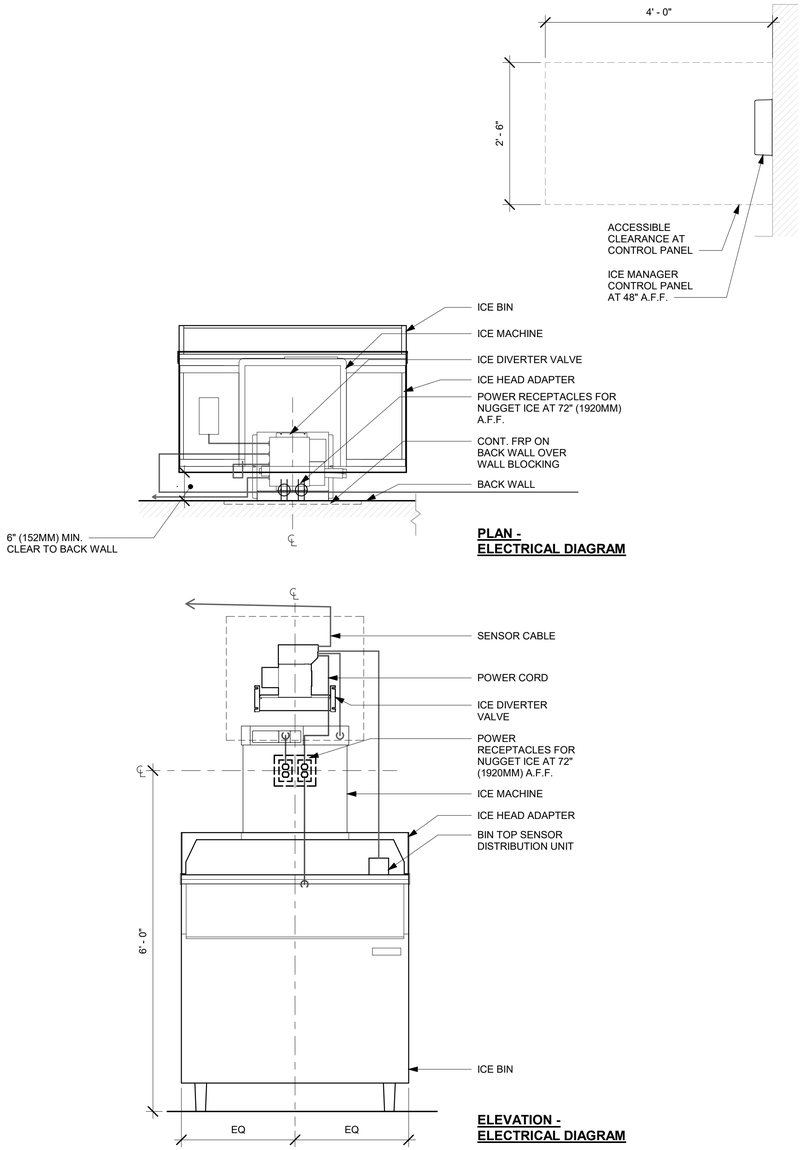

2 NUGGET ICE - ELECTRICAL FOR REFERENCE ONLY

Scale: 3/4" = 1'-0"

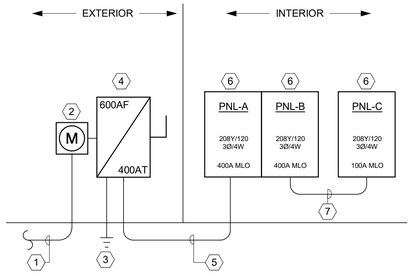

1 SINGLE LINE DIAGRAM

Scale: 1/4" = 1'-0"

MINIMUM WIRE & CONDUIT SIZES FOR CIRCUIT BREAKERS AND FUSES			
AMPS	FEEDER SIZE	GROUND	CONDUIT
15	#12	#12	3/4"
20	#12	#12	3/4"
25	#10	#10	3/4"
30	#10	#10	3/4"
35	#8	#10	3/4"
40	#8	#10	3/4"
45	#8	#10	3/4"
50	#8	#10	3/4"
60	#6	#10	3/4"
70	#4	#8	1"
80	#4	#8	1"
90	#3	#8	1-1/4"
100	#3	#8	1-1/4"

NOTES:

1. ALL CONDUCTORS SHALL BE COPPER.
2. ALL CONDUIT SHALL HAVE EQUIPMENT GROUNDING CONDUCTOR INSTALLED.
3. CONDUIT BELOW GRADE OUTSIDE OF BUILDING SHALL BE 1" MINIMUM.
4. SIZING OF CONDUCTORS SHALL BE ALTERED FOR DERATING PER N.E.C. OR VOLTAGE DROP CONSIDERATIONS.
5. SEE RISER DIAGRAM FOR SIZING OF CIRCUITS GREATER THAN 100A.
6. USE #10 AWG, COPPER CONDUCTORS FOR 20 AMPERE, 120 VOLT BRANCH CIRCUITS LONGER THAN 75 FEED. USE # 10 AWG, COPPER CONDUCTORS FOR 20 AMPERE, 277 VOLT BRANCH CIRCUITS LONGER THAN 200 FEET. WHERE WIRE SIZE IS INCREASED IN SIZE FOR VOLTAGE DROP, EQUIPMENT GROUND SHALL BE INCREASED PROPORTIONATELY PER NEC 250.122 (B).
7. WHERE MC CABLE IS ALLOWED BY AUTHORITY HAVING JURISDICTION THE CONDUCTORS FOR MC CABLE SHALL BE THHN. JACKET SHALL BE THE MANUFACTURER'S STANDARD SIZE FOR CONDUCTORS UTILIZED.

PROVIDE THE FOLLOWING QUANTITIES:

1 POLE CIRCUIT - 1 HOT, 1 NEUTRAL, 1 GROUND

2 POLE CIRCUIT - 2 HOT, 1 GROUND

3 POLE CIRCUIT - 3 HOT, 1 GROUND

1 POLE IG CIRCUIT - 1 HOT, 1 NEUTRAL, 1 GROUND, 1 ISOLATED GROUND.

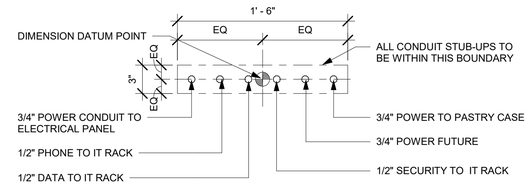

4 STUB UPS - SINGLE POS/ SAFE

Scale: 1 1/2" = 1'-0"

SINGLE LINE KEYED NOTES

1. EXISTING (2) SETS OF (3)#3/0 CU AWG. IN 2" CONDUIT TO REMAIN.
2. EXISTING ELECTRIC METER, AND ELECTRIC METER SOCKET PROVIDED BY LANDLORD TO REMAIN. COORDINATE ALL REQUIREMENTS WITH LANDLORD AND LOCAL UTILITY COMPANY.
3. EXISTING SERVICE ENTRANCE GROUND AT METER TO REMAIN.
4. EXISTING 600AF/3P/400AT DISCONNECT SWITCH TO REMAIN.
5. EXISTING (2) SETS OF (4)#3/0 & (1)#3 CU AWG GND. IN 3" CONDUIT EACH TO REMAIN.
6. EXISTING ELECTRIC PANELBOARD IN LOCATION SHOWN ON POWER PLAN TO REMAIN. REFER TO PANEL SCHEDULES ON SHEET E601.
7. EXISTING (4)#6 CU AWG & (1)#10 CU AWG GND. IN 1" CONDUIT TO REMAIN.

SINGLE LINE GENERAL NOTES

A. PARALLEL FEEDER CONDUCTORS SHALL BE CUT TO EXACTLY THE SAME LENGTHS AND SHALL BE FROM THE SAME FACTORY RUN. ALL CONNECTIONS FOR SAME SHALL BE TORQUED TO IDENTICAL VALUES.

B. EXTERIOR ELECTRICAL WORK SHALL NOT ONLY BE WEATHERPROOF AND WATER-TIGHT, BUT SHALL ALSO BE RUST-RESISTANT.

C. CONDUCTORS BELOW GRADE OR SUBJECT TO MOISTURE SHALL BE "XHHW-2".

D. EQUIPMENT GROUNDING CONDUCTORS SHALL BE PROVIDED IN STRICT COMPLIANCE WITH N.E.C., INCLUDING N.E.C. ARTICLE 250 AND TABLE 250-122. THESE CONDUCTORS MAY NOT BE INDICATED ON RISERS OR SINGLE-LINES, BUT SHALL BE PROVIDED UNDER BASE BID NEVERTHELESS.

E. WORKING CLEARANCES SHALL BE PROVIDED FOR ALL ELECTRICAL EQUIPMENT (SWITCHBOARDS, PANELBOARDS, TRANSFORMERS, STARTERS, DISCONNECTS, ETC. AS APPLICABLE) IN STRICT COMPLIANCE WITH N.E.C. CHAPTER 1, PART B, SECTION 110-26(a). LOCATIONS SHOWN ON FLOOR PLANS ARE SCHEMATIC AND DIAGRAMMATIC IN NATURE. THE ELECTRICAL CONTRACTOR SHALL BE RESPONSIBLE FOR ENSURING COMPLIANCE WITH THE ABOVE N.E.C. REFERENCE. THIS REQUIREMENT APPLIES TO EQUIPMENT ON FLOOR PLANS AS WELL AS TO EQUIPMENT SHOWN ON RISER.

F. HOLD ALL NEW OVERHEAD ELECTRICAL WORK AS TIGHT AS POSSIBLE TO THE BOTTOM OF THE OVERHEAD STRUCTURE. LOCATE ANY RELATED PULLBOXES SO THAT THEY WILL BE FULLY ACCESSIBLE AFTER ALL CONSTRUCTION WORK IS COMPLETE. AS WITH ALL WORK, COORDINATE IN ADVANCE WITH ALL OTHER TRADES.

G. ALL PANELS HAVE NEMA 1 ENCLOSURES UNLESS NOTED OTHERWISE.

H. BALANCE ALL PANEL LOADS SO PHASES ARE WITHIN 10% OF EACH OTHERS.

I. PROVIDE HACR CIRCUIT BREAKER FOR ALL MOTOR LOADS.

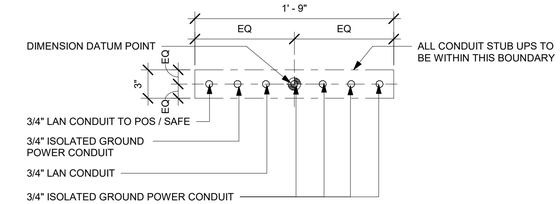

3 STUB UPS - FRONTBAR

Scale: 1 1/2" = 1'-0"

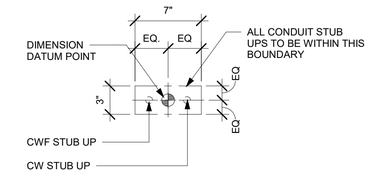

5 STUB UPS - ESPRESSO

Scale: 1 1/2" = 1'-0"

3/19/2024 4:34:48 PM

FOR CONSTRUCTION

© 2019 STARBUCKS COFFEE COMPANY

STARBUCKS®
2401 UTAH AVENUE SOUTH
SEATTLE, WASHINGTON 98134
(206) 318-1575

THESE DRAWINGS AND THE PROJECT MANUAL ARE CONFIDENTIAL AND SHALL REMAIN THE SOLE PROPERTY OF STARBUCKS CORPORATION, WHICH IS THE OWNER OF THE COPYRIGHT IN THIS WORK. THEY SHALL NOT BE REPRODUCED (IN WHOLE OR IN PART), SHARED WITH THIRD PARTIES OR USED IN ANY MANNER ON OTHER PROJECTS OR EXTENSIONS TO THIS PROJECT WITHOUT THE PRIOR WRITTEN CONSENT OF STARBUCKS CORPORATION. THESE DRAWINGS AND SPECIFICATIONS ARE INTENDED TO EXPRESS DESIGN INTENT FOR A PROTOTYPICAL STARBUCKS STORE (WHICH IS SUBJECT TO CHANGE AT ANYTIME) AND DO NOT REFLECT ACTUAL SITE CONDITIONS. NEITHER PARTY SHALL HAVE ANY OBLIGATION NOR LIABILITY TO THE OTHER (EXCEPT STATED ABOVE) UNTIL A WRITTEN AGREEMENT IS FULLY EXECUTED BY BOTH PARTIES.

STARBUCKS TEMPLATE VERSION: i2023-05-01

Design Forum Architects Inc.
2056 Byers Rd
Miamisburg, OH 45342
Tel: (844) 804-7700
Donald J. Rethman
Architect In Charge

MARQUEE ENGINEERS
4850 SMITH RD., STE. 101
CINCINNATI, OH 45212
513.901.0040
WWW.MARQUEENG.COM

PROJECT NAME:
CURRY FORD & YOUNG PINE RD

PROJECT ADDRESS:
10330 CURRY FORD RD
ORLANDO, FL 32825

STORE #: 49669
PROJECT #: 74019-040
ISSUE DATE: 03/20/2024
DESIGN MANAGER: MARTIN PEREZ
PRODUCTION DESIGNER: ANDY MCLOUD
CHECKED BY: EVAN DUFFY

Revision Schedule

Rev	Date	By	Description

SHEET TITLE:
ELECTRICAL DETAILS

SCALE: As indicated

SHEET NUMBER:
E503

PANEL SCHEDULE LEGEND

(EX)	=	EXISTING CIRCUIT /BREAKER TO REMAIN.
(IG)	=	ISOLATED GROUND CIRCUIT.
(L)	=	PROVIDE LOCK-ON DEVICE
(T)	=	TIME CLOCK CONTROLLED CIRCUIT.
*	=	PROVIDE GROUND-FAULT CIRCUIT INTERRUPTER (GFCI) CIRCUIT BREAKER.

PANEL SCHEDULE GENERAL NOTES

1. PROVIDE HACR RATED BREAKERS FOR ALL MOTOR LOADS.
2. PROVIDE LOCKING TYPE BREAKER (LOCK-ON) FOR ALL LIFE SAFETY AND NIGHT LIGHTING BRANCH CIRCUITS, EVEN IF NOT SPECIFICALLY CALLED OUT CASE-BY-CASE.
3. UNLESS INDICATED OTHERWISE ON PLANS OR SCHEDULES, PROVIDE NEW BRANCH OVERCURRENT PROTECTIVE DEVICE (OPD) BREAKER OR FUSED SWITCH, WITH FUSE, AS APPLICABLE) IN CASES WHERE NEW CIRCUITS OR FEEDERS ARE SHOWN CONNECTED TO EXISTING POWER DISTRIBUTION EQUIPMENT. PROVIDE OPD MANUFACTURED BY THE SAME MANUFACTURER AS THE EXISTING EQUIPMENT IN WHICH IT WILL BE INSTALLED. PROVIDE A.I.C. RATINGS THAT MEET OR EXCEED THE RATINGS OF THE EXISTING EQUIPMENT AND OPD's.

BRANCH PANEL: A

LOCATION: WORKROOM 23 | **VOLTS:** 120/208 Wye | **A.I.C. RATING** EXISTING
SUPPLY FROM: LL METER CENTER | **PHASES:** 3 | **MAINS TYPE:** MLO
MOUNTING: FLUSH | **WIRES:** 4 | **MAINS RATING:** 400 A
ENCLOSURE: Type 1 | **PANEL TYPE:** EATON PRL1A

CKT	CIRCUIT DESCRIPTION	TRIP	POLES	A		B		C		POLES	TRIP	CIRCUIT DESCRIPTION	CKT
1				9727 VA	9727 VA								2
3	(EX) RTU-1	90 A	3			9727 VA	9727 VA			3	90 A	(EX) RTU-2	4
5								9727 VA	9727 VA				6
7	(RELO) (*) DOUBLE DOOR FREEZER	15 A	1	1152 VA	3900 VA					2	40 A	(EX) (*) SANITIZER	8
9	(RELO) (*) DOUBLE DOOR REFRIGERATOR	15 A	1			672 VA	3900 VA						10
11	(RELO) (*) REACH IN REFRIGERATOR	15 A	1					300 VA	1800 VA	1	20 A	(RELO) (*) BLENDER	12
13	(RELO) (*) DOUBLE DOOR FREEZER	15 A	1	1152 VA	1800 VA					1	20 A	(RELO) (*) BLENDER	14
15	(EX) FILTER SYSTEM	20 A	1			720 VA	1500 VA			1	20 A	(*) INSTA-HOT	16
17	RESTROOM GFCI RECEP	20 A	1					360 VA	480 VA	1	15 A	(RELO) (*) UNDERCOUNTER REFRIGERATOR	18
19	HAND DRYER	20 A	1	1000 VA	480 VA					1	15 A	(RELO) (*) UNDERCOUNTER REFRIGERATOR	20
21	HAND DRYER	20 A	1			1000 VA	1500 VA			1	20 A	(*) INSTA-HOT	22
23	(RELO) (*) CUP LABELERS	20 A	1					720 VA	720 VA	1	20 A	STOREFRONT RECEPTACLE	24
25	(RELO) (*) UNDERCOUNTER REFRIGERATOR	15 A	1	480 VA	360 VA					1	20 A	(EX) DINING RECEPTACLE	26
27	(*) REACH IN FREEZER	15 A	1			864 VA	300 VA			1	15 A	(*) REACH IN REFIGERATOR	28
29	(RELO) (*) GRINDER	20 A	1					1560 VA	480 VA	1	15 A	(RELO) (*) UNDERCOUNTER REFRIGERATOR	30
31	(*) MILK DISPENSER	20 A	1	200 VA	0 VA					1	20 A	SPARE	32
33	EF-1	20 A	1			420 VA	360 VA			1	20 A	(EX) RTU SERVICE RECEPTACLE	34
35	(*) FUTURE REACH IN REFIGERATOR	15 A	1					300 VA	150 VA	2	20 A	(EX) SITE LIGHTING	36
37	SPACE	--	1	--	150 VA								38
39	SPACE	--	1			--	200 VA			2	20 A	(EX) SITE LIGHTING	40
41	SPACE	--	1					--	200 VA				42
			Total Load:	51801 VA		57330 VA		47982 VA					
			Total Amps:	437 A		483 A		400 A					

LOAD CLASSIFICATION	CONNECTED LOAD	DEMAND FACTOR	ESTIMATED DEMAND	PANEL TOTALS	
HEATING AND COOLING (NEC 440.41 & 424.3)	58784 VA	100.00%	58784 VA		
HEATING (NEC 220.51)	9000 VA	100.00%	9000 VA	**TOTAL CONN. LOAD**	157113 VA
KITCHEN EQUIPMENT (NEC 220.56)	71039 VA	65.00%	46176 VA	**NONCOINCIDENT LOAD**	0 VA
LIGHTING (NEC 220.42)	6249 VA	125.00%	7812 VA	**TOTAL CALC. DEMAND**	133811 VA
NONCONTINUOUS/OUTLET DEVICES (NEC 210.21 &...	2500 VA	100.00%	2500 VA	**TOTAL CONN. LOAD**	436 A
RECEPTACLE (NEC 220.44)	9540 VA	100.00%	9540 VA		
				TOTAL CALC. DEMAND	371 A

BRANCH PANEL: B

LOCATION: WORKROOM 23 | **VOLTS:** 120/208 Wye | **A.I.C. RATING** EXISTING
SUPPLY FROM: A | **PHASES:** 3 | **MAINS TYPE:** MLO
MOUNTING: FLUSH | **WIRES:** 4 | **MAINS RATING:** 400 A
ENCLOSURE: Type 1 | **PANEL TYPE:** EATON PRL1A

CKT	CIRCUIT DESCRIPTION	TRIP	POLES	A		B		C		POLES	TRIP	CIRCUIT DESCRIPTION	CKT
1	(RELO) (*) TURBOCHEF	30 A	2	3 VA	600 VA					1	20 A	(T) CAFE/SEATING TRACK LTG	2
3						3 VA	193 VA			1	20 A	(T) STOCKROOM LTG	4
5	(RELO) (*) TURBOCHEF	30 A	2					3 VA	370 VA	1	20 A	(T) BEVERAGE PREP LTG	6
7				3 VA	280 VA					1	20 A	(T) TAPE LIGHT	8
9	(*) DUAL BREWER	50 A	2			4160 VA	116 VA			1	20 A	RESTROOM LTG	10
11								4160 VA	480 VA	1	20 A	(*) UNDERCOUNTER REFRIGERATOR	12
13	(*) ICE MACHINE	15 A	1	600 VA	1267 VA					1	20 A	(EX) SIGNAGE	14
15	(*) ICE DIVERTER CONTROL PANEL	15 A	1			180 VA	1200 VA			1	20 A	(EX) SIGNAGE	16
17	(*) WARMING WALL	30 A	2					3000 VA	480 VA	1	15 A	(*) UNDERCOUNTER REFRIGERATOR	18
19				3000 VA	276 VA					1	20 A	(EX) EXTERIOR LIGHTING	20
21	(*) ICE DIVERTER	15 A	1			180 VA	3250 VA			2	50 A	(RELO) (*) ESPRESSO	22
23	(RELO) (*) UNDERCOUNTER REFRIGERATOR	20 A	1					480 VA	3250 VA				24
25	(*) COMBI OVEN	30 A	3	2833 VA	3250 VA					2	20 A	(RELO) (*) ESPRESSO	26
27						2833 VA	3250 VA						28
29	ICE MACHINE CONDENSER	45 A	2					2833 VA	710 VA	2	20 A	(RELO) (*) FOOD CASE	30
31				2818 VA	710 VA								32
33	BREAK ROOM RECEPTACLE	20 A	1			2818 VA	680 VA			1	20 A	(EX) DRIVE THRU CONTROLLER	34
35								180 VA	200 VA	1	20 A	(EX) LIGHTING CONROLS	36
37	(EX) WATER HEATER	40 A	3	3000 VA	3032 VA					3	60 A	(EX) PANEL C	38
39						3000 VA	4576 VA						40
41								3000 VA	2312 VA				42
			Total Load:	21672 VA		26439 VA		21458 VA					
			Total Amps:	181 A		221 A		179 A					

LOAD CLASSIFICATION	CONNECTED LOAD	DEMAND FACTOR	ESTIMATED DEMAND	PANEL TOTALS	
HEATING (NEC 220.51)	9000 VA	100.00%	9000 VA		
KITCHEN EQUIPMENT (NEC 220.56)	47499 VA	65.00%	30875 VA	**TOTAL CONN. LOAD**	69569 VA
LIGHTING (NEC 220.42)	5549 VA	125.00%	6937 VA	**NONCOINCIDENT LOAD**	0 VA
NONCONTINUOUS/OUTLET DEVICES (NEC 210.21 &...	500 VA	100.00%	500 VA	**TOTAL CALC. DEMAND**	54331 VA
RECEPTACLE (NEC 220.44)	7020 VA	100.00%	7020 VA	**TOTAL CONN. LOAD**	193 A
				TOTAL CALC. DEMAND	151 A

BRANCH PANEL: C

LOCATION: WORKROOM 23 | **VOLTS:** 120/208 Wye | **A.I.C. RATING** EXISTING
SUPPLY FROM: B | **PHASES:** 3 | **MAINS TYPE:** MLO
MOUNTING: FLUSH | **WIRES:** 4 | **MAINS RATING:** 100 A
ENCLOSURE: Type 1 | **PANEL TYPE:** EATON PRL1A

CKT	CIRCUIT DESCRIPTION	TRIP	POLES	A		B		C		POLES	TRIP	CIRCUIT DESCRIPTION	CKT
1	POS RECEPTACLE	20 A	1	360 VA	260 VA					1	20 A	(RELO) DT DIGITAL ORDER SCREEN	2
3	POS RECEPTACLE	20 A	1			180 VA	380 VA			1	20 A	(RELO) MENUBOARD	4
5	POS RECEPTACLE	20 A	1					180 VA	204 VA	1	20 A	(EX) DT SIGNAGE	6
7	(*) RINSE SINK RECEPTACLE	20 A	1	180 VA	204 VA					1	20 A	(EX) DT SIGNAGE	8
9	(*) MILK DISPENSER	20 A	1			200 VA	180 VA			1	20 A	(*) IT RACK RECEPTACLE	10
11	(*) MILK DISPENSER	20 A	1					200 VA	180 VA	1	20 A	(*) IT RACK RECEPTACLE	12
13	(*) NITRO REFRIGERATOR	15 A	1	300 VA	540 VA					1	20 A	(*) MANAGERS DESK RECEPTACLE	14
15	(*) NITRO GEN	15 A	1			336 VA	720 VA			1	20 A	(*) MANAGERS DESK RECEPTACLE	16
17	(*) STEAM VENT	20 A	2					108 VA	180 VA	1	20 A	(*) MANAGERS DESK RECEPTACLE	18
19				108 VA	360 VA					1	20 A	(*) MANAGERS DESK RECEPTACLE	20
21	(*) UNDERCOUNTER REFRIGERATOR	15 A	1			480 VA	480 VA			1	20 A	(*) UNDERCOUNTER REFRIGERATOR	22
23	DT POS RECEPTACLE	20 A	1					180 VA	360 VA	1	20 A	DT POS RECEPTACLE	24
25	DT POS RECEPTACLE	20 A	1	360 VA	360 VA					1	20 A	DT POS RECEPTACLE	26
27	(*) MENU BOARD RECEPTACLE	20 A	1			1260 VA	360 VA			1	20 A	DT POS RECEPTACLE	28
29	DINING RECEPTACLE	20 A	1					540 VA	180 VA	1	20 A	PANEL SERVICE RECEPTACLE	30
			Total Load:	3032 VA		4576 VA		2312 VA					
			Total Amps:	26 A		39 A		19 A					

LOAD CLASSIFICATION	CONNECTED LOAD	DEMAND FACTOR	ESTIMATED DEMAND	PANEL TOTALS	
KITCHEN EQUIPMENT (NEC 220.56)	2211 VA	65.00%	1437 VA		
LIGHTING (NEC 220.42)	1048 VA	125.00%	1310 VA	**TOTAL CONN. LOAD**	9919 VA
RECEPTACLE (NEC 220.44)	6660 VA	100.00%	6660 VA	**NONCOINCIDENT LOAD**	0 VA
				TOTAL CALC. DEMAND	9407 VA
				TOTAL CONN. LOAD	28 A
				TOTAL CALC. DEMAND	26 A

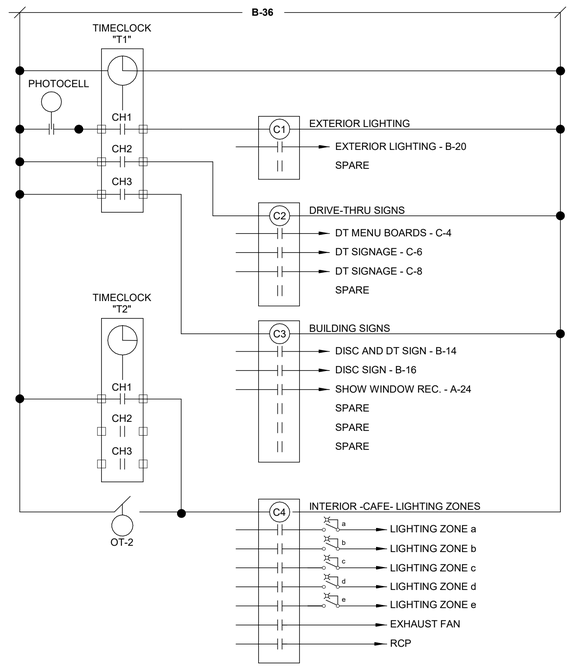

CONTROL NOTES:
ON AT STORE OPEN, OFF AT DAWN.
ON AT DUSK, OFF AT STORE CLOSE.

CONTROL NOTES:
ON 1 HOUR BEFORE STORE OPEN.
OFF 1 HOUR AFTER STORE CLOSE.

LIGHTING CONTROL NOTES:
- EXISTING TIME SWITCHS "T1" AND "T2" - TORK MODEL 7300.
- EXISTING LIGHTING CONTACTORS "C1", "C2", "C3", AND "C4".
- FURNISH AND INSTALL NEW CONTACTORS (SQUARE D 8903L OR EQUAL) FOR LIGHTING CONTROL AS REQUIRED.
- FURNISH AND INSTALL NEW PHOTOCELL(S) (INTERMATIC EK4736S OR EQUAL) FOR CONTROL OF EXTERIOR LIGHTS AND BUILDING MOUNTED SIGNAGE.
- COORDINATE TIME SWITCH SETTINGS AND OPERATION WITH STORE MANAGER PRIOR TO CLOSEOUT.
- FOR PHOTOCELL CONTROLLED CONTACTORS FUNCTION SHALL BE PHOTOCELL ON TIMED OFF.
- OT-2 HOUR TIMED OVERRIDE SWITCH FOR SALES FLOOR. TORK MODEL A502HW.
- DIGITAL ORDER SCREEN IS **NEVER** CONTROLLED THRU THIS TIME SWITCH.

1 LIGHTING CONTROL DIAGRAM
Scale: 1/4" = 1'-0"

CLOSE-OUT NOTES

A. WITHIN 30 DAYS OF DATE OF SYSTEM ACCEPTANCE, RECORD DRAWINGS OF THE ACTUAL INSTALLATION SHALL BE PROVIDED TO THE BUILDING OWNER. RECORD DRAWINGS SHALL INCLUDE, AT A MINIMUM, THE FOLLOWING:
   1. A SINGLE-LINE DIAGRAM OF THE BUILDING ELECTRICAL DISTRIBUTION SYSTEM.
   2. FLOOR PLANS INDICATING LOCATION AND AREA SERVED FOR ALL DISTRIBUTION.

B. UPON COMPLETION OF PROJECT, PROVIDE OPERATION AND MAINTENANCE MANUALS TO OWNER. THE MANUALS SHALL CONTAIN, AT A MINIMUM, THE FOLLOWING INFORMATION:
   1. SUBMITTAL DATA STATING EQUIPMENT RATING AND SELECTED OPTIONS FOR EACH PIECE OF EQUIPMENT REQUIRING MAINTENANCE.
   2. OPERATION MANUALS AND MAINTENANCE MANUALS FOR EACH PIECE OF EQUIPMENT REQUIRING MAINTENANCE. ROUTINE MAINTENANCE ACTIONS SHALL BE CLEARLY IDENTIFIED.
   3. NAMES AND ADDRESSES OF AT LEAST ONE QUALIFIED SERVICE AGENCY.

C. PRIOR TO PASSING FINAL INSPECTION, THE CONTRACTOR SHALL PROVIDE EVIDENCE THAT THE LIGHTING CONTROL SYSTEMS HAVE BEEN TESTED TO ENSURE THAT CONTROL HARDWARE AND SOFTWARE ARE CALIBRATED, ADJUSTED, PROGRAMMED AND IN PROPER WORKING CONDITION IN ACCORDANCE TO THE CONSTRUCTION DOCUMENTS AND MANUFACTURER'S INSTRUCTIONS.

FOR CONSTRUCTION

© 2019 STARBUCKS COFFEE COMPANY

STARBUCKS®
2401 UTAH AVENUE SOUTH
SEATTLE, WASHINGTON 98134
(206) 318-1575

THESE DRAWINGS AND THE PROJECT MANUAL ARE CONFIDENTIAL AND SHALL REMAIN THE SOLE PROPERTY OF STARBUCKS CORPORATION, WHICH IS THE OWNER OF THE COPYRIGHT IN THIS WORK. THEY SHALL NOT BE REPRODUCED (IN WHOLE OR IN PART), SHARED WITH THIRD PARTIES OR USED IN ANY MANNER ON OTHER PROJECTS OR EXTENSIONS TO THIS PROJECT WITHOUT THE PRIOR WRITTEN CONSENT OF STARBUCKS CORPORATION. THESE DRAWINGS AND SPECIFICATIONS ARE INTENDED TO EXPRESS DESIGN INTENT FOR A PROTOTYPICAL STARBUCKS STORE (WHICH IS SUBJECT TO CHANGE AT ANYTIME) AND DO NOT REFLECT ACTUAL SITE CONDITIONS. NEITHER PARTY SHALL HAVE ANY OBLIGATION NOR LIABILITY TO THE OTHER (EXCEPT STATED ABOVE) UNTIL A WRITTEN AGREEMENT IS FULLY EXECUTED BY BOTH PARTIES.

STARBUCKS TEMPLATE VERSION: i2023-05-01

Design Forum Architects Inc.
2056 Byers Rd
Miamisburg, OH 45342
Tel: (844) 804-7700
Donald J. Rethman
Architect In Charge

MARQUEE ENGINEERING
4850 SMITH RD., STE. 101
CINCINNATI, OH 45212
513.901.0040
WWW.MARQUEENG.COM

PROJECT NAME:
CURRY FORD & YOUNG PINE RD

PROJECT ADDRESS:
10330 CURRY FORD RD
ORLANDO, FL 32825

STORE #: 49669
PROJECT #: 74019-040
ISSUE DATE: 03/20/2024
DESIGN MANAGER: MARTIN PEREZ
PRODUCTION DESIGNER: ANDY MCLOUD
CHECKED BY: EVAN DUFFY

Revision Schedule

Rev	Date	By	Description

SHEET TITLE:
ELECTRICAL PANEL SCHEDULES
SCALE: 1/4" = 1'-0"

SHEET NUMBER:
E601

3/19/2024 4:34:49 PM

Area Type 2020 Edition	Area Type 2023 Edition	2023 Allowed Watts / ft2	Area	2023 Allowed Wattage	Allowance Per C405.3.2.2.1	Allowance Area Square Feet	Allowance Wattage	2023 Total Allowed Watts	Proposed Wattage
Dining Area - Cafeteria/Fast...	Dining Area - Cafeteria/Fast...	0.40	765	306.00	N/A		0		600
Food Preparation	Food Preparation	1.09	896	976.64	Section 2 (0.75 watts / ft2)	210	158		804
Restrooms	Restrooms - Otherwise	0.63	105	66.15	N/A		0		106
Corridor/Transition <8ft wide	Corridor - Otherwise	0.41	33	13.53	N/A		0		18
Storage >= 50 <=1000 sq.ft	Storage	0.38	98	37.24	N/A		0		29
Totals				1400			158	1557	1557

COM*check* Software Version COMcheckWeb

Interior Lighting Compliance Certificate

Project Information

Energy Code: 2020 Florida - 7th Edition
Project Title: 12677 - 21771 - Starbucks - Curry Ford and Young Pine Rd (Reno) - Orlando, FL
Project Type: Alteration

Construction Site: Owner/Agent: Designer/Contractor:

Allowed Interior Lighting Power

A Area Category	B Floor Area (ft2)	C Allowed Watts / ft2	D Allowed Watts
1-Dining (Common Space Types:Dining Area - Cafeteria/Fast Food)	725	0.63	457
2-Beverage Prep/Workroom (Common Space Types:Food Preparation)	939	1.06	995
Allowance: Decorative Appearance (not lobbies) / Fix. ID: 22215	160 (a)	0.75	120 (b)
Allowance: Decorative Appearance (not lobbies) / Fix. ID: X7002	25 (a)	0.75	19 (b)
Allowance: Decorative Appearance (not lobbies) / Fix. ID: 20778	25 (a)	0.75	9 (b)
3-Restrooms (Common Space Types:Restrooms)	106	0.85	90
4-Restroom Vestibule (Common Space Types:Corridor/Transition <8 ft wide)	33	0.66	22
5-Storage (Common Space Types:Storage >=50 - <=1000 sq.ft.)	93	0.46	43
		Total Allowed Watts =	1754

(a) Area claimed must not exceed the illuminated area permitted for this allowance type.
(b) Allowance is (B x C) or the actual wattage of the fixtures given in Proposed Power section, whichever is less.

Proposed Interior Lighting Power

A Fixture ID : Description / Lamp / Wattage Per Lamp / Ballast	B Lamps/ Fixture	C # of Fixture	D Fixture Watt.	E (C X D)
Dining (Common Space Types: Dining Area - Cafeteria/Fast Food, 725 sq.ft.)				
Track Lighting: 21779: 5A CL: Wattage based on current limiting device capacity	0	0	600	600
Beverage Prep/Workroom (Common Space Types: Food Preparation, 939 sq.ft.)				
LED: 22215: TAPE: Other:	1	1	308	308
LED: 21771: CAN: Other:	1	32	9	288
LED: X7002: PENDANT - MATTEO ASTRO: Other:	1	1	25	25
LED: 23055: TROFFER: Other:	1	6	29	174
LED: 20778: SCONCE - RBW: Other:	1	1	9	9
Restrooms (Common Space Types: Restrooms, 106 sq.ft.)				
LED: 21771: CAN: Other:	1	8	9	72
LED: 20748: SCONCE - KUZCO: Other:	1	2	17	34
Restroom Vestibule (Common Space Types: Corridor/Transition <8 ft wide, 33 sq.ft.)				
LED: 21771: CAN: Other:	1	2	9	18
Storage (Common Space Types: Storage >=50 - <=1000 sq.ft., 93 sq.ft.)				
LED: 23055: TROFFER: Other:	1	1	29	29
			Total Proposed Watts =	1557

Interior Lighting PASSES

Interior Lighting Compliance Statement

Compliance Statement: The proposed interior lighting alteration project represented in this document is consistent with the building plans, specifications, and other calculations submitted with this permit application. The proposed interior lighting systems have been designed to meet the 2020 Florida - 7th Edition requirements in COM*check* Version COMcheckWeb and to comply with any applicable mandatory requirements listed in the Inspection Checklist.

Evan Duffy, PE — Name - Title
Evan Duffy — Signature
03/18/2024 — Date

COM*check* Software Version COMcheckWeb

Inspection Checklist

Energy Code: 2020 Florida - 7th Edition

Requirements: 100.0% were addressed directly in the COM*check* software

Text in the "Comments/Assumptions" column is provided by the user in the COMcheck Requirements screen. For each requirement, the user certifies that a code requirement will be met and how that is documented, or that an exception is being claimed. Where compliance is itemized in a separate table, a reference to that table is provided.

Section # & Req.ID	Plan Review	Complies?	Comments/Assumptions
C103.2 [PR47]	Plans, specifications, and/or calculations provide all information with which compliance can be determined for the interior lighting and electrical systems and equipment and document where exceptions to the standard are claimed. Information provided should include interior lighting power calculations, wattage of bulbs and ballasts, transformers and control devices.	☐Complies ☐Does Not ☐Not Observable ☐Not Applicable	Requirement will be met.

Additional Comments/Assumptions:

1 High Impact (Tier 1) 2 Medium Impact (Tier 2) 3 Low Impact (Tier 3)

Section # & Req.ID	Rough-In Electrical Inspection	Complies?	Comments/Assumptions
C405.2.2.2 [EL22][1]	Spaces required to have light-reduction controls have a manual control that allows the occupant to reduce the connected lighting load in a reasonably uniform illumination pattern >= 50 percent.	☐Complies ☐Does Not ☐Not Observable ☐Not Applicable	Requirement will be met.
C405.2.1, C405.2.1.1 [EL18][1]	Occupancy sensors installed in classrooms/lecture/training rooms, conference/meeting/multipurpose rooms, copy/print rooms, lounges/breakrooms, enclosed offices, open plan office areas, restrooms, storage rooms, locker rooms, warehouse storage areas, and other spaces <= 300 sqft that are enclosed by floor-to-ceiling height partitions. Reference section language C405.2.1.2 for control function in warehouses and section C405.2.1.3 for open plan office spaces.	☐Complies ☐Does Not ☐Not Observable ☐Not Applicable	Requirement will be met.
C405.2.1.2 [EL19][1]	Occupancy sensors control function in warehouses: In warehouses, the lighting in aisleways and open areas is controlled with occupant sensors that automatically reduce lighting power by 50% or more when the areas are unoccupied. The occupant sensors control lighting in each aisleway independently and do not control lighting beyond the aisleway being controlled by the sensor.	☐Complies ☐Does Not ☐Not Observable ☐Not Applicable	Requirement will be met.
C405.2.1.3 [EL20][1]	Occupant sensor control function in open plan office areas: Occupant sensor controls in open office spaces >= 300 sq.ft. have controls 1) configured so that general lighting can be controlled separately in control zones with floor areas <= 600 sq.ft. within the space, 2) automatically turn off general lighting in all control zones within 20 minutes after all occupants have left the space, 3) are configured so that general lighting power in each control zone is reduced by >= 80% of the full zone general lighting power within 20 minutes of all occupants leaving that control zone, and 4) are configured such that any daylight responsive control will activate space general lighting or control zone general lighting only when occupancy for the same area is detected.	☐Complies ☐Does Not ☐Not Observable ☐Not Applicable	Requirement will be met.
C405.2.2, C405.2.2.1, C405.2.2.2 [EL21][2]	Each area not served by occupancy sensors (per C405.2.1) have time-switch controls and functions detailed in sections C405.2.2.1 and C405.2.2.2.	☐Complies ☐Does Not ☐Not Observable ☐Not Applicable	Requirement will be met.

1 High Impact (Tier 1) 2 Medium Impact (Tier 2) 3 Low Impact (Tier 3)

Section # & Req.ID	Rough-In Electrical Inspection	Complies?	Comments/Assumptions
C405.2.3, C405.2.3.1, C405.2.3.2 [EL23][2]	Daylight zones provided with individual controls that control the lights independent of general area lighting. See code section C405.2.3 Daylight-responsive controls for applicable spaces, C405.2.3.1 Daylight responsive control function and section C405.2.3.2 Sidelit zone.	☐Complies ☐Does Not ☐Not Observable ☐Not Applicable	Requirement will be met.
C405.2.4 [EL26][1]	Separate lighting control devices for specific uses installed per approved lighting plans. 1. Display and accent lighting, lighting in display cases, supplemental task lighting and lighting equipment for sale shall have occupancy sensor control. 2) Sleeping units shall have auto off controls.	☐Complies ☐Does Not ☐Not Observable ☐Not Applicable	Requirement will be met.
C405.6 [EL26][2]	Low-voltage dry-type distribution electric transformers meet the minimum efficiency requirements of Table C405.6.	☐Complies ☐Does Not ☐Not Observable ☐Not Applicable	Requirement will be met.
C405.7 [EL27][2]	Electric motors meet the minimum efficiency requirements of Tables C405.7(1) through C405.7(4). Efficiency verified through certification under an approved certification program or the equipment efficiency ratings shall be provided by motor manufacturer (where certification programs do not exist).	☐Complies ☐Does Not ☐Not Observable ☐Not Applicable	Requirement will be met.
C405.8.2, C405.8.2.1 [EL28][2]	Escalators and moving walks comply with ASME A17.1/CSA B44 and have automatic controls configured to reduce speed to the minimum permitted speed in accordance with ASME A17.1/CSA B44 or applicable local code when not conveying passengers.	☐Complies ☐Does Not ☐Not Observable ☐Not Applicable	**Exception:** Requirement does not apply.
C405.5.3 [EL29][2]	Total voltage drop across the combination of feeders and branch circuits <= 5%.	☐Complies ☐Does Not ☐Not Observable ☐Not Applicable	Requirement will be met.

Additional Comments/Assumptions:

1 High Impact (Tier 1) 2 Medium Impact (Tier 2) 3 Low Impact (Tier 3)

Section # & Req.ID	Final Inspection	Complies?	Comments/Assumptions
C408.2.5.2 [FI17][1]	Furnished O&M instructions for systems and equipment to the building owner or designated representative.	☐Complies ☐Does Not ☐Not Observable ☐Not Applicable	Requirement will be met.
C405.3.2 [FI18][1]	Interior installed lamp and fixture lighting power is consistent with what is shown on the approved lighting plans, demonstrating proposed watts are less than or equal to allowed watts.	☐Complies ☐Does Not ☐Not Observable ☐Not Applicable	*See the Interior Lighting fixture schedule for values.*
C408.1.1 [FI57][1]	Building operations and maintenance documents will be provided to the owner. Documents will cover manufacturers' information, specifications, recommendations, programming procedures and means of illustrating to owner how building, equipment and systems are intended to be installed, maintained, and operated. Regular maintenance actions shall be clearly stated on accessible label.	☐Complies ☐Does Not ☐Not Observable ☐Not Applicable	Requirement will be met.
C408.3 [FI33][1]	Lighting systems have been tested to ensure proper calibration, adjustment, programming, and operation.	☐Complies ☐Does Not ☐Not Observable ☐Not Applicable	Requirement will be met.

Additional Comments/Assumptions:

3/19/2024 4:34:50 PM

FOR CONSTRUCTION

© 2019 STARBUCKS COFFEE COMPANY

STARBUCKS®
2401 UTAH AVENUE SOUTH
SEATTLE, WASHINGTON 98134
(206) 318-1575

THESE DRAWINGS AND THE PROJECT MANUAL ARE CONFIDENTIAL AND SHALL REMAIN THE SOLE PROPERTY OF STARBUCKS CORPORATION, WHICH IS THE OWNER OF THE COPYRIGHT IN THIS WORK. THEY SHALL NOT BE REPRODUCED (IN WHOLE OR IN PART), SHARED WITH THIRD PARTIES OR USED IN ANY MANNER ON OTHER PROJECTS OR EXTENSIONS TO THIS PROJECT WITHOUT THE PRIOR WRITTEN CONSENT OF STARBUCKS CORPORATION. THESE DRAWINGS AND SPECIFICATIONS ARE INTENDED TO EXPRESS DESIGN INTENT FOR A PROTOTYPICAL STARBUCKS STORE (WHICH IS SUBJECT TO CHANGE AT ANYTIME) AND DO NOT REFLECT ACTUAL SITE CONDITIONS. NEITHER PARTY SHALL HAVE ANY OBLIGATION NOR LIABILITY TO THE OTHER (EXCEPT STATED ABOVE) UNTIL A WRITTEN AGREEMENT IS FULLY EXECUTED BY BOTH PARTIES.

STARBUCKS TEMPLATE VERSION: i2023-05-01

Design Forum Architects Inc.
2056 Byers Rd
Miamisburg, OH 45342
Tel: (844) 804-7700
Donald J. Rethman
Architect In Charge

MARQUEE ENGINEERS
4850 SMITH RD., STE. 101
CINCINNATI, OH 45212
513.901.0040
WWW.MARQUEENG.COM

PROJECT NAME:
CURRY FORD & YOUNG PINE RD

PROJECT ADDRESS:
10330 CURRY FORD RD
ORLANDO, FL 32825

STORE #:	49669
PROJECT #:	74019-040
ISSUE DATE:	03/20/2024
DESIGN MANAGER:	MARTIN PEREZ
PRODUCTION DESIGNER:	ANDY MCLOUD
CHECKED BY:	EVAN DUFFY

Revision Schedule

Rev	Date	By	Description

SHEET TITLE:
ENERGY CALCULATIONS

SCALE:

SHEET NUMBER:
EN001